
 


32 Hamble Lane - Site Plan

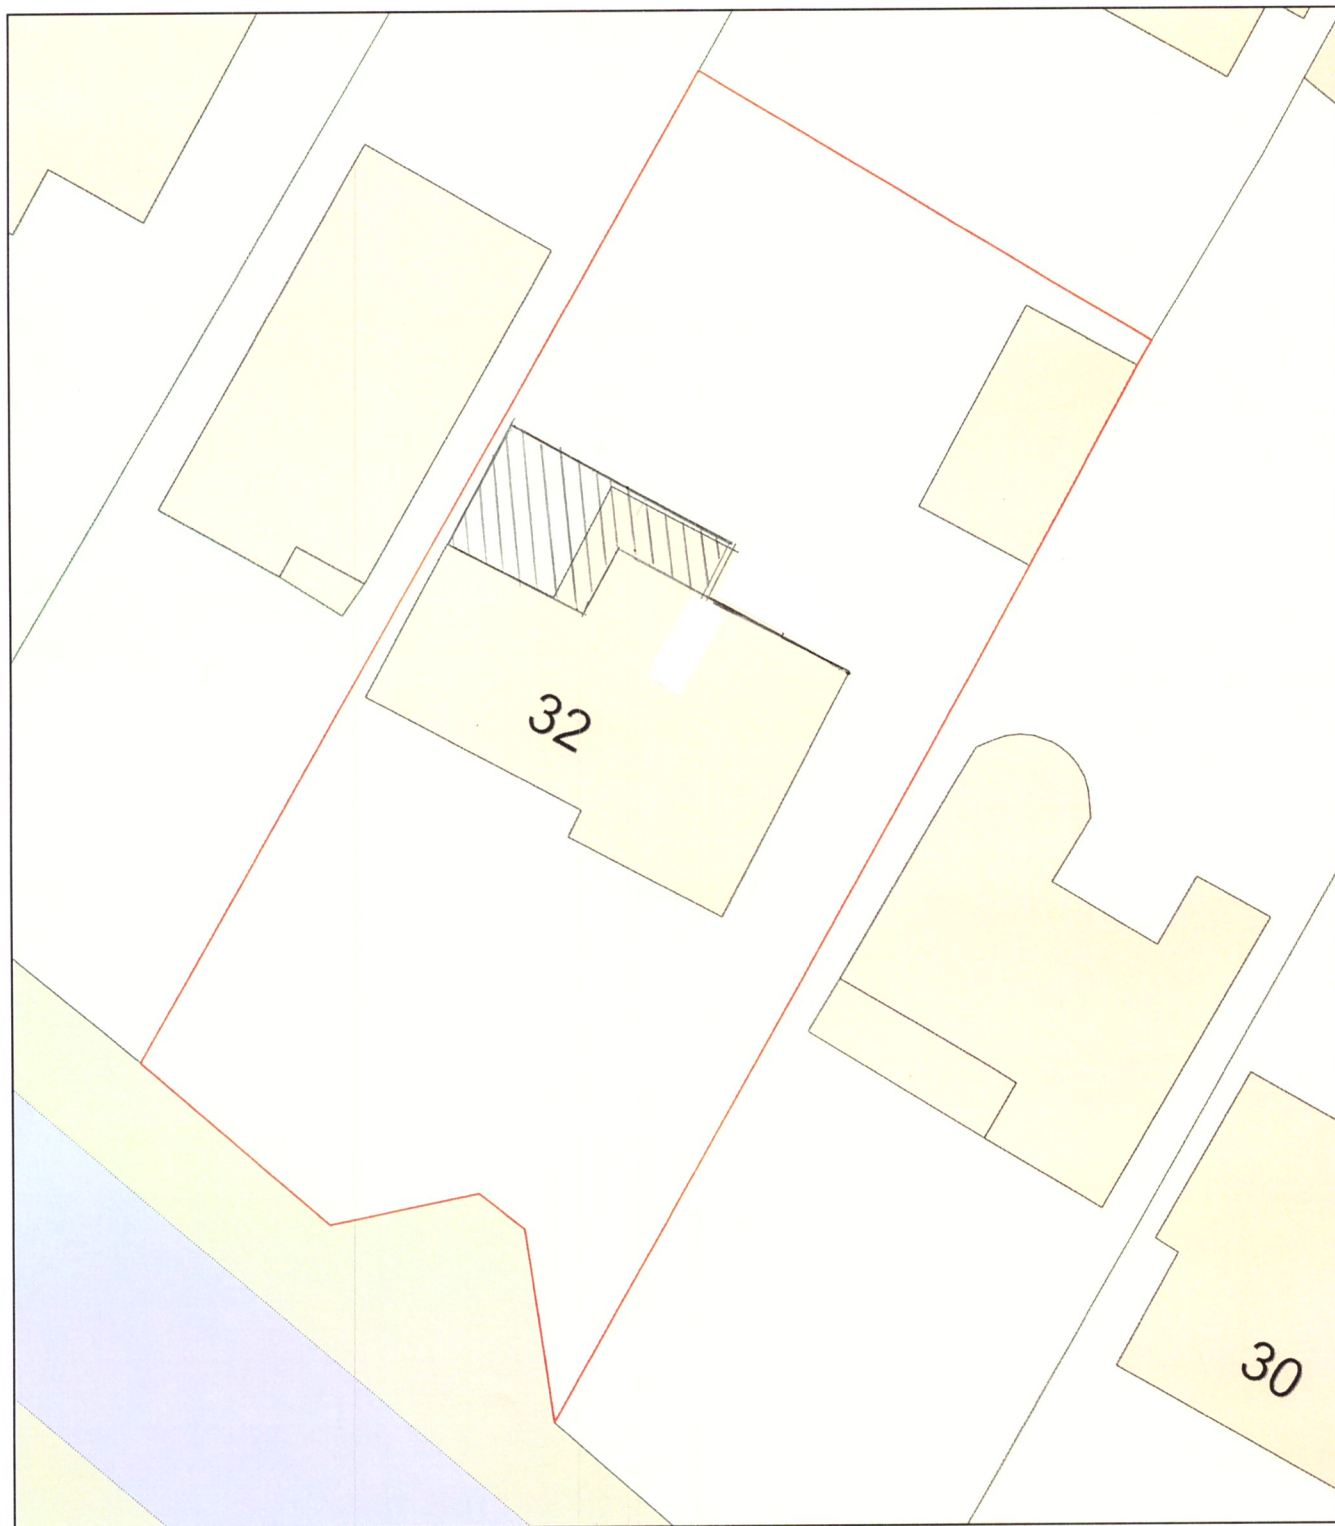

Plan Produced for: 32 Hamble Lane

Date Produced: 09 Aug 2022

Plan Reference Number: TQRQM22221100058565

Scale: 1:200 @ A4