

Existing Ground Floor Plan

Scale 1/100




Proposed Ground Floor Plan

Scale 1/100




Existing Elevations


Scale 1/100

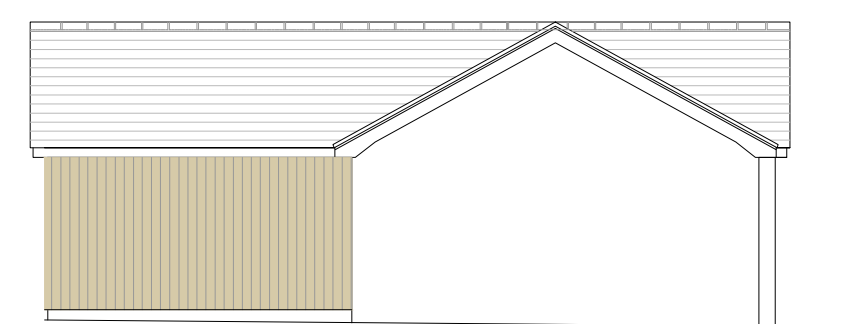

North East Elevation

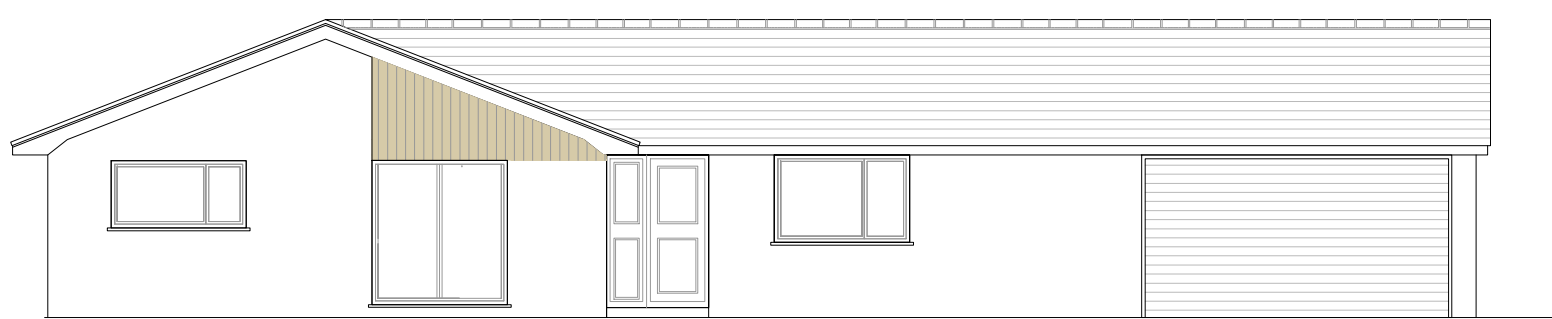


South East Elevation

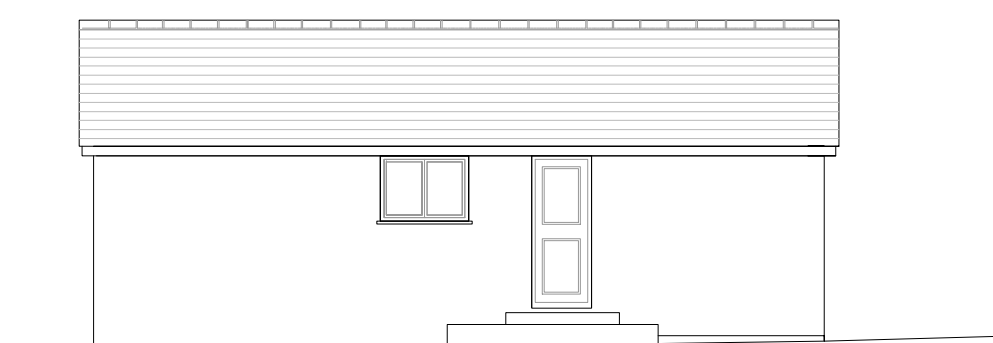


South West Elevation

Proposed Elevations



Scale 1/100

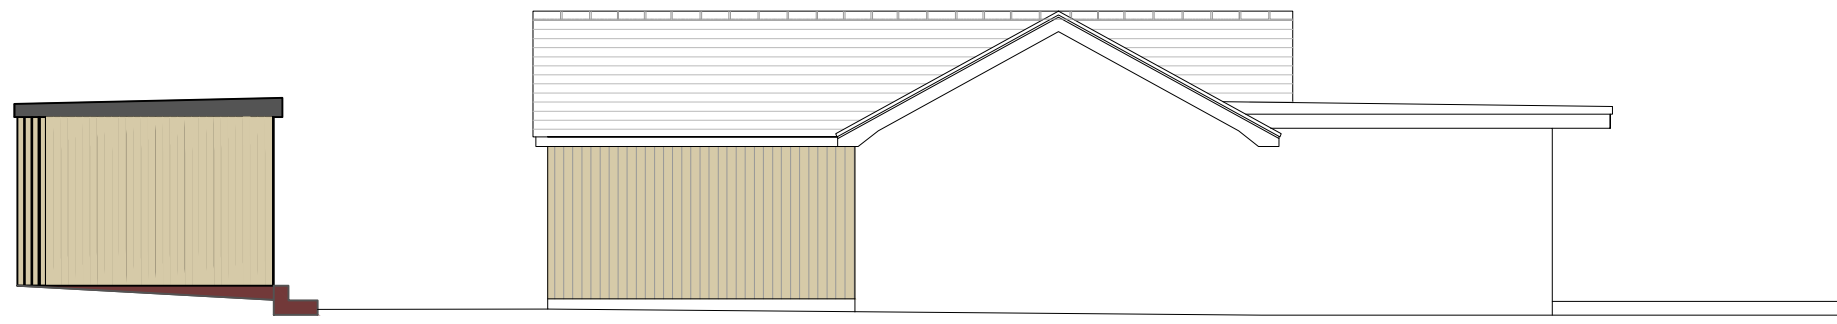

North East Elevation

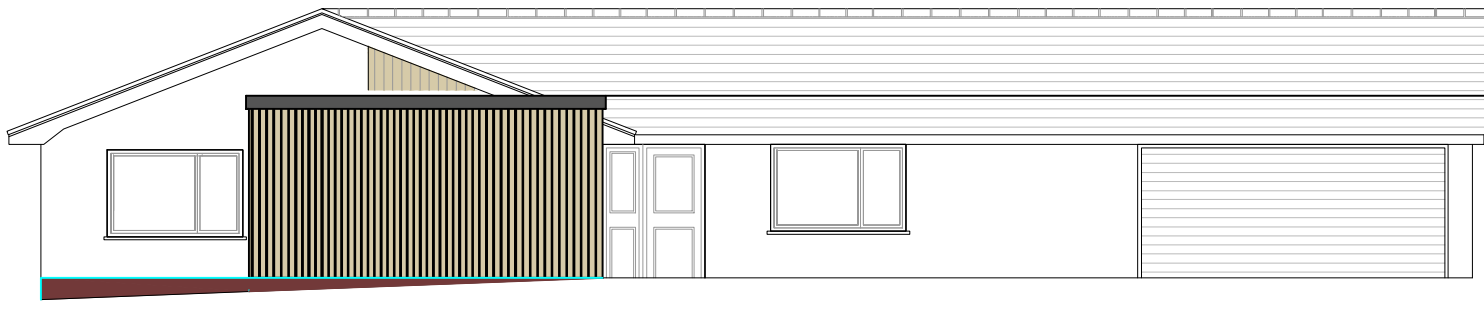

South East Elevation

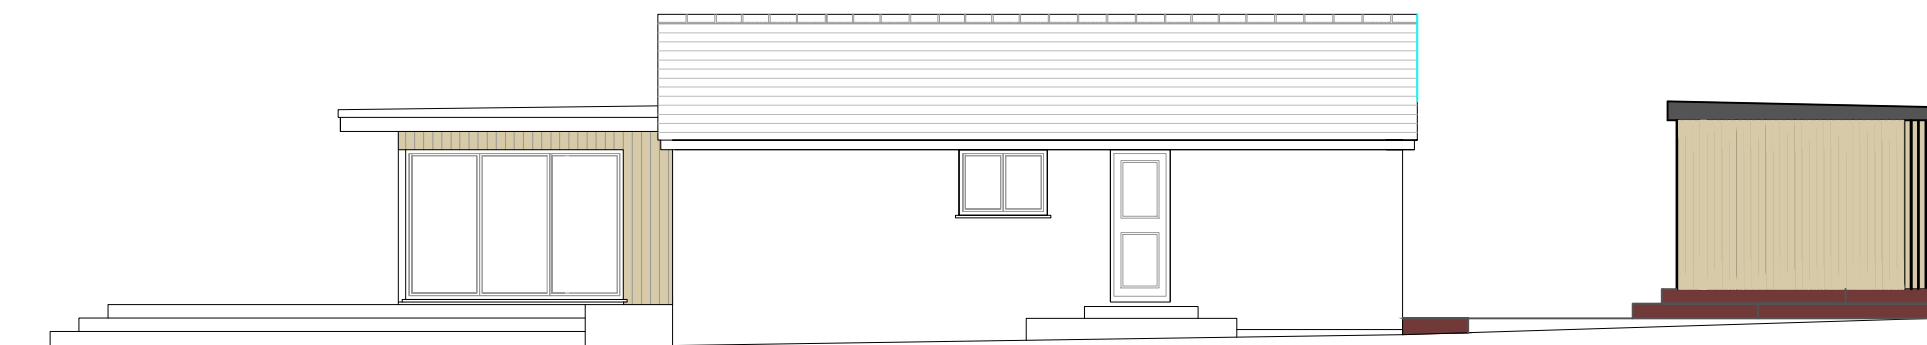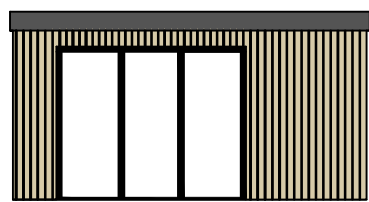


South West Elevation



Location Plan 1/1250

Metres

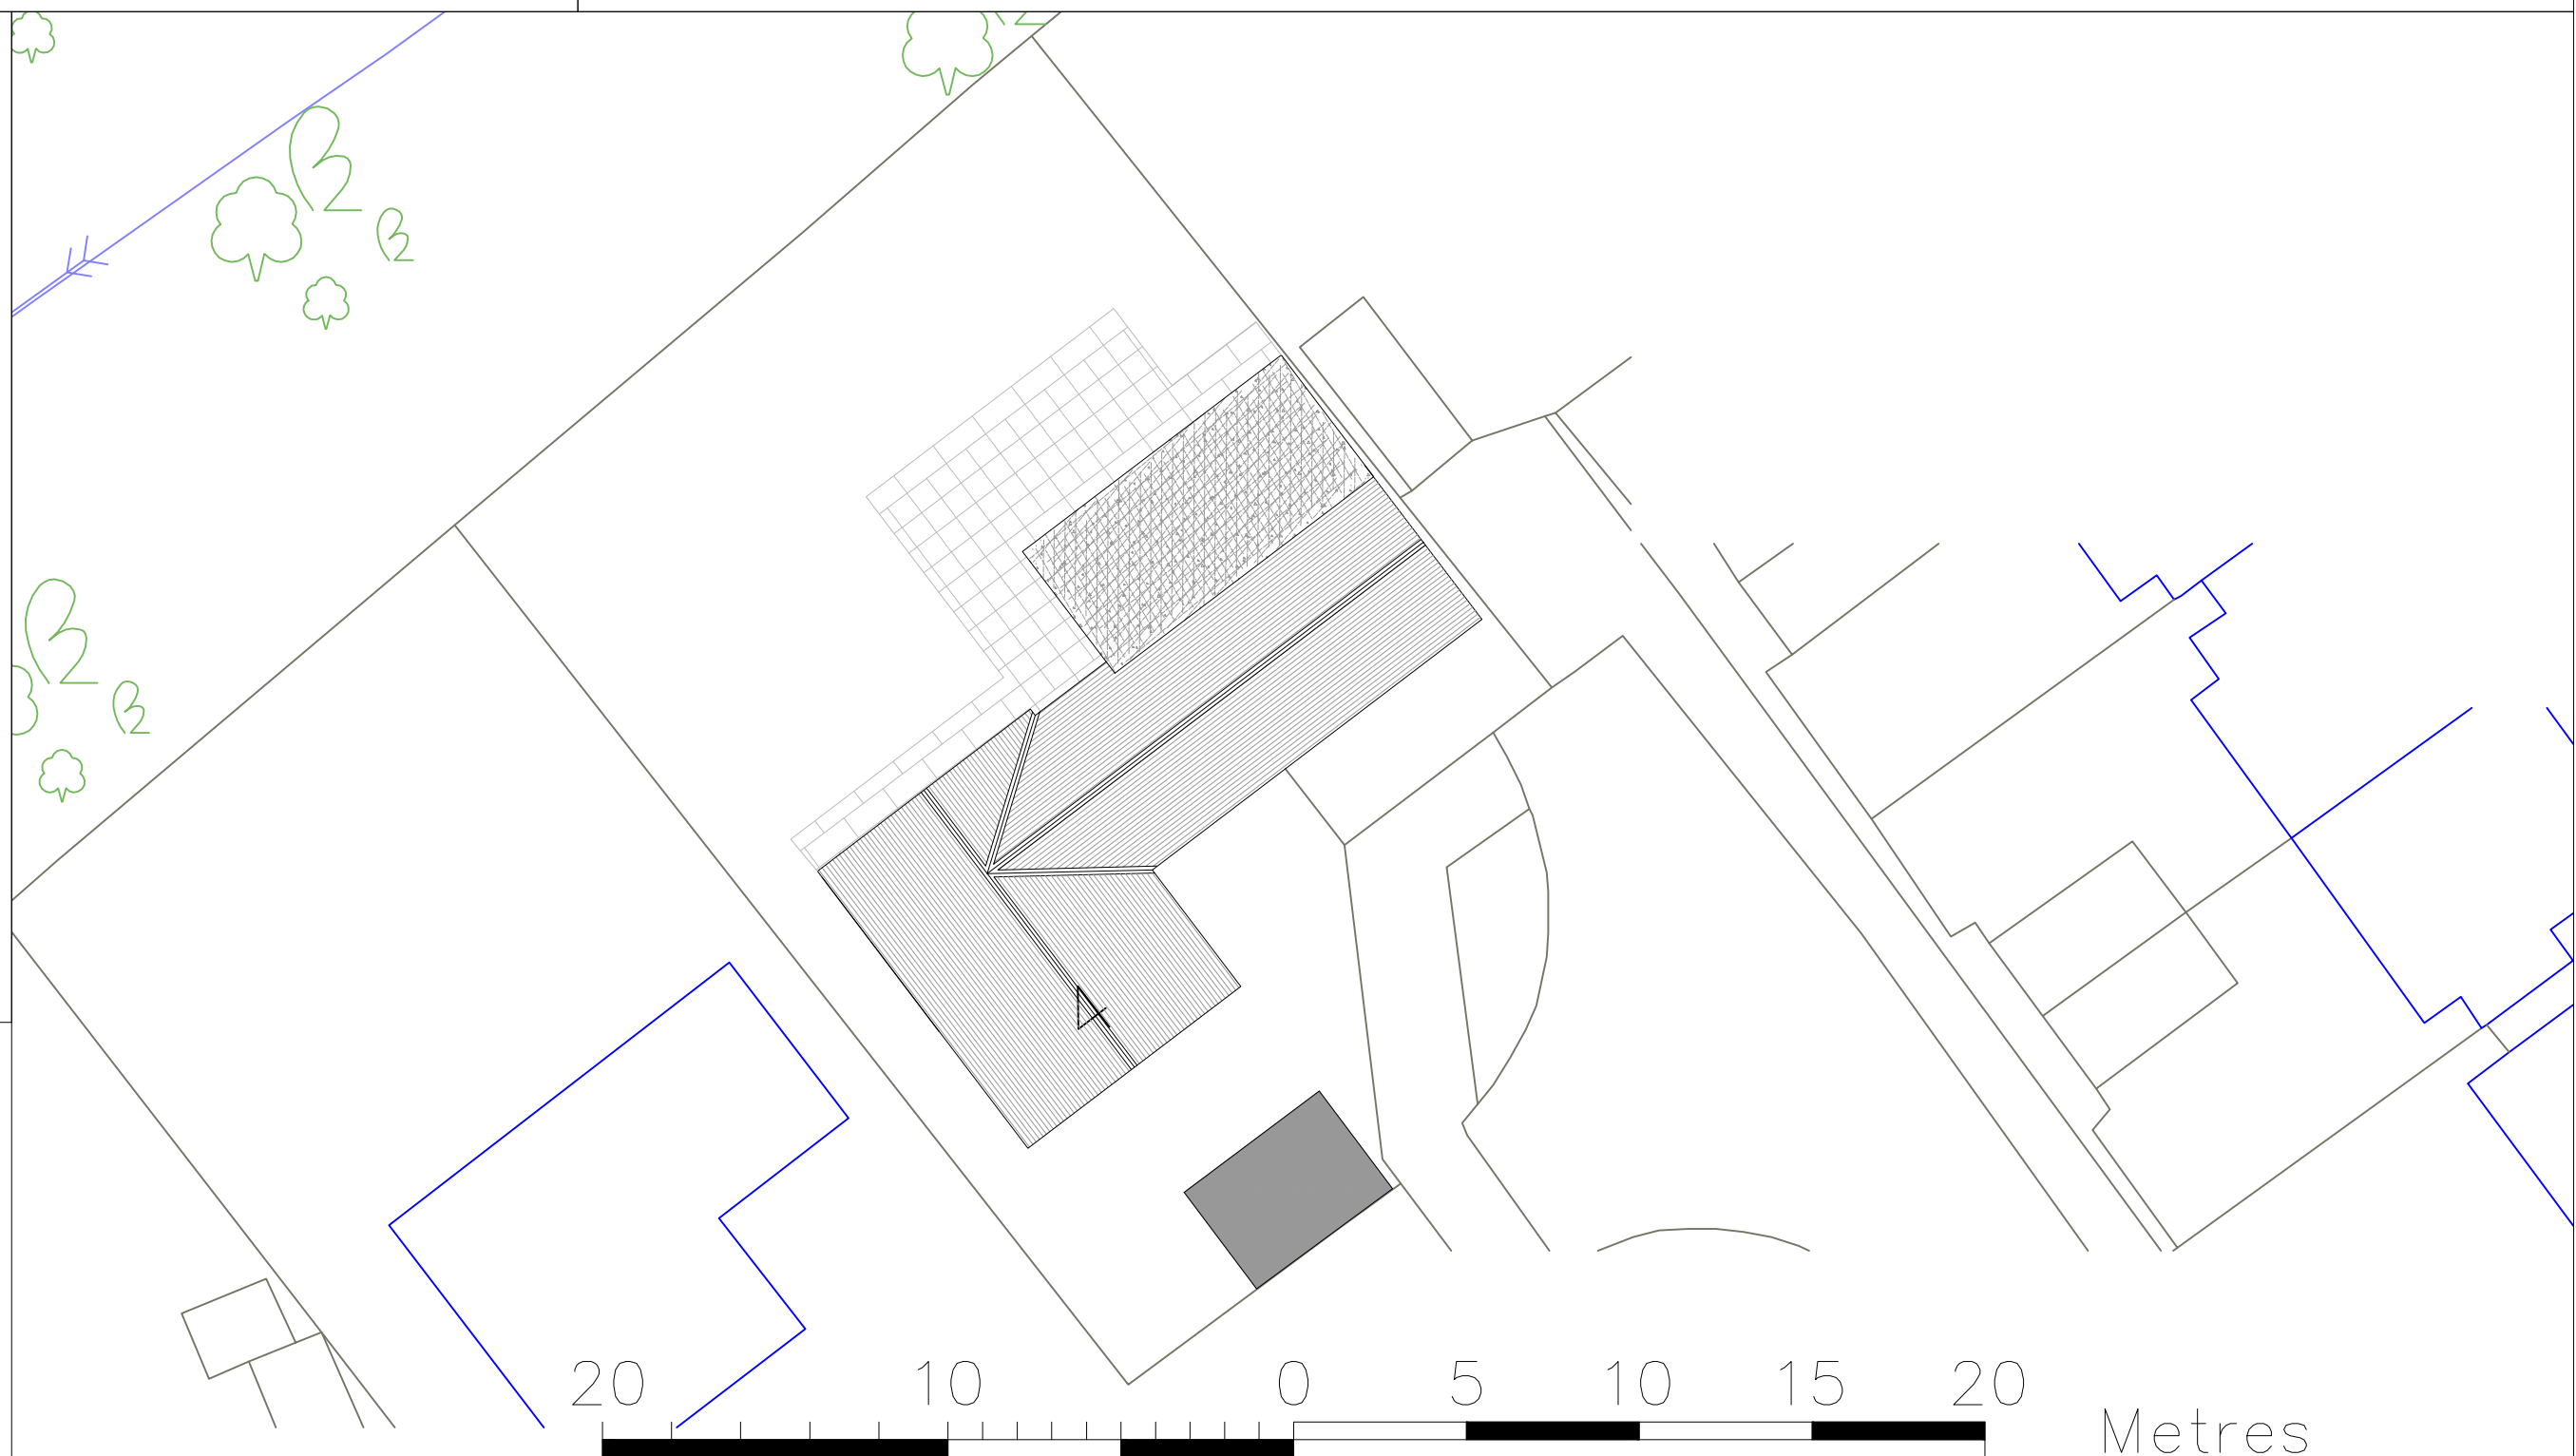

Site Plan 1/200

Client: Mr Shields
Site: 4 Maytree Close, SO507BU
Brief: Outbuilding
Drawing Title: Planning Application
Scale: As Denoted
DWG No: 4MCOPA
Date: 18/07/22
REV: A