




North Elevation 1-100


West Elevation 1-100

South Elevation 1-100


East Elevation 1-100

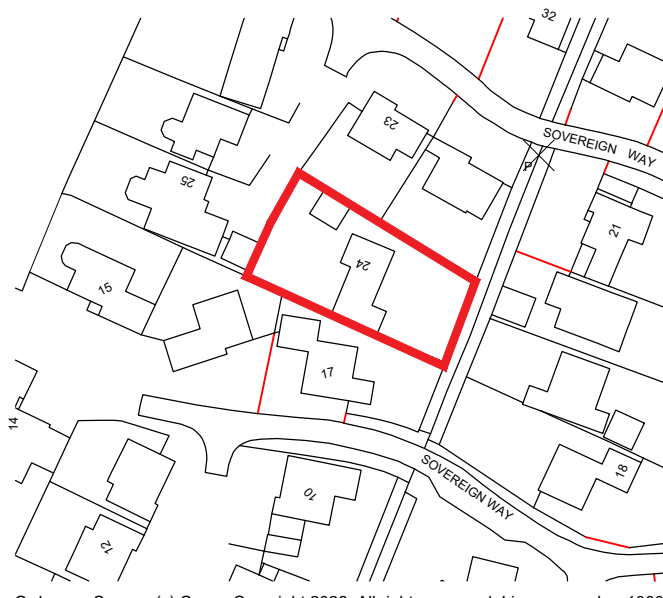

Location Plan 1-1250

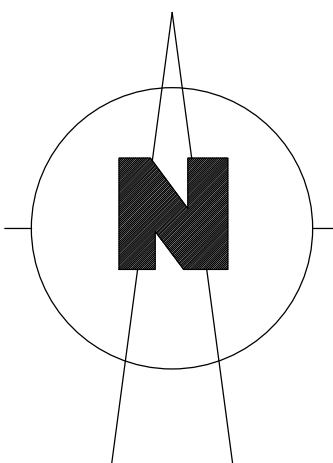

Plans 1:50 @ A1
1 0 1 2 3 4 5m
1:50

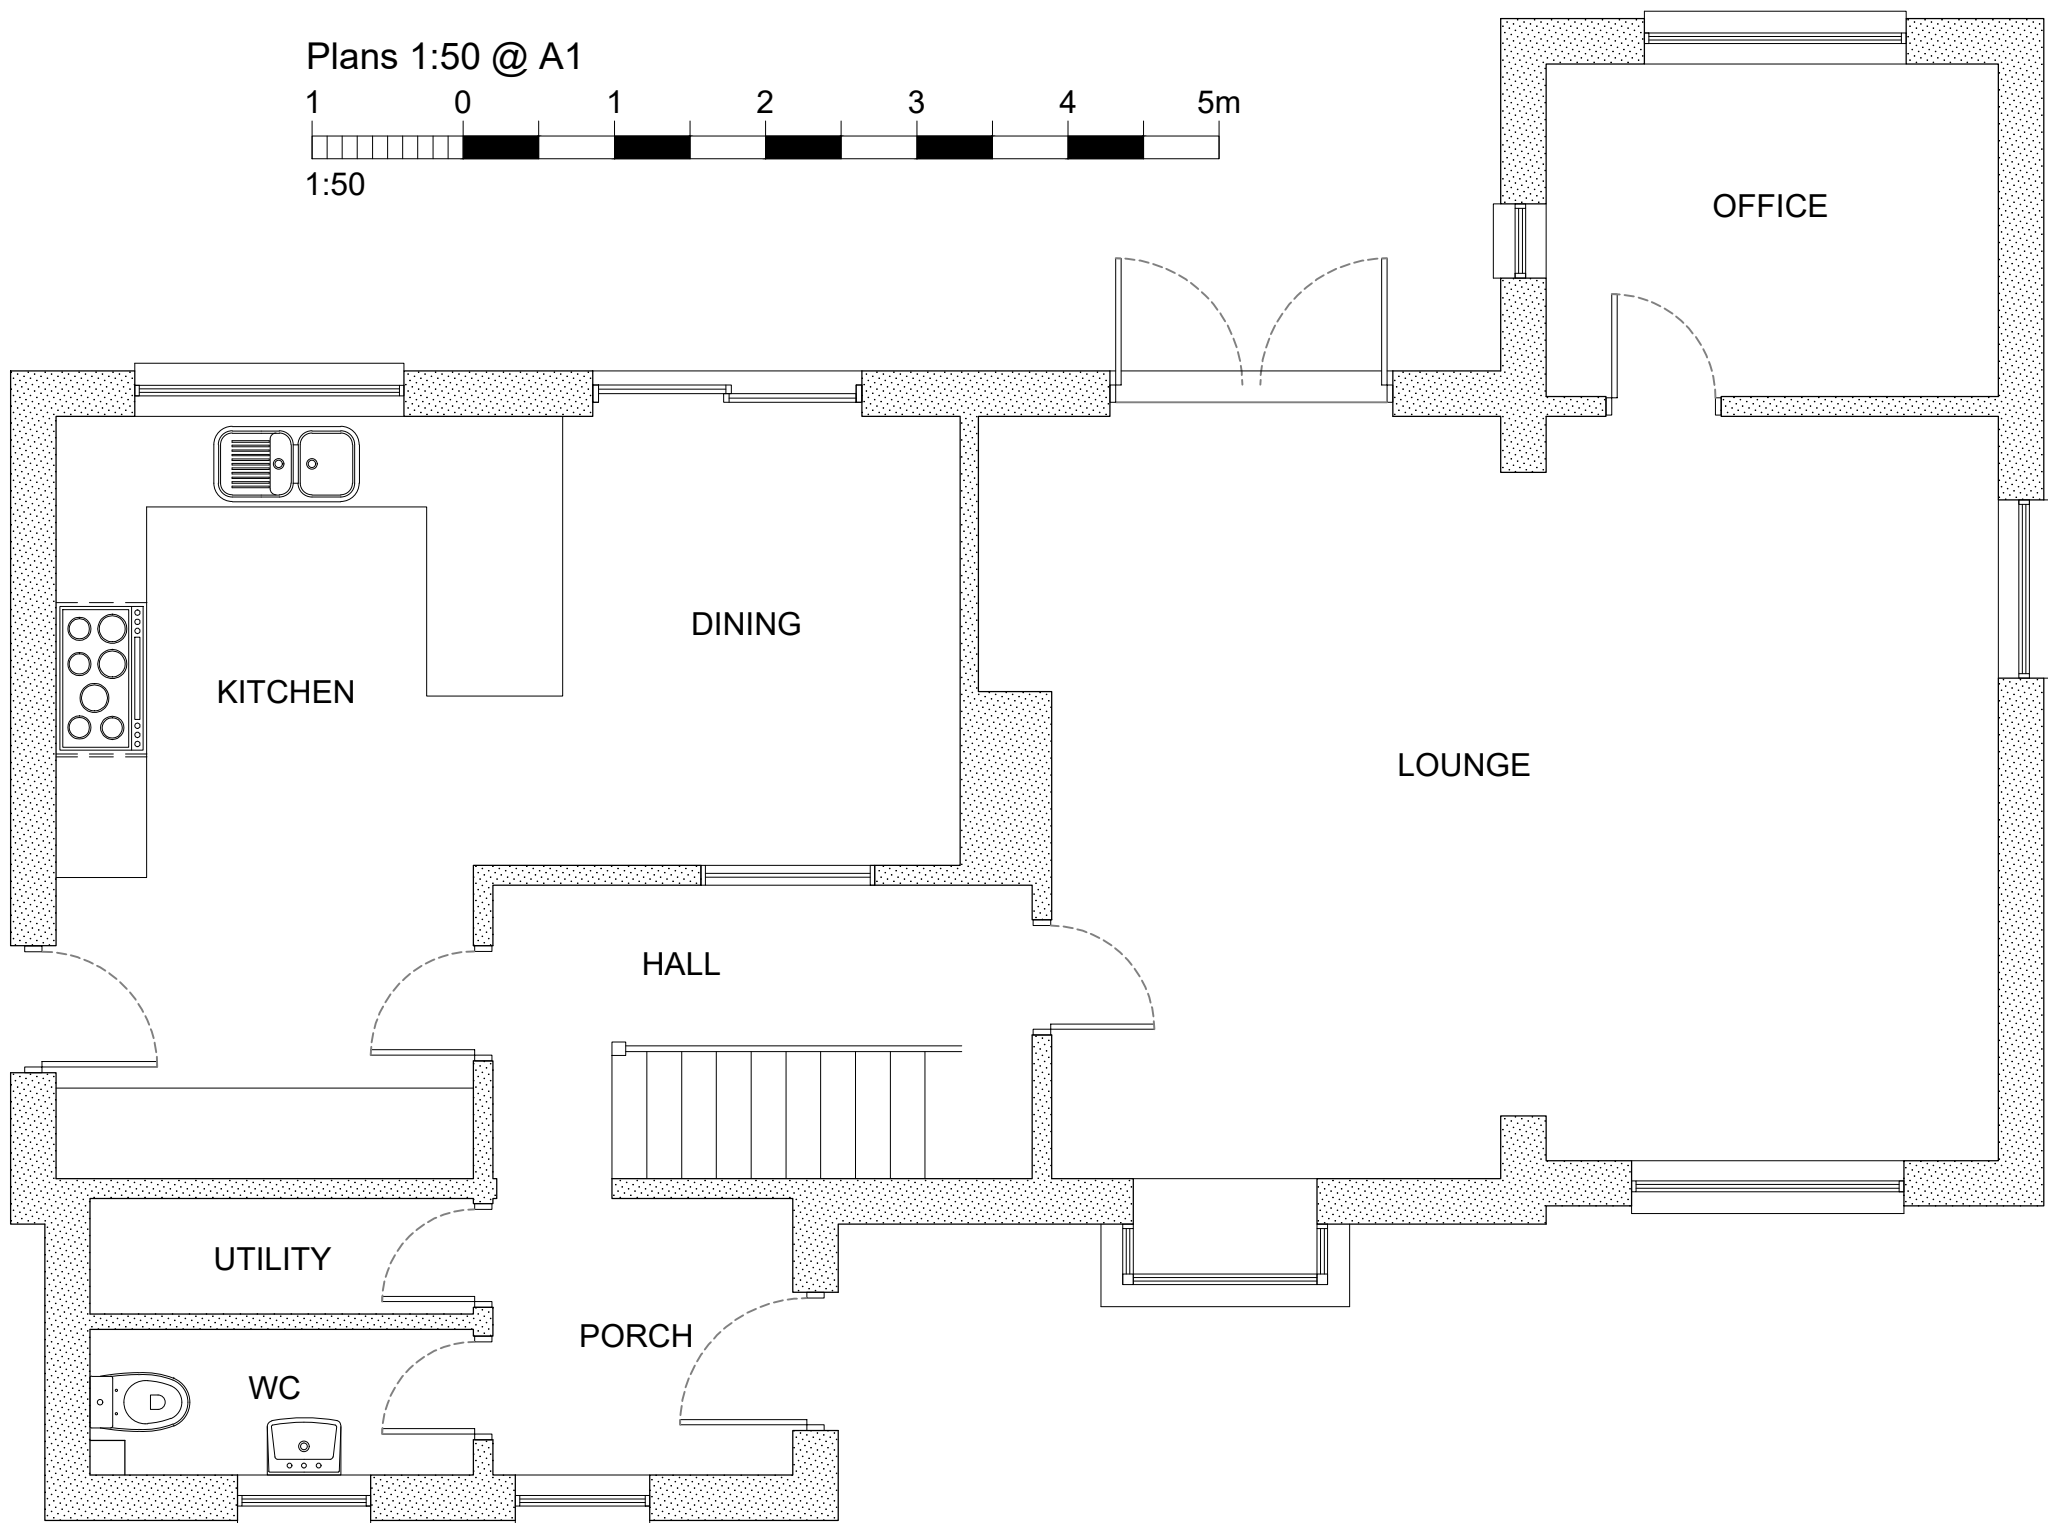

Ground Floor Plan 1-50



First Floor Plan 1-50



Site Plan 1-500

Rev A - Scale bar added. 07-08-22

This drawing is the copyright of D.M. ADAMS DESIGN.
no copies in whole or part thereof may be taken without prior consent.

D.M. ADAMS DESIGN

1 Chapel Road,
Swanmore,
Southampton,
Hampshire.
SO32 2QA

Tel: 07714 058475 E-mail: dean@dmades.co.uk

Job Title:

24 Sovereign Way
Eastleigh
SO50 4SA

Description:

Existing Plans & Elevations

Scale: As shown Date: July 22 Drawing: 24SW-001-A