



16 Keble Road, Chandler's Ford

PLANNING ISSUE


This drawing is copyright and is not to be reproduced. The contractor will be held responsible for the accuracy of works involving the setting out and checking of all dimensions on the drawing and on site. Dimensions must not be scaled from this drawing.

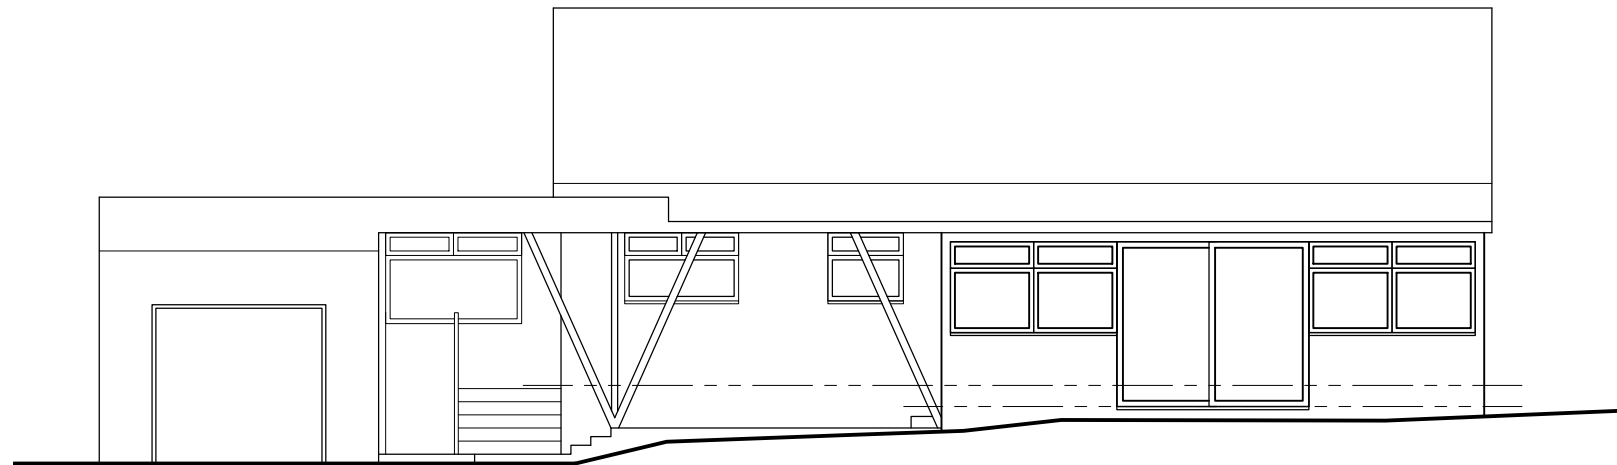


Front Elevation

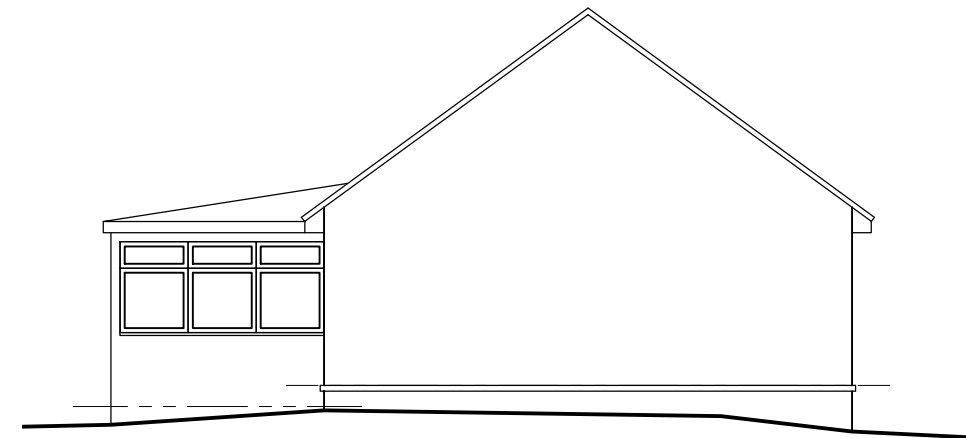

Side Elevation

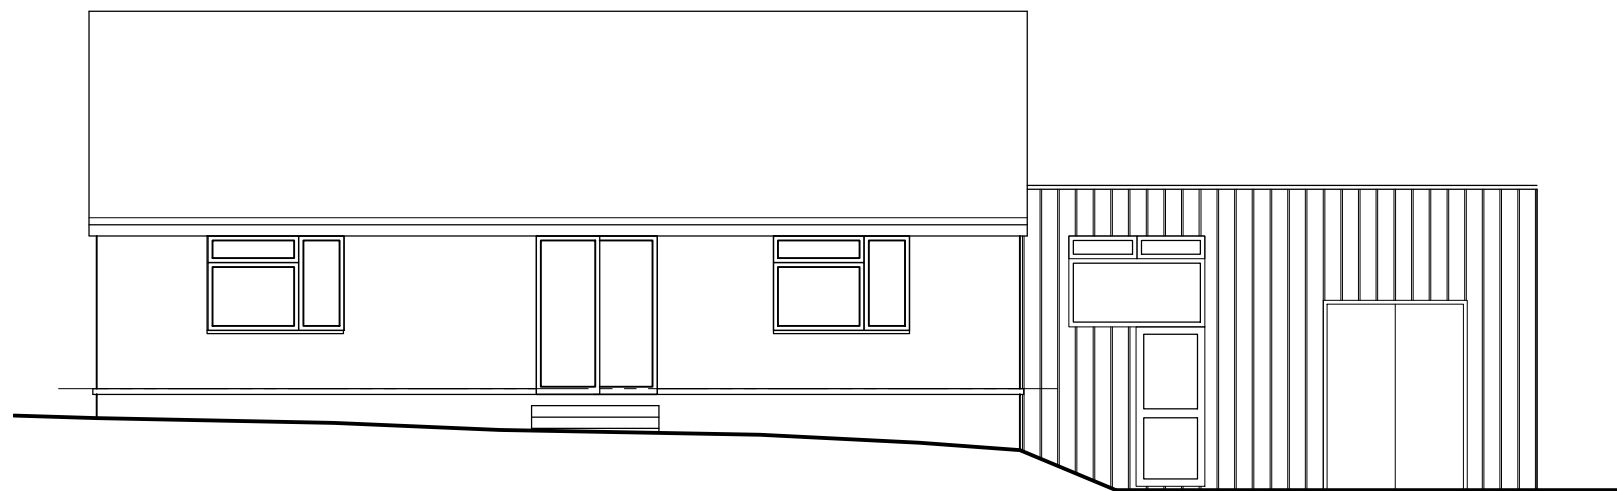

Rear Elevation

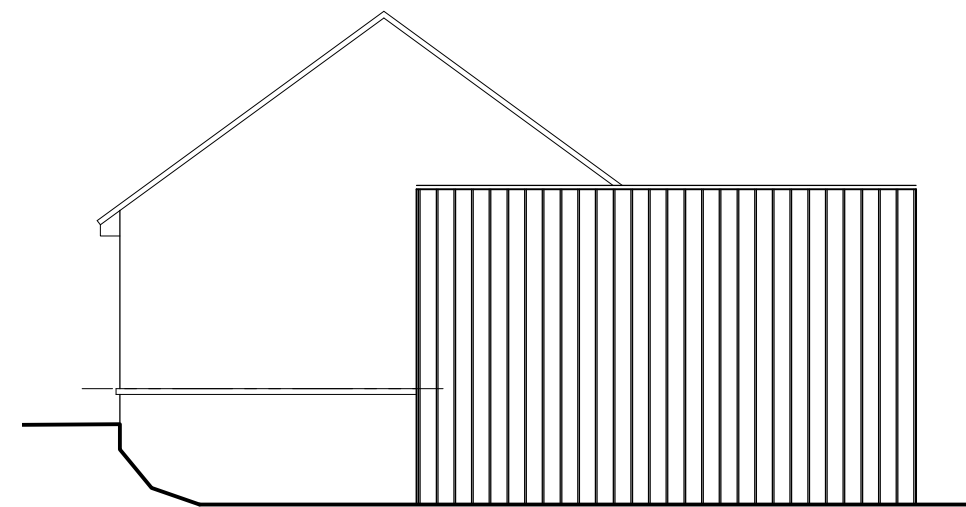

Side Elevation

barclay+phillips
architects

The Studio, 5 Oakridge Office Park, Southampton Road,
Whaddon, Salisbury, SP5 3HT t: +44 (0) 1722 711177
Studio 01, 12 Jordan Street, Baltic Triangle, e: enquiries@barclay-phillips.co.uk
Liverpool, L1 0BP t: +44 (0) 151 9092420 www.barclay-phillips.co.uk

PROJECT:
Proposed residential Development at: 16 Keble Road,
Chandler's Ford, Eastleigh, SO53 3DS
CLIENT:
Willow Garden Developments Ltd.

DRAWING TITLE:
Existing Elevations

1:100
0 1 2 3 4 5

SCALE:
1:100 @A3

DATE:
Apr 2019

DRAWING No.
P18-079
02-91-004

DRAWN BY:
LW

CHECKED BY:
NP