

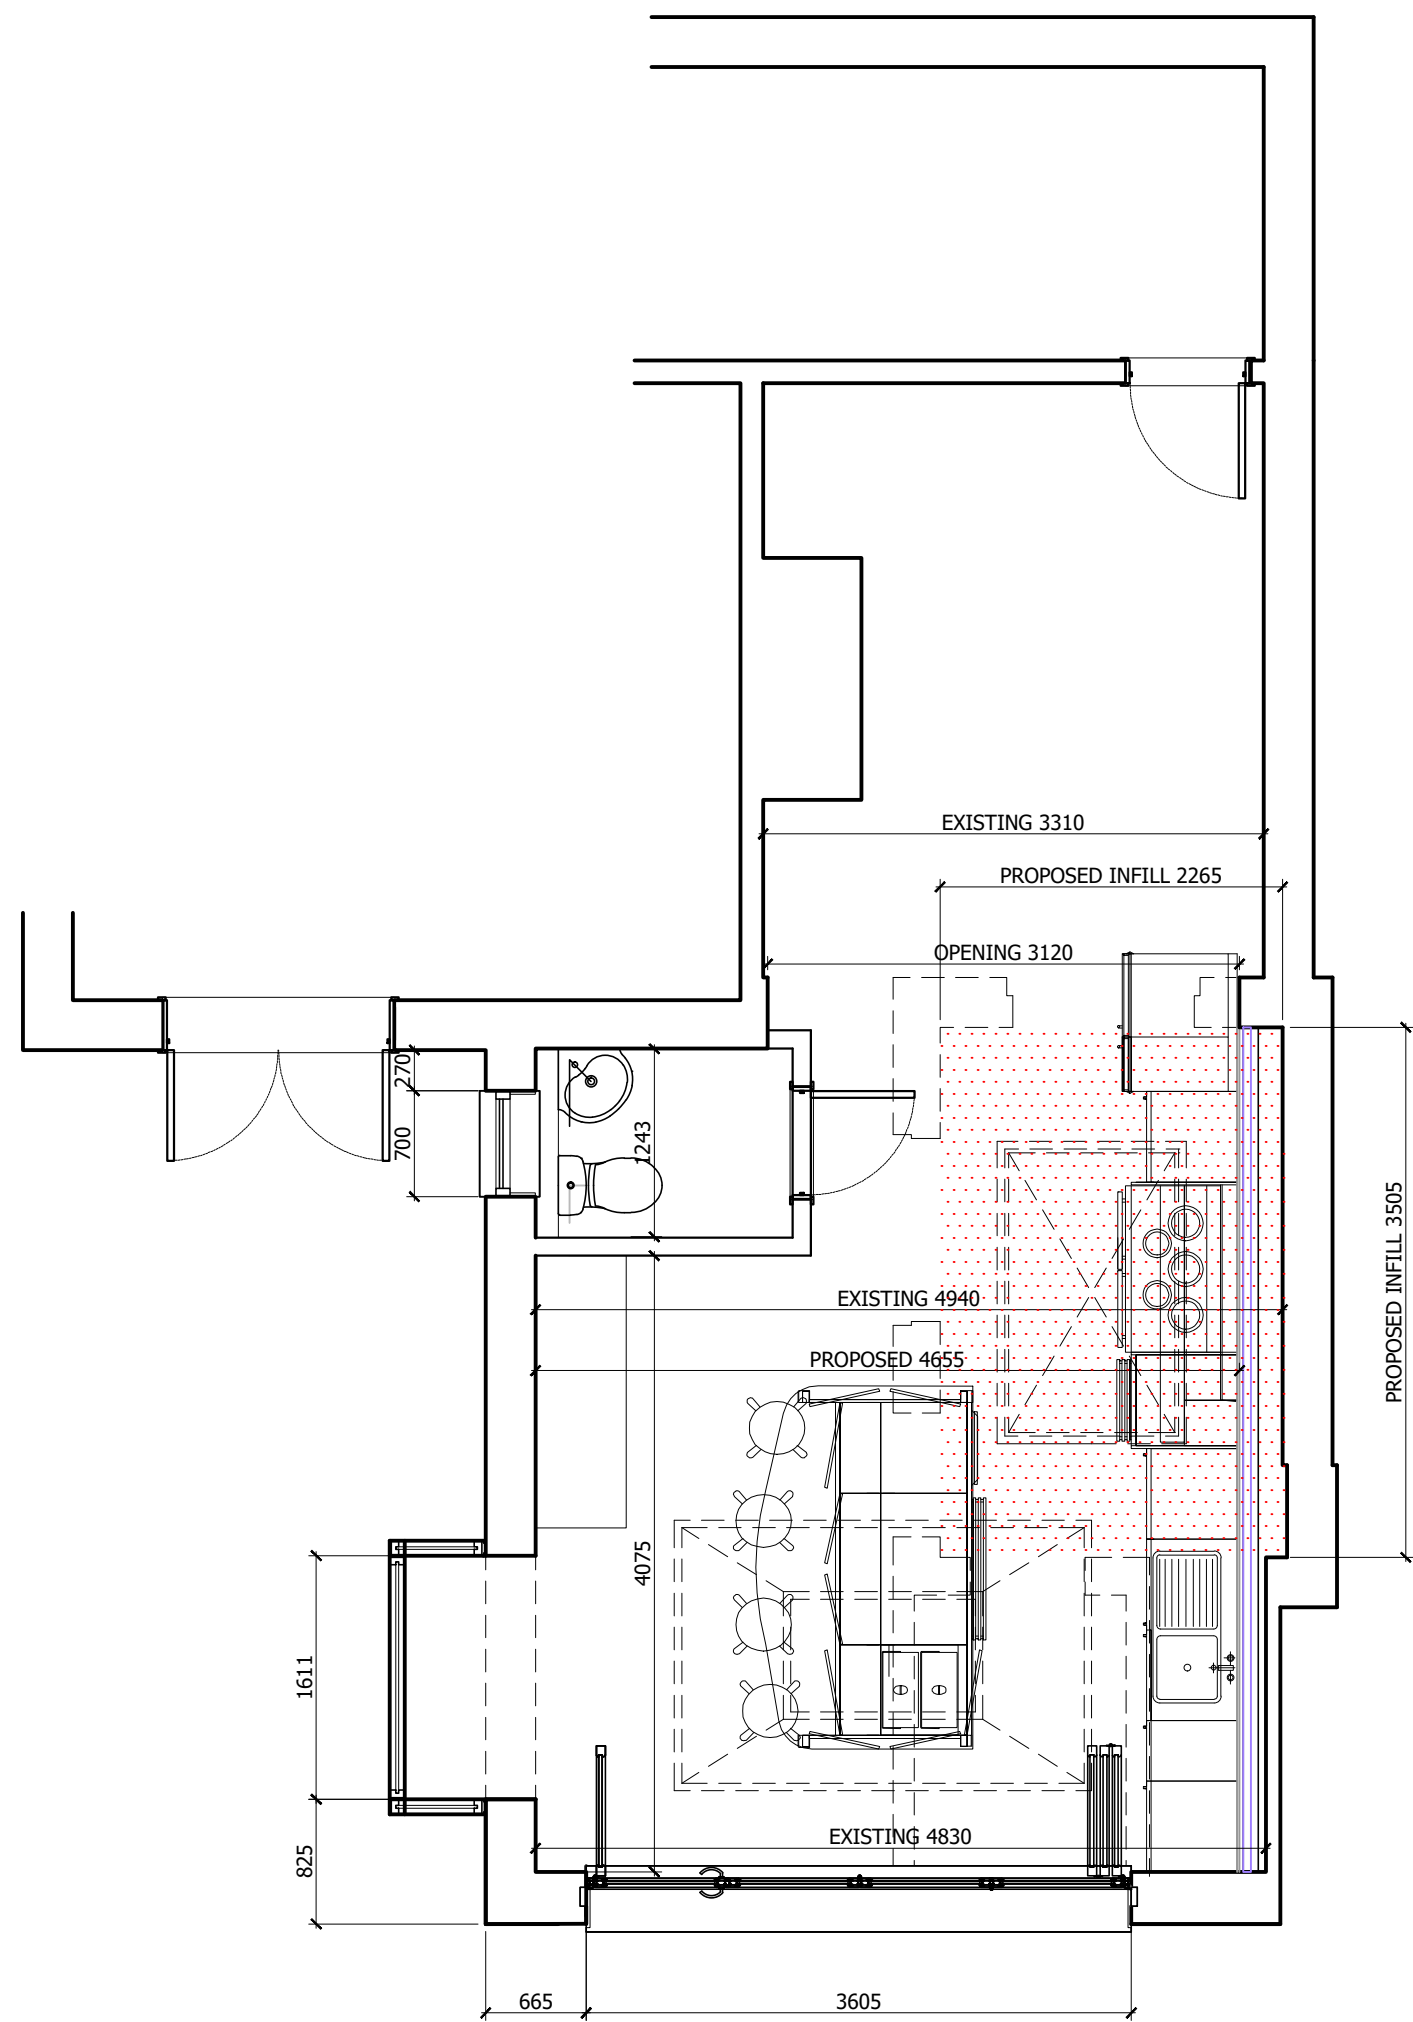


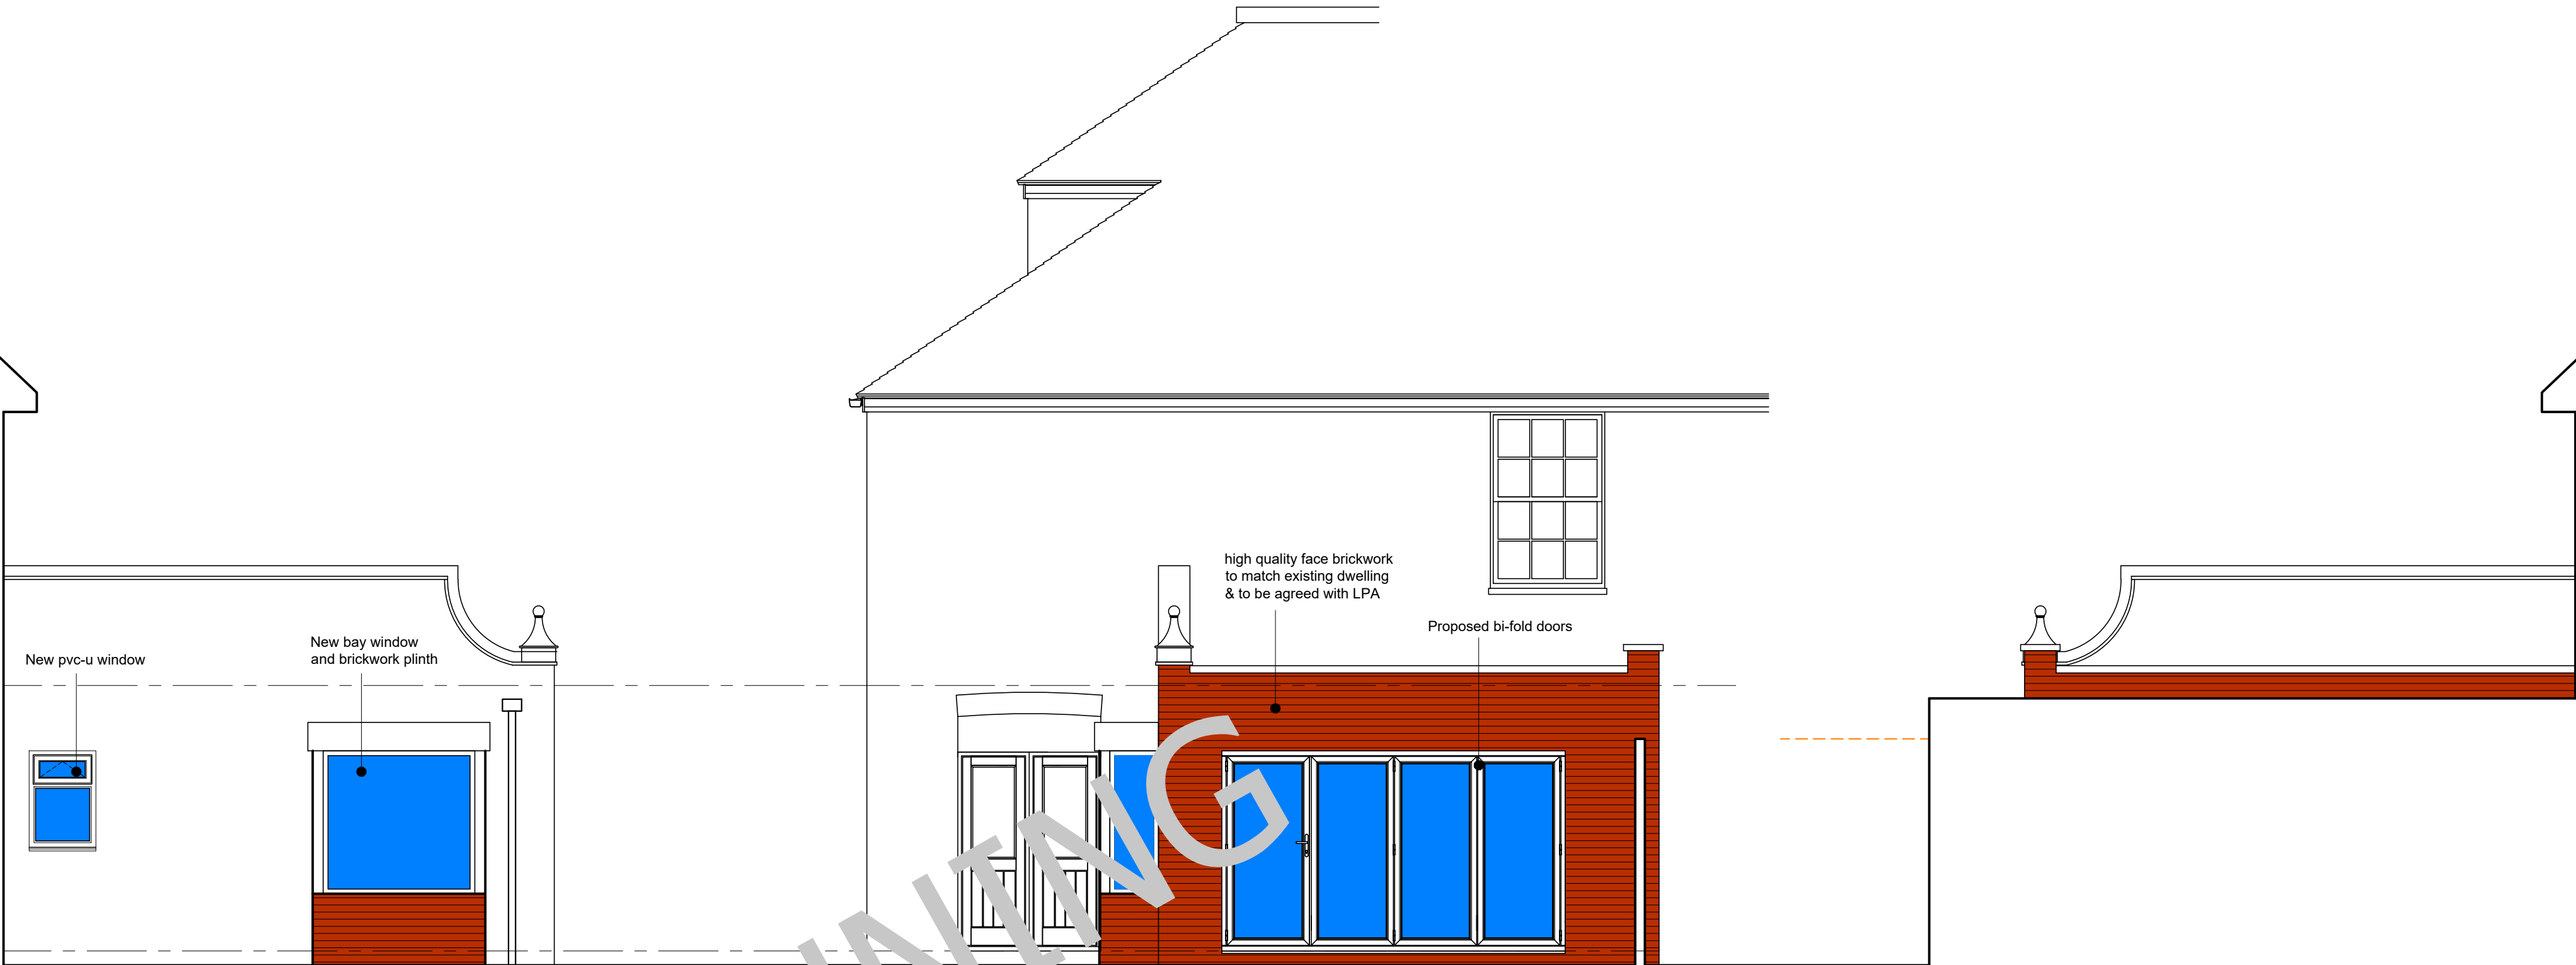

PROPOSED GROUND FLOOR

scale: 1:50 @ A1, 1-100 @ A3

 

PROPOSED SIDE SOUTH ELEVATION

scale: 1:50 @ A1, 1-100 @ A3

PROPOSED REAR EAST ELEVATION

scale: 1:50 @ A1, 1-100 @ A3

PROPOSED COURTYARD (NORTH) ELEVATION

scale: 1:50 @ A1, 1-100 @ A3



Proposed 3d perspectives

scale nts

revision	notes	date	drawn	check	revision	notes	date	drawn	check
A	Updated Drawings as per comments 09/08/2022 MSC								

notes		scale width 100mm @ a1 - 50mm @ a3	
this drawing is the copyright of the HRP ARCHITECTS LTD and must not be reproduced in whole or part or used for the execution of works without their permission.		client	
all dimensions to be checked on site prior to commencement of construction works and the architect notified of any discrepancy.		project	
figured dimensions are to be used in preference to scaled dimensions.		35 Hursley Road, Chandlers Ford	
no deviation from this drawing will be permitted without prior consent of the architect.		detail	
all drawings are prepared subject to a full measured and structural survey of the buildings and site.		Proposed Plans and Elevations	
all structural work is subject to the appointment of a structural engineer to confirm and agree the structural proposals.		drawn	checked
os promap licence no. 100020449.		mmh	MSC
		date	status
		Jul 22	Planning
		a1 scale	a3 scale
		1:50 & 1:100	1:100 & 1:200
		9036 02	rev A

hrp

architects ltd

First Floor, 18 Limberline Spur
 hilsea, portsmouth, hampshire, po3 5hj
 tel: 023 9269 1843
 fax: 023 9263 9722
 email: info@hrp-architects.com
 website: hrp-architects.com