




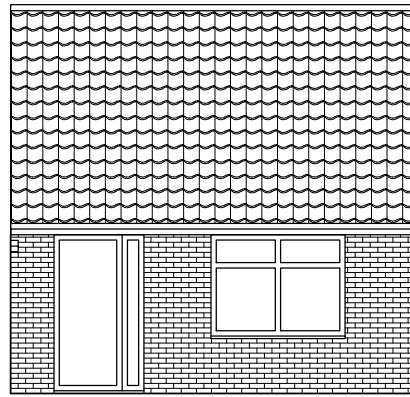


Existing North Elevation

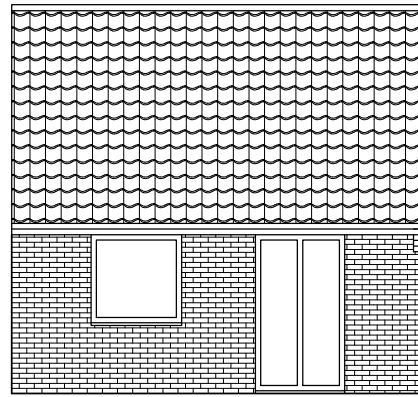


Existing South Elevation

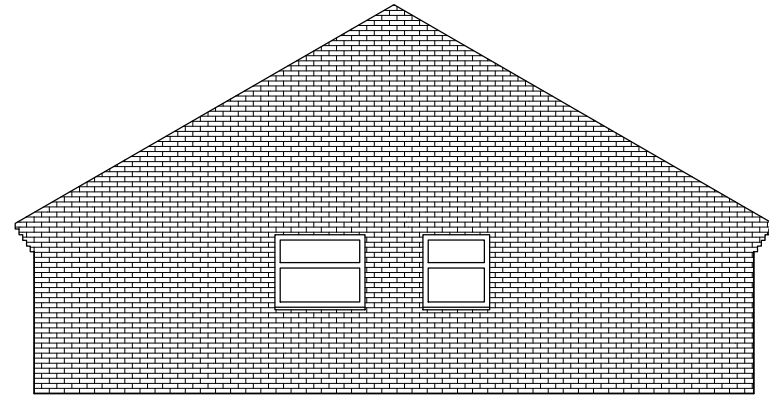


Existing East Elevation

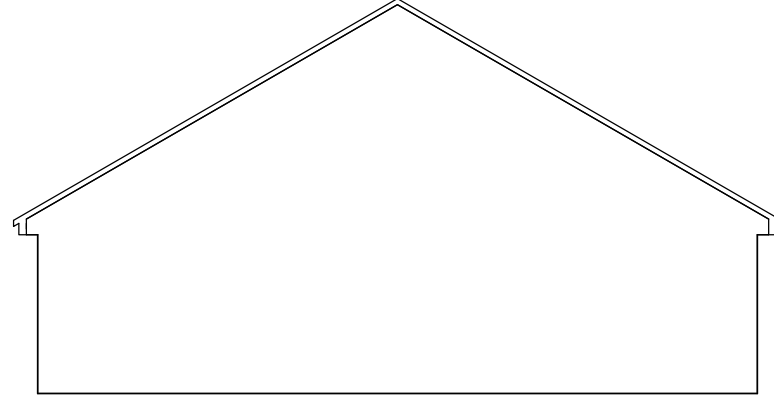


Existing West Elevation

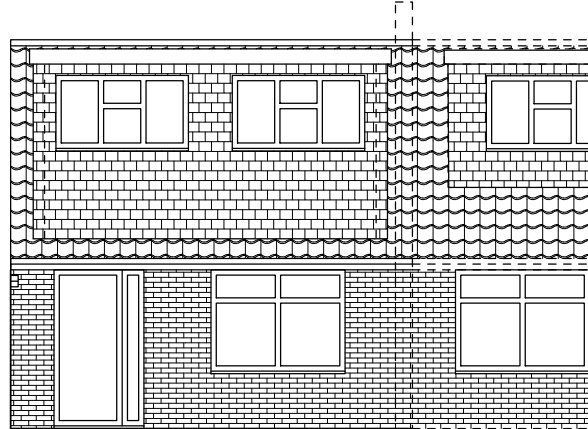


Proposed North Elevation

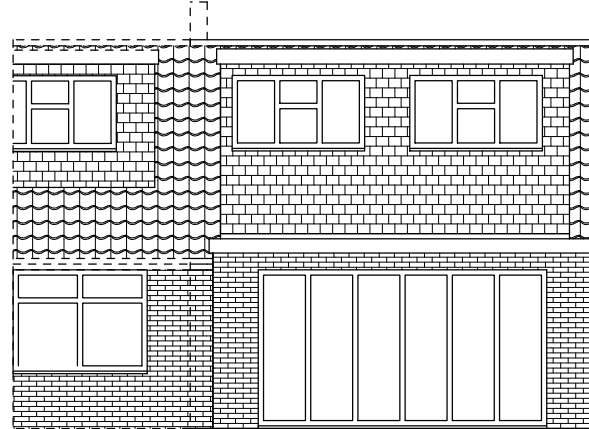


Proposed South Elevation

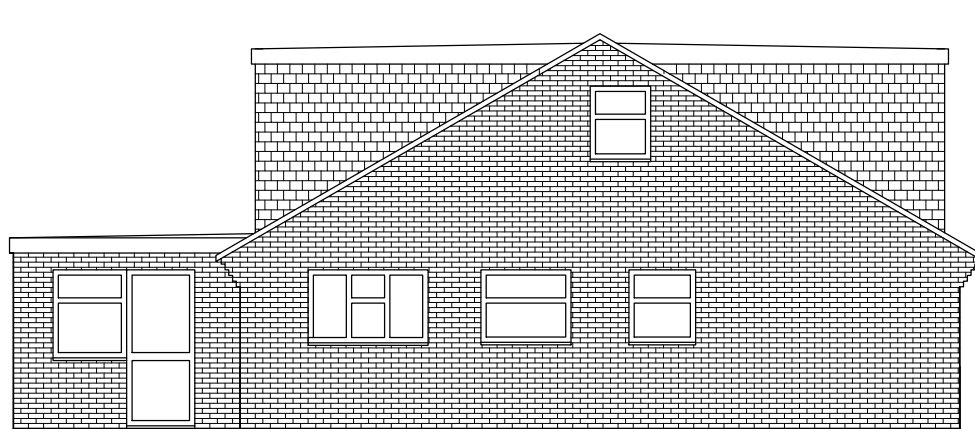


Proposed East Elevation

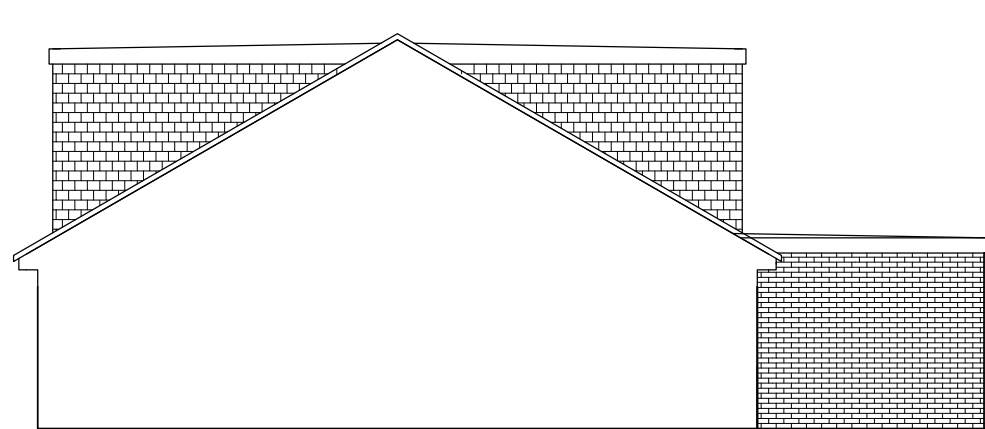


Proposed West Elevation

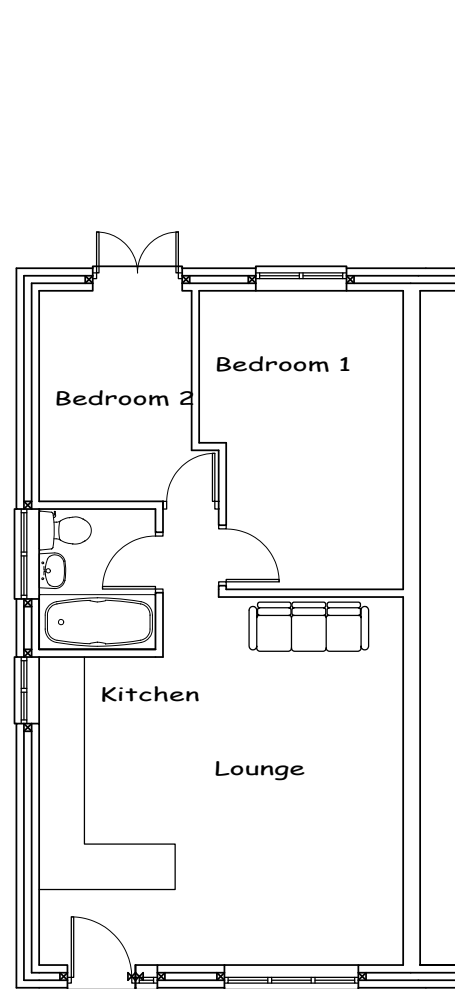

Existing Ground Floor

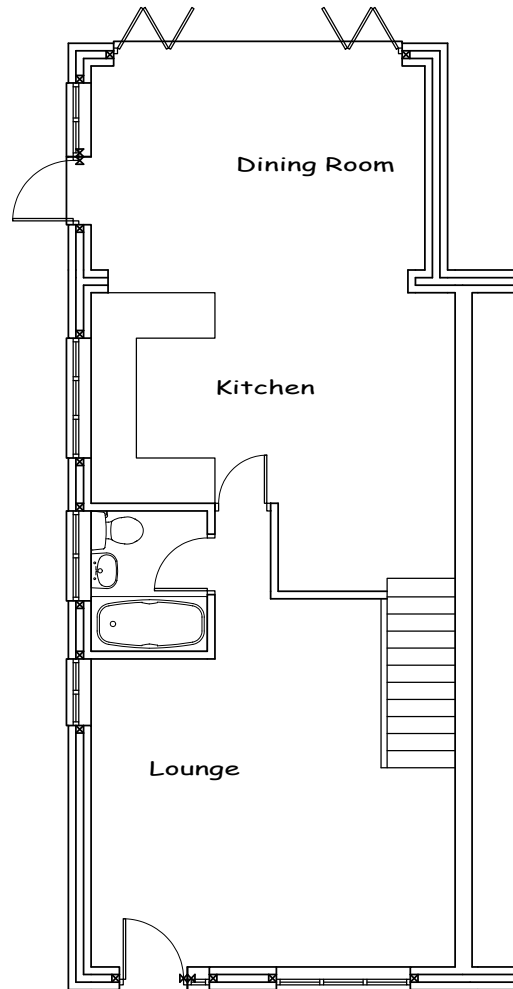

Proposed Ground Floor

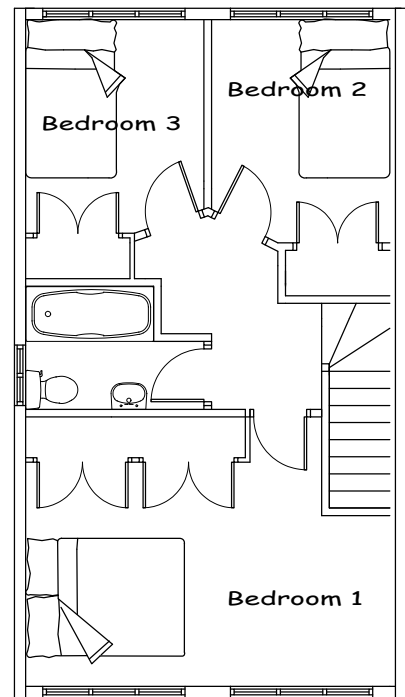

Proposed First Floor

1st August 2022
Drawings produced for:

Home Address: 4 Rowan Gardens,
Hedge End,
Southampton,
SO30 0PU

Site Address: 4 Rowan Gardens,
Hedge End,
Southampton,
SO30 0PU

This drawing is the copyright of R & G Design
and may not be copied, altered or reproduced
in anyway without written authorization.
Do not scale from this drawing.
Drawing for planning purposes only all
dimensions to be checked on site prior
to the commencement of any work.

R & G DESIGN

R & G Design
San Remo
Little Bull Lane,
Waltham Chase,
SO32 2LT

randgdesign@hotmail.co.uk
Phone George on 07597116637

A2


Drawing Number

Jones 354.1

Drawing Scales

Scale 1:100
Scale 1:50
Scale 1:20

1. Metre
1. Metre
1. Metre

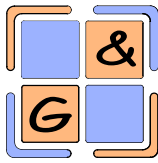 **R&G Design**
ARCHITECTURAL SERVICES