



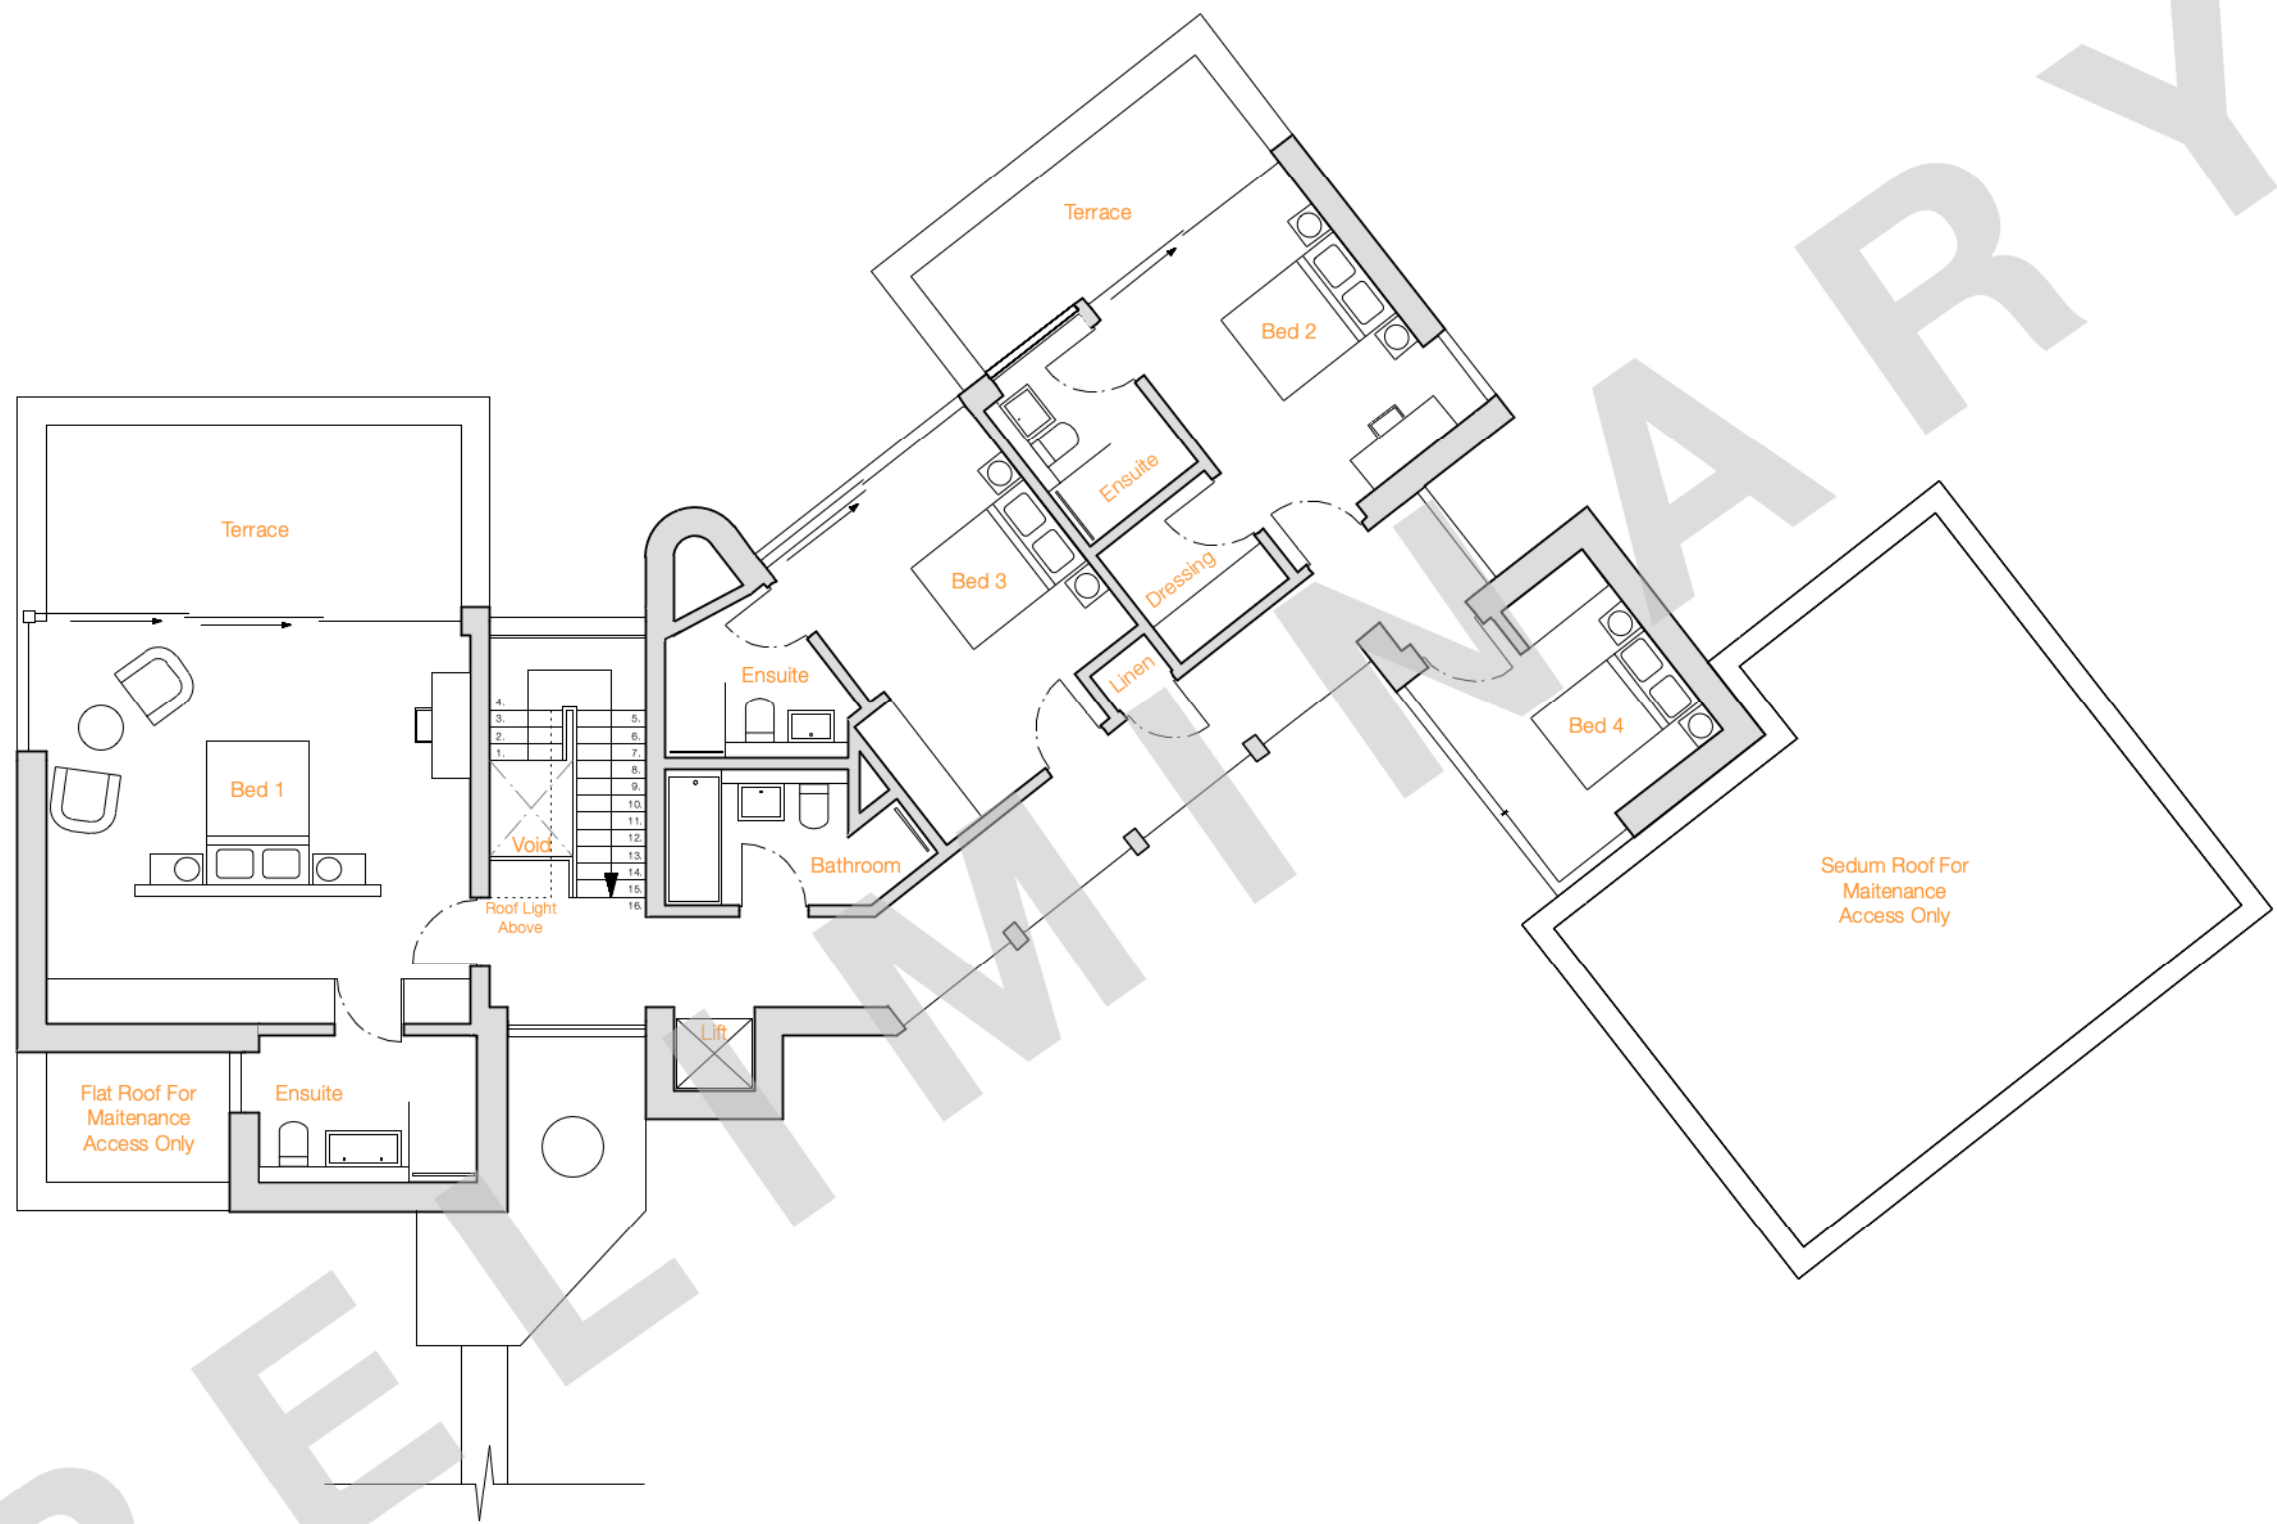

First Floor Plan
Scale 1: 100 @ A3

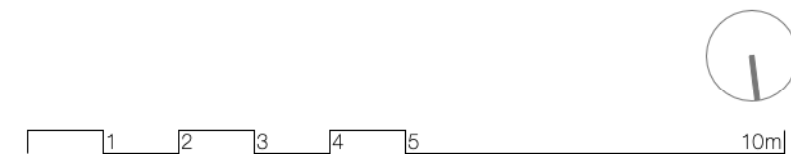

Belle Vue House, High Street, Old Bursledon

First Floor Plan | **2206 05** | davidjames architects & partners ltd
tel: 01202 755633

Drawn By : OL Checked By : DJ

Note: Do not scale from this drawing. This drawing is copyright and remains the property of David James Architects & Partners Ltd. Unauthorised use for any purpose is prohibited. ©