


BOUNDARY SCHEDULE

- A-B** Existing Access Retained
- B-C** As Existing
- C-D** As existing
- D-E** As existing
- E-F** As existing
- F-G** As Existing
- G-H** Tree Proposed
- H-I** As Existing
- I-J** As Existing
- J-K** Tree Proposed
- K-A** Existing Hedge Retained

KEY

-  Trees to be felled
-  Existing trees
-  Proposed trees
-  Outline of existing buildings to be demolished
-  Outline of approved application (H/21/90732)

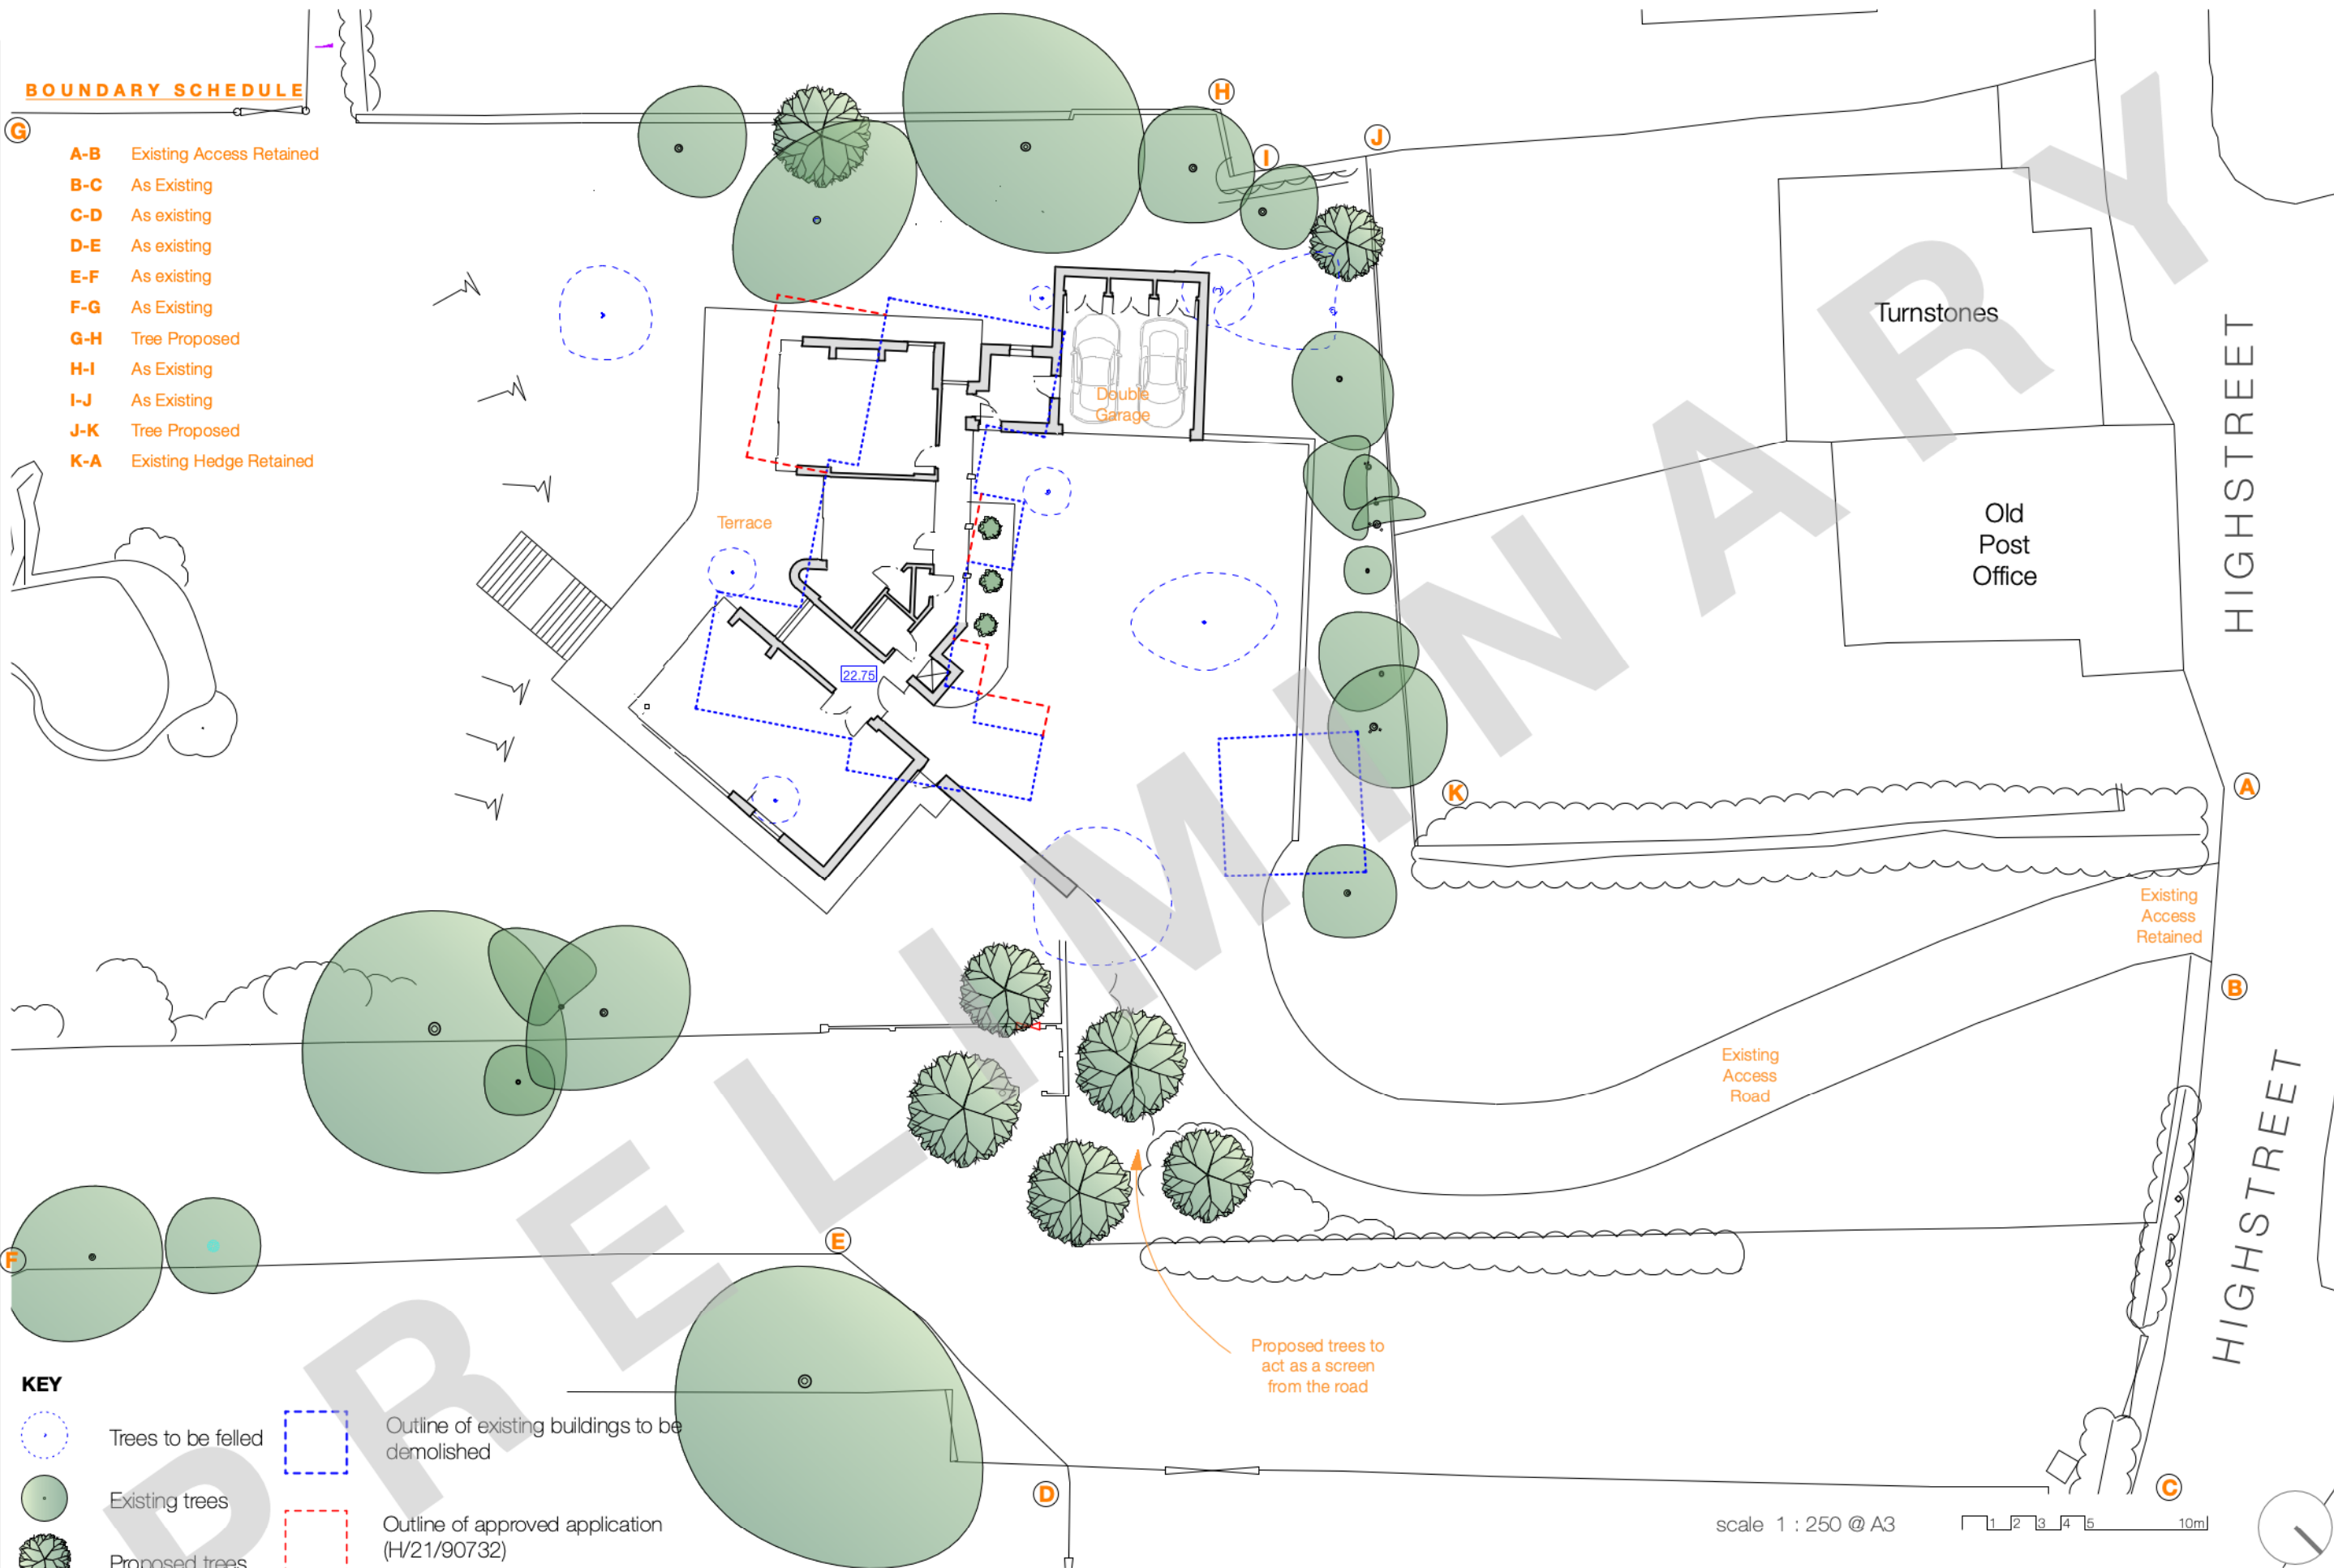

Belle Vue House, High Street, Old Bursledon

Site Plan | **2206 03** | davidjames architects & partners ltd

tel: 01202 755633

Drawn By : OL Checked By : DJ

Note: Do not scale from this drawing. This drawing is copyright and remains the property of David James Architects & Partners Ltd. Unauthorised use for any purpose is prohibited. ©