


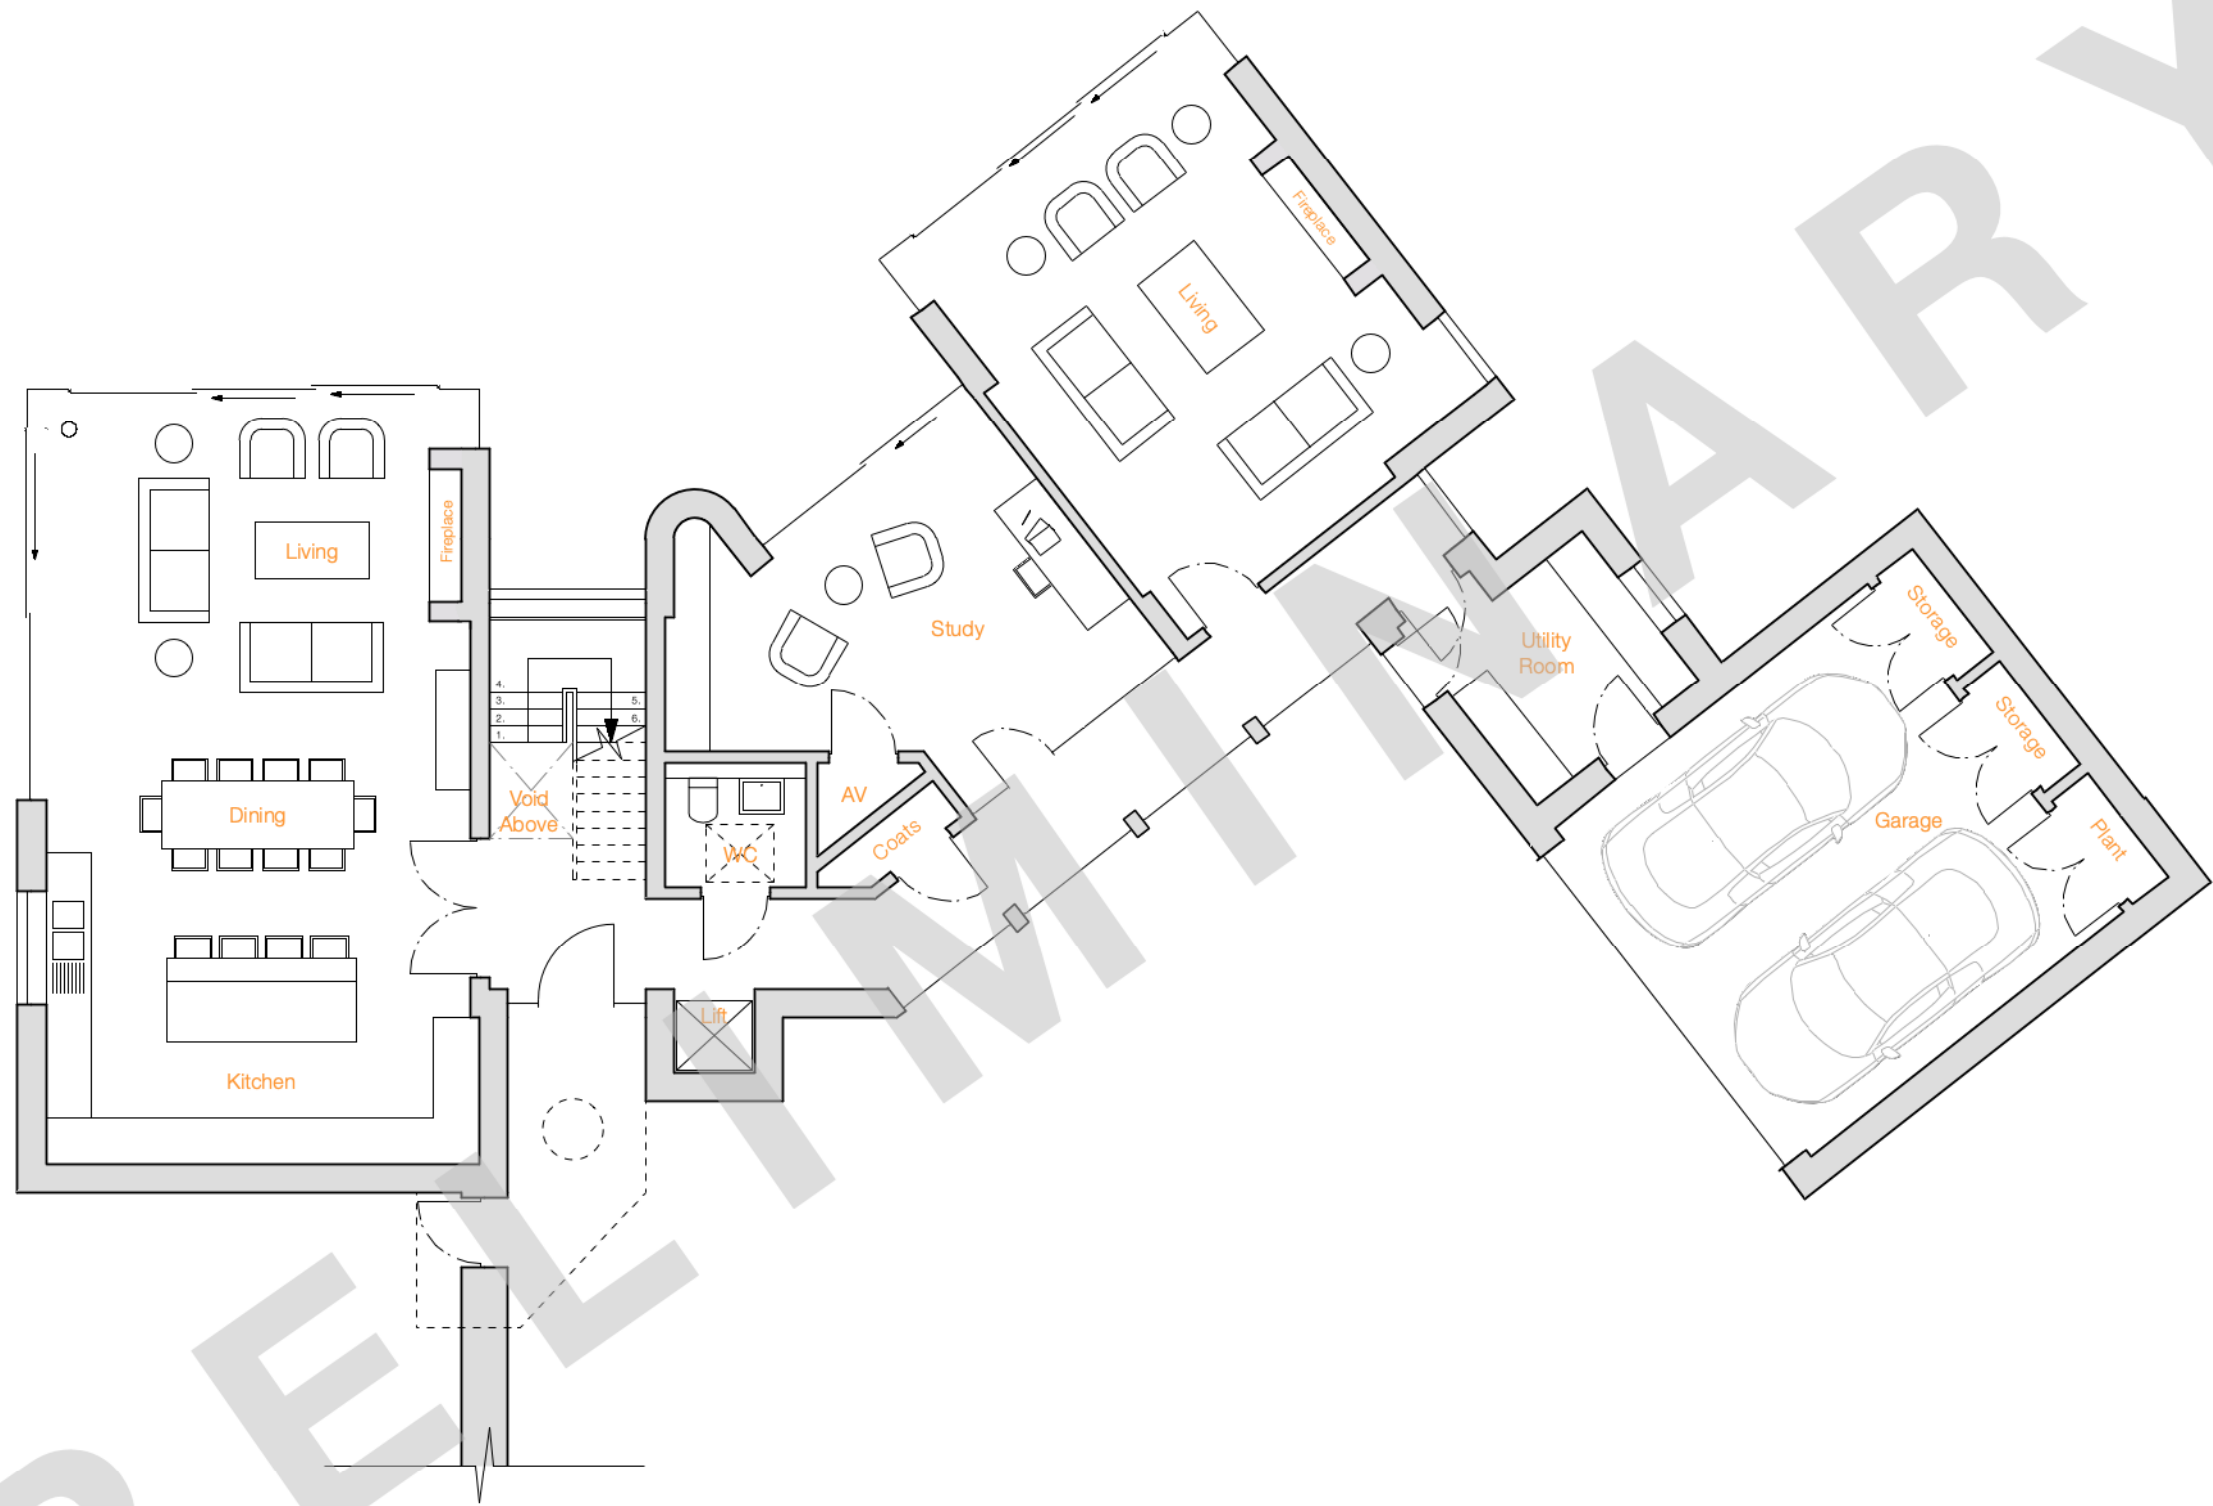

Ground Floor Plan
Scale 1: 100 @ A3

1 2 3 4 5 10m

Belle Vue House, High Street, Old Bursledon

Ground Floor Plan | 2206 04 | davidjames architects & partners ltd
tel: 01202 755633

Drawn By : OL Checked By : DJ

Note: Do not scale from this drawing. This drawing is copyright and remains the property of David James Architects & Partners Ltd. Unauthorised use for any purpose is prohibited. ©