




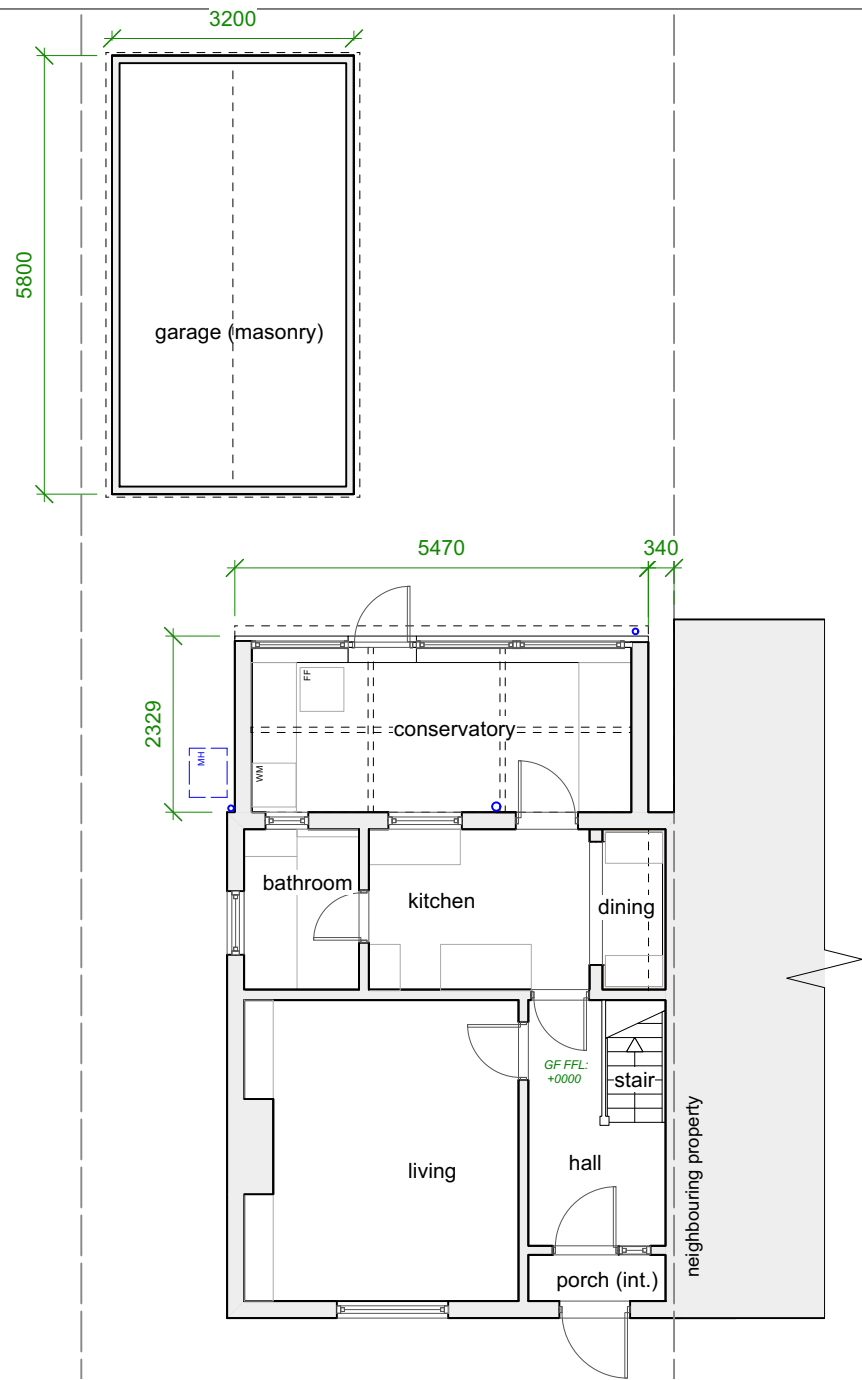


00 Existing Ground Floor Plan
Scale: 1:100

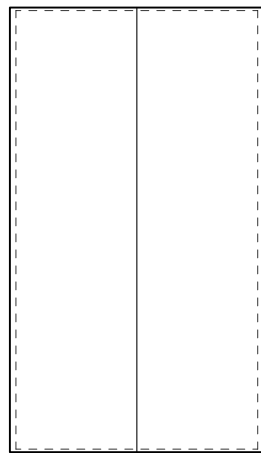

01 Existing First Floor Plan
Scale: 1:100

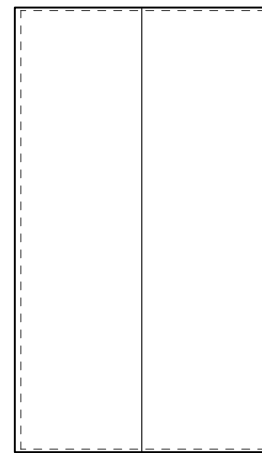

0R Existing Roof Plan
Scale: 1:100

 

DO NOT SCALE FROM THIS DRAWING
Scaling for Local Authority for Planning purposes only.
Situatd Architects take no responsibility for the location of legal
boundaries indicated on this drawing.
All dimensions are in millimeters unless stated otherwise.
Discrepancies should be reported to the Architect on discovery.

The confidential copyright of this drawing and information
displayed is the property of Situated Architects Ltd and shall not
be copied or used for any purpose without written consent.

rev.	date	description
P01.00	10.08.22	full planning submission

SITUATED
architects

PO Box 693 Southampton SO50 0QJ

studio@situatd-architects.co.uk
hampshire: 07840894928 derbyshire: 07422555365

project		
Witt Road extension		
client		
S & P Eastwood		
drawn	check	scale
HP	AK	1:100 @A3

drawing title	Existing Floor Plans
project - originator - volume - level - type - role - number	WRE-SIT-ZZ-ZZ-DR-A-0200
status / suitability	Planning
revision	version
P01	.00