




EAST ELEVATION - AS EXISTING

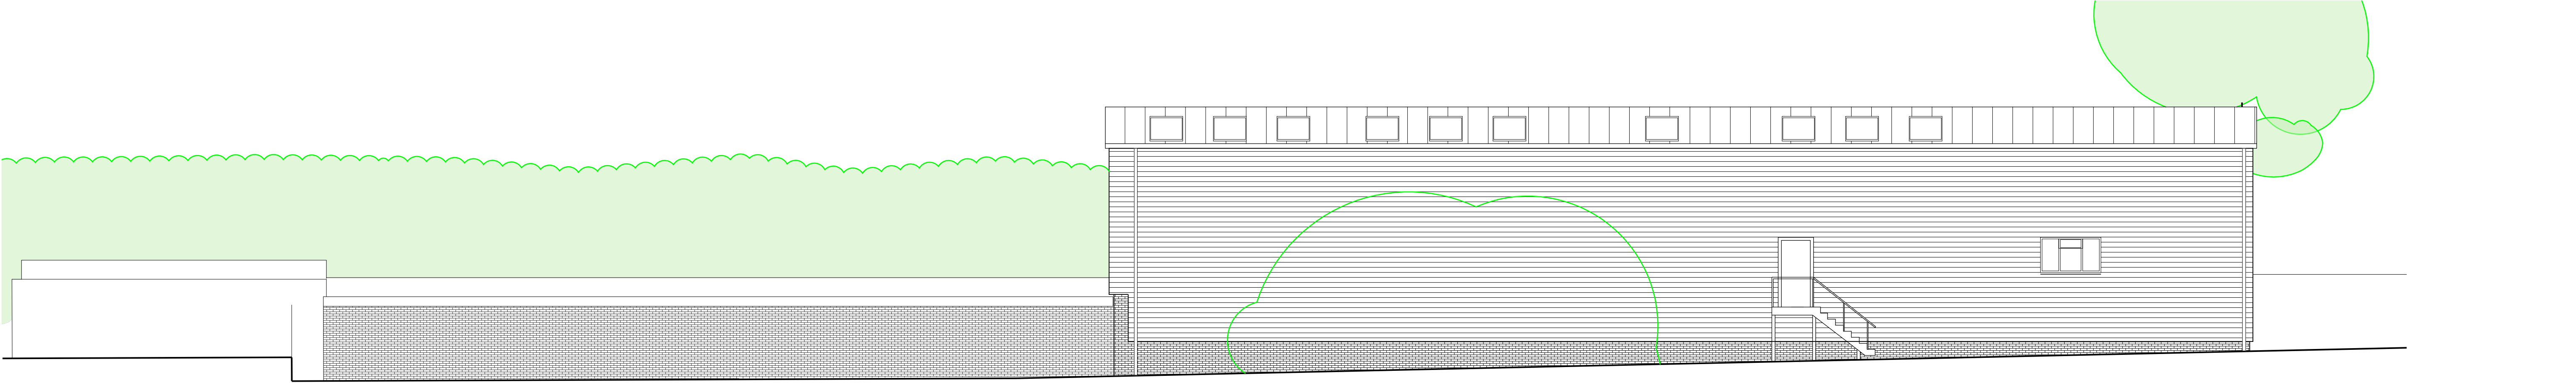


WEST ELEVATION - AS EXISTING

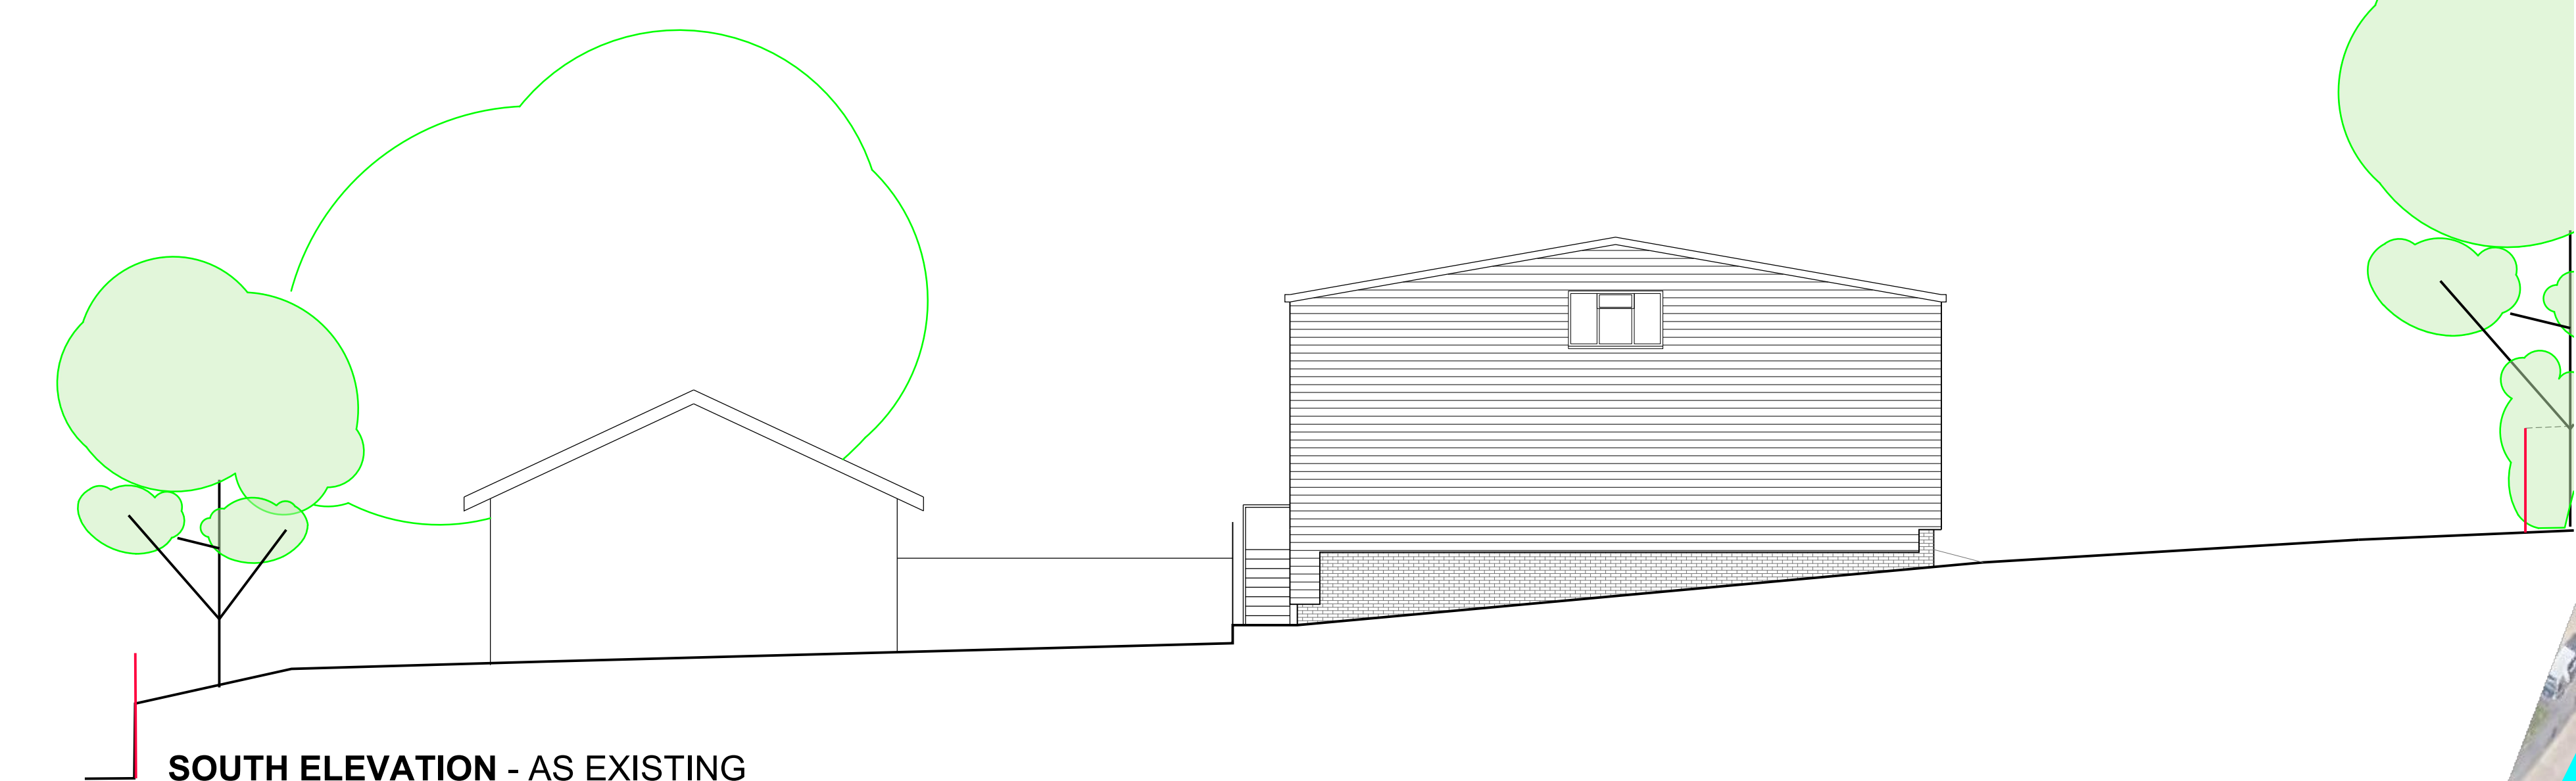

SOUTH ELEVATION - AS EXISTING

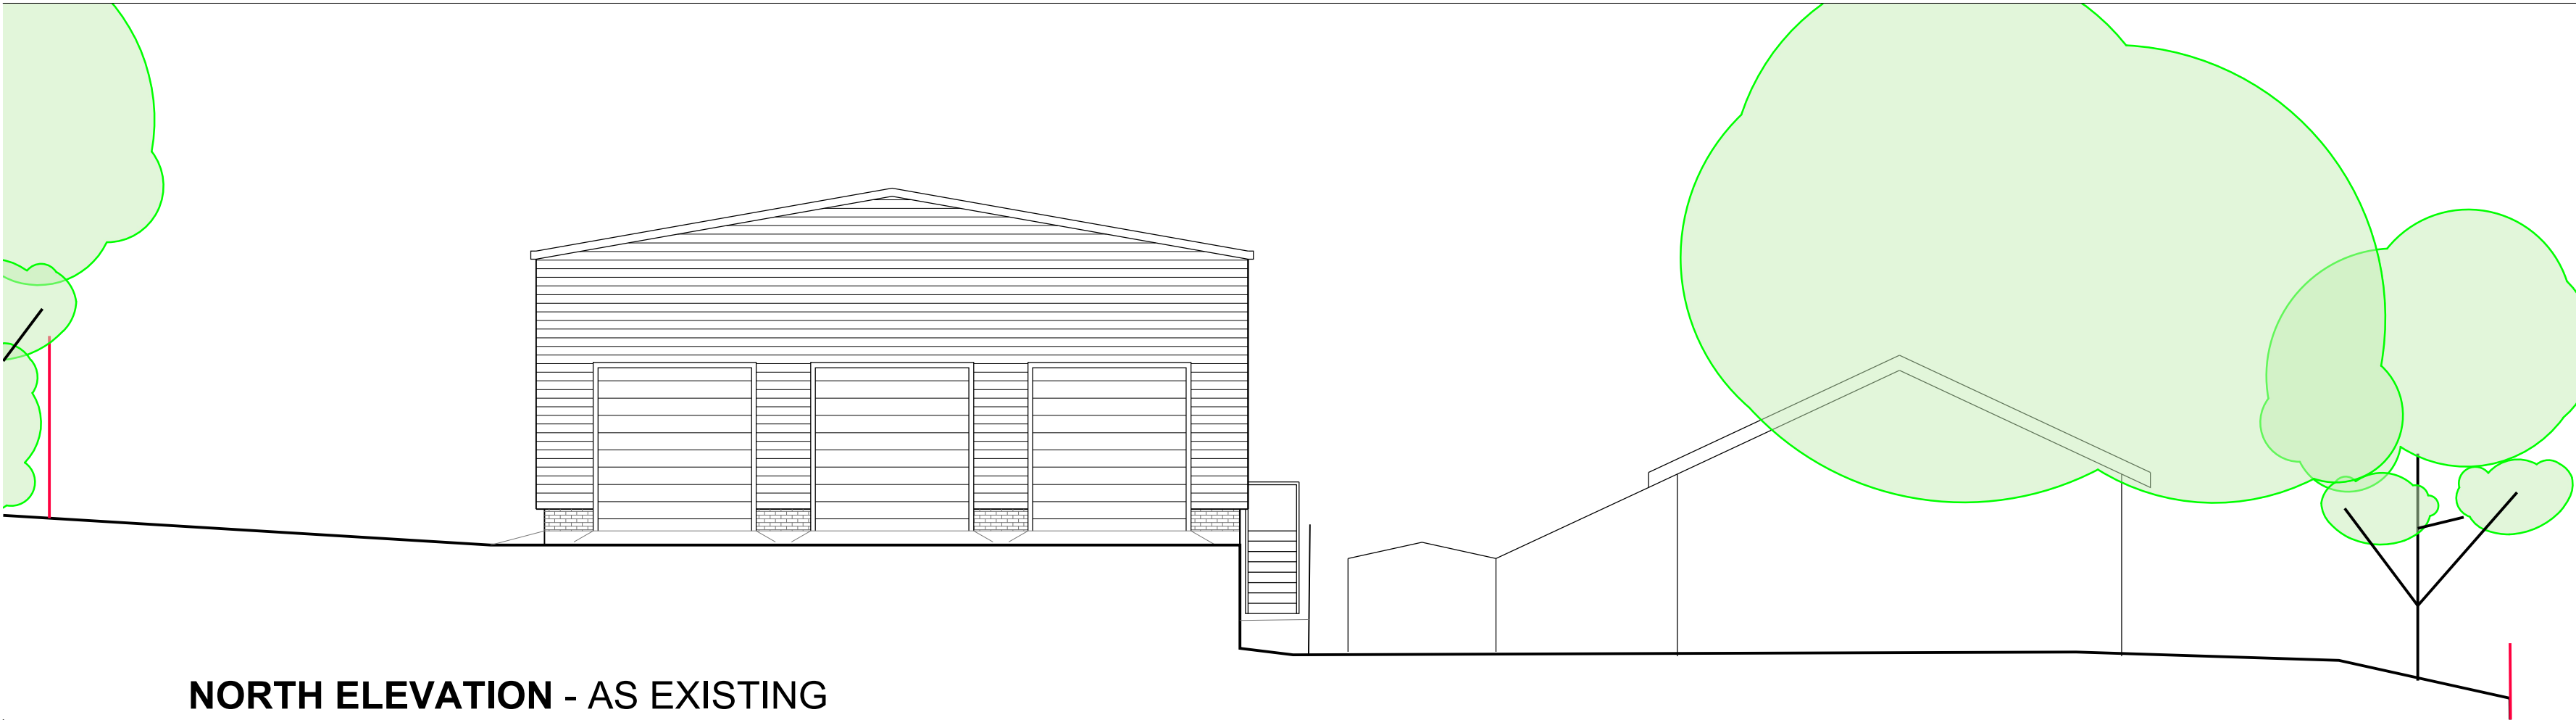

NORTH ELEVATION - AS EXISTING

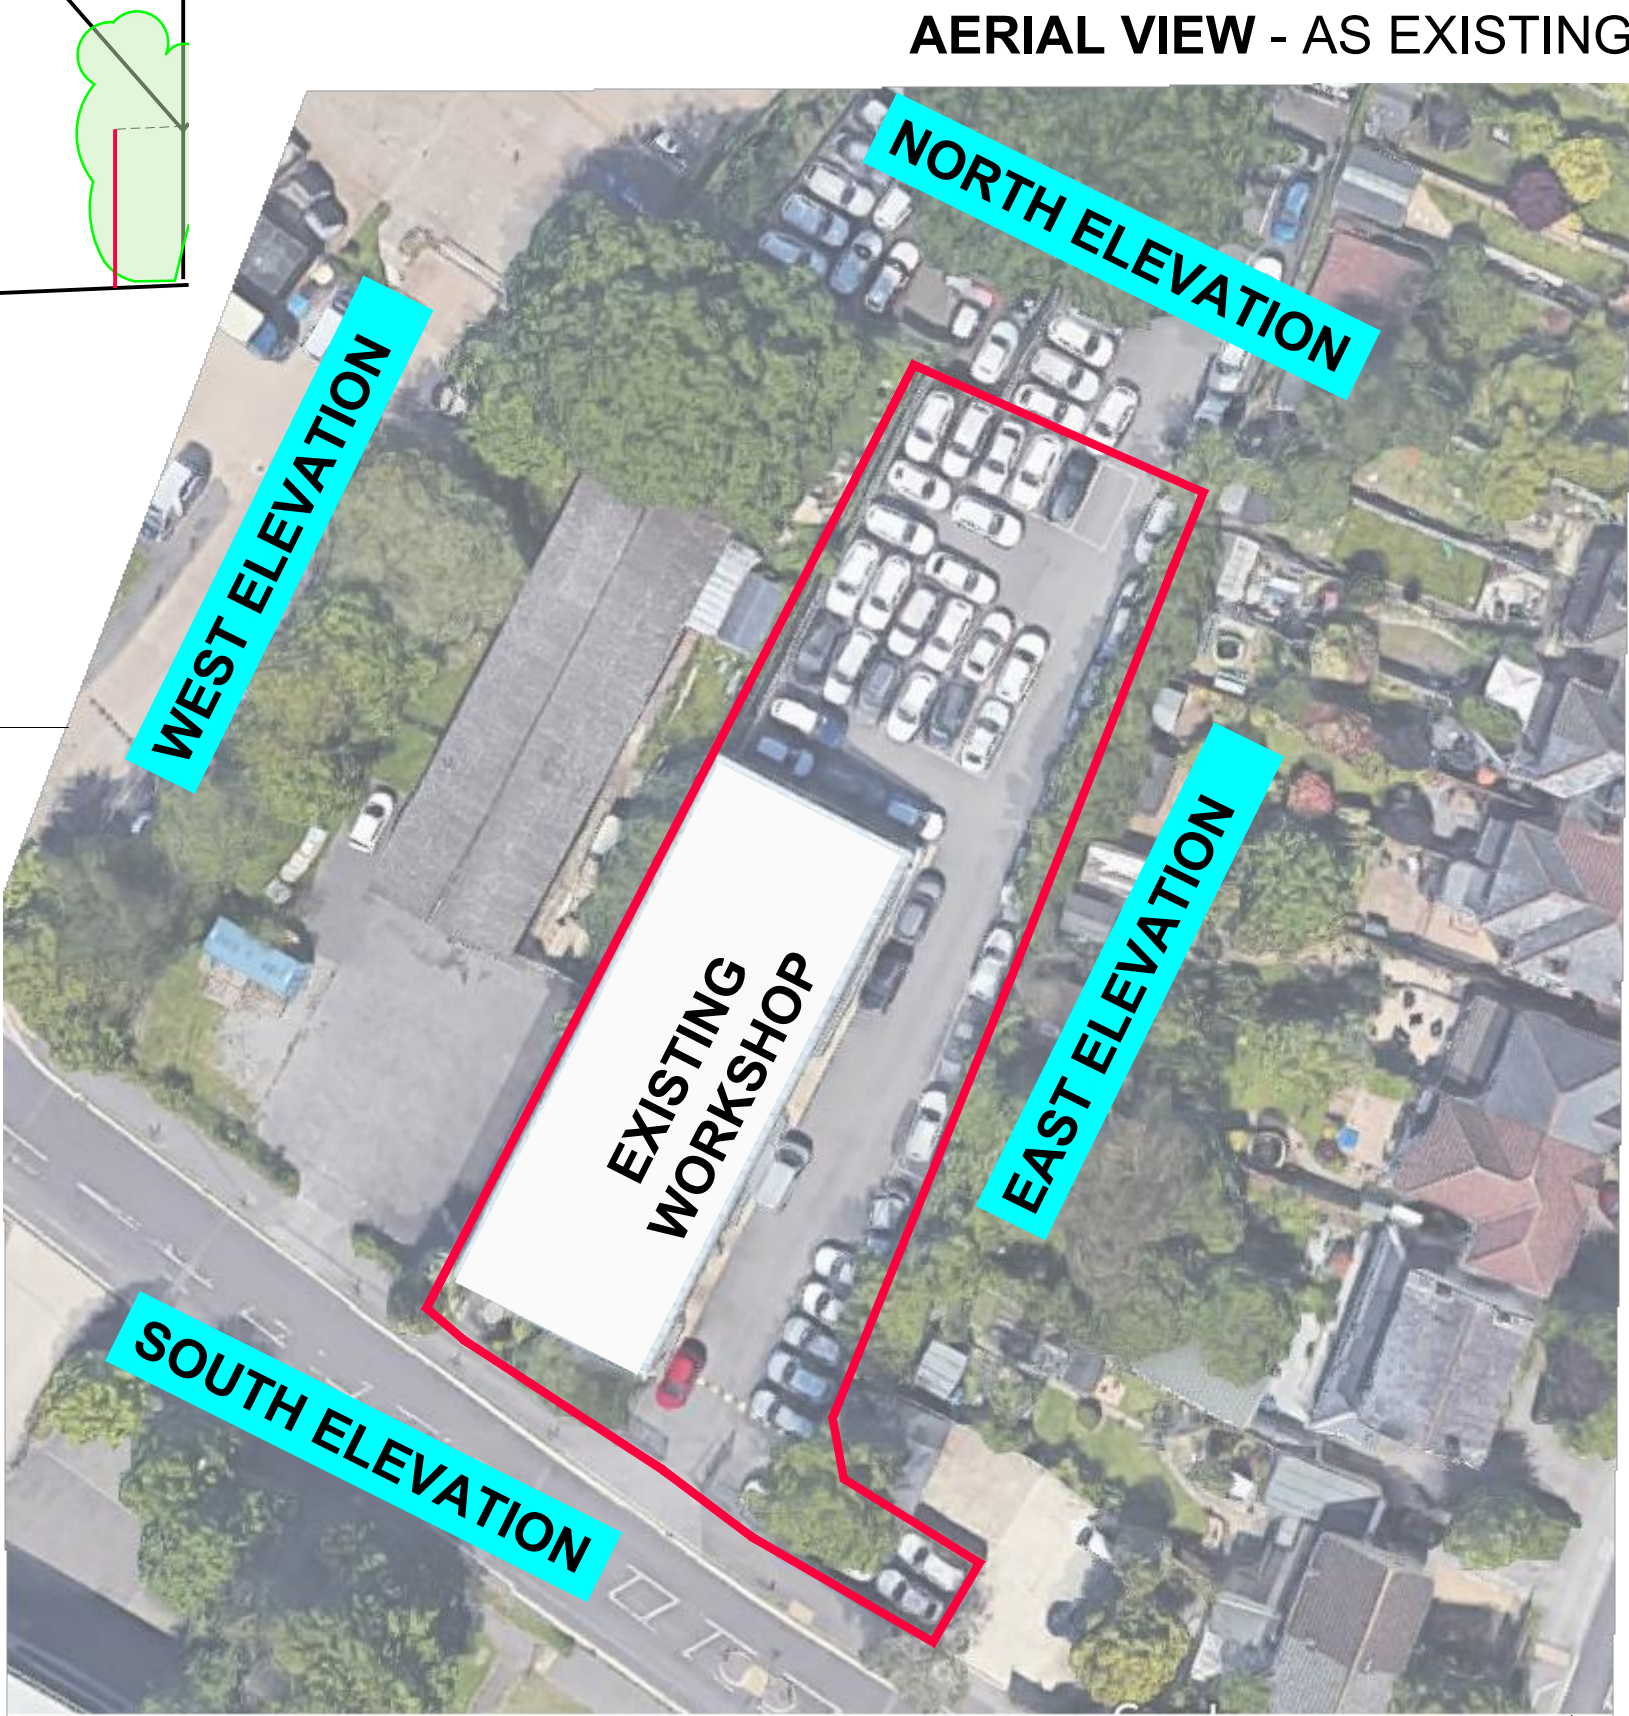

AERIAL VIEW - AS EXISTING

Rev

P01

Amendments

Planning Issue

by

MC

chkd

SD

Date

03/08/22

T01/18

- This drawing is the copyright of HNW Architects Ltd Registered No. 3589904

- All dimensions must be verified on site prior to construction.

- Do not scale this drawing except for Planning Application purposes.

- Ordnance Survey Licence No. 100000200

- Only PDF issues of this drawing are controlled. All other formats of this drawing (e.g. .dwg, .dxf, .rvt, .rvt) are un-controlled and are used at your own risk.

- This drawing must not be copied, transmitted or passed to a third party, without written consent.

Note:
drawing based upon OS, aerial photo, fabricator information,
record drawings and site visit photographic surveys only.

0m1m2m5m10m

Scale 1:100

Project

HARWOODS

SOUTHAMPTON AUDI

WORKSHOP EXTENSION

Drawn By

Checked By

HNW Project No.

Date Created

MC

SD

19011

JLY 2022

Scale

A1- 1:100

Drawing Title

EXISTING

ELEVATIONS

Drawing Status

PLANNING

Revision

P01

Drawing Number

19011-HNW-P1-ZZ-DR-A-1300

61 North Street, Chichester, West Sussex, PO19 1JN

hnw

architects