



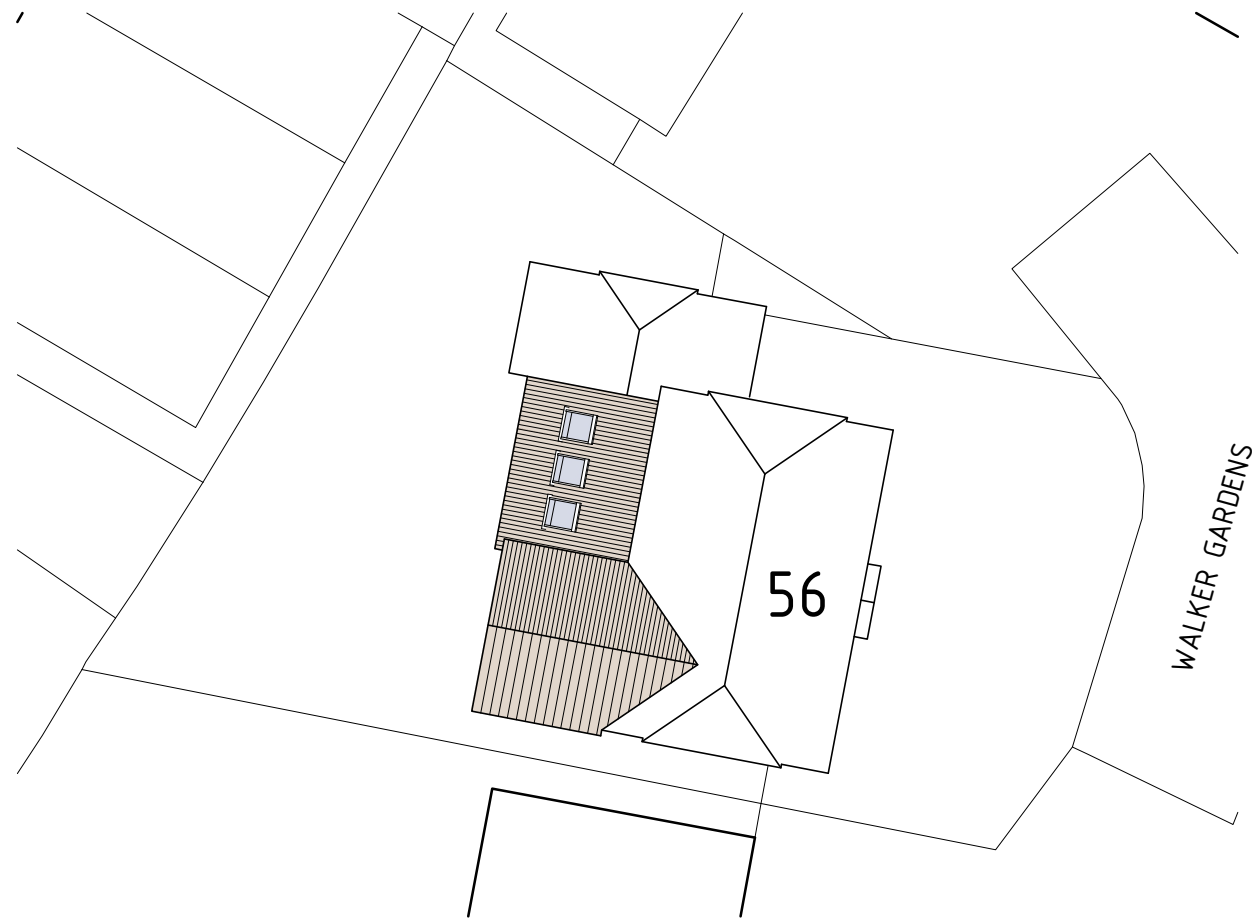


SITE PLAN
SHOWING ROOF LAYOUT PLAN

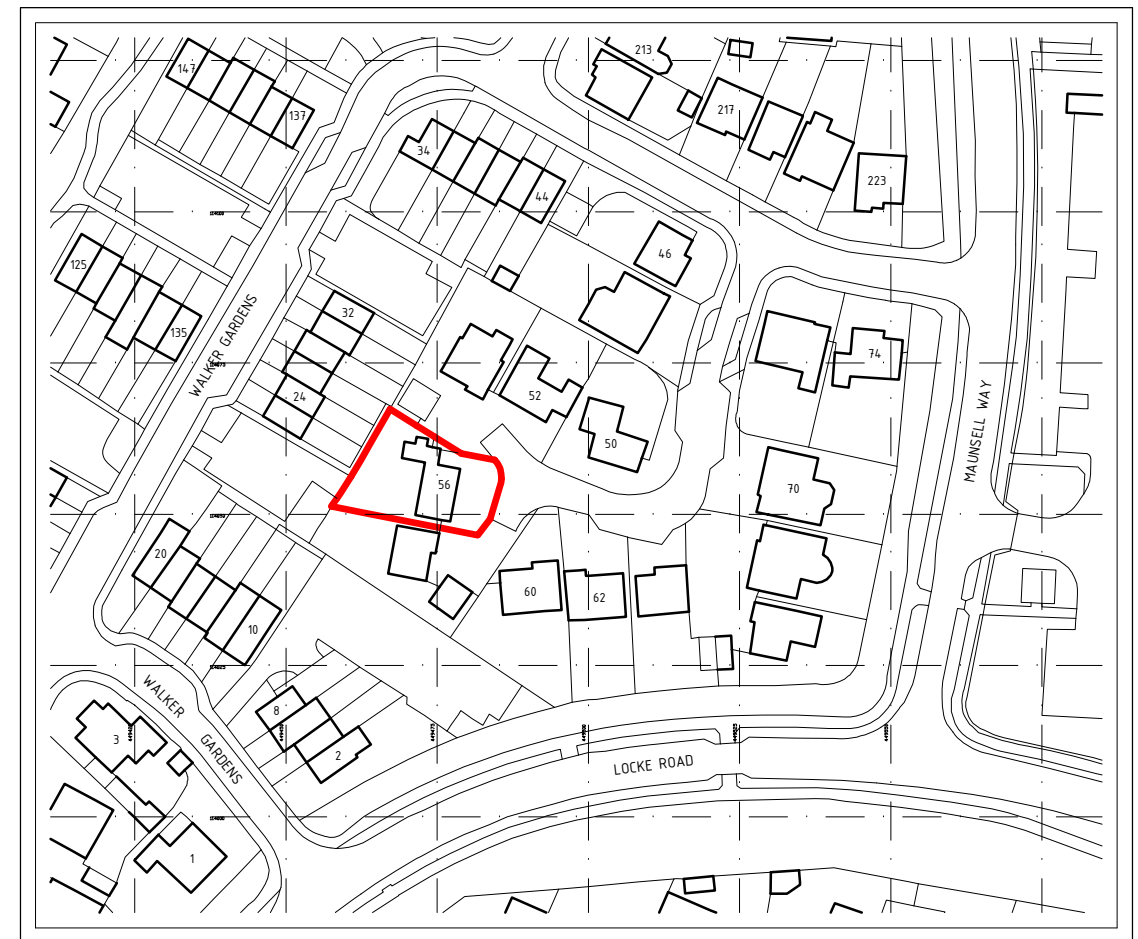

LOCATION PLAN

0m 100m
Scale 1 : 1250

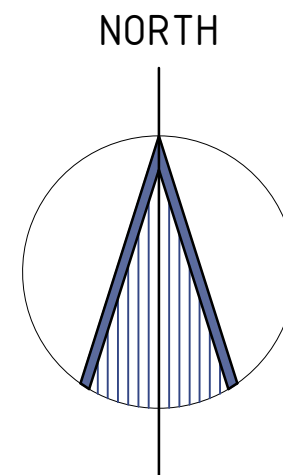

Project no: 220704
Date: 20/07/2022

Drawing no: 01
Scale: 1/200 & 1/1250

GORDON@GDBTECHNICALARCHITECTURE.CO.UK
07875 108380

**GDB TECHNICAL
ARCHITECTURE**

PROPOSED SINGLE / DOUBLE STOREY REAR EXTENSION AT:
56 WALKER GARDENS, HEDGE END, SOUTHAMPTON, HAMPSHIRE SO30 2RL