


EAST ELEVATION - AS PROPOSED

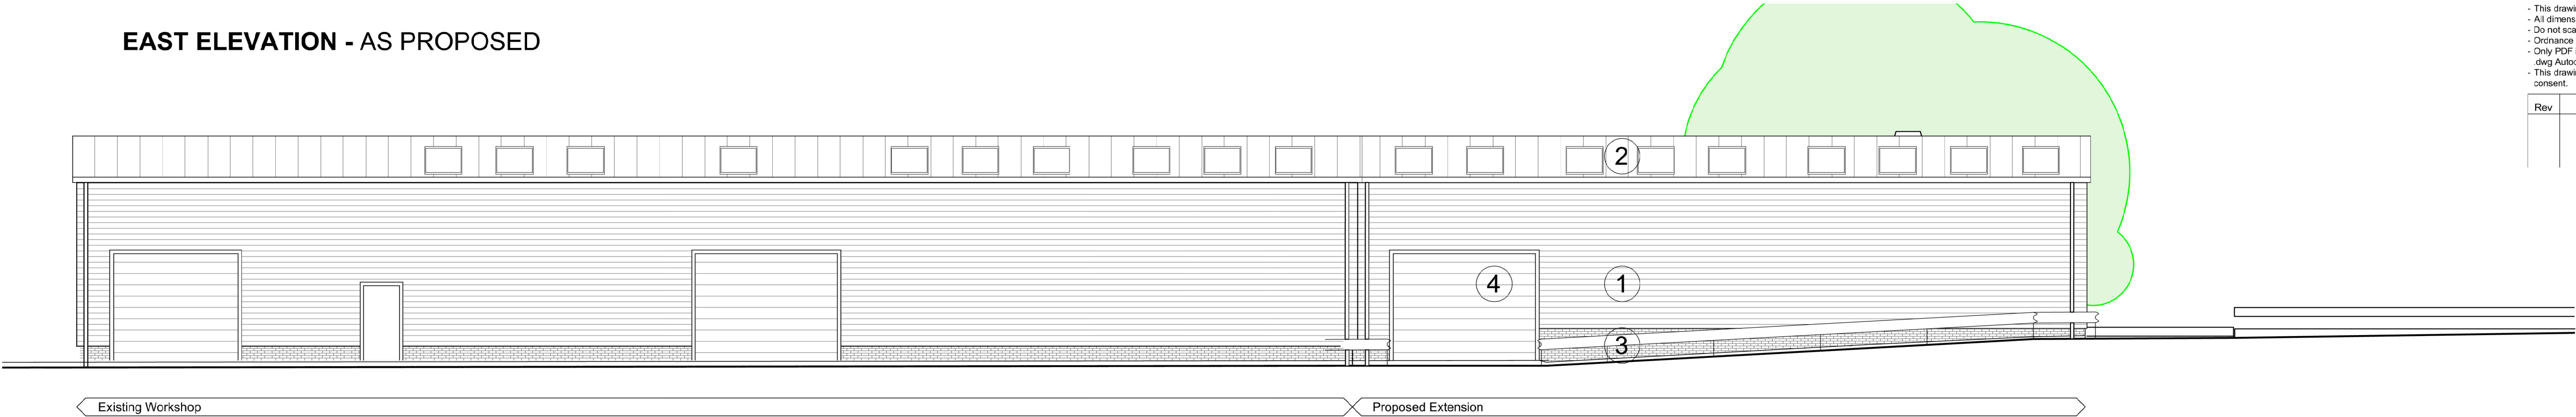

This drawing is the copyright of HNW Architects Ltd Registered No. 3589904

All dimensions must be verified on site prior to construction.

Do not scale this drawing except for Planning Application purposes.

Ordnance Survey Licence No. 100000200

Only PDF issues of this drawing are controlled. All other formats of this drawing (e.g. dwg Autocad or .rvt Revit files) are un-controlled and are used at your own risk.

This drawing must not be copied, transmitted or passed to a third party, without written consent.

Rev	Amendments	by	chkd	Date

WEST ELEVATION - AS PROPOSED

MATERIALS

- Horizontal Metal Cladding - colour and profile to match existing
- Metal Roof with Integral roof lights - colour and profile to match existing
- Brickwork Plinth & Vehicle barrier - brick colour and bond to match existing barrier profile to match existing
- Insulated Roller Shutter Door - colour to match existing.
- Insulated Fire Escape / Access Door colour to match cladding.
- Flues - manufacturers specification.

SOUTH ELEVATION -AS PROPOSED

NORTH ELEVATION - AS PROPOSED

AERIAL VIEW

N

Note:
drawing based upon OS, aerial photo, fabricator information, record drawings and site visit photographic surveys only.

0m 1m 2m 5m 10m

Scale 1:100

Project

HARWOODS
SOUTHAMPTON AUDI
WORKSHOP EXTENSION

Drawn By

Checked By

HNW Project No.

Date Created

MC

SD

19011

JLY 2022

Scale

A1- 1:100

ISO 9001

ISO 14001

ISO 45001

Drawing Title

PROPOSED
ELEVATIONS

Drawing Status

PLANNING

Revision

P01

Drawing Number

19011-HNW-P1-ZZ-DR-A-2300

61 North Street, Chichester, West Sussex, PO19 1N8

hnw

architects