


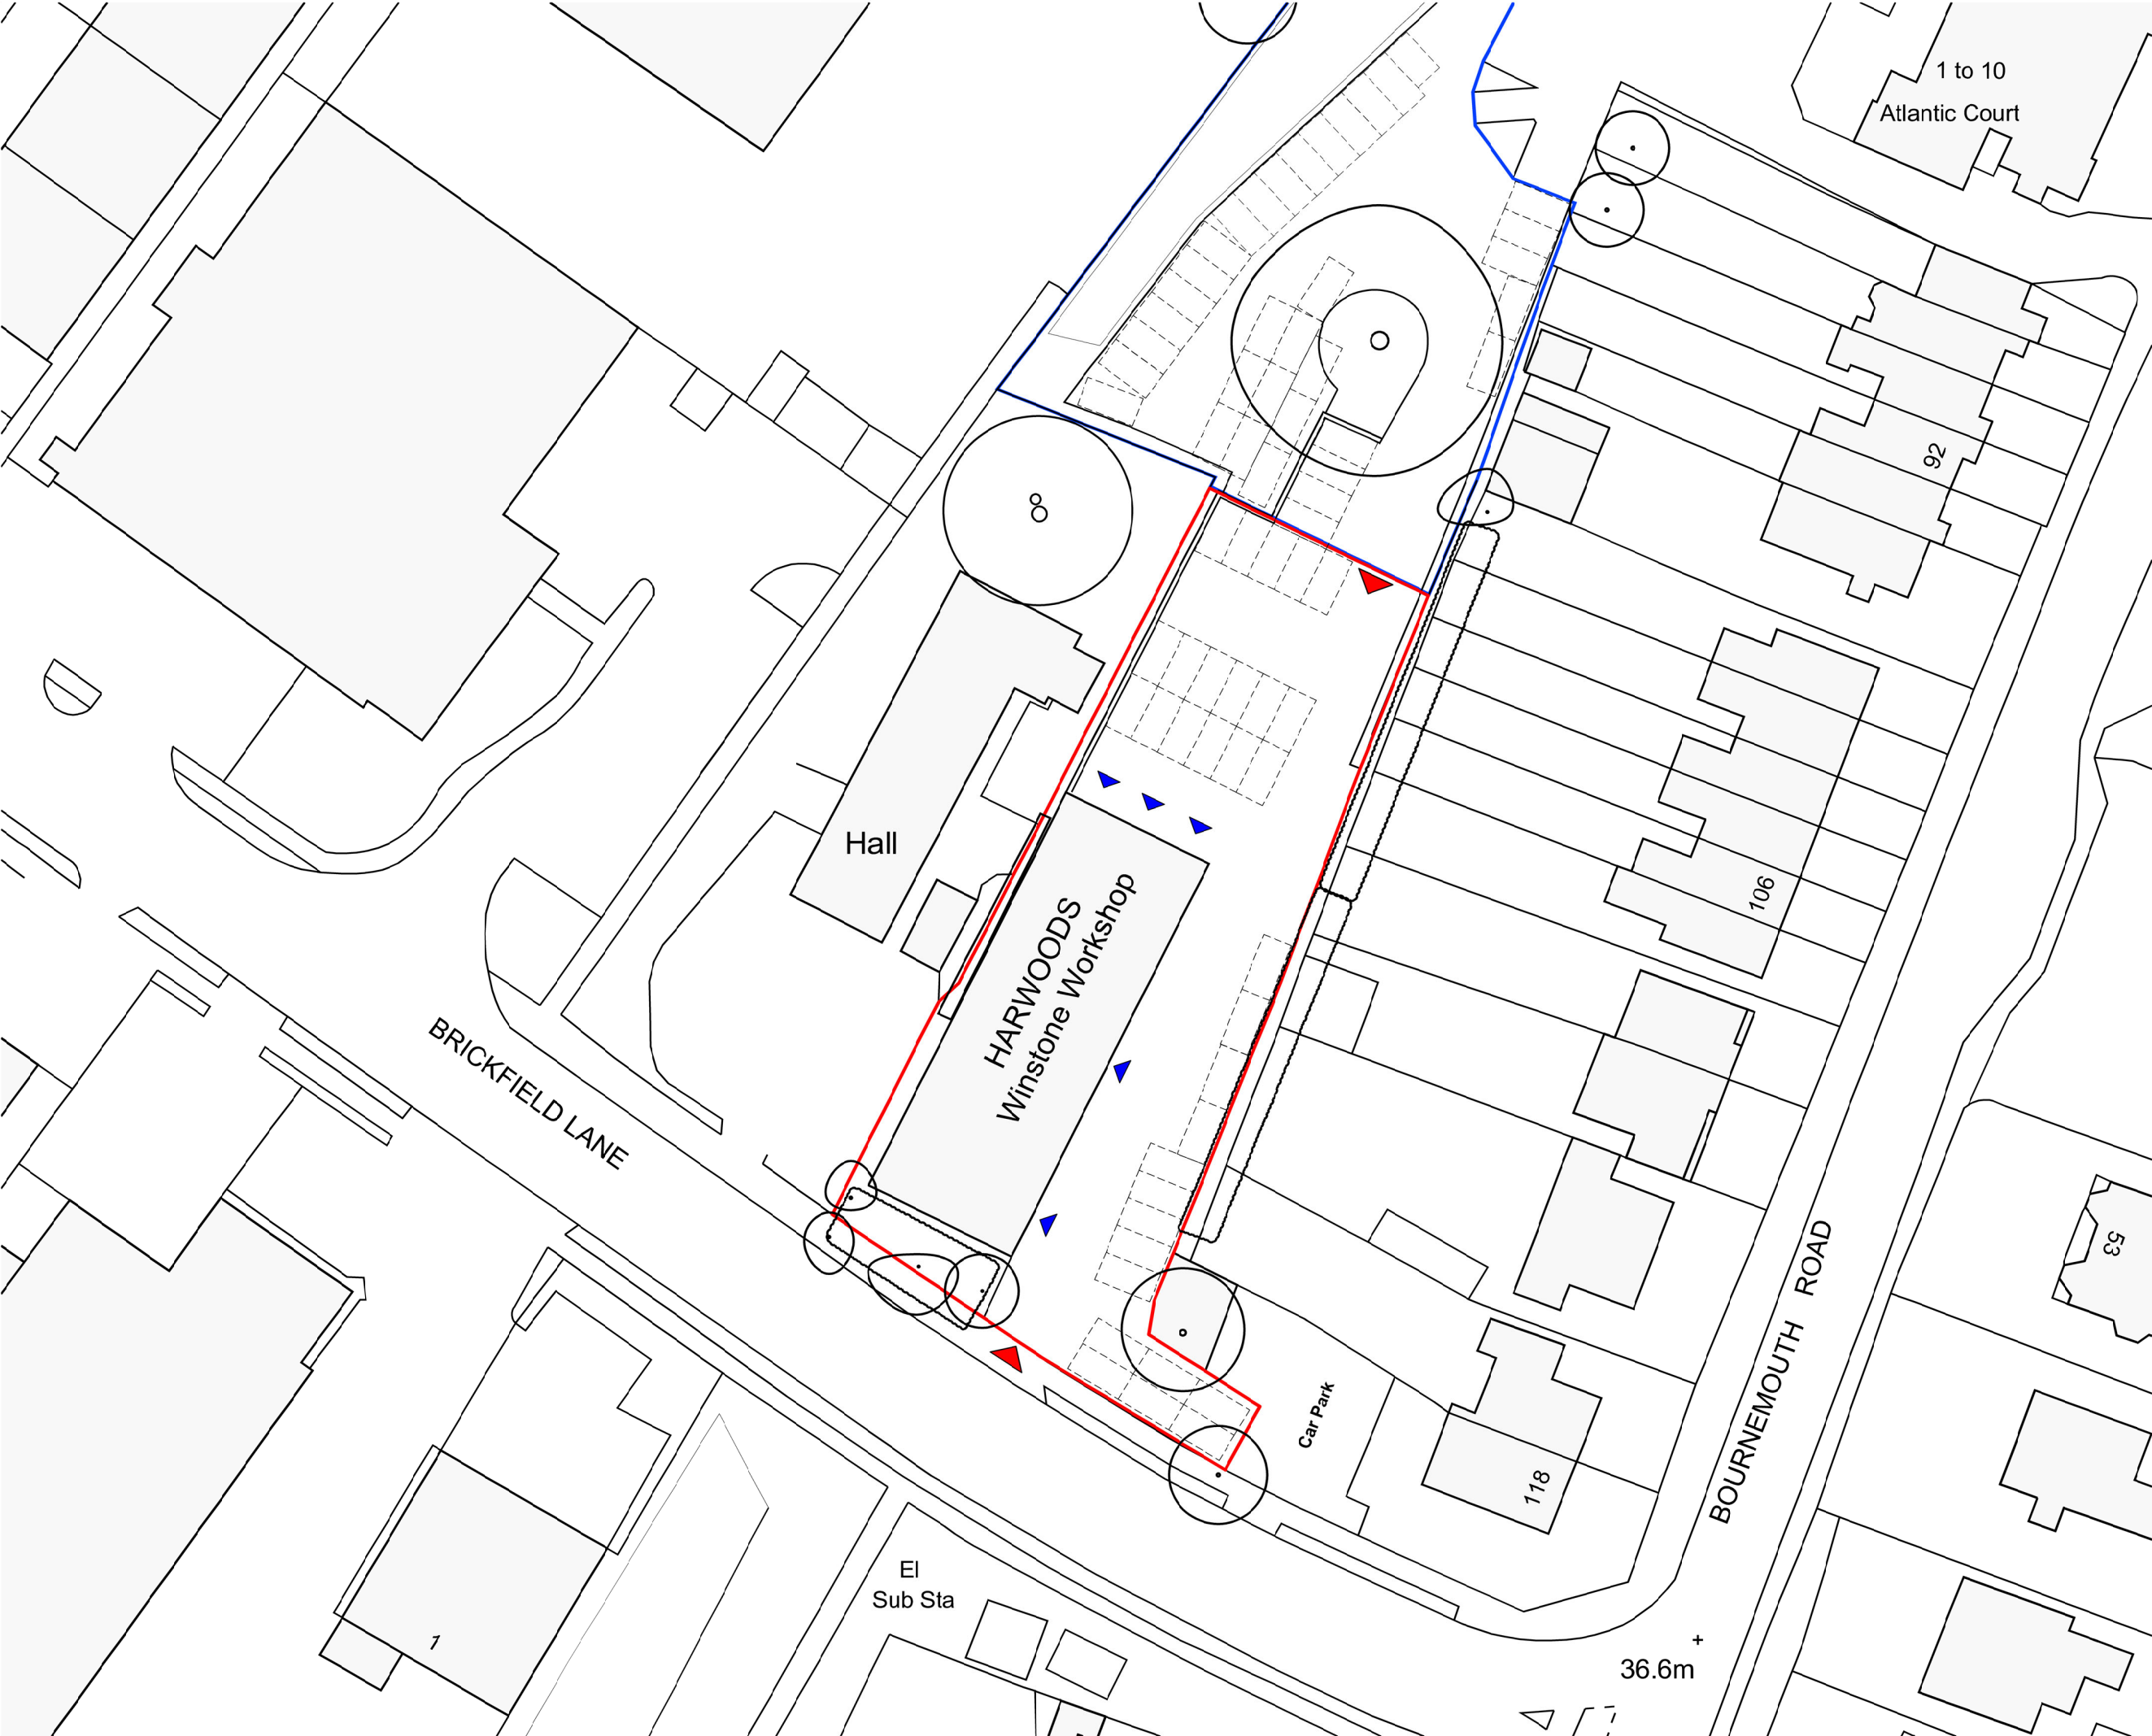

This drawing is the copyright of HNW Architects Ltd Registered No. 3589904

All dimensions must be verified on site prior to construction.

Do not scale this drawing except for Planning Application purposes.

Ordnance Survey Licence No. 100002003

Only PDF issues of this drawing are controlled. All other formats of this drawing (e.g. .dwg Autocad or .rvt Revit files) are un-controlled and are used at your own risk.

This drawing must not be copied, retransmitted or passed to a third party, without written consent.

| Rev | Amendments     | by | chkd | Date     |
|-----|----------------|----|------|----------|
| P01 | Planning Issue | MC | SD   | 03/08/22 |

**Note:**  
drawing based upon OS, aerial photo and site visit  
photographic surveys only.

0m 2.5m 5m 12.5m 25m

Scale 1:500

Project

HARWOODS  
SOUTHAMPTON AUDI  
PAINT BOOTH

Drawn By

Checked By

HNW Project No.

Date Created

MC

SD

19011

JLY 2022

Scale

A3- 500

ISO 9001  
Certified

ISO 14001  
Certified

ISO 45001  
Certified

Drawing Title

EXISTING  
SITE PLAN

Drawing Status

PLANNING

Revisor:

P01

Drawing Number

19011-HNW-P01-ZZ-DR-A-1100

61 North Street, Chichester, West Sussex, PO19 1NB

hnw architects