



- This drawing is the copyright of HNW Architects Ltd Registered No. 3589904
- All dimensions must be verified on site prior to construction.
- Do not scale this drawing except for Planning Application purposes.
- Ordnance Survey Licence No. 100000200
- Only PDF issues of this drawing are controlled. All other formats of this drawing (e.g. .dwg Autocad or .rvt Revit files) are un-controlled and are used at your own risk.
- This drawing must not be copied, transmitted or passed to a third party, without written consent.

Rev	Amendments	by	chkd	Date
P01	Planning Issue	MC	SD	03/08/22


Note:
Drawing based upon OS, aerial photo, record drawings and site visit photographic surveys only.

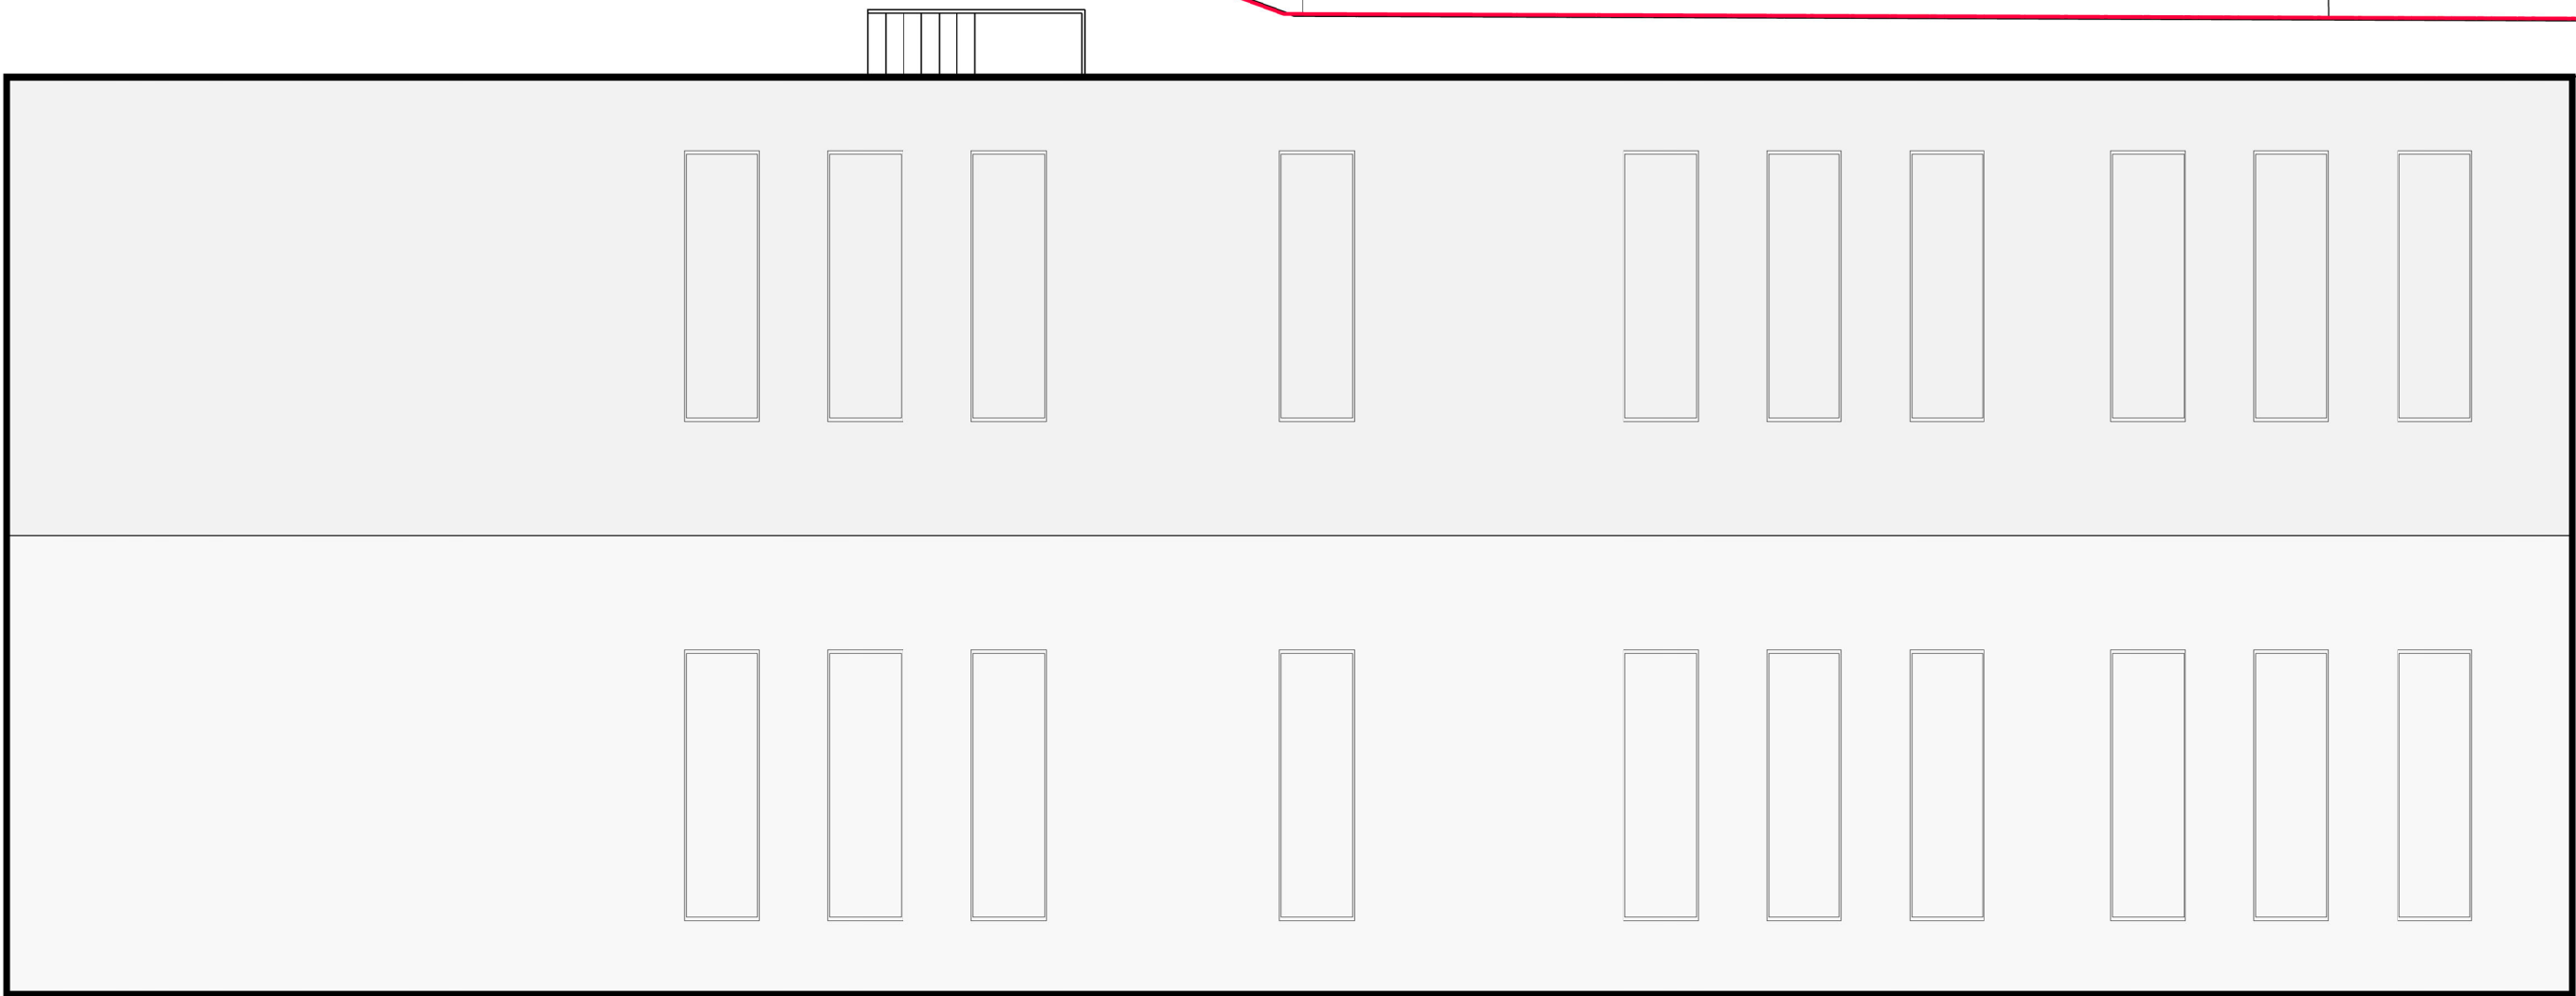

Roof Plan - As Existing

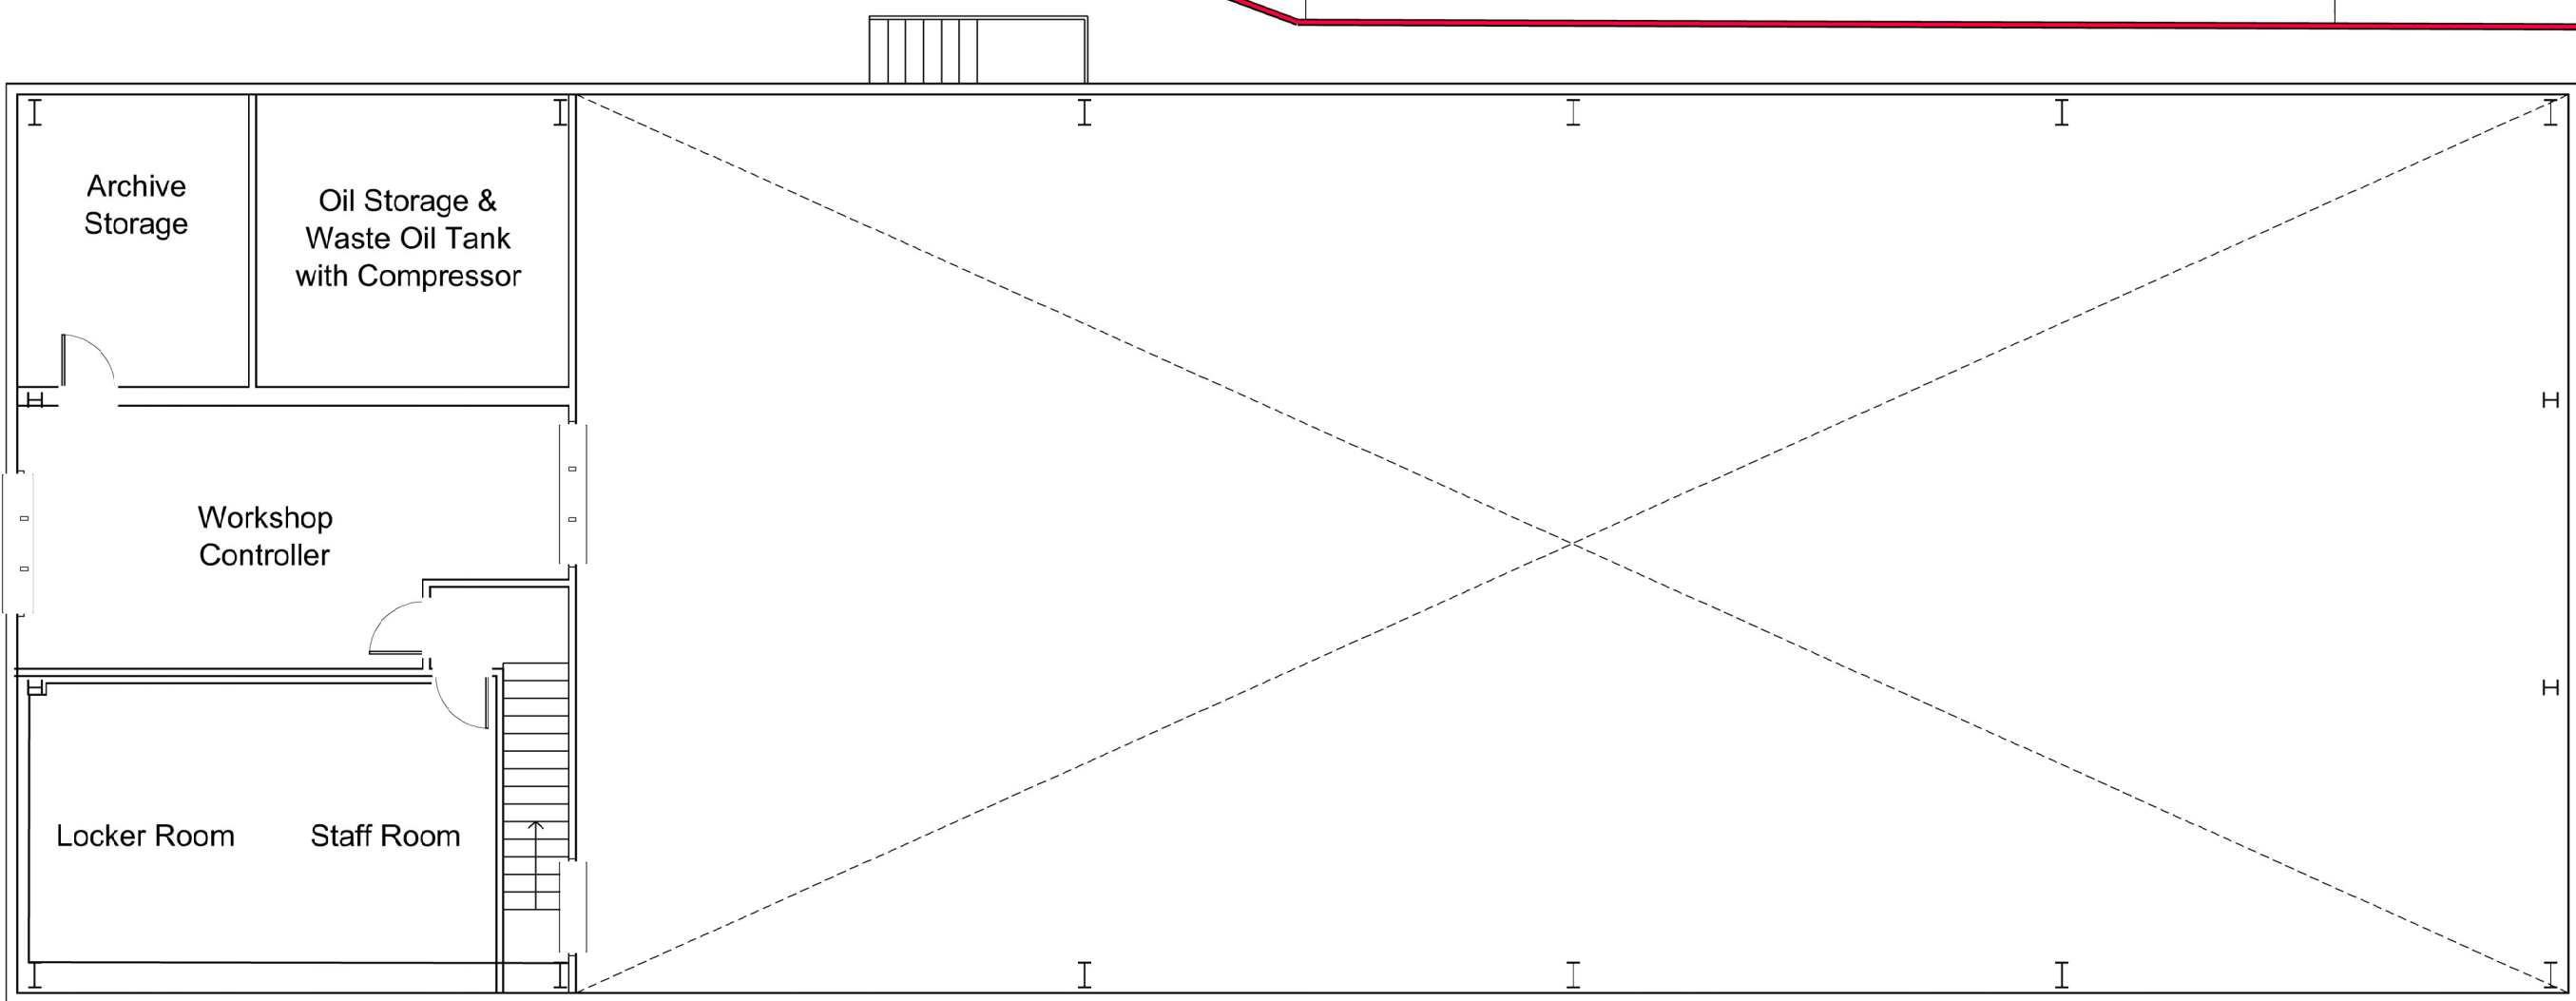


Mezzanine Floor Plan - As Existing

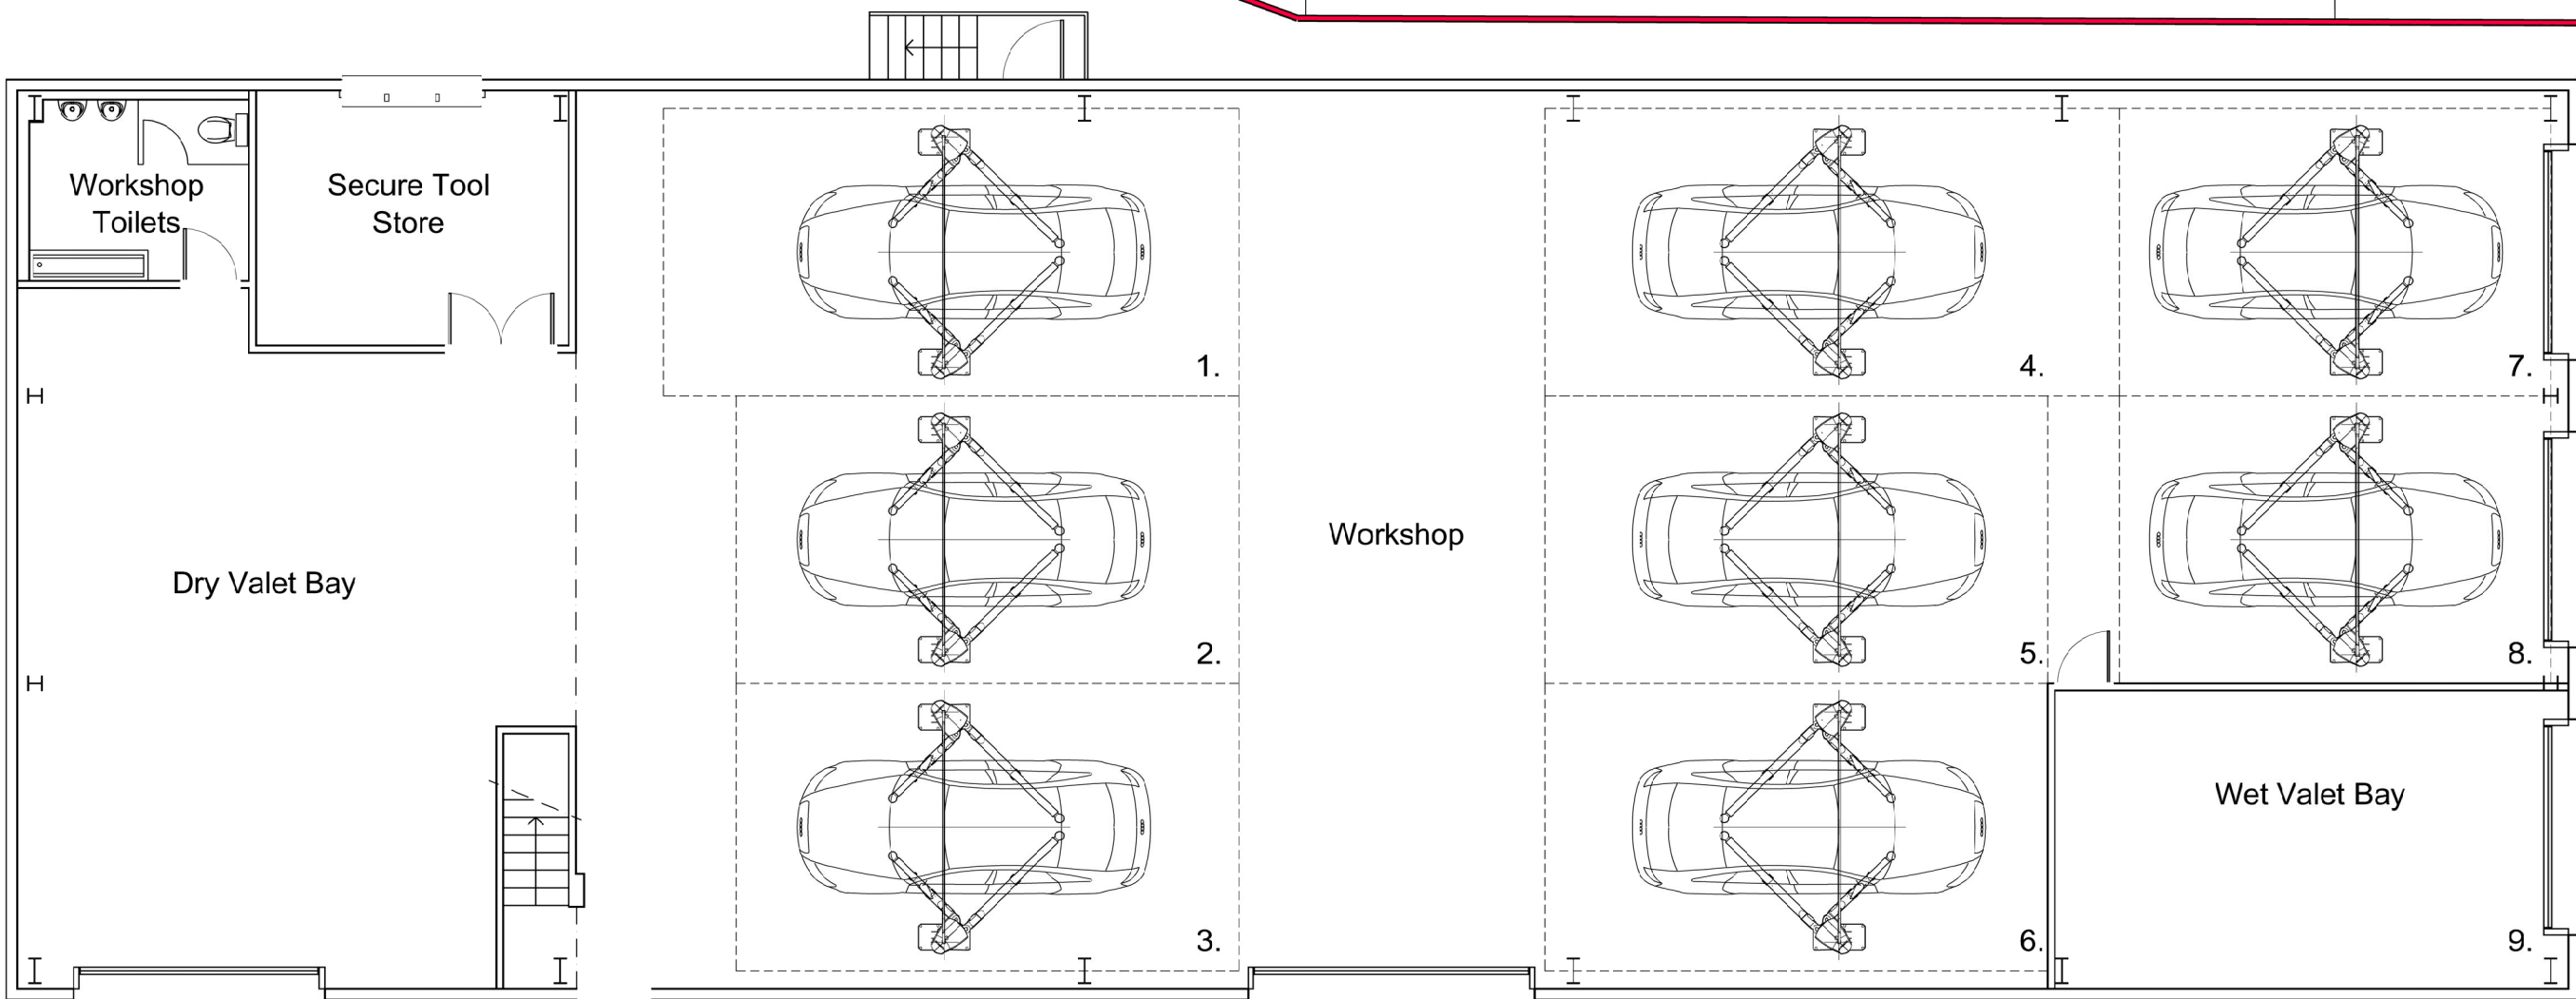

Site Entrance

Ground Floor Plan - As Existing

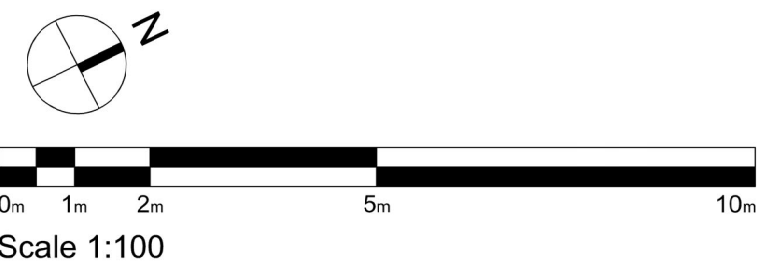

Project
**HARWOODS
SOUTHAMPTON AUDI
WORKSHOP EXTENSION**

Drawn By: MC Checked By: SD HNW Project No.: 19011 Date Created: JULY 2022

Scale
A1- 1:100

Drawing Title
**EXISTING
FLOOR PLANS**

Drawing Status: **PLANNING** Revision: **P01**

Drawing Number
19011-HNW-ZZ-ZZ-DR-A-1200

61 North Street, Chichester, West Sussex, PO19 1JH

hnw architects