


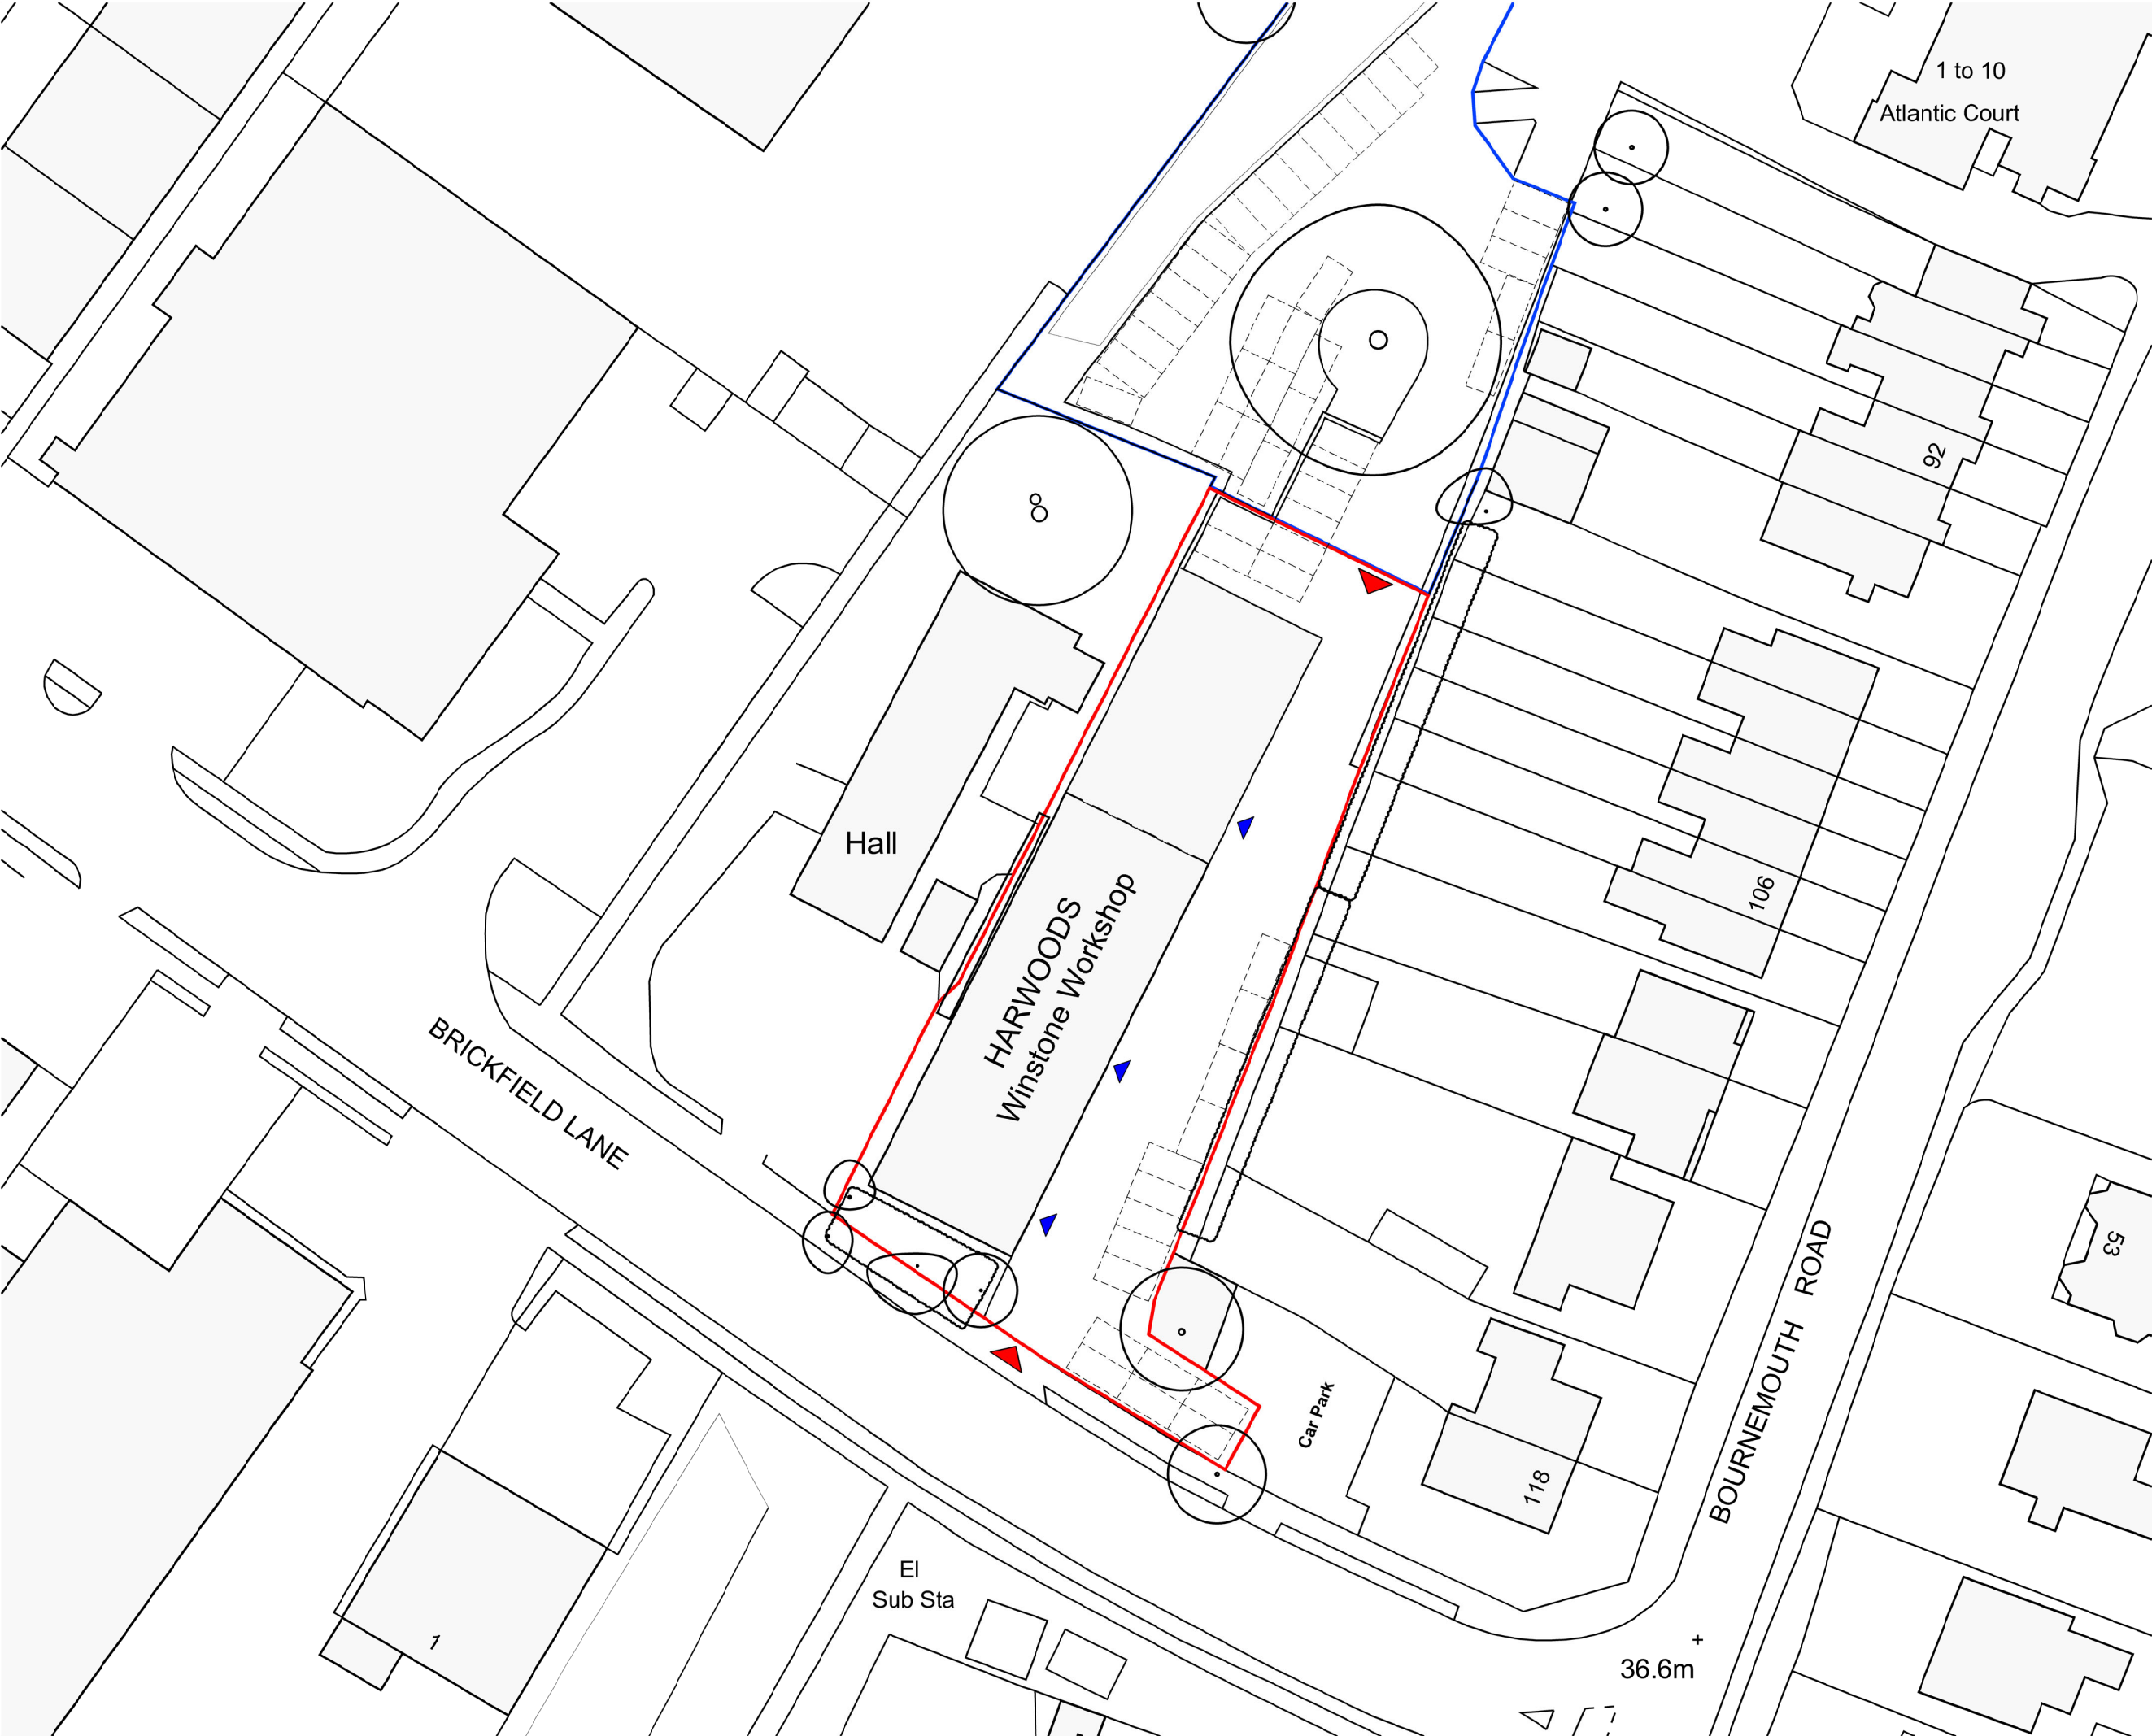

This drawing is the copyright of HNW Architects Ltd Registered No. 3589904  
All dimensions must be verified on site prior to construction.  
Do not scale this drawing except for Planning Application purposes.  
Ordnance Survey Licence No. 100002003  
Only PDF issues of this drawing are controlled. All other formats of this drawing (e.g. .dwg Autocad or .rvt Revit files) are un-controlled and are used at your own risk.  
This drawing must not be copied, transmitted or passed to a third party, without written consent.

10718

| Rev | Amendments     | by | chkd | Date     |
|-----|----------------|----|------|----------|
| P01 | Planning Issue | MC | SD   | 03/08/22 |

**Note:**  
drawing based upon OS, aerial photo and site visit  
photographic surveys only.

0m 2.5m 5m 12.5m 25m

Scale 1:500

Project  
HARWOODS  
SOUTHAMPTON AUDI  
PAINT BOOTH

Drawn By Checked By HNW Project No. Date Created  
MC SD 19011 JULY 2022

Scale  
A3- 500

Drawing Title  
PROPOSED  
SITE PLAN

Drawing Status  
PLANNING

Revisor:  
P01

Drawing Number  
19011-HNW-P01-ZZ-DR-A-2100

61 North Street, Chichester, West Sussex, PO19 1NB

HNW architects