


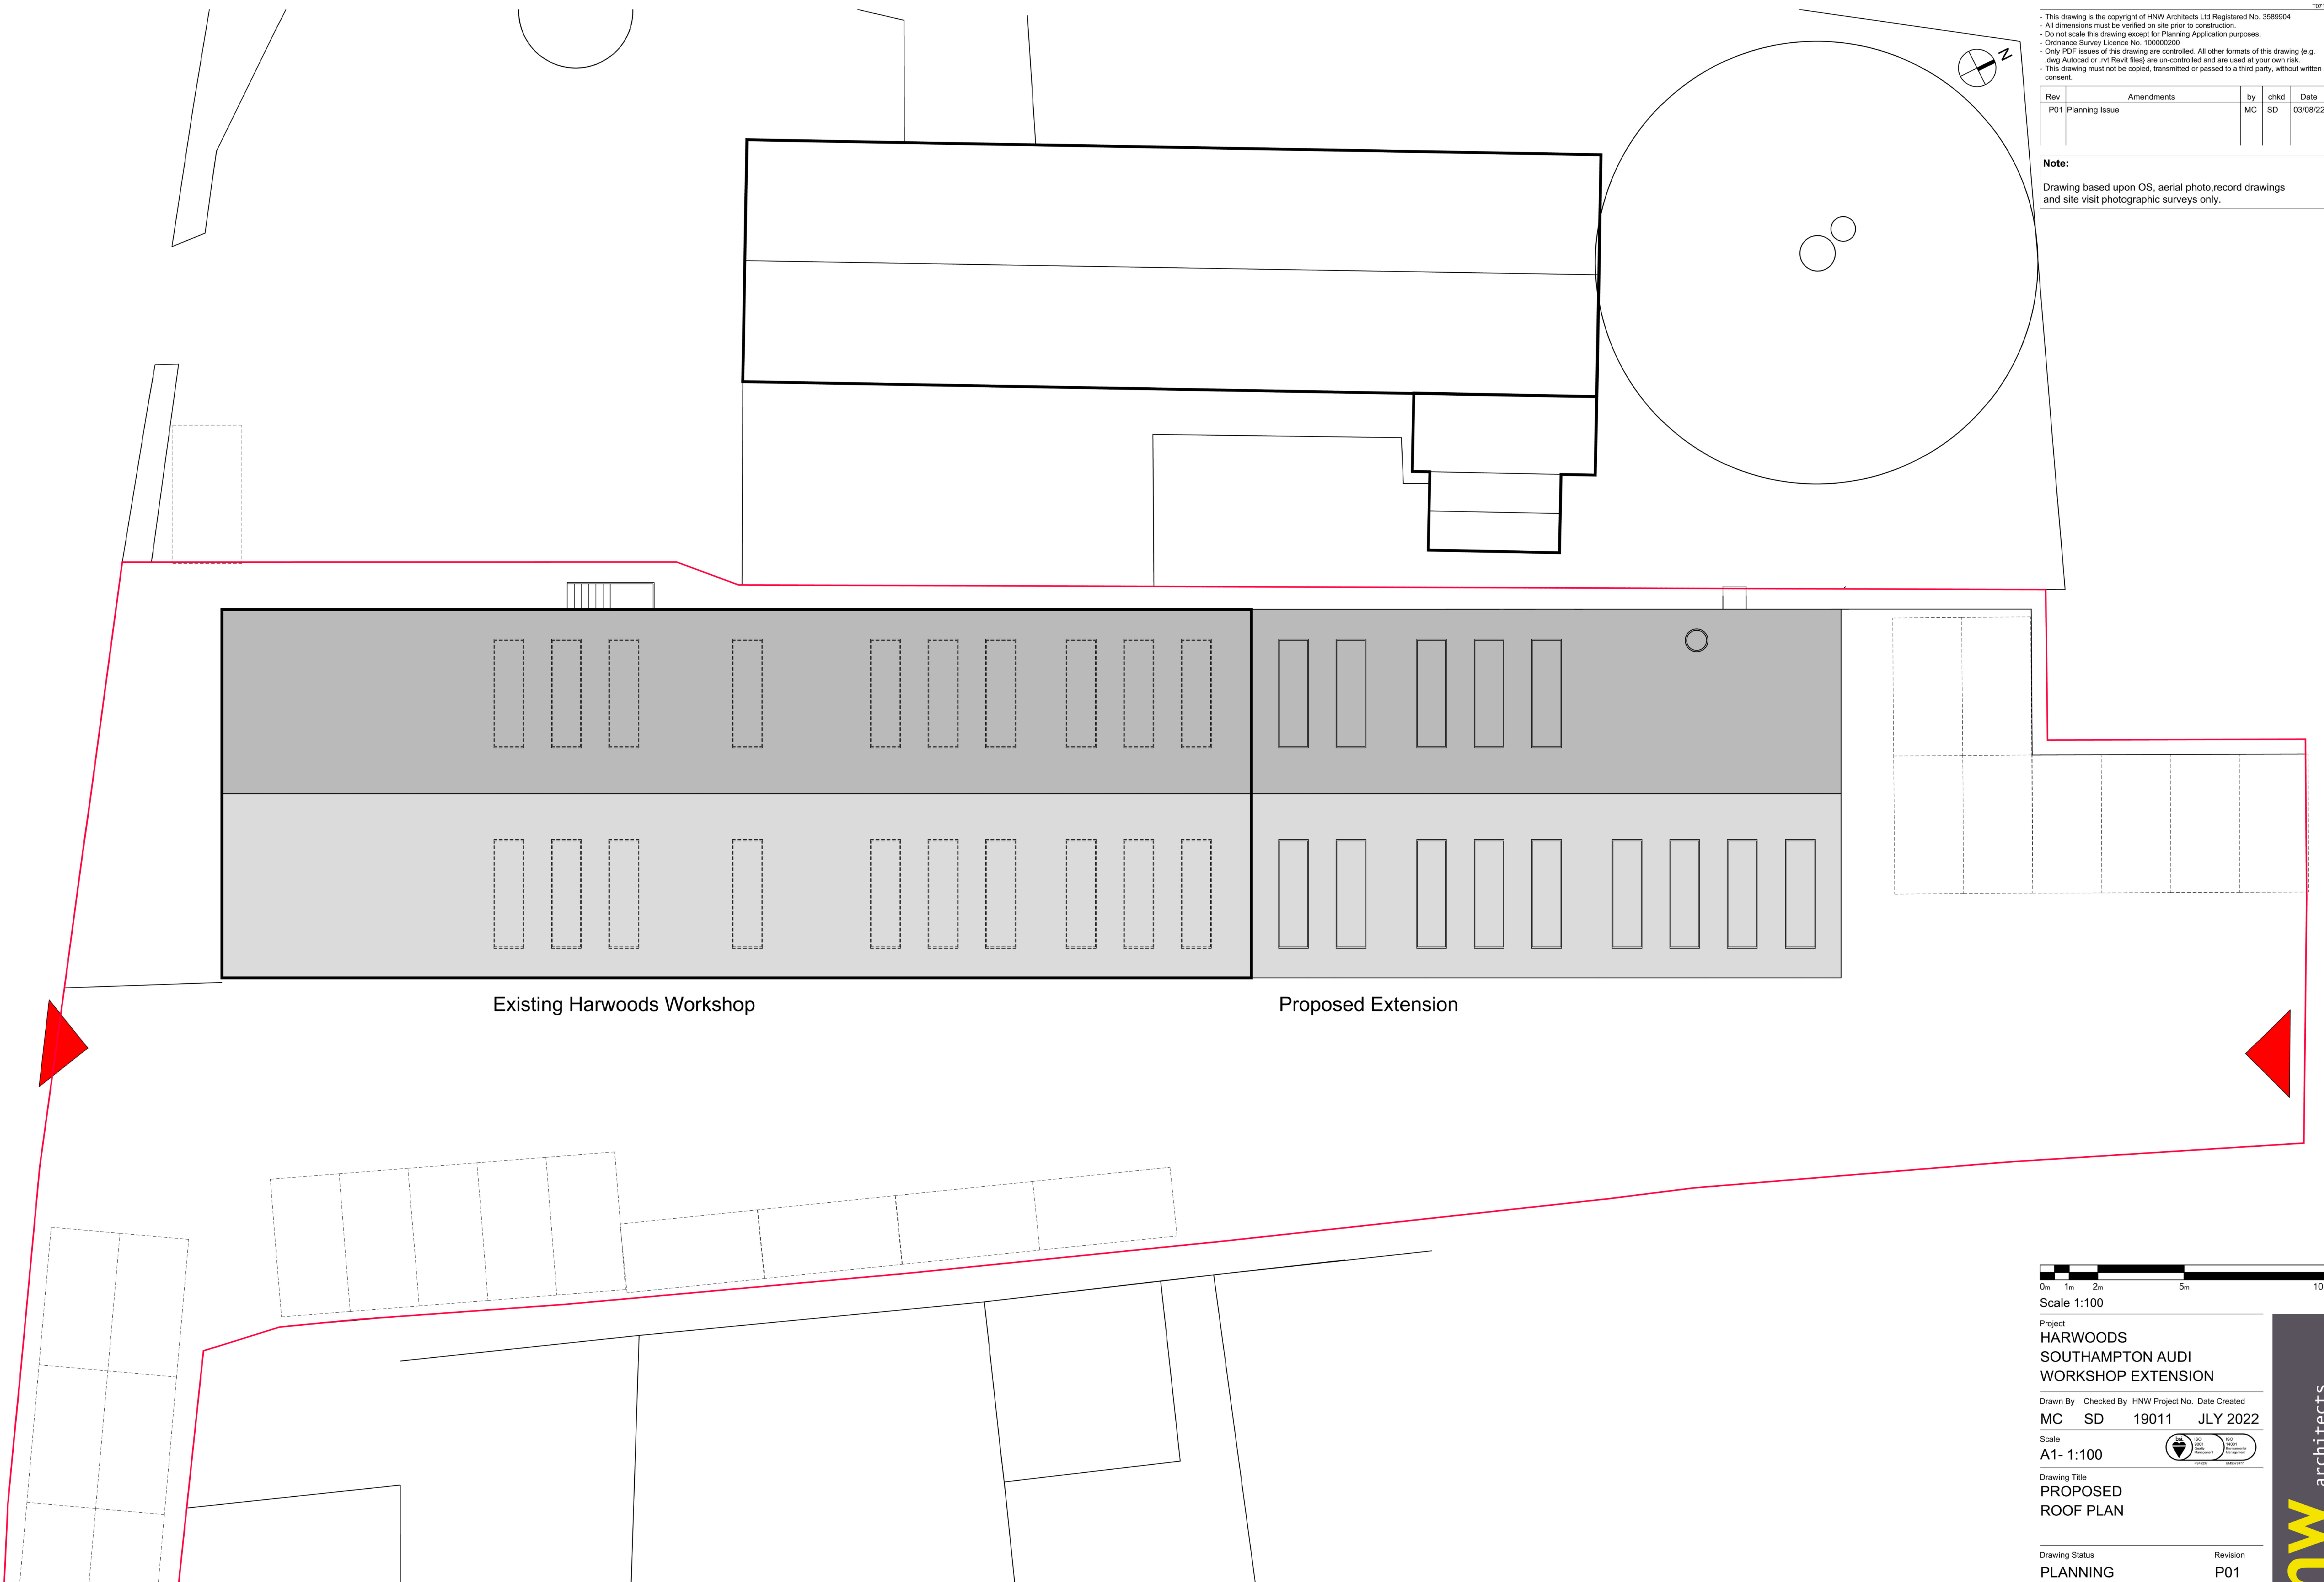

This drawing is the copyright of HNW Architects Ltd Registered No. 3589804

All dimensions must be verified on site prior to construction.

Do not scale this drawing except for Planning Application purposes.

Ordnance Survey Licence No. 100000200

Only PDF issues of this drawing are controlled. All other formats of this drawing (e.g. dwg Autocad or .rvt Revit files) are un-controlled and are used at your own risk.

This drawing must not be copied, transmitted or passed to a third party, without written consent.

Rev

Amendments

by

chkd

Date

P01 Planning Issue

MC

SD

03/08/22

Note:

Drawing based upon OS, aerial photo,record drawings and site visit photographic surveys only.

Existing Harwoods Workshop

Proposed Extension

Roof Plan - As Proposed

0m 1m 2m 5m 10m

Scale 1:100

Project

HARWOODS
SOUTHAMPTON AUDI
WORKSHOP EXTENSION

Drawn By

Checked By

HNW Project No.

Date Created

MC

SD

19011

JLY 2022

Scale

A1- 1:100

100%

100%

100%

100%

100%

100%

Drawing Title

PROPOSED
ROOF PLAN

Drawing Status

PLANNING

Revision

P01

Drawing Number

19011-HNW-ZZ-ZZ-DR-A-2201

61 North Street, Chichester, West Sussex, PO19 1J8

hnw architects