


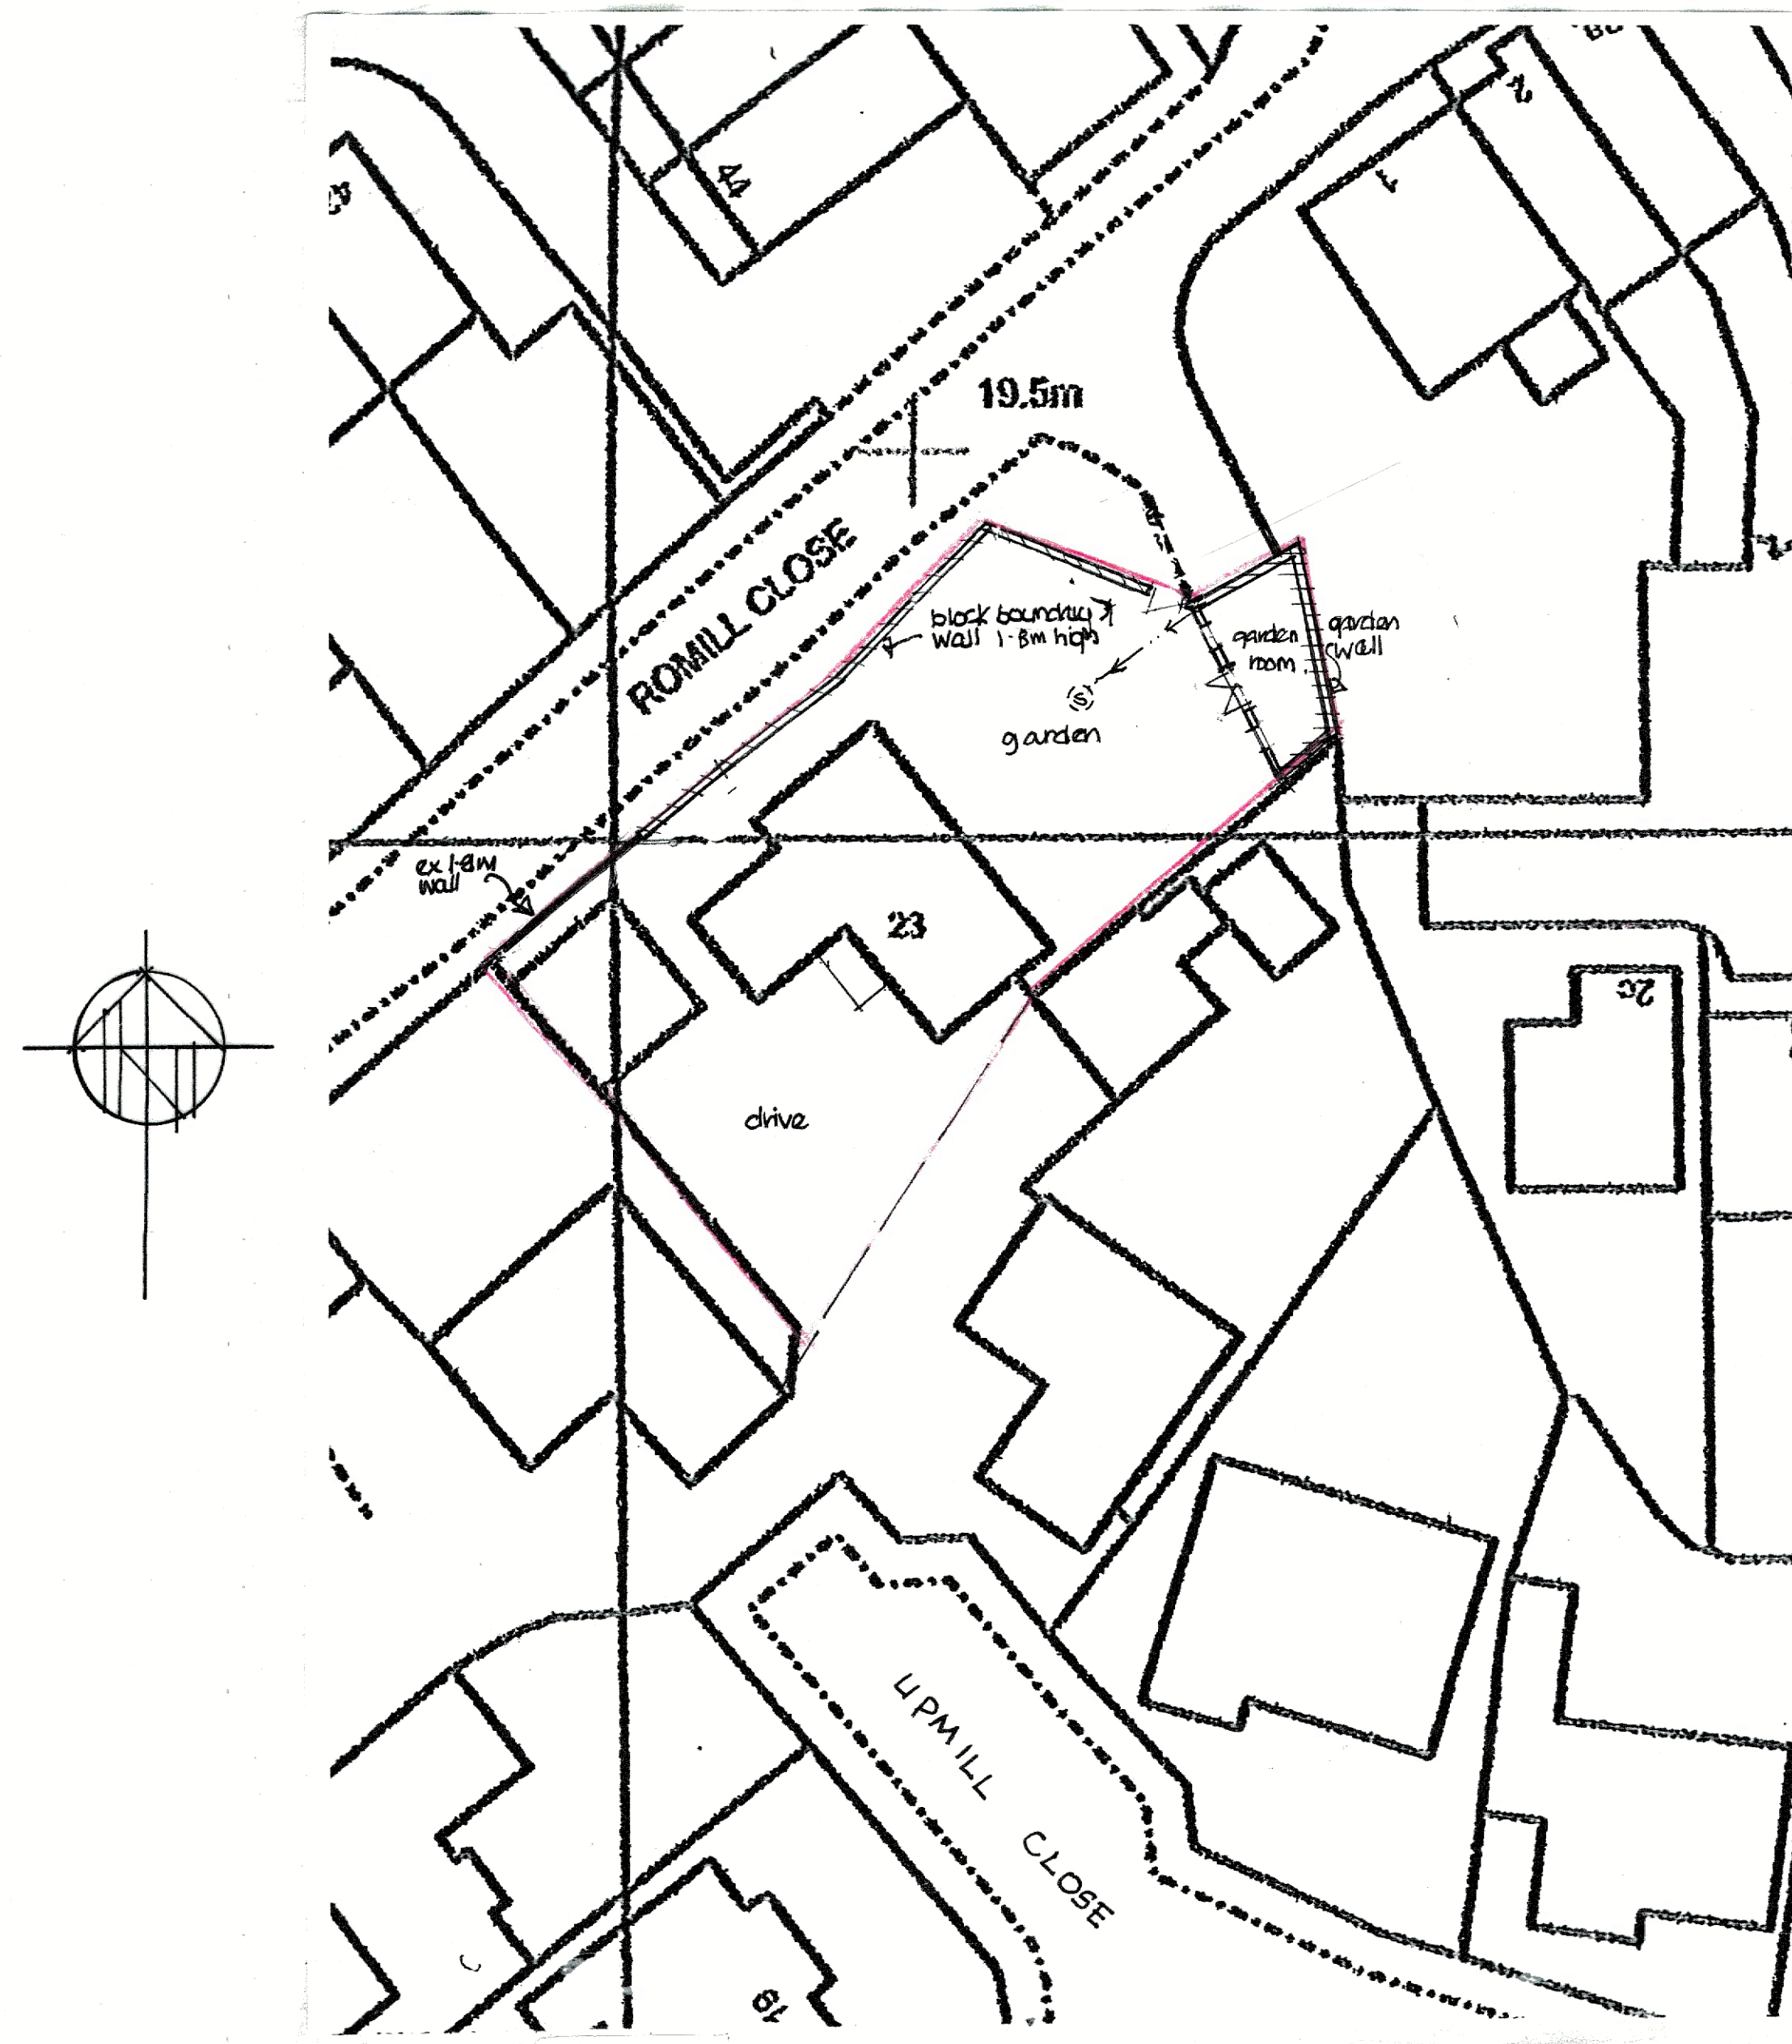


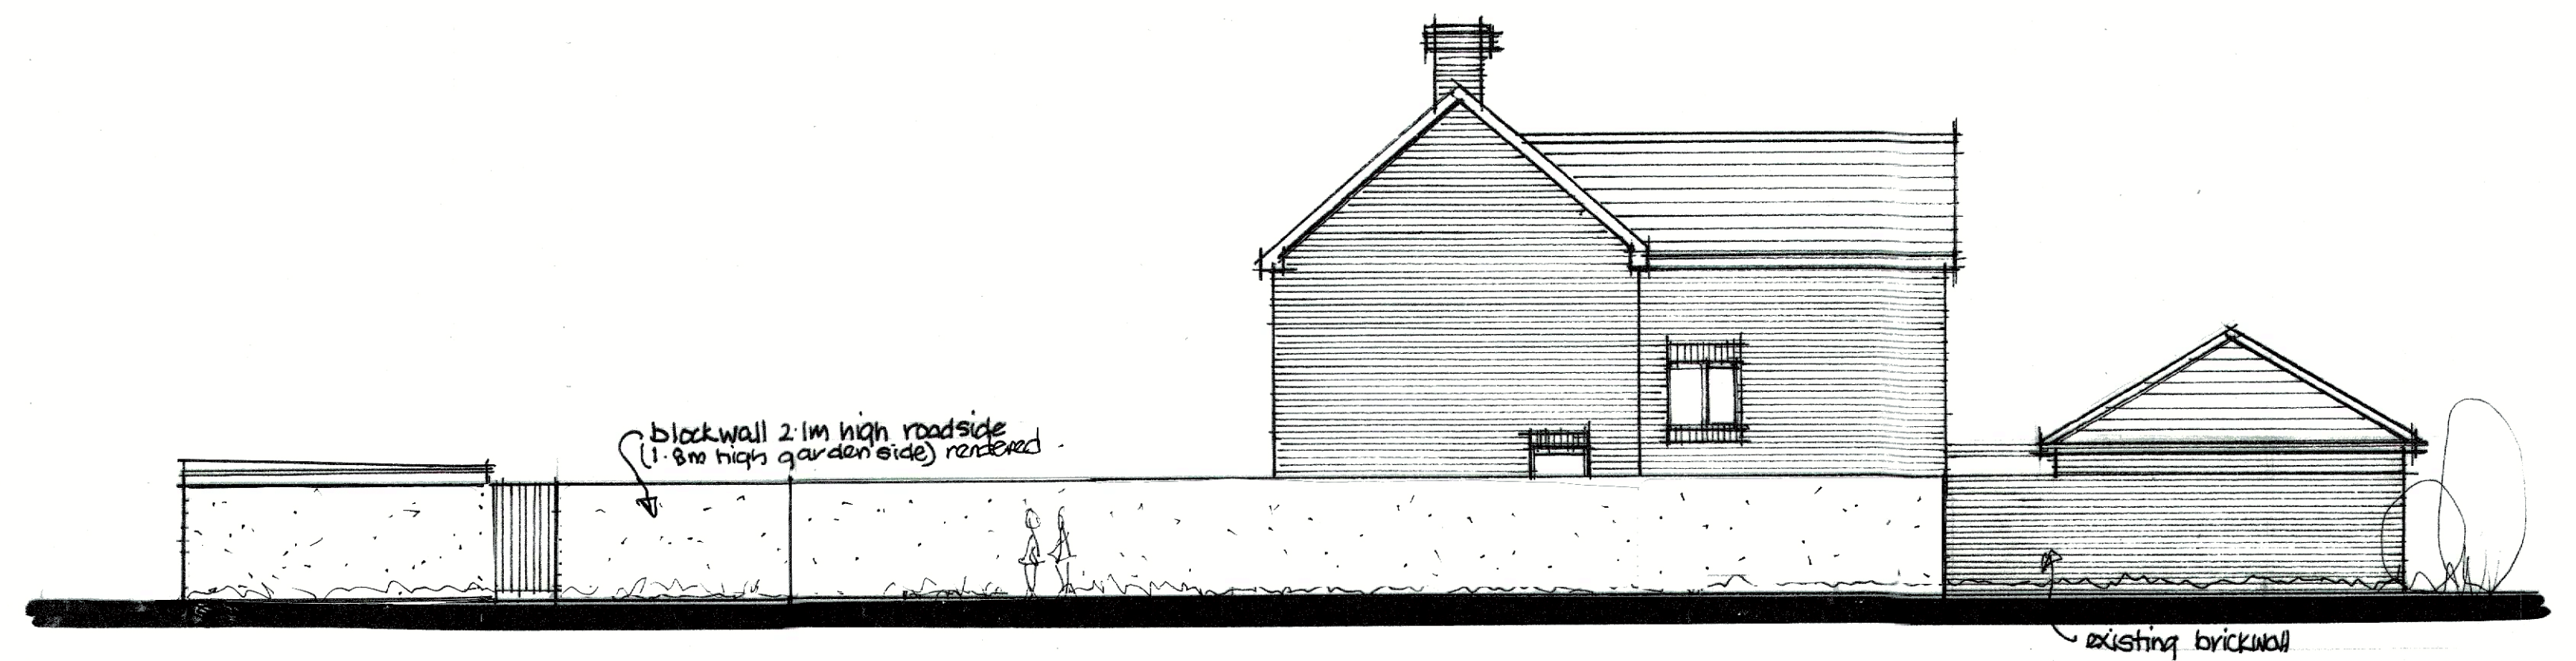



site plan scale 1:250

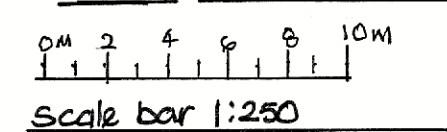

elevation from Romill Close

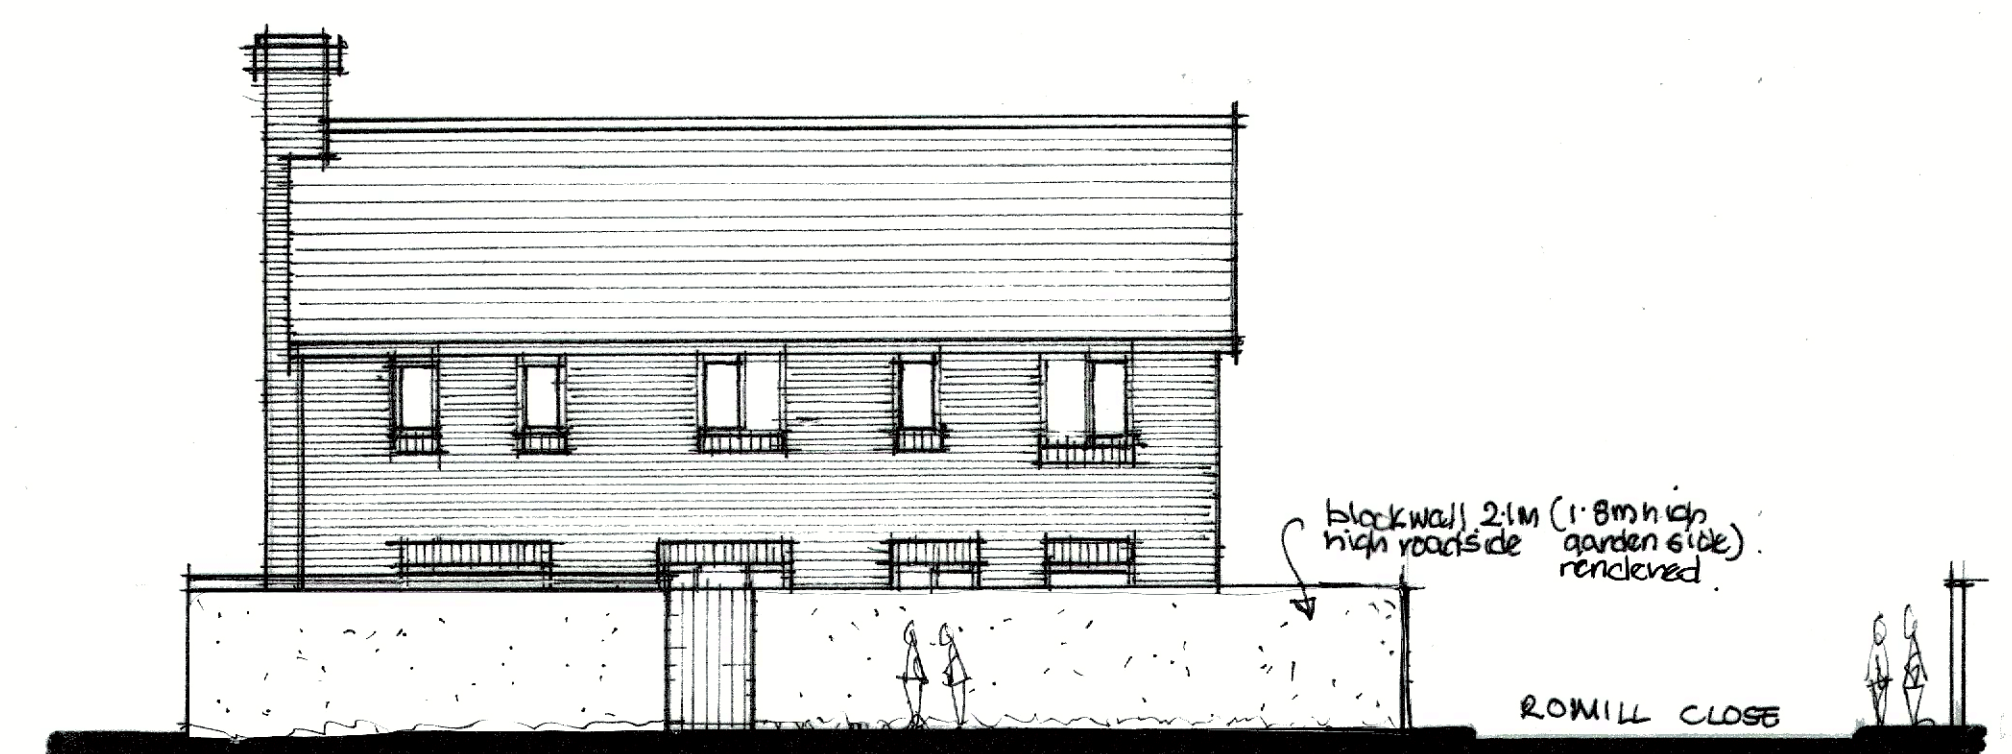


rear elevation

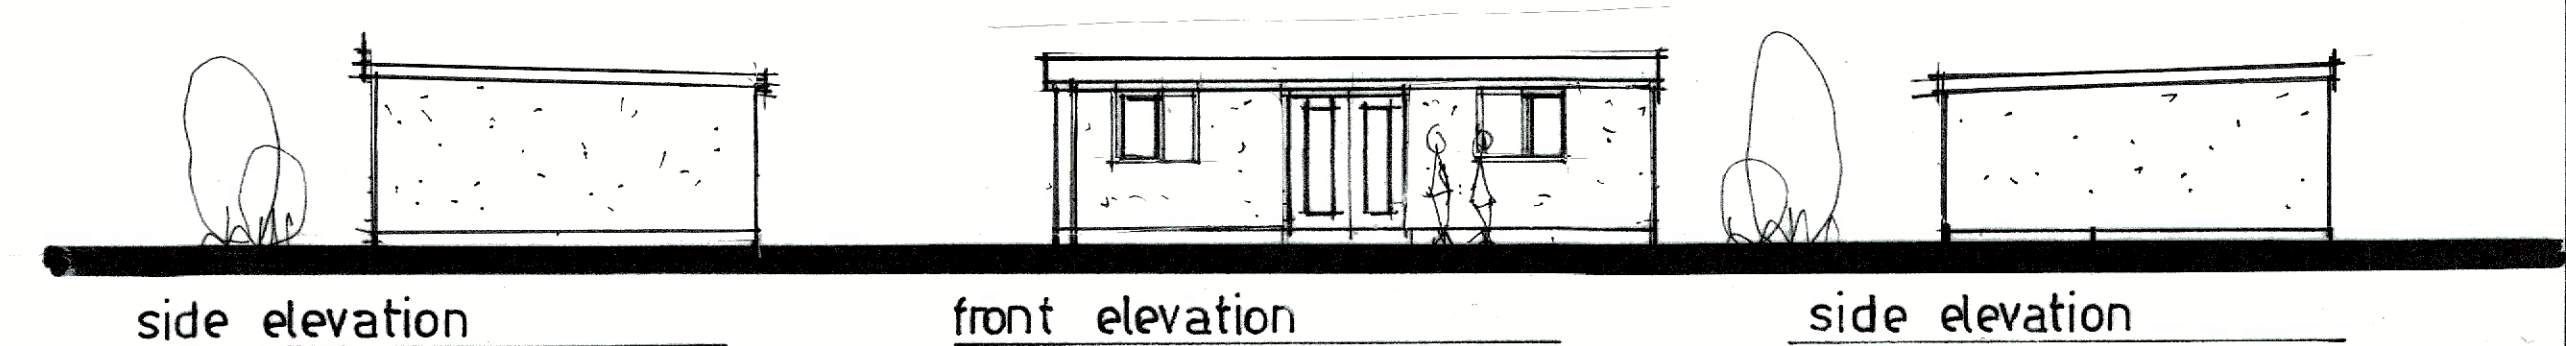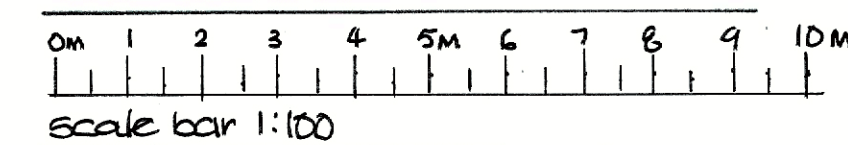


side elevation

front elevation



side elevation

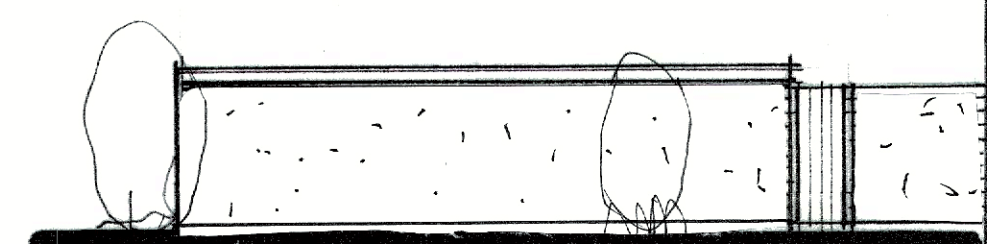

rear elevation

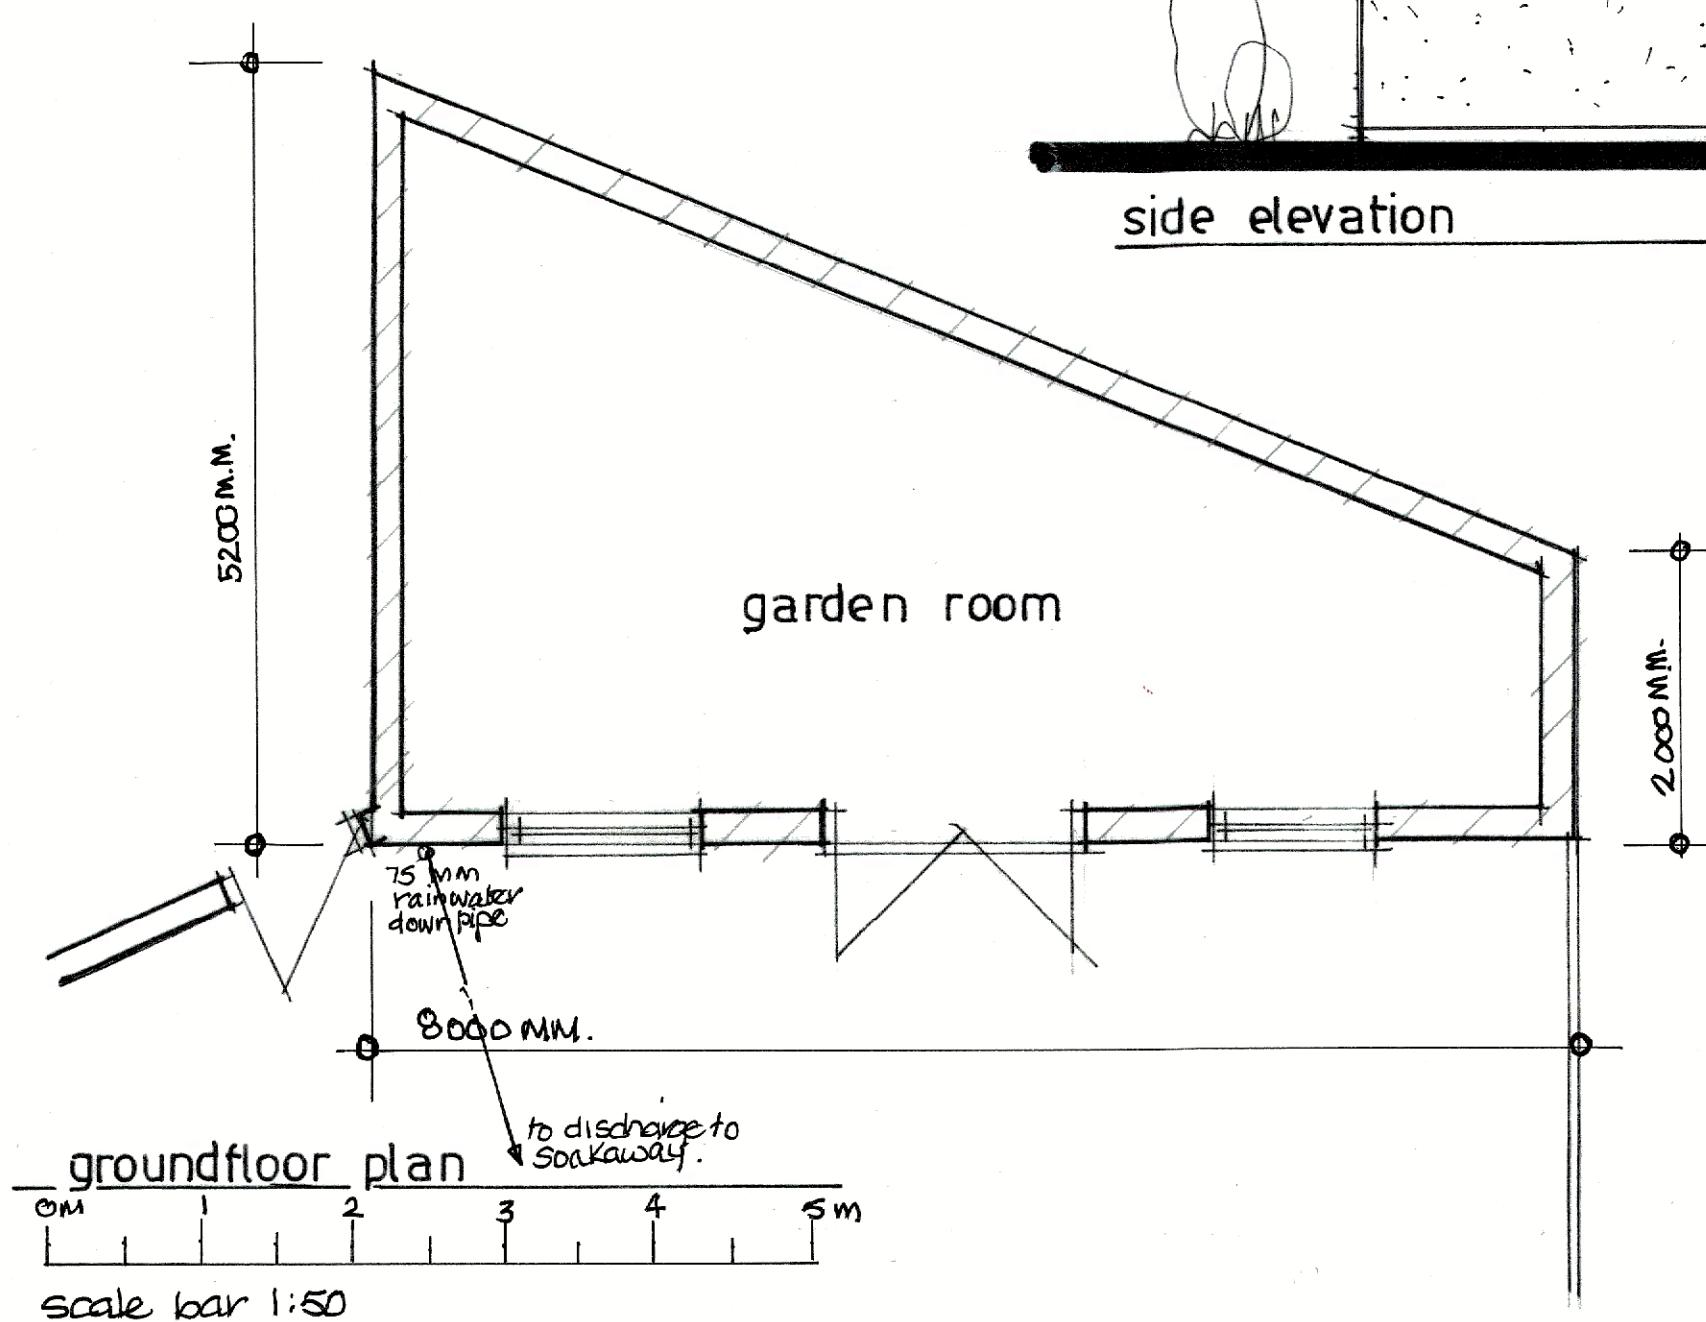

ground floor plan

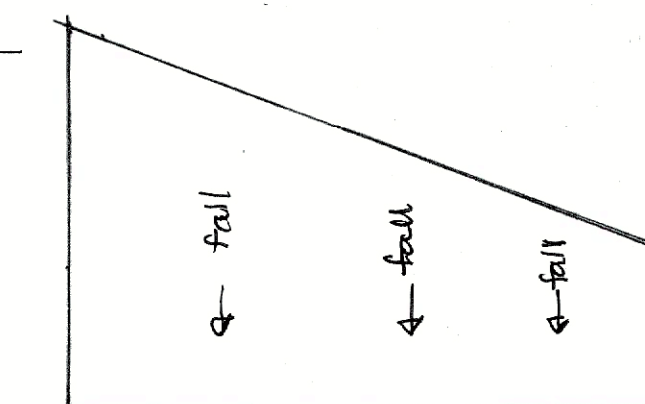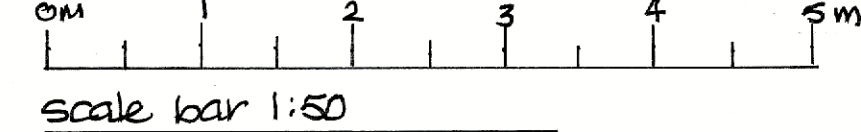

roof plan

Drawing title

Proposed garden room and retrospective
Garden boundary wall at 23 Upmill
Close, West End, Hants. SO 30 3 HT.

scale
1:50 1:100 1:250

Date November 21.

Drawing no. U.C.001.

Drawn by David Windsor.

Rev. D.

25/7/22
12/7/22
8) planning amendments 9/12/21
A) garden room added 26/11/21.