



LEGEND

SITE BOUNDARY

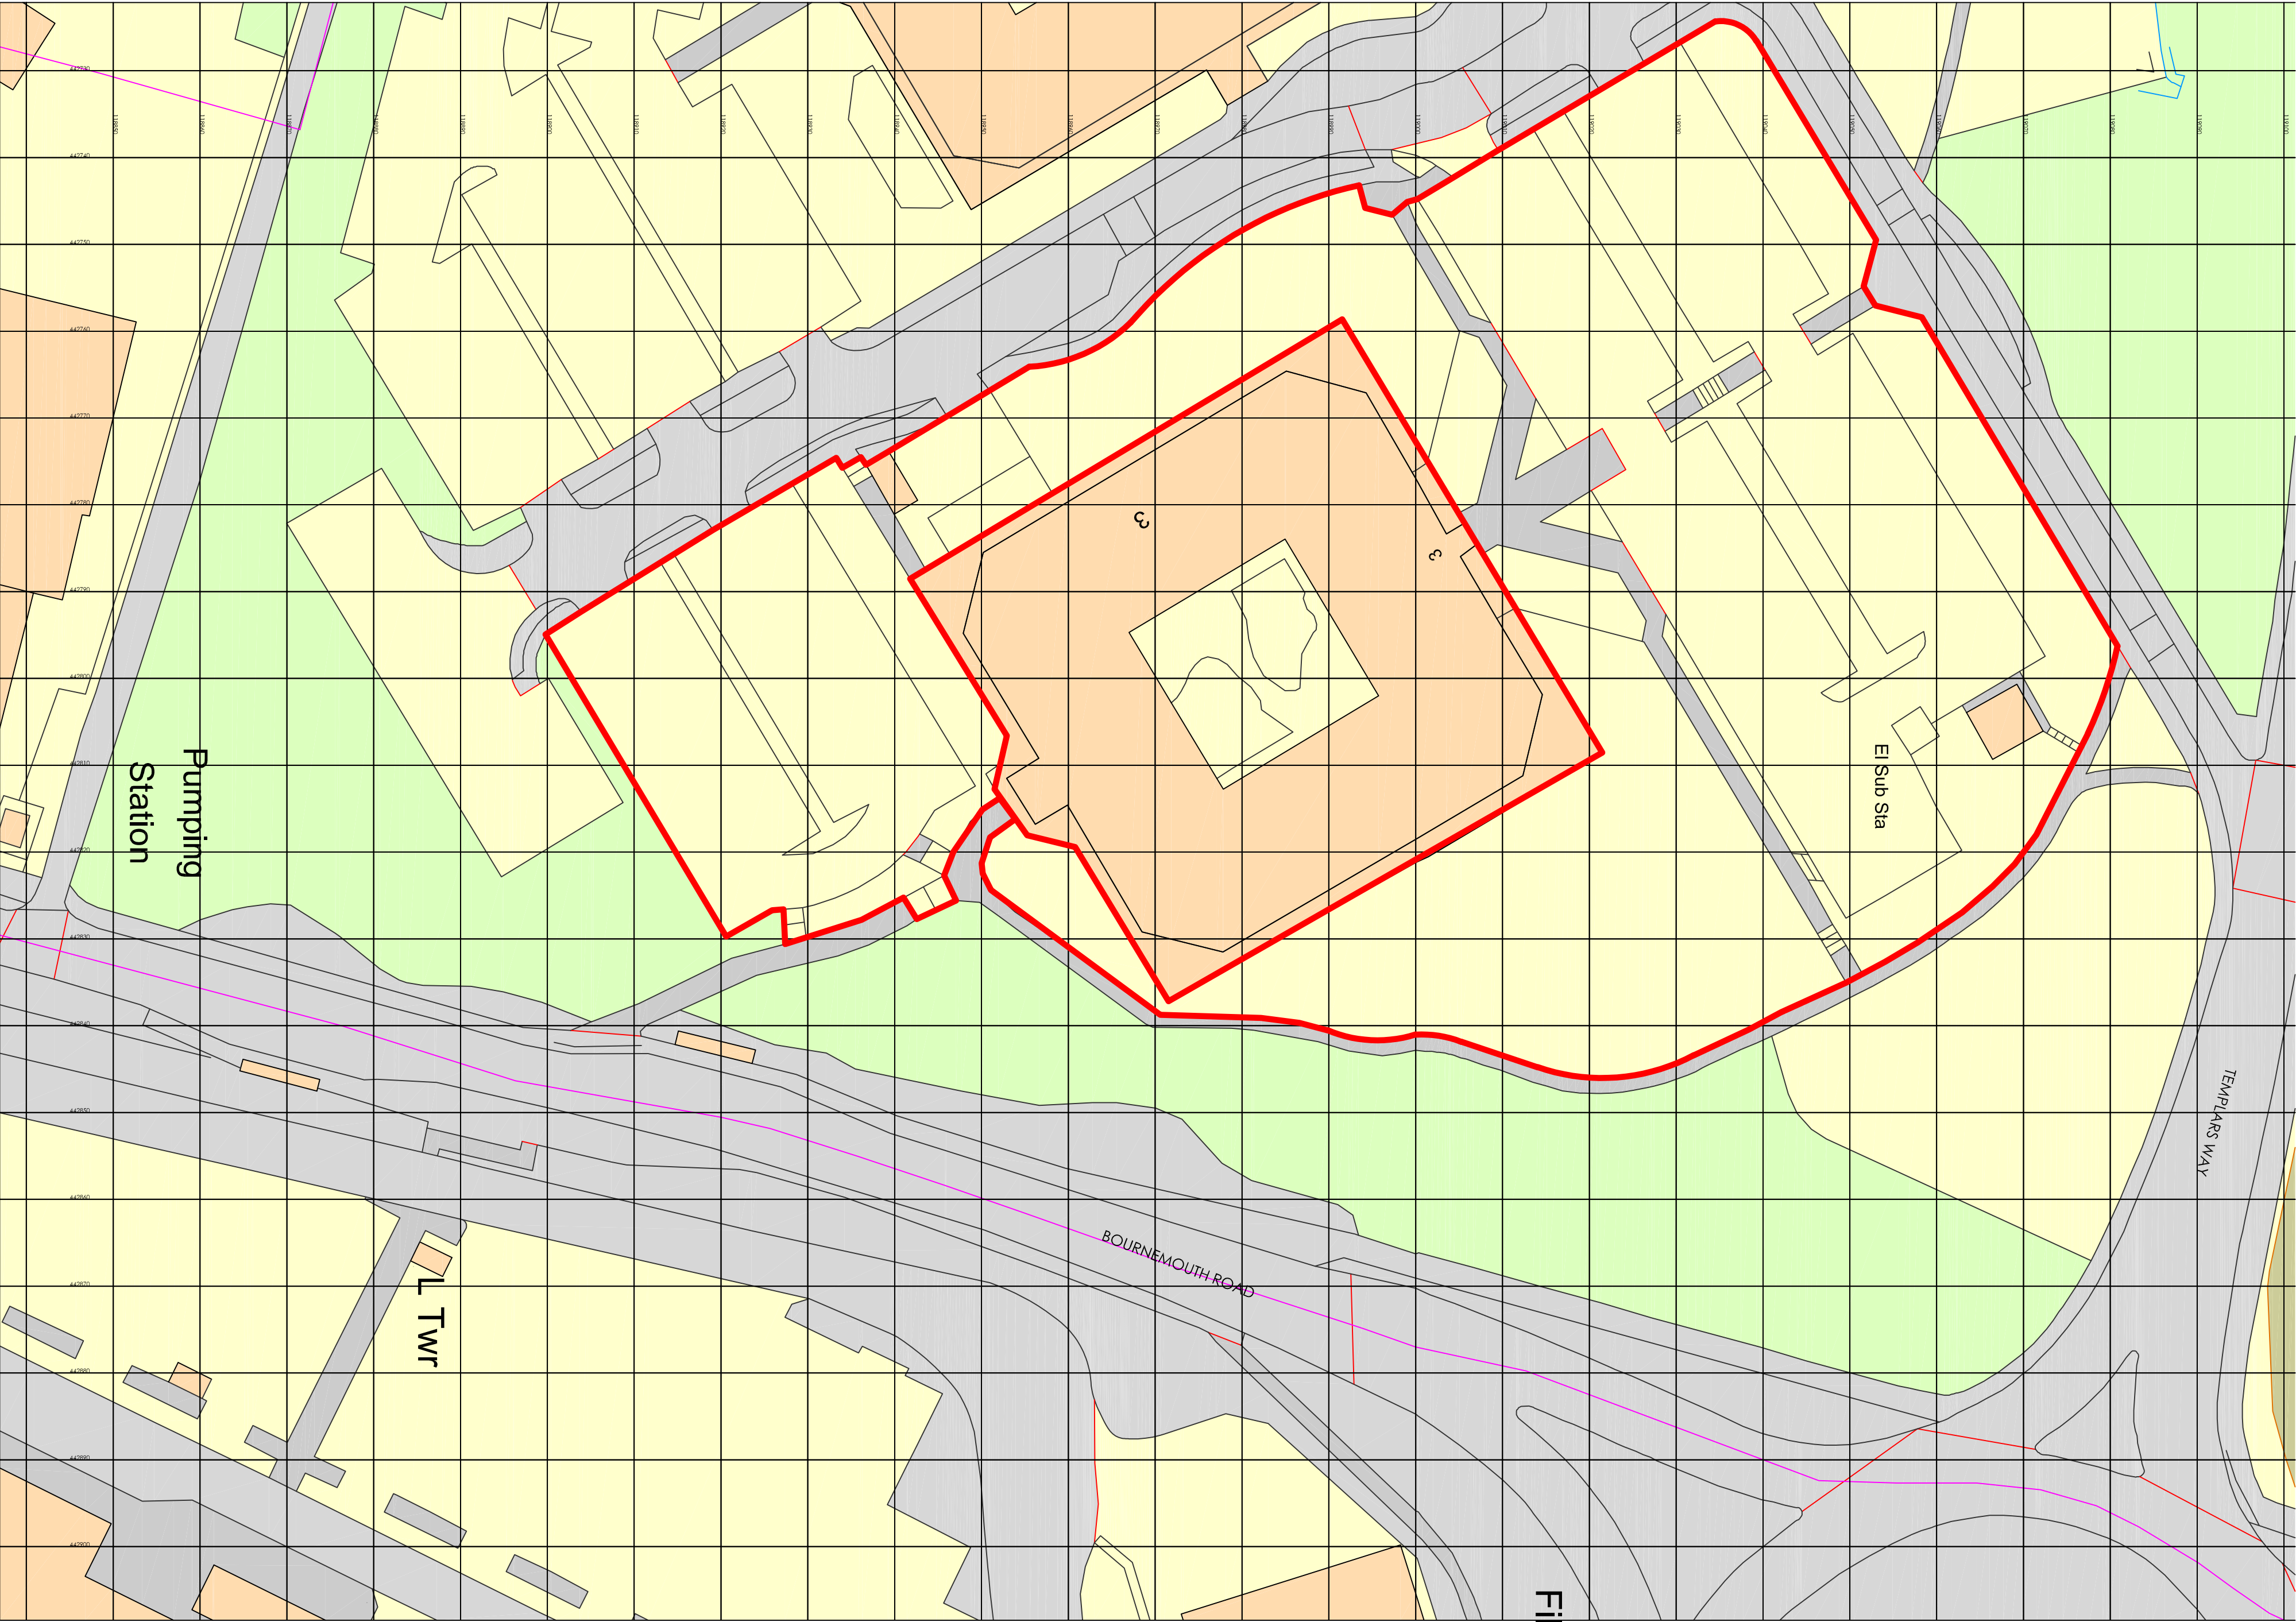

Ordnance Survey, (c) Crown Copyright 2022. All rights reserved. Licence number 100022432

 

P1 PLANNING ISSUE 27.06.22

Rev	Revision	Date	By
-----	----------	------	----

NOTES

All setting out dimensions and points will be found on the construction issue drawings
All dimensions to be checked on site prior to commencement of works. Do not scale this drawing

PLANNING

PROJECT
HAMPSHIRE HOUSE

TITLE
SITE PLAN

SCALE	1:500 @ A1
DATE	27.06.22
DRAWING NO	L_900
REVISION	P1



GRAVITY DESIGN

Old Bank Court, Morocco Street, London SE1 3H8
+44(0)20 7899 9134 studio@gravitydesign.uk.com