


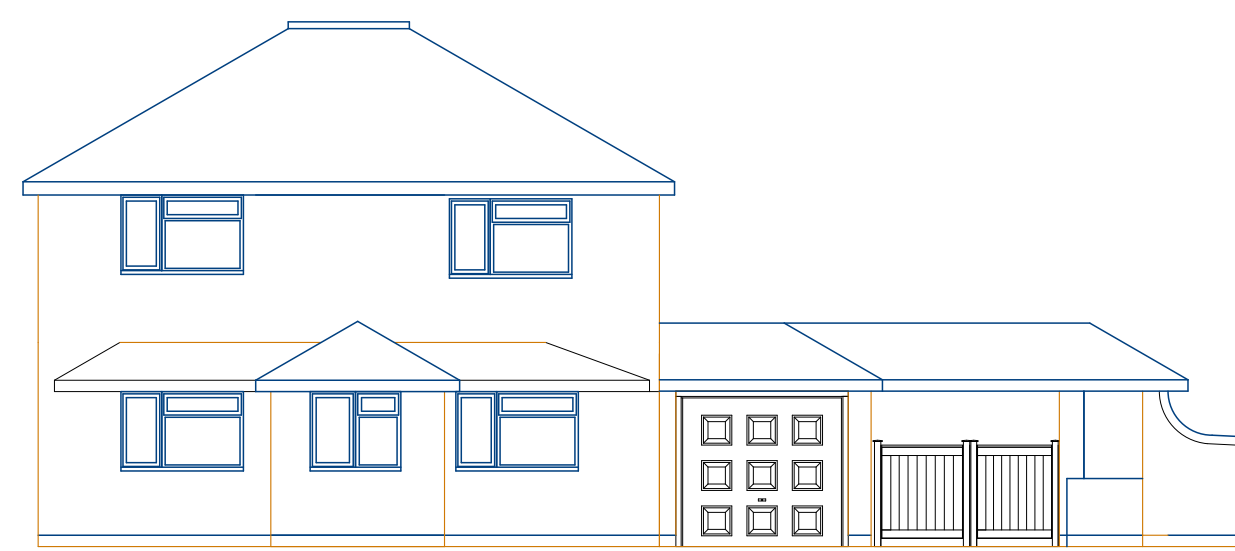
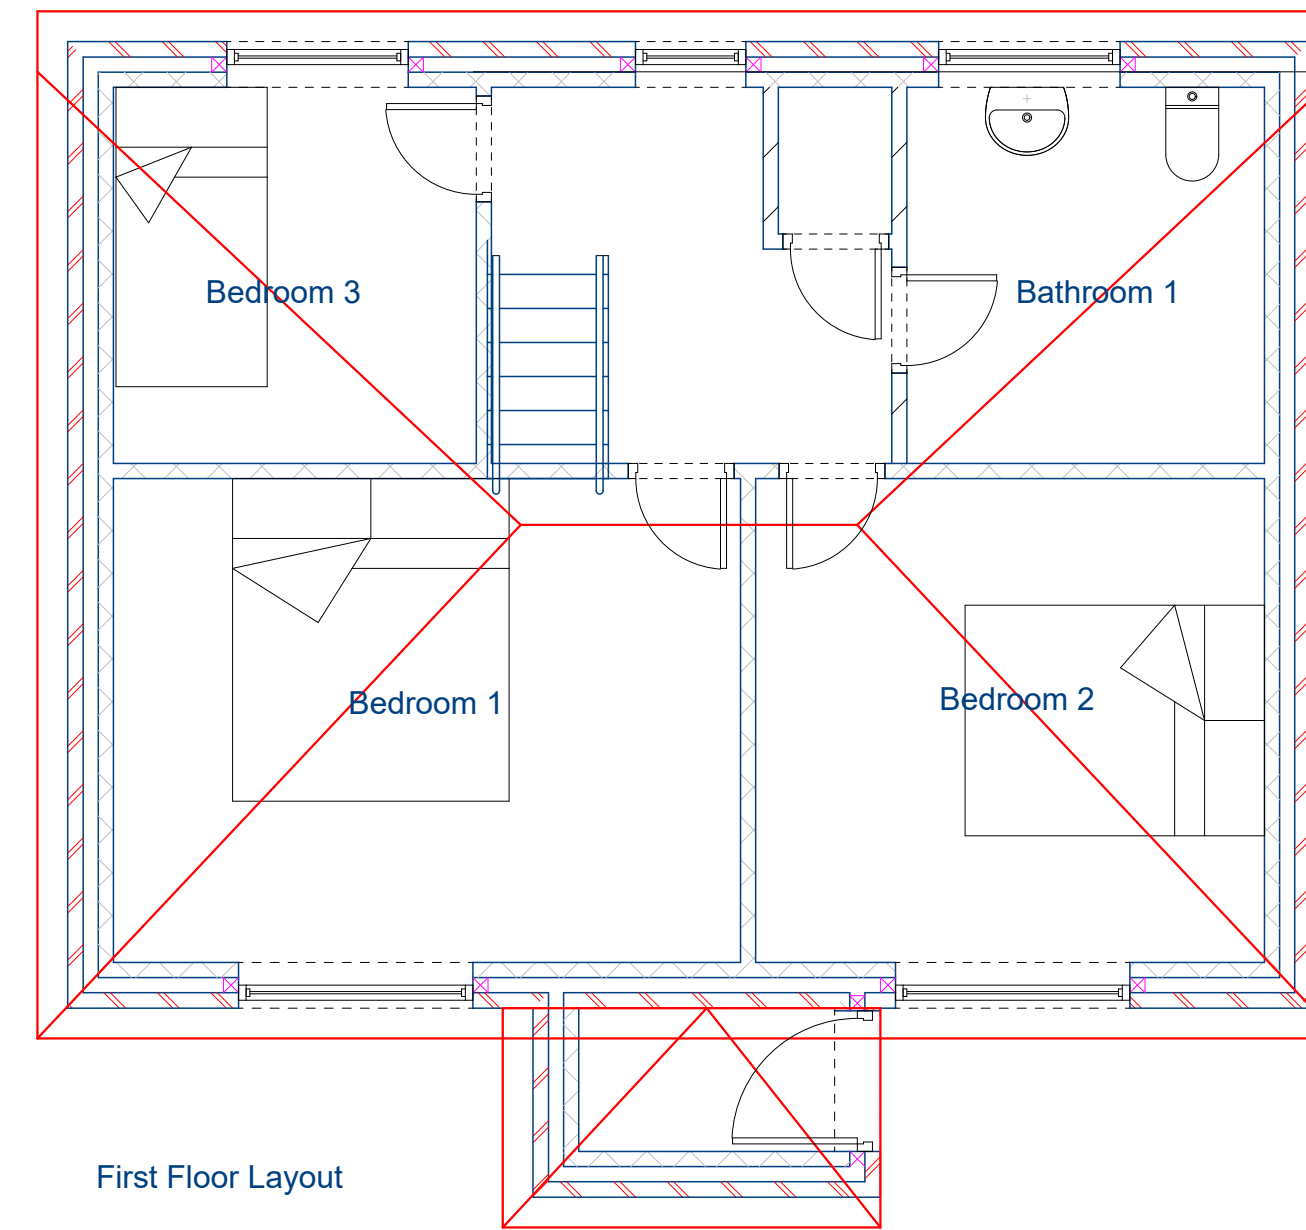


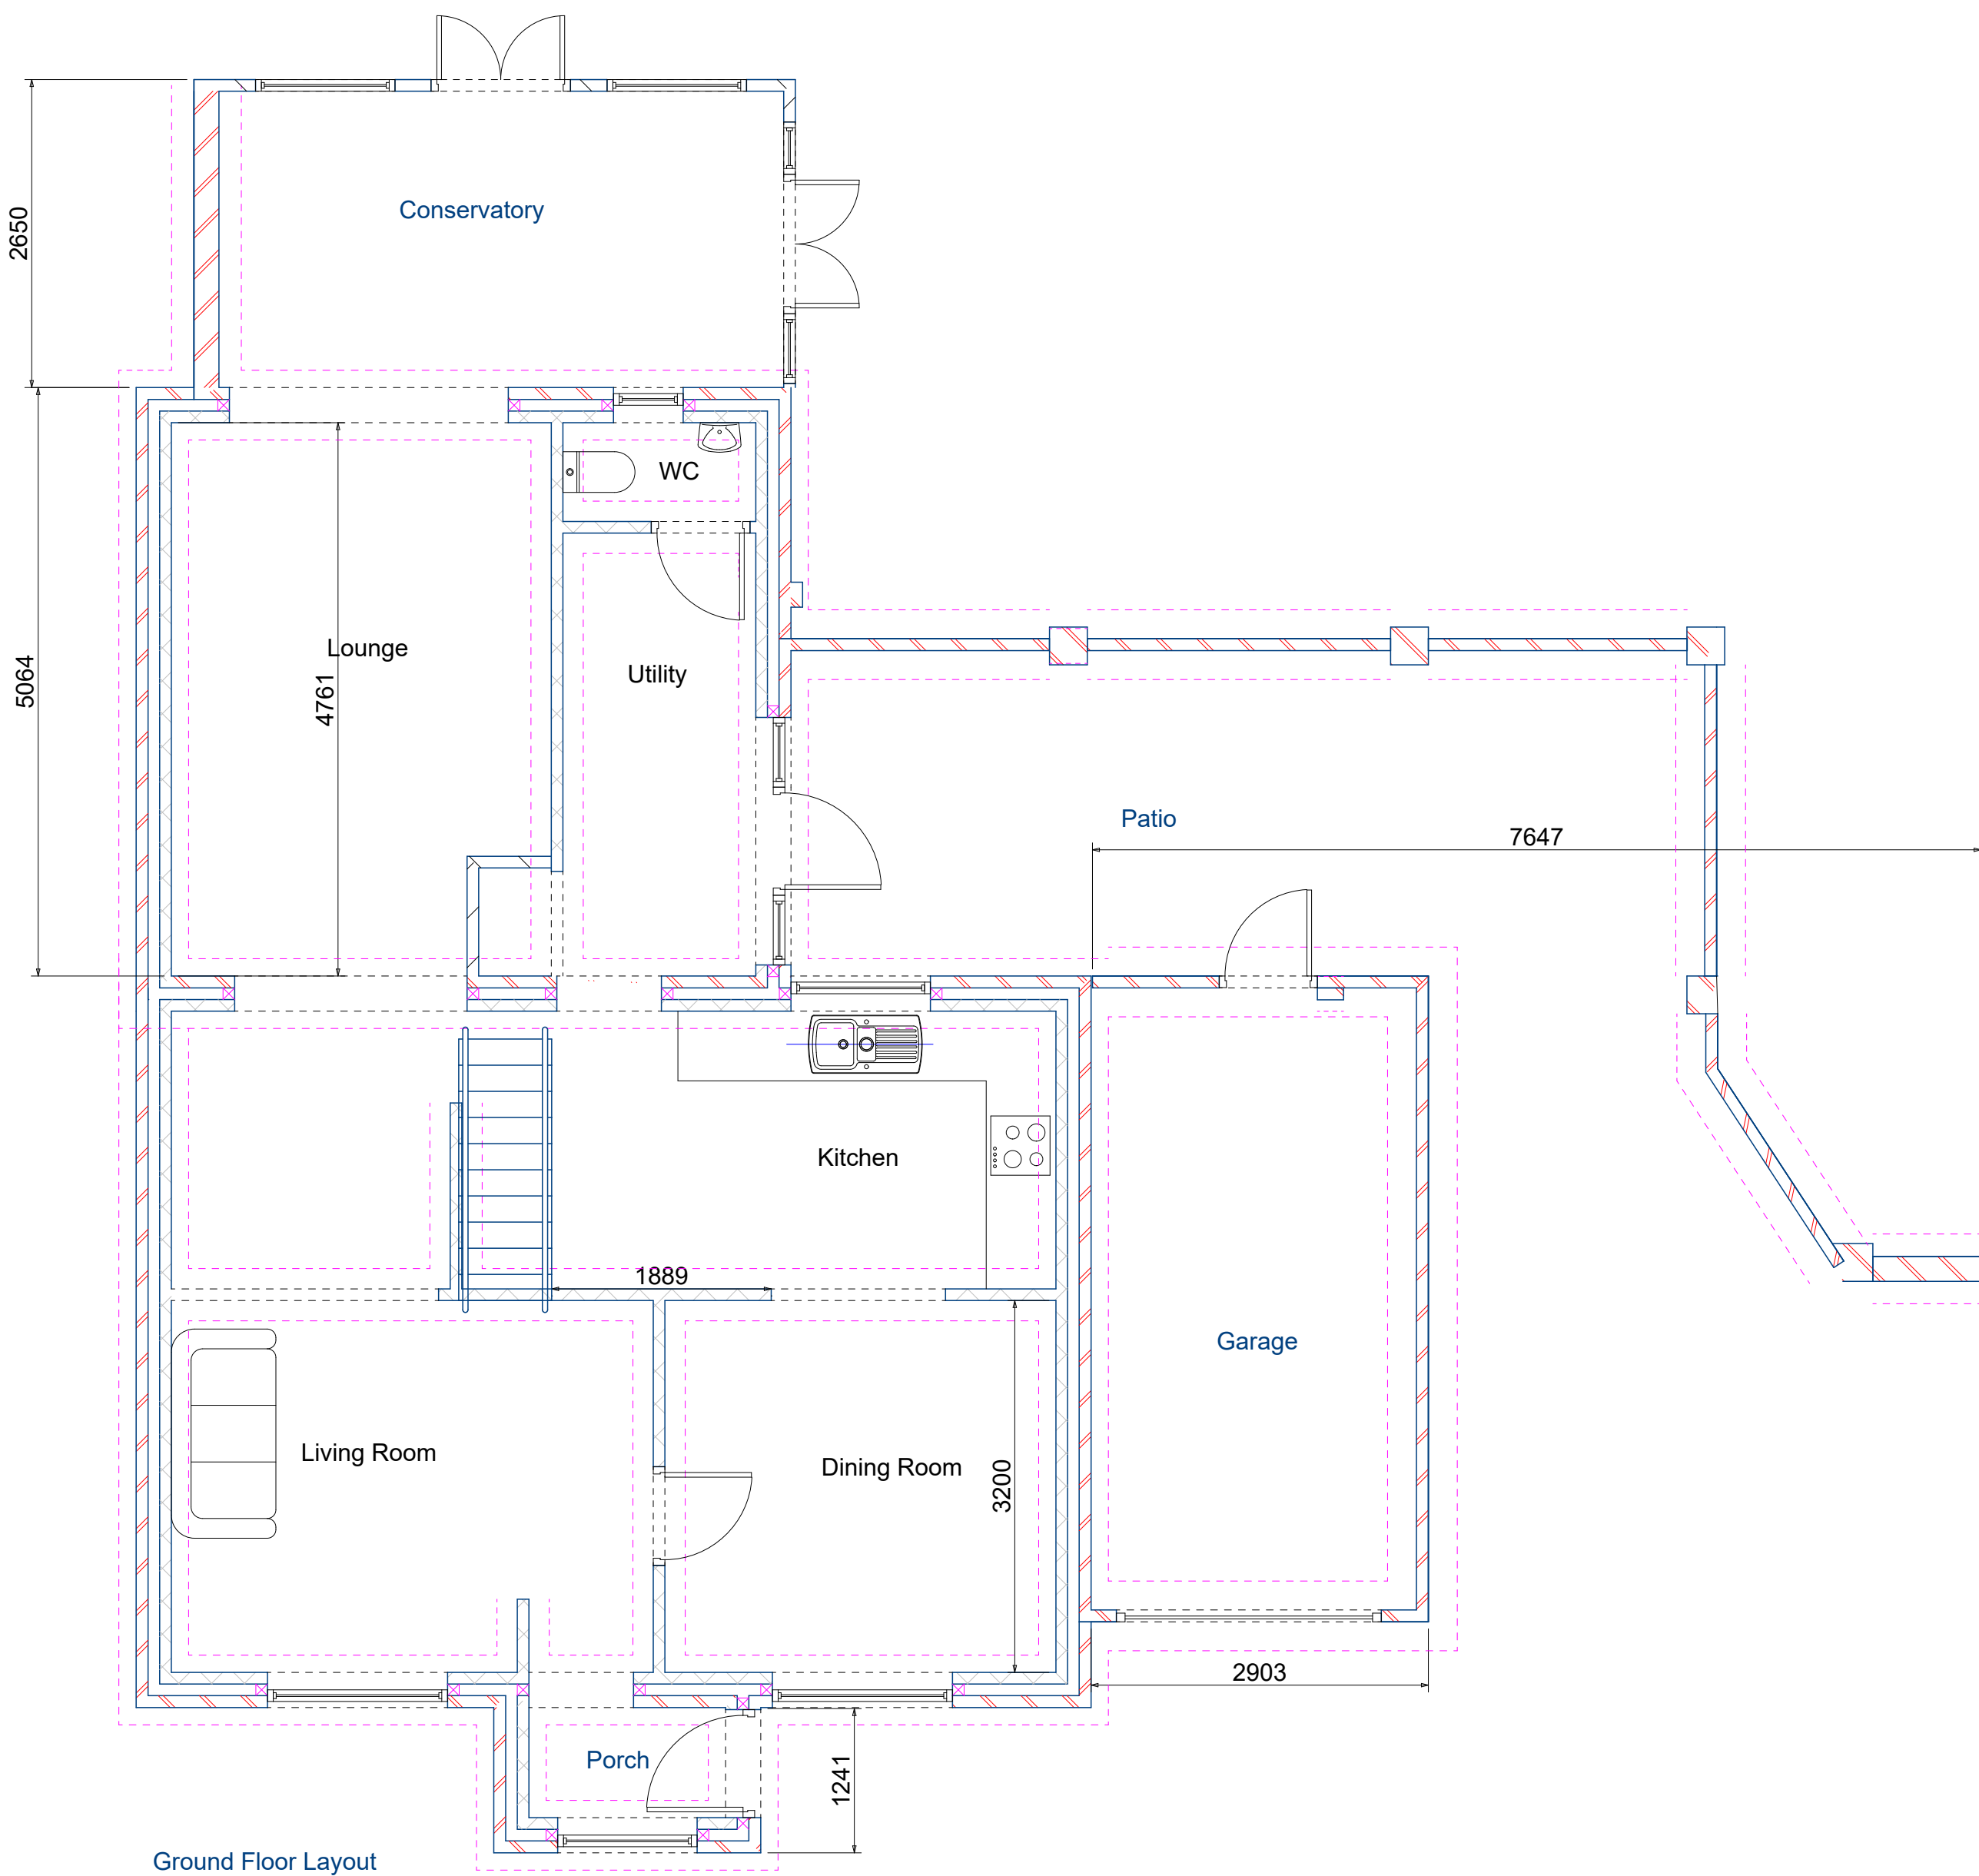

Front Elevation

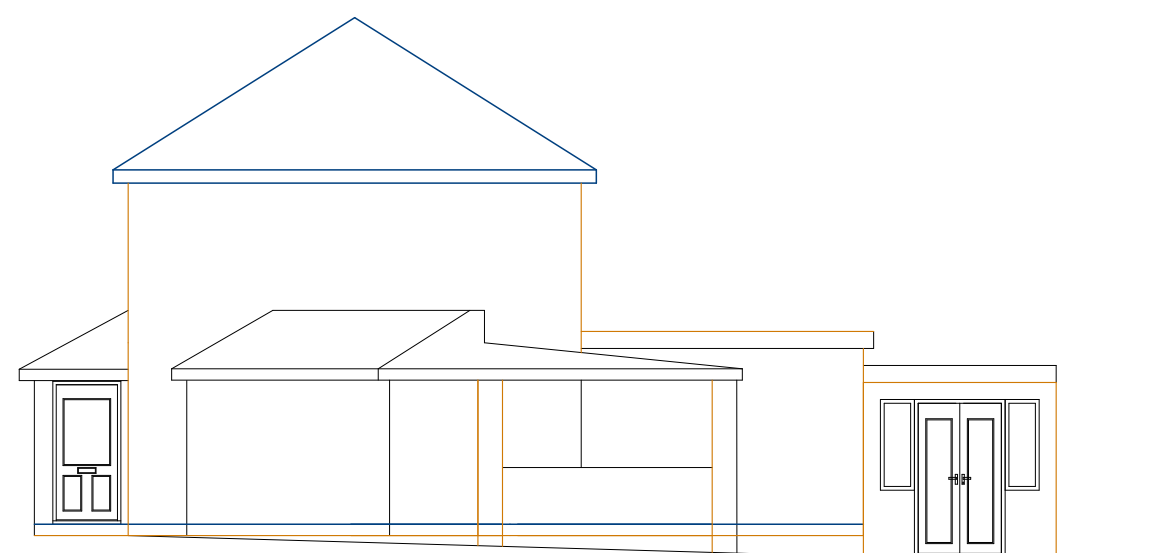

Side Elevation

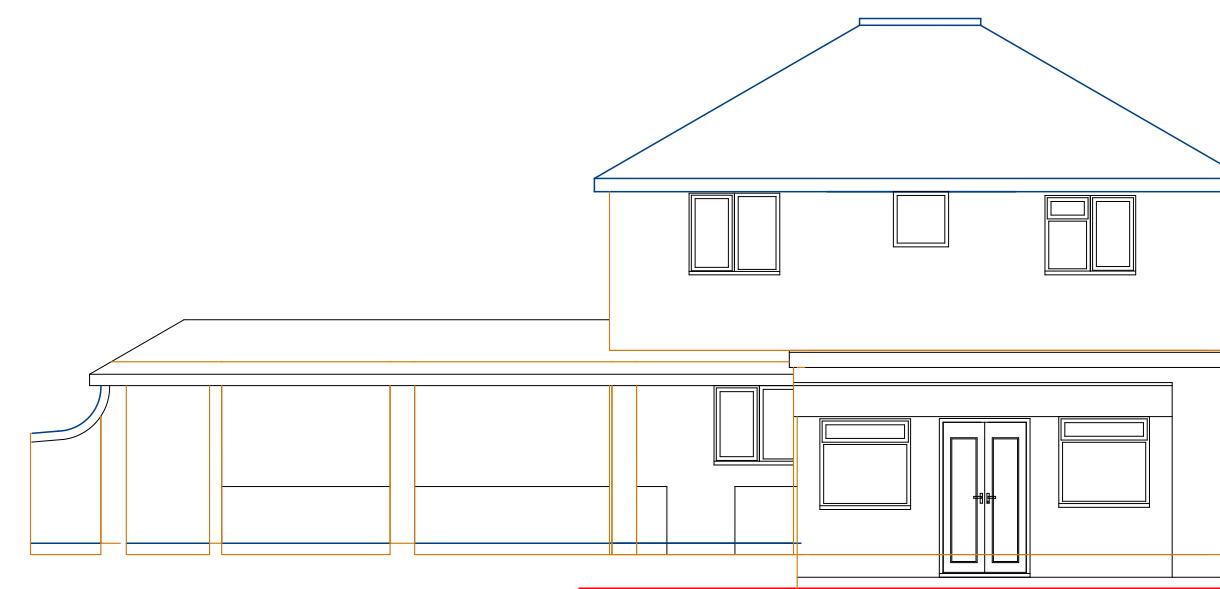

Rear Elevation

Notes

Project
 Granny Annexe Plus single Storey Rear Extension
 Pyle Hill Cottage
 Winchester Road
 Fair Oak
 SO

Drawing Title
 Existing Floor Layout & Elevations

Client

Mr & Mrs

Drawing No.

Number

Date

Aug 22

Drawn by

Name

Scale

1:50 & 1:100

Checked by

Name

Page Size - A1

3000 mm