


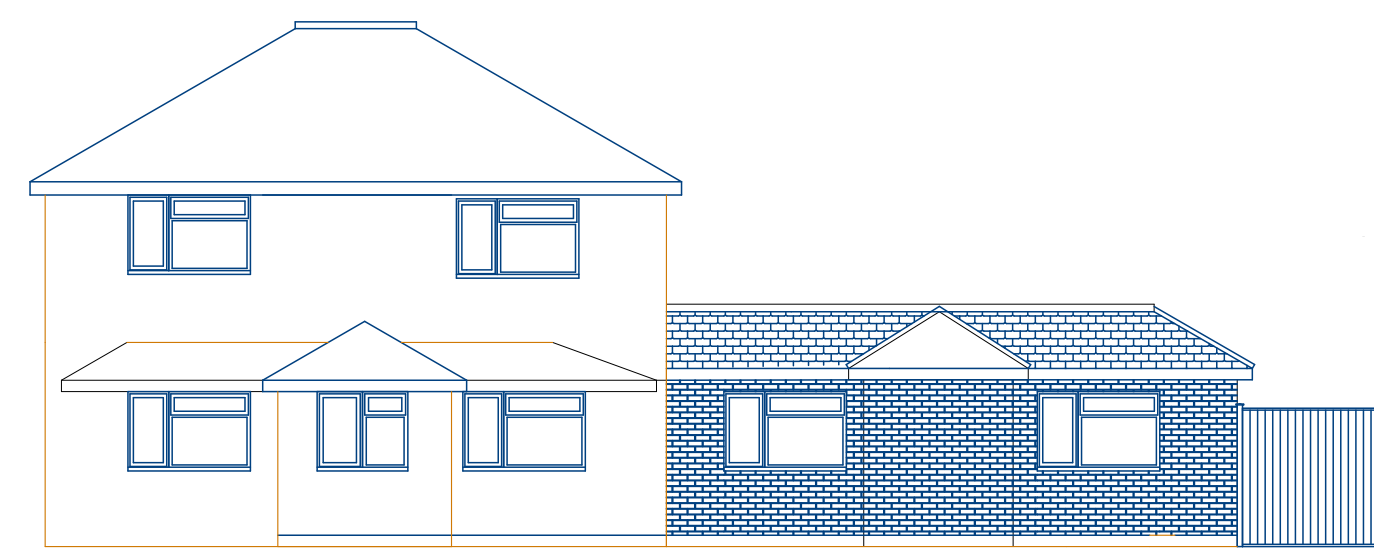
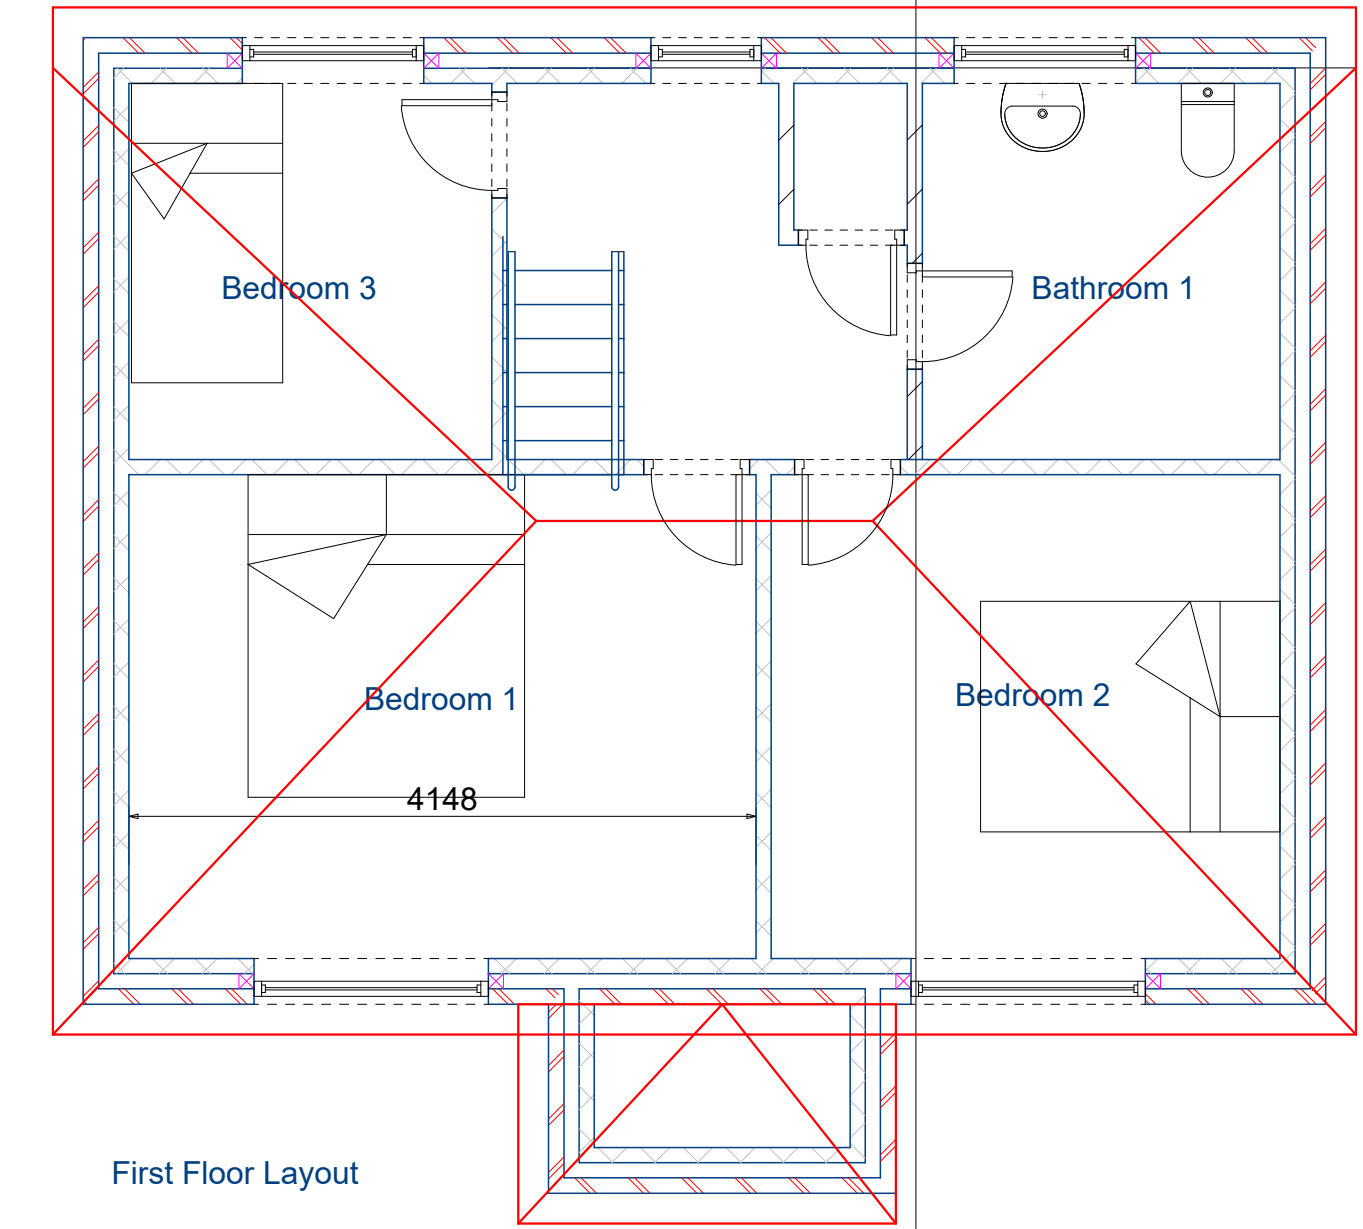


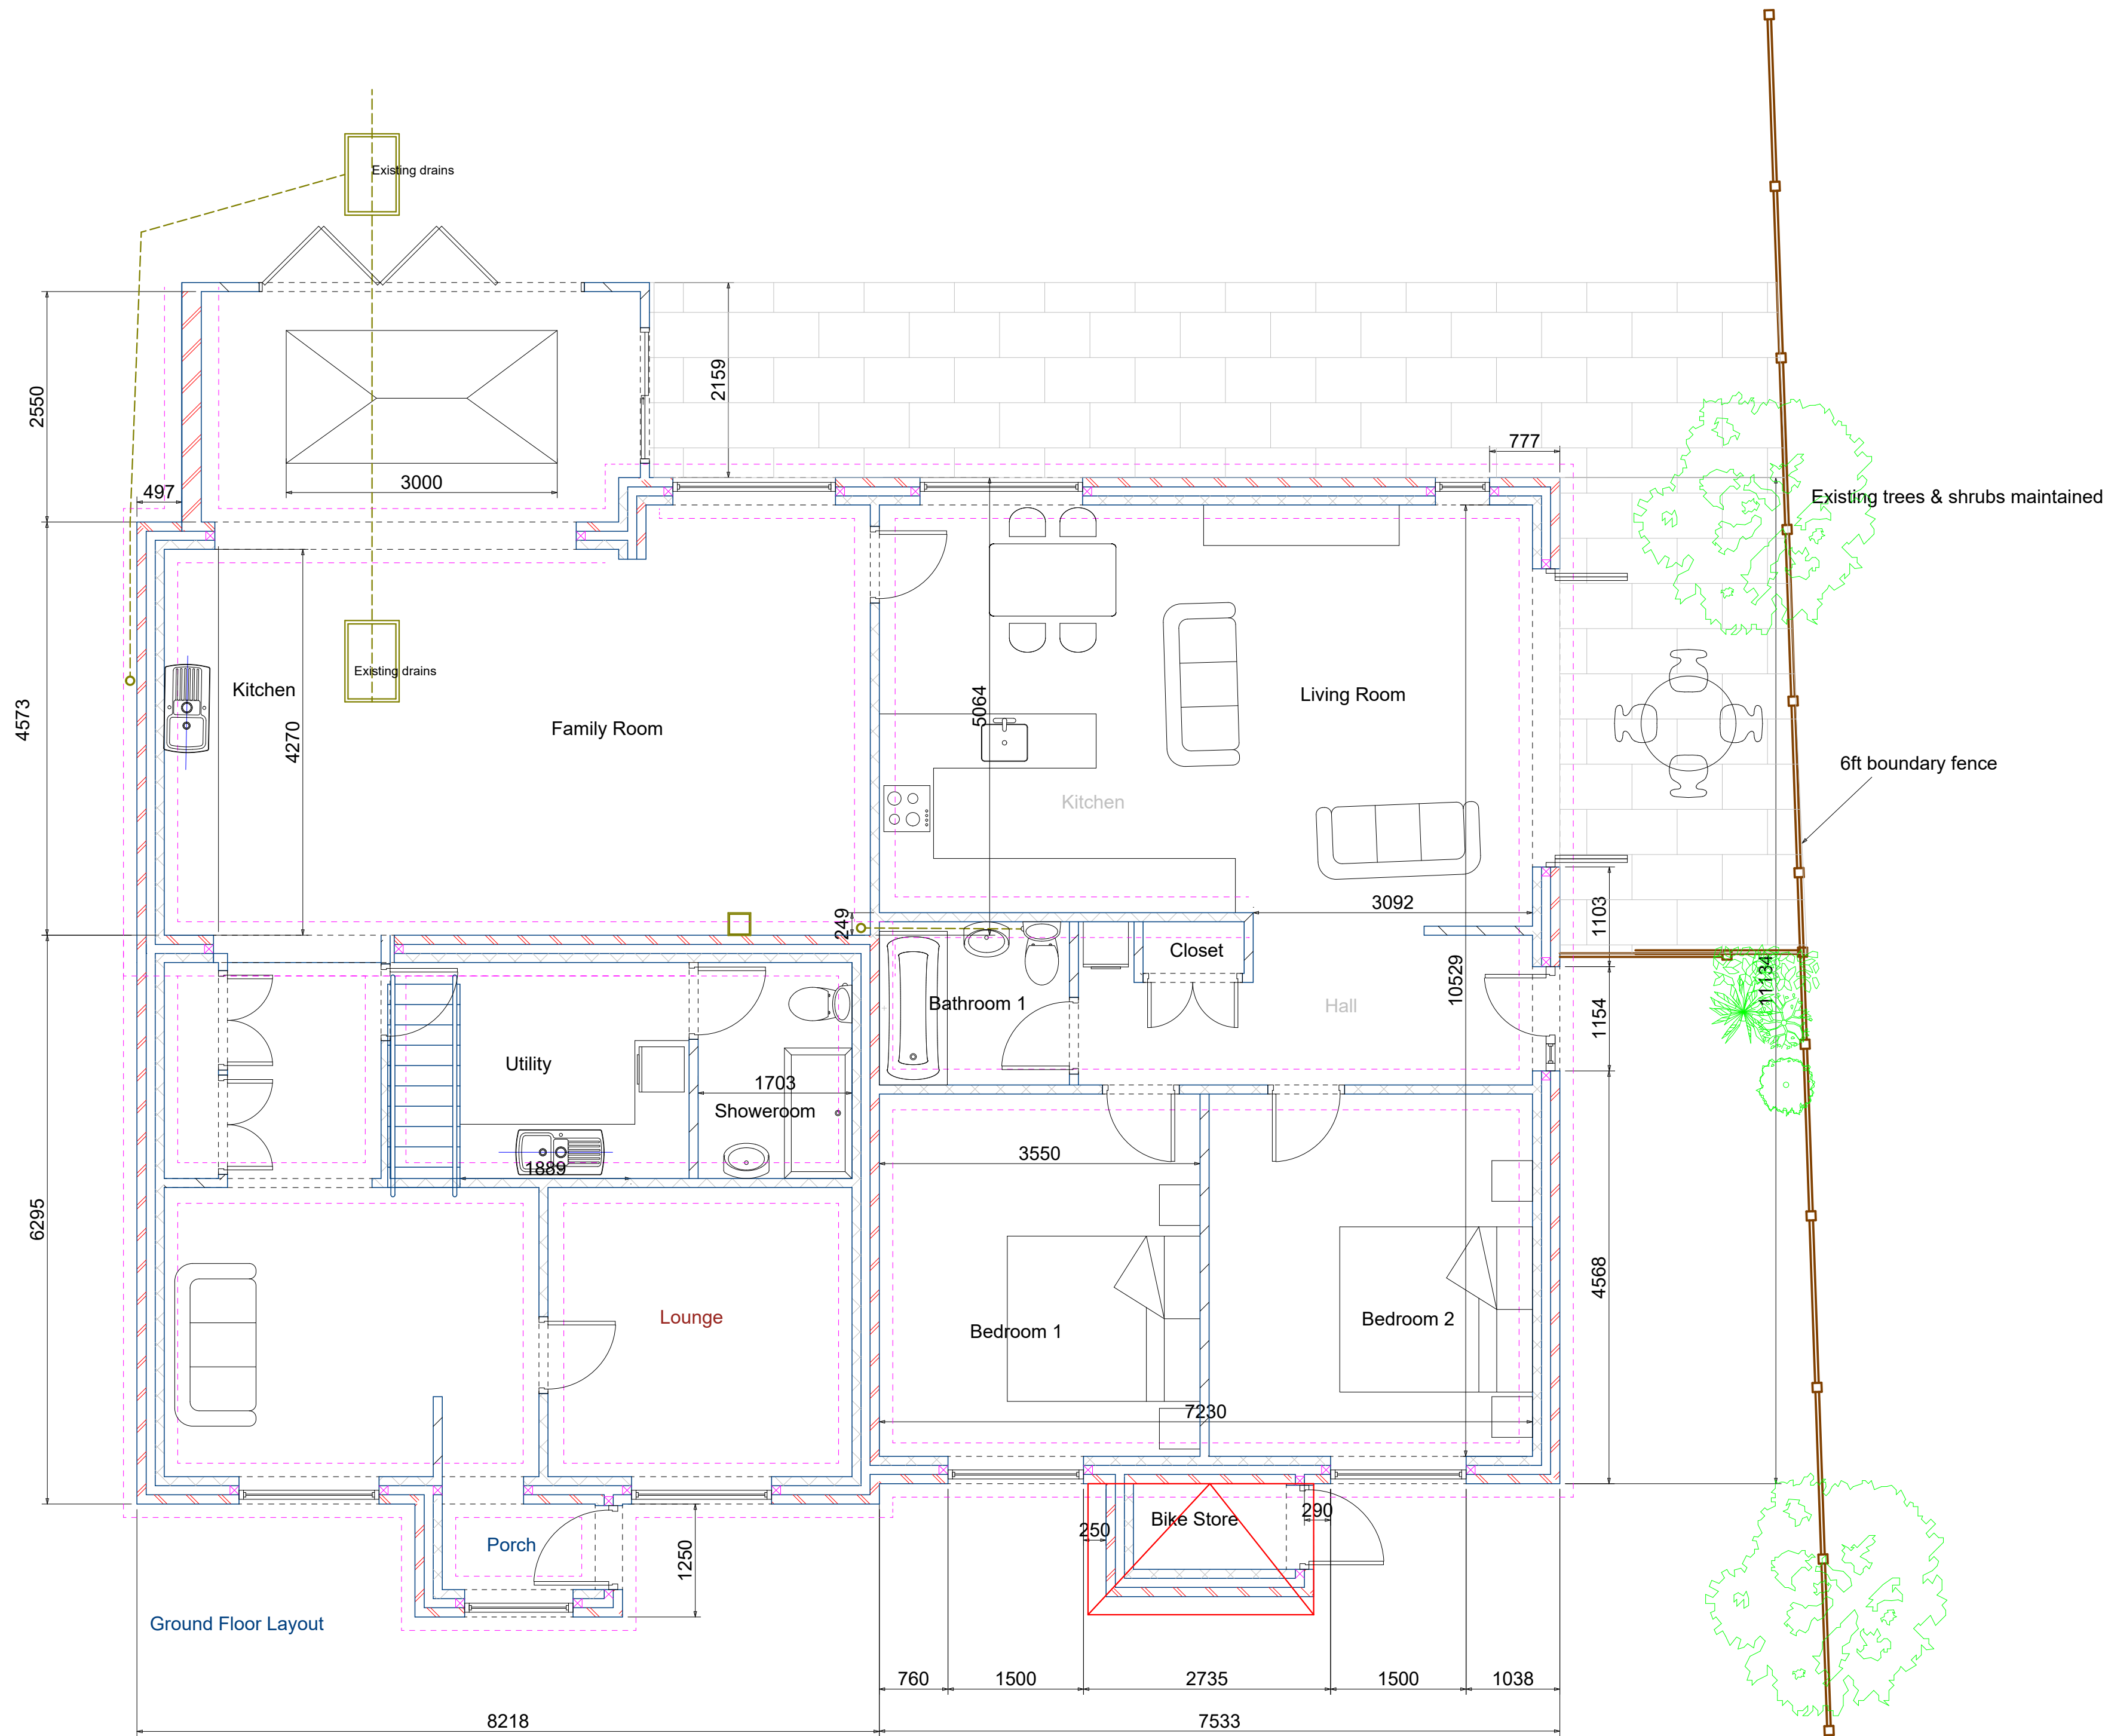

Front Elevation

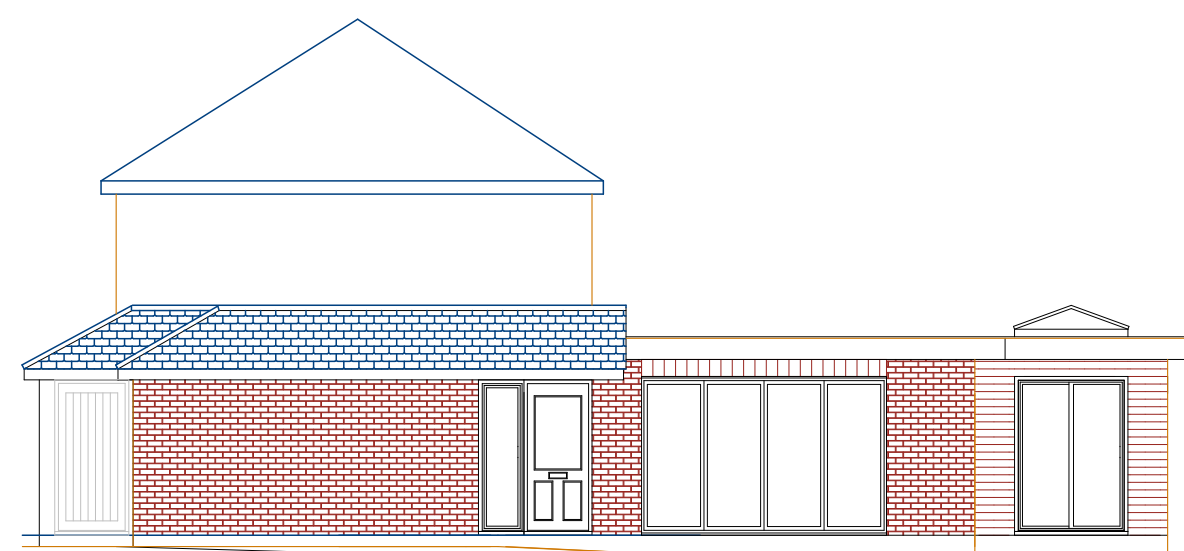

Side Elevation

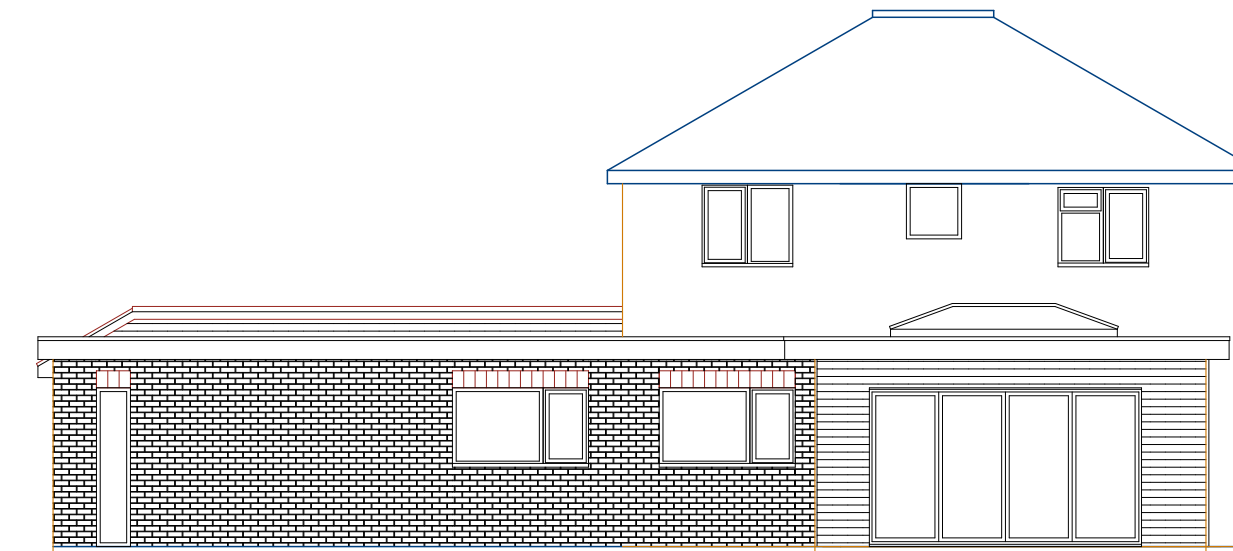

Rear Elevation

Notes

Project
Granny Annexe Plus single Storey Rear Extension
Pyle Hill Cottage
Winchester Road
Fair Oak
SO

Drawing Title
Proposed Floor Layout & Elevations

Client
Mr & Mrs Pilgrim

Drawing No.

Number

Date
Aug 22

Drawn by
Name

Scale
1:50 & 1:100
Checked by
Name

Page Size - A1

3000 mm