



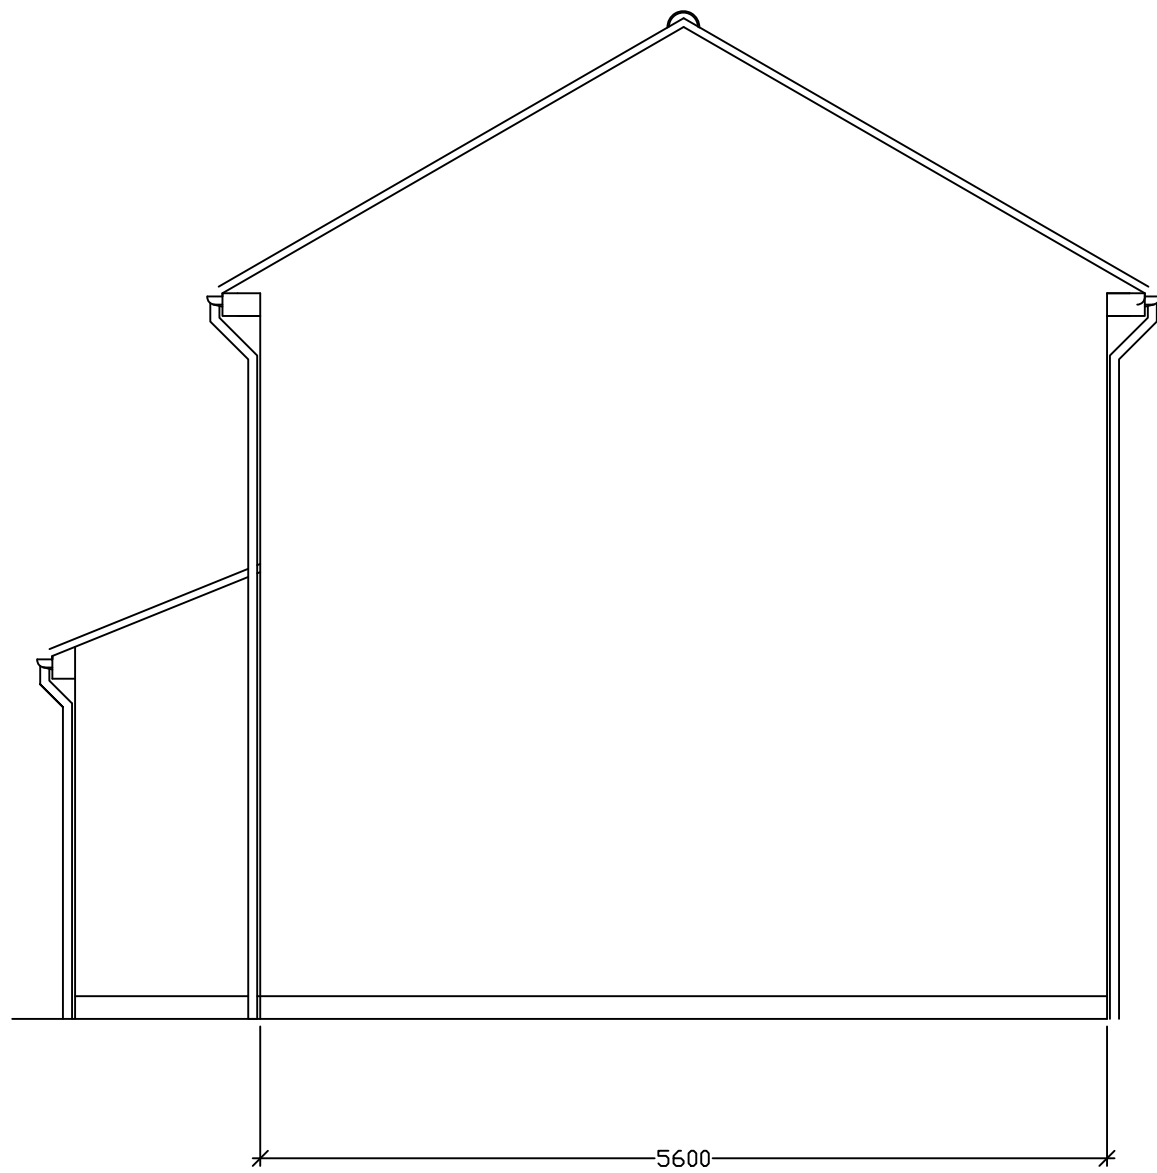


EXISTING SIDE ELEVATION

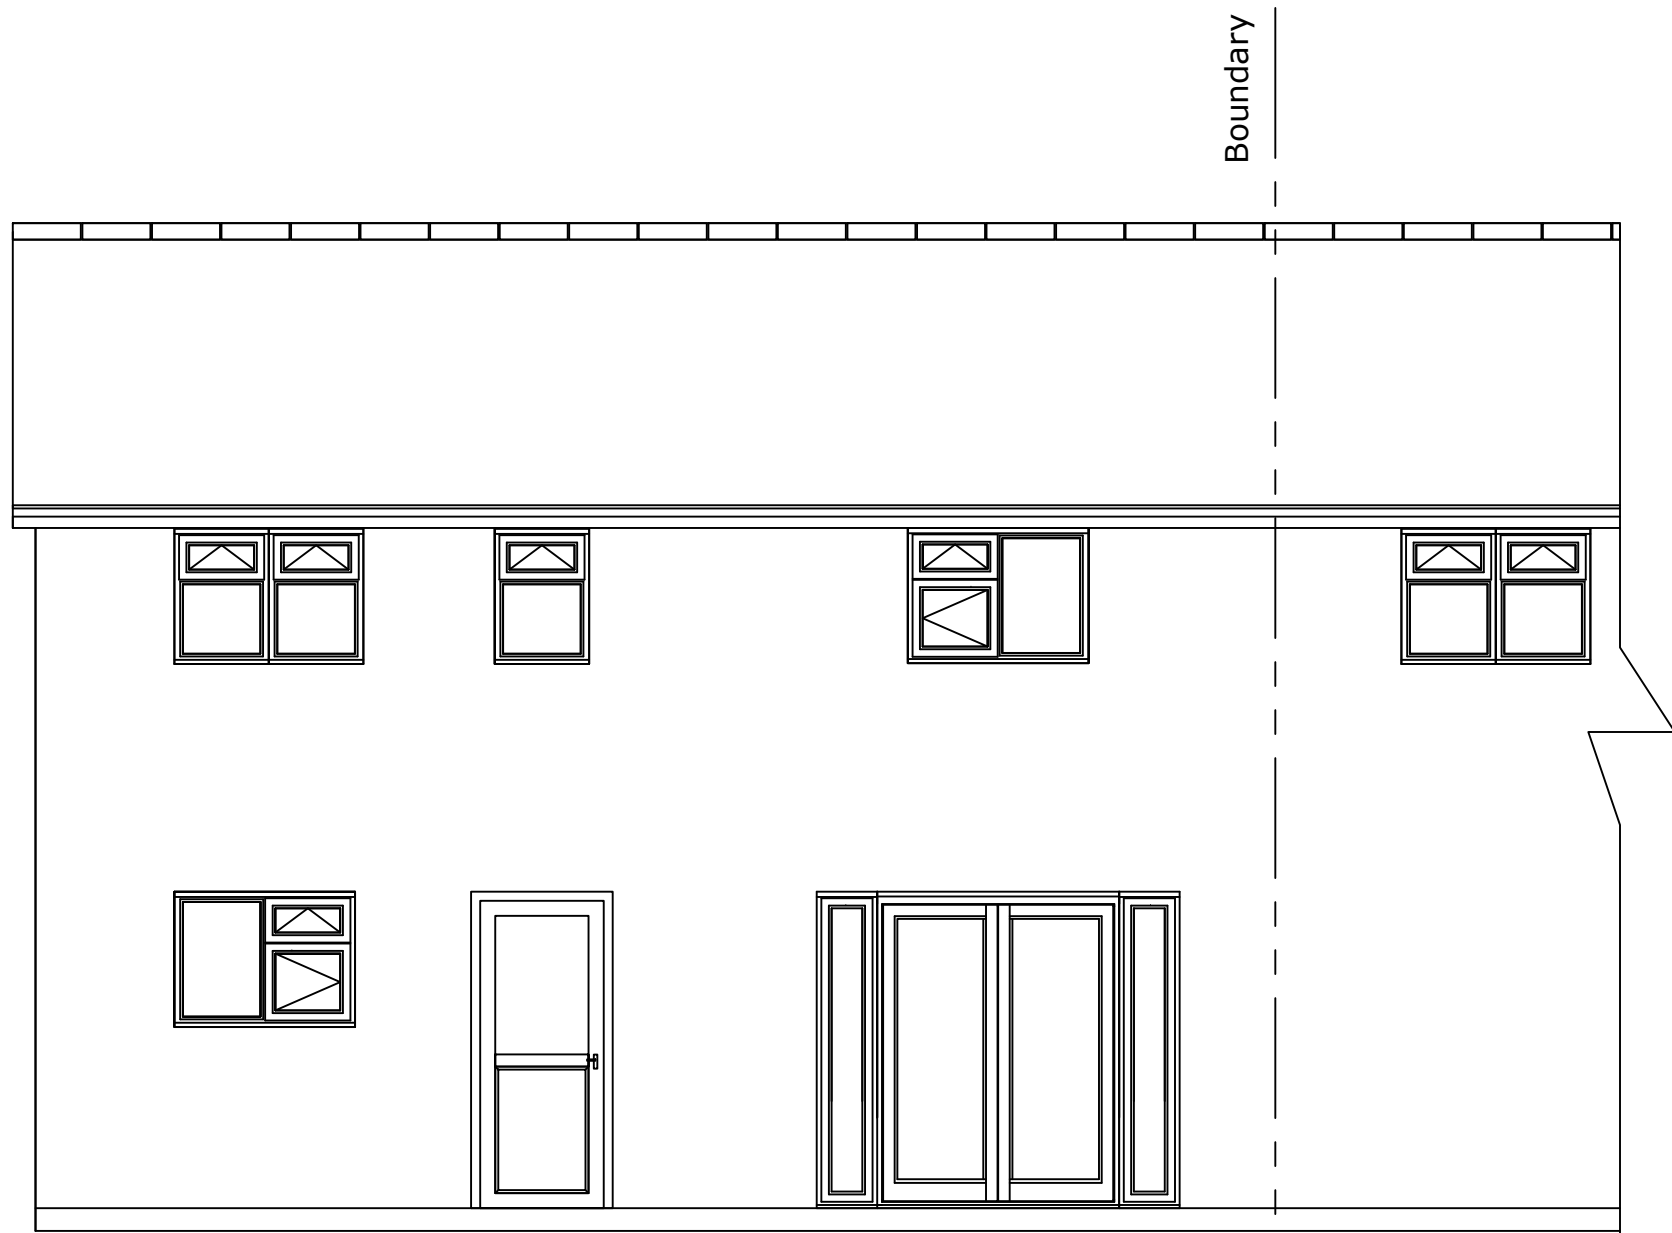


EXISTING REAR ELEVATION




LOCATION PLAN 1:1250

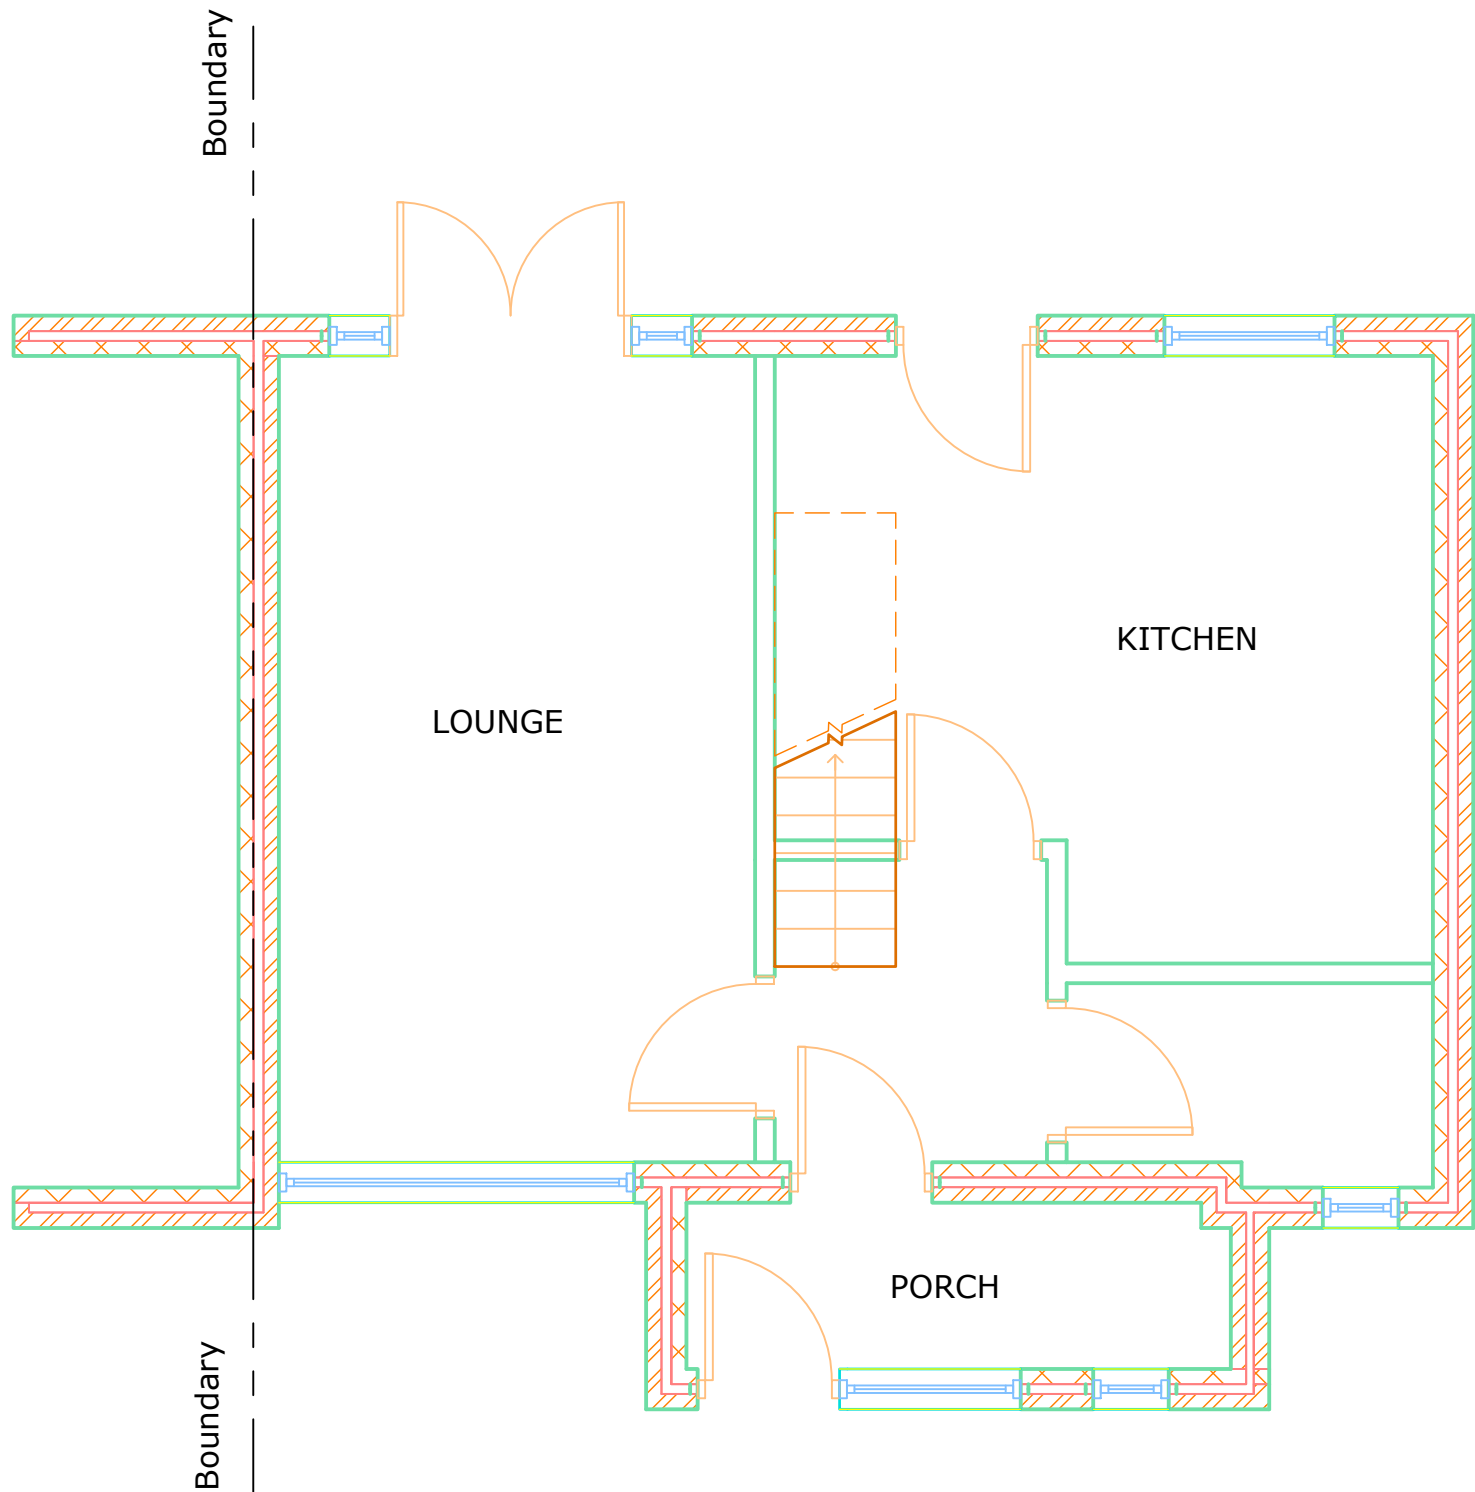


EXISTING GROUND FLOOR PLAN

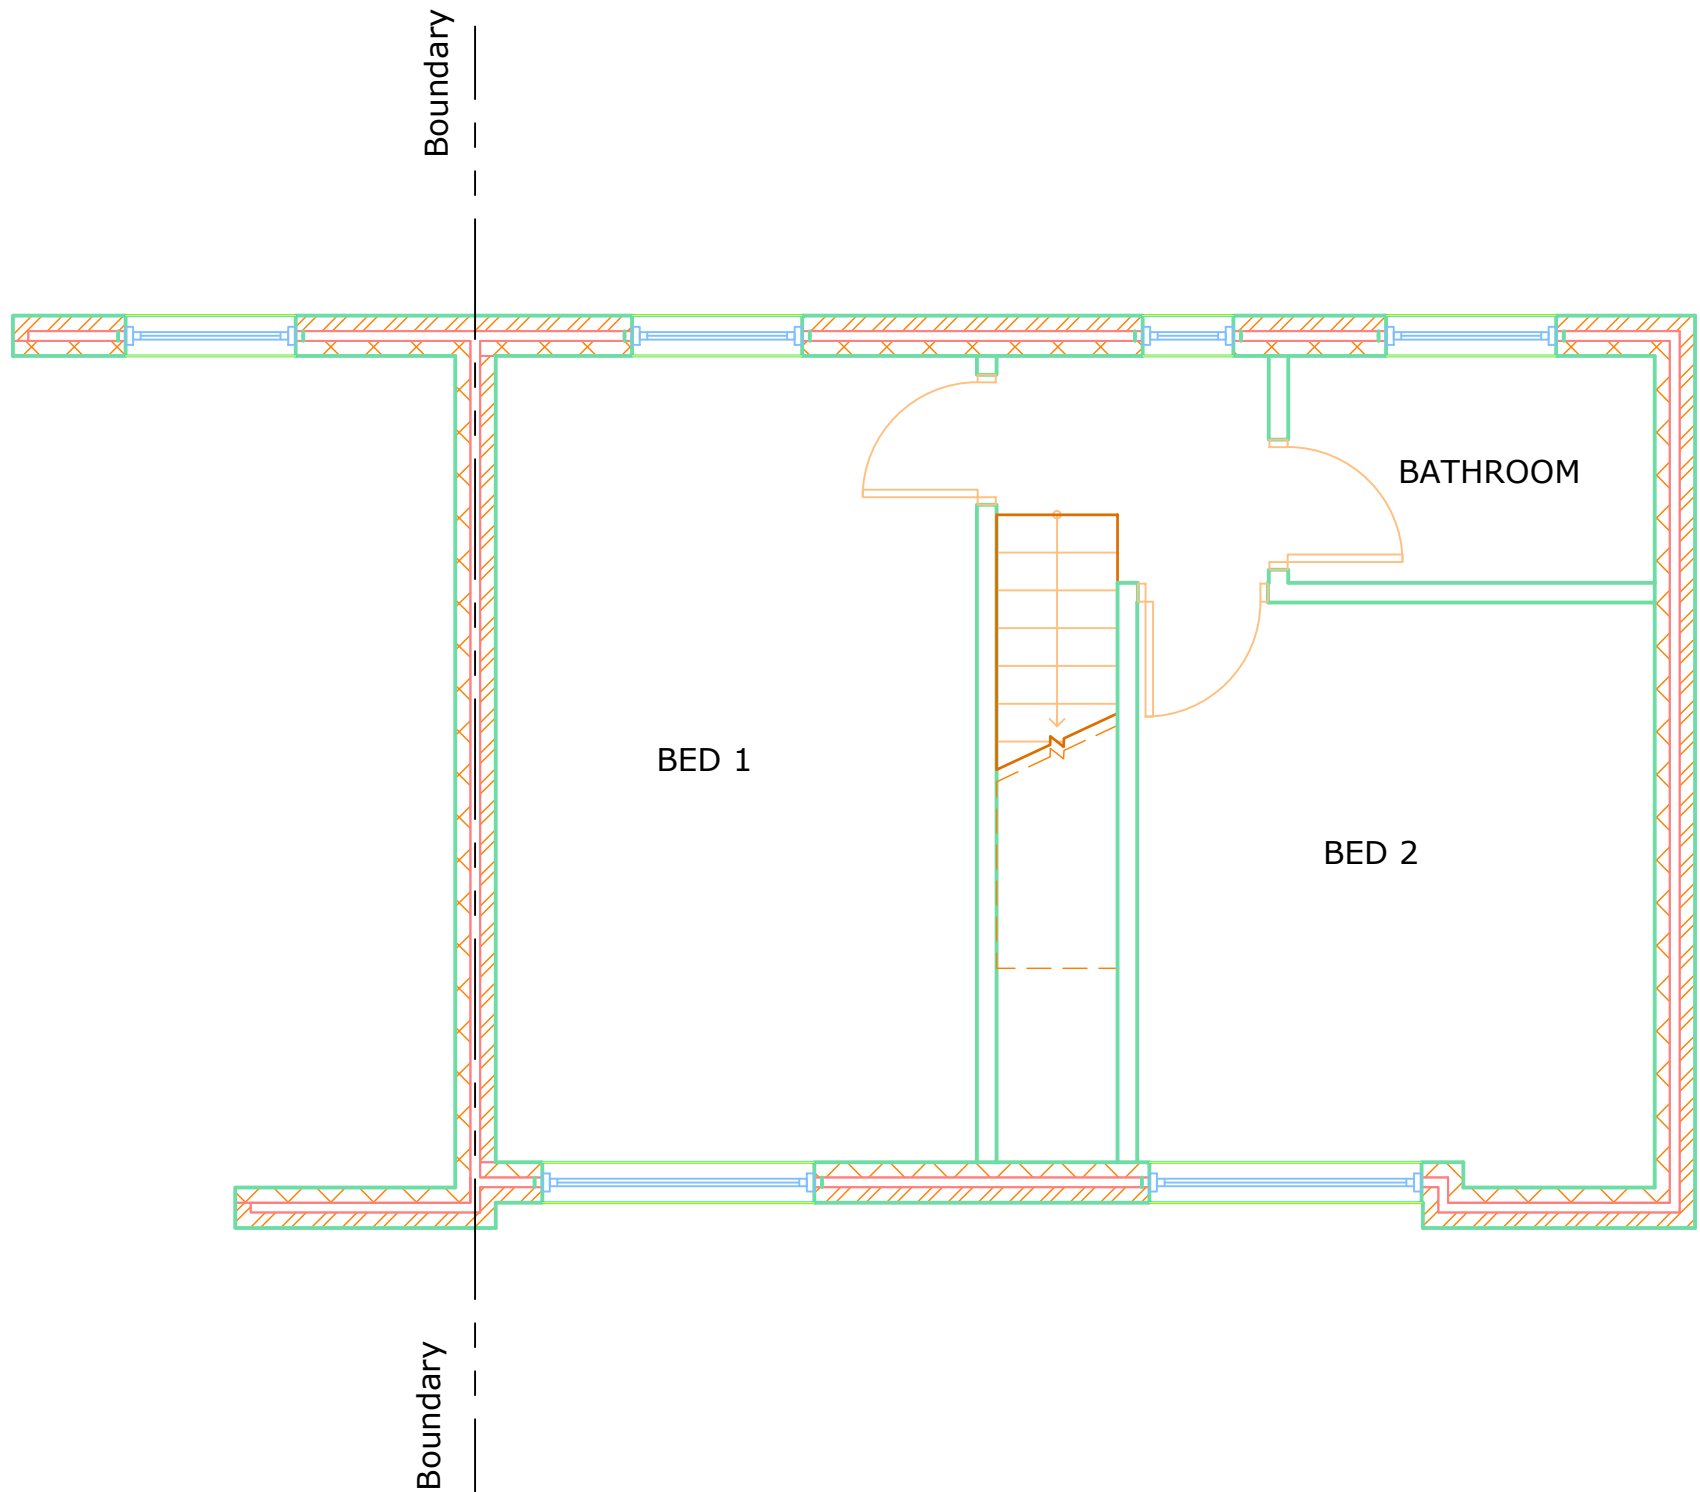

EXISTING FIRST FLOOR PLAN

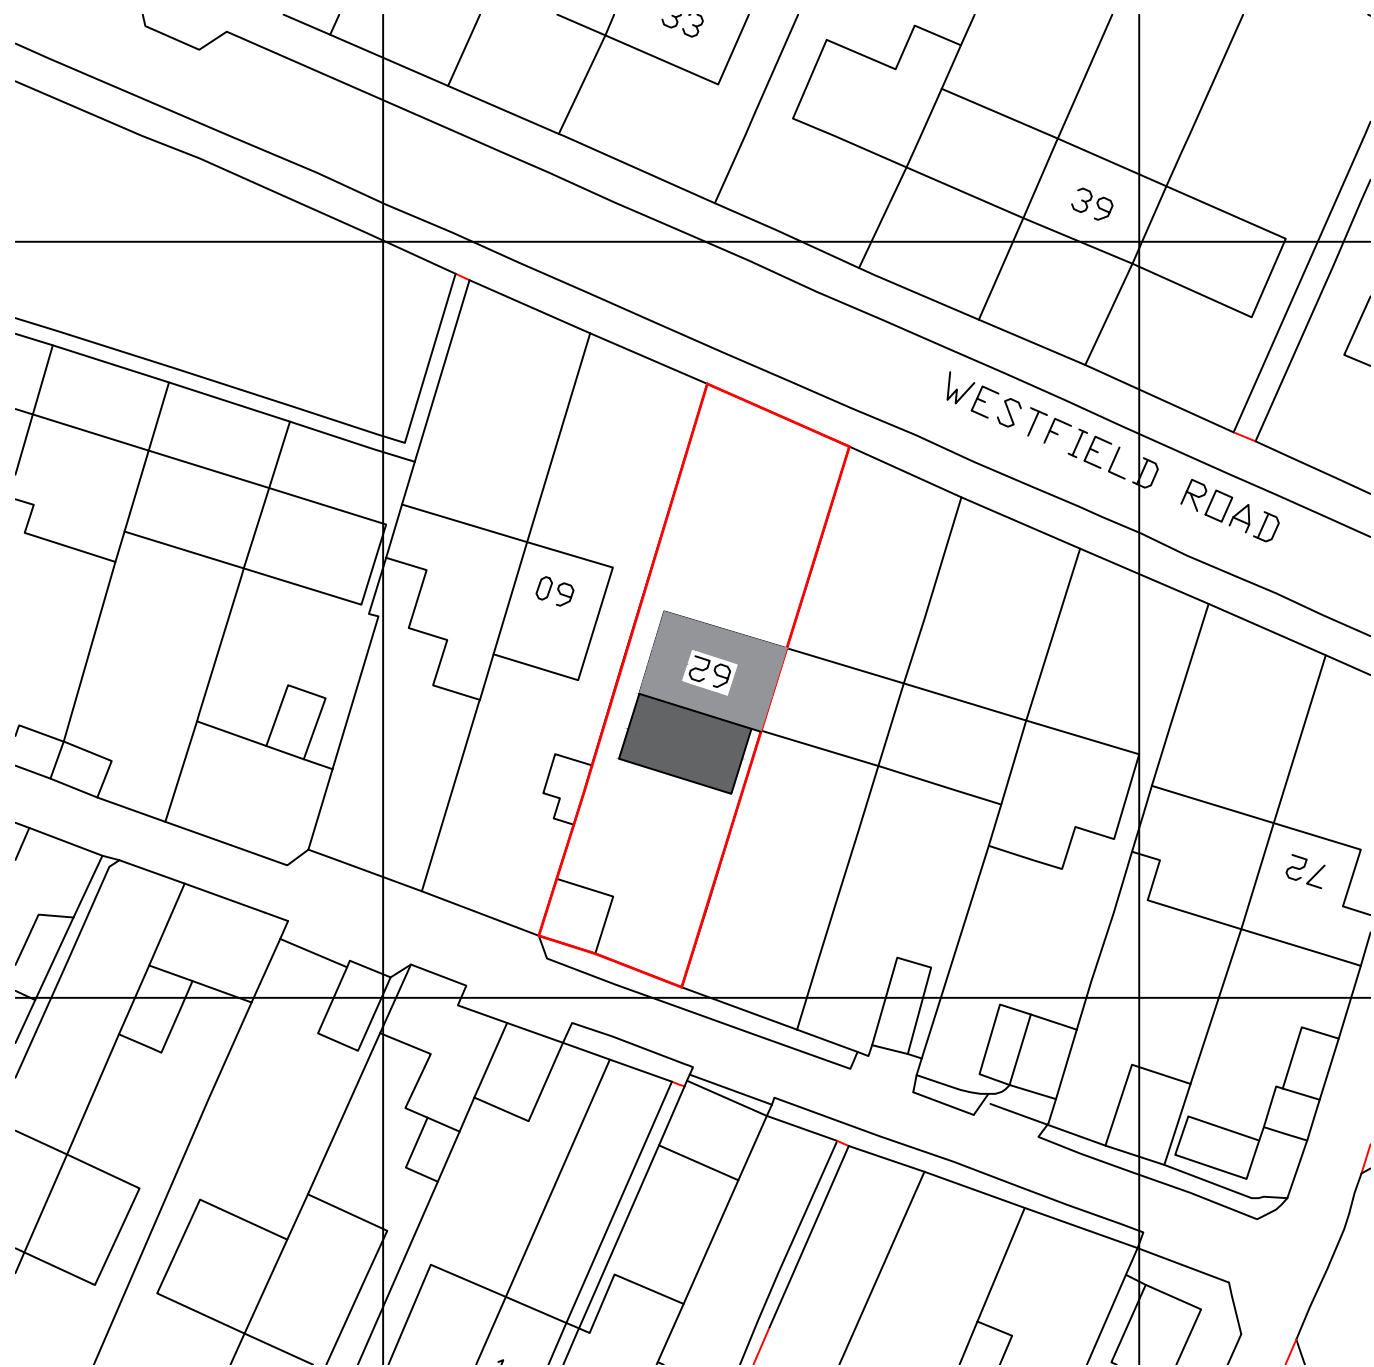

BLOCK PLAN 1:500

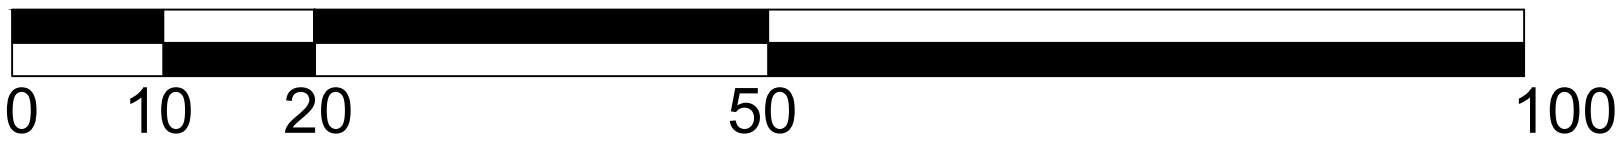

SCALE BAR 1:500

REV:	DESCRIPTION:	BY:	DATE:
STATUS:	Planning		
D.A. Associates			
Avebury House Winchester, SO23 8BN Tel. 01962 855666 07861 720421 Email: dave@daassociates.biz			
CLIENT: Mr B. Landa			
Design: Dave Allam			
SITE: 62 Westfield Road Chandlers Ford			
TITLE: Existing Plans Location & Block Plan			
SCALE AT A1: 1:50	DATE: 08/08/22	DRAWN: da	CHECKED: checked
PROJECT NO: 22/356	DRAWING NO: 001	REVISION: rev	