




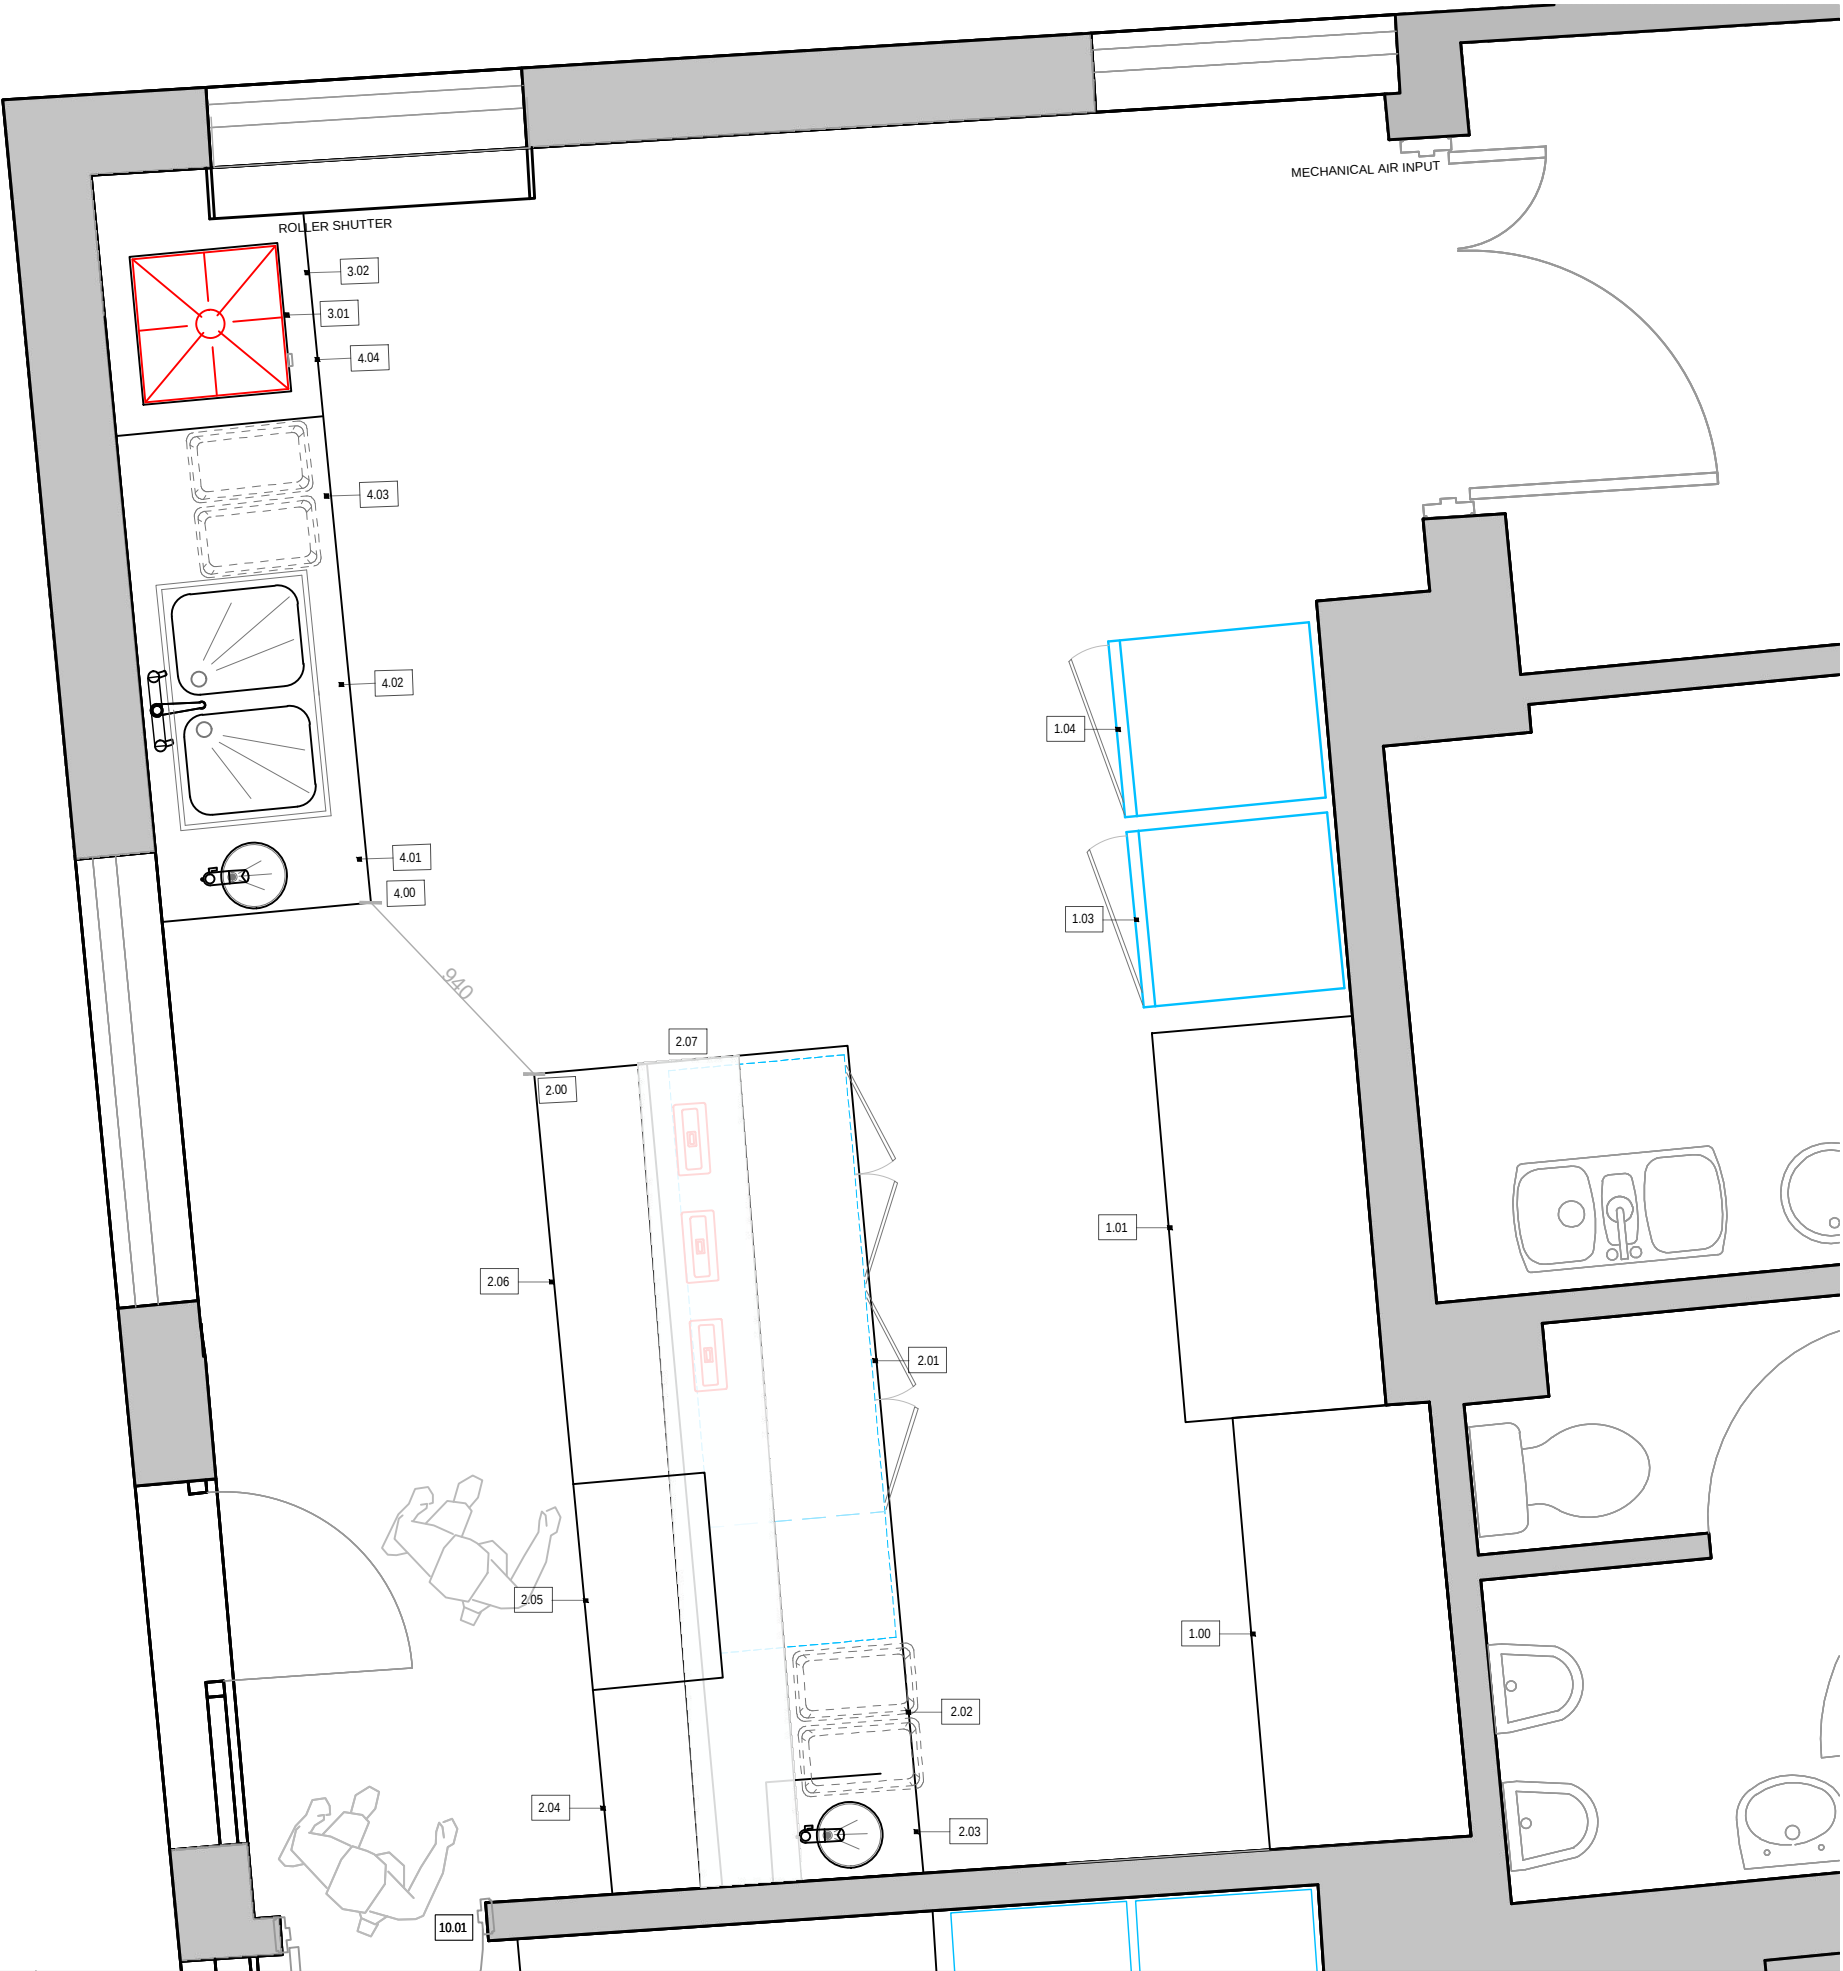

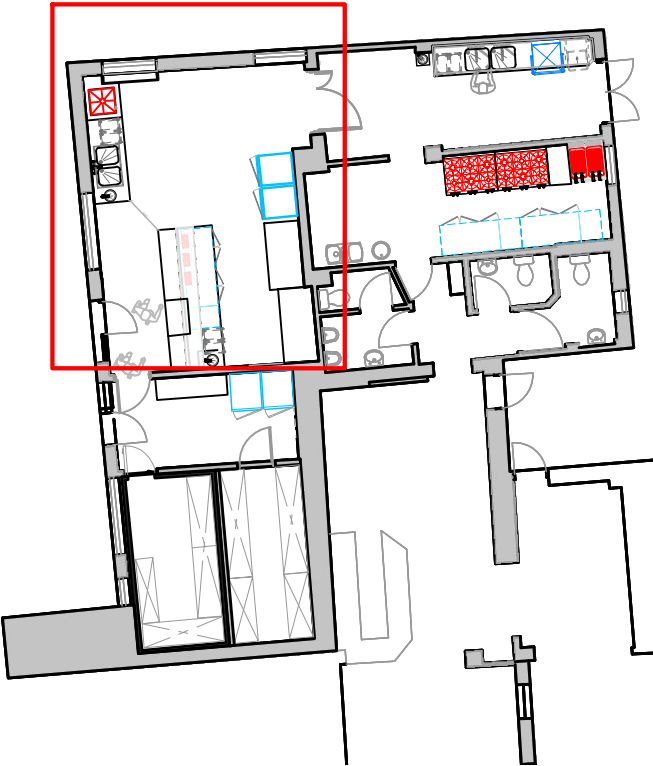


- 1.00 PREP BENCH WITH OPEN STORAGE UNDER
- 1.01 PREP BENCH WITH OPEN STORAGE UNDER
- 1.02 UPRIGHT FRIDGE
- 1.03 UPRIGHT FRIDGE
- 2.00 PASS COUNTER
- 2.01 4 SECTION FRIDGE
- 2.02 BINS UNDER
- 2.03 HAND WASH BASIN WITH UPSTAND
- 2.04 PREP & STORAGE UNDER
- 2.05 PASS-THROUGH HOT HOLDING CABINET FOR TAKE AWAY READY ORDERS
- 2.06 PREP & STORAGE UNDER
- 2.07 2 TIER GANTRY, HEATED TO END, STORAGE OVER
- 3.01 INDUCTION STOCKPOT STOVE
- 3.02 TURBOFAN COMBI OVEN UNDER
- 4.00 PREP COUNTER
- 4.01 HAND WASH BASIN
- 4.02 TWIN PREP SINK
- 4.03 BINS UNDER
- 4.04 LIFT OUT COUNTER SECTION WITH 3.01 UNDER

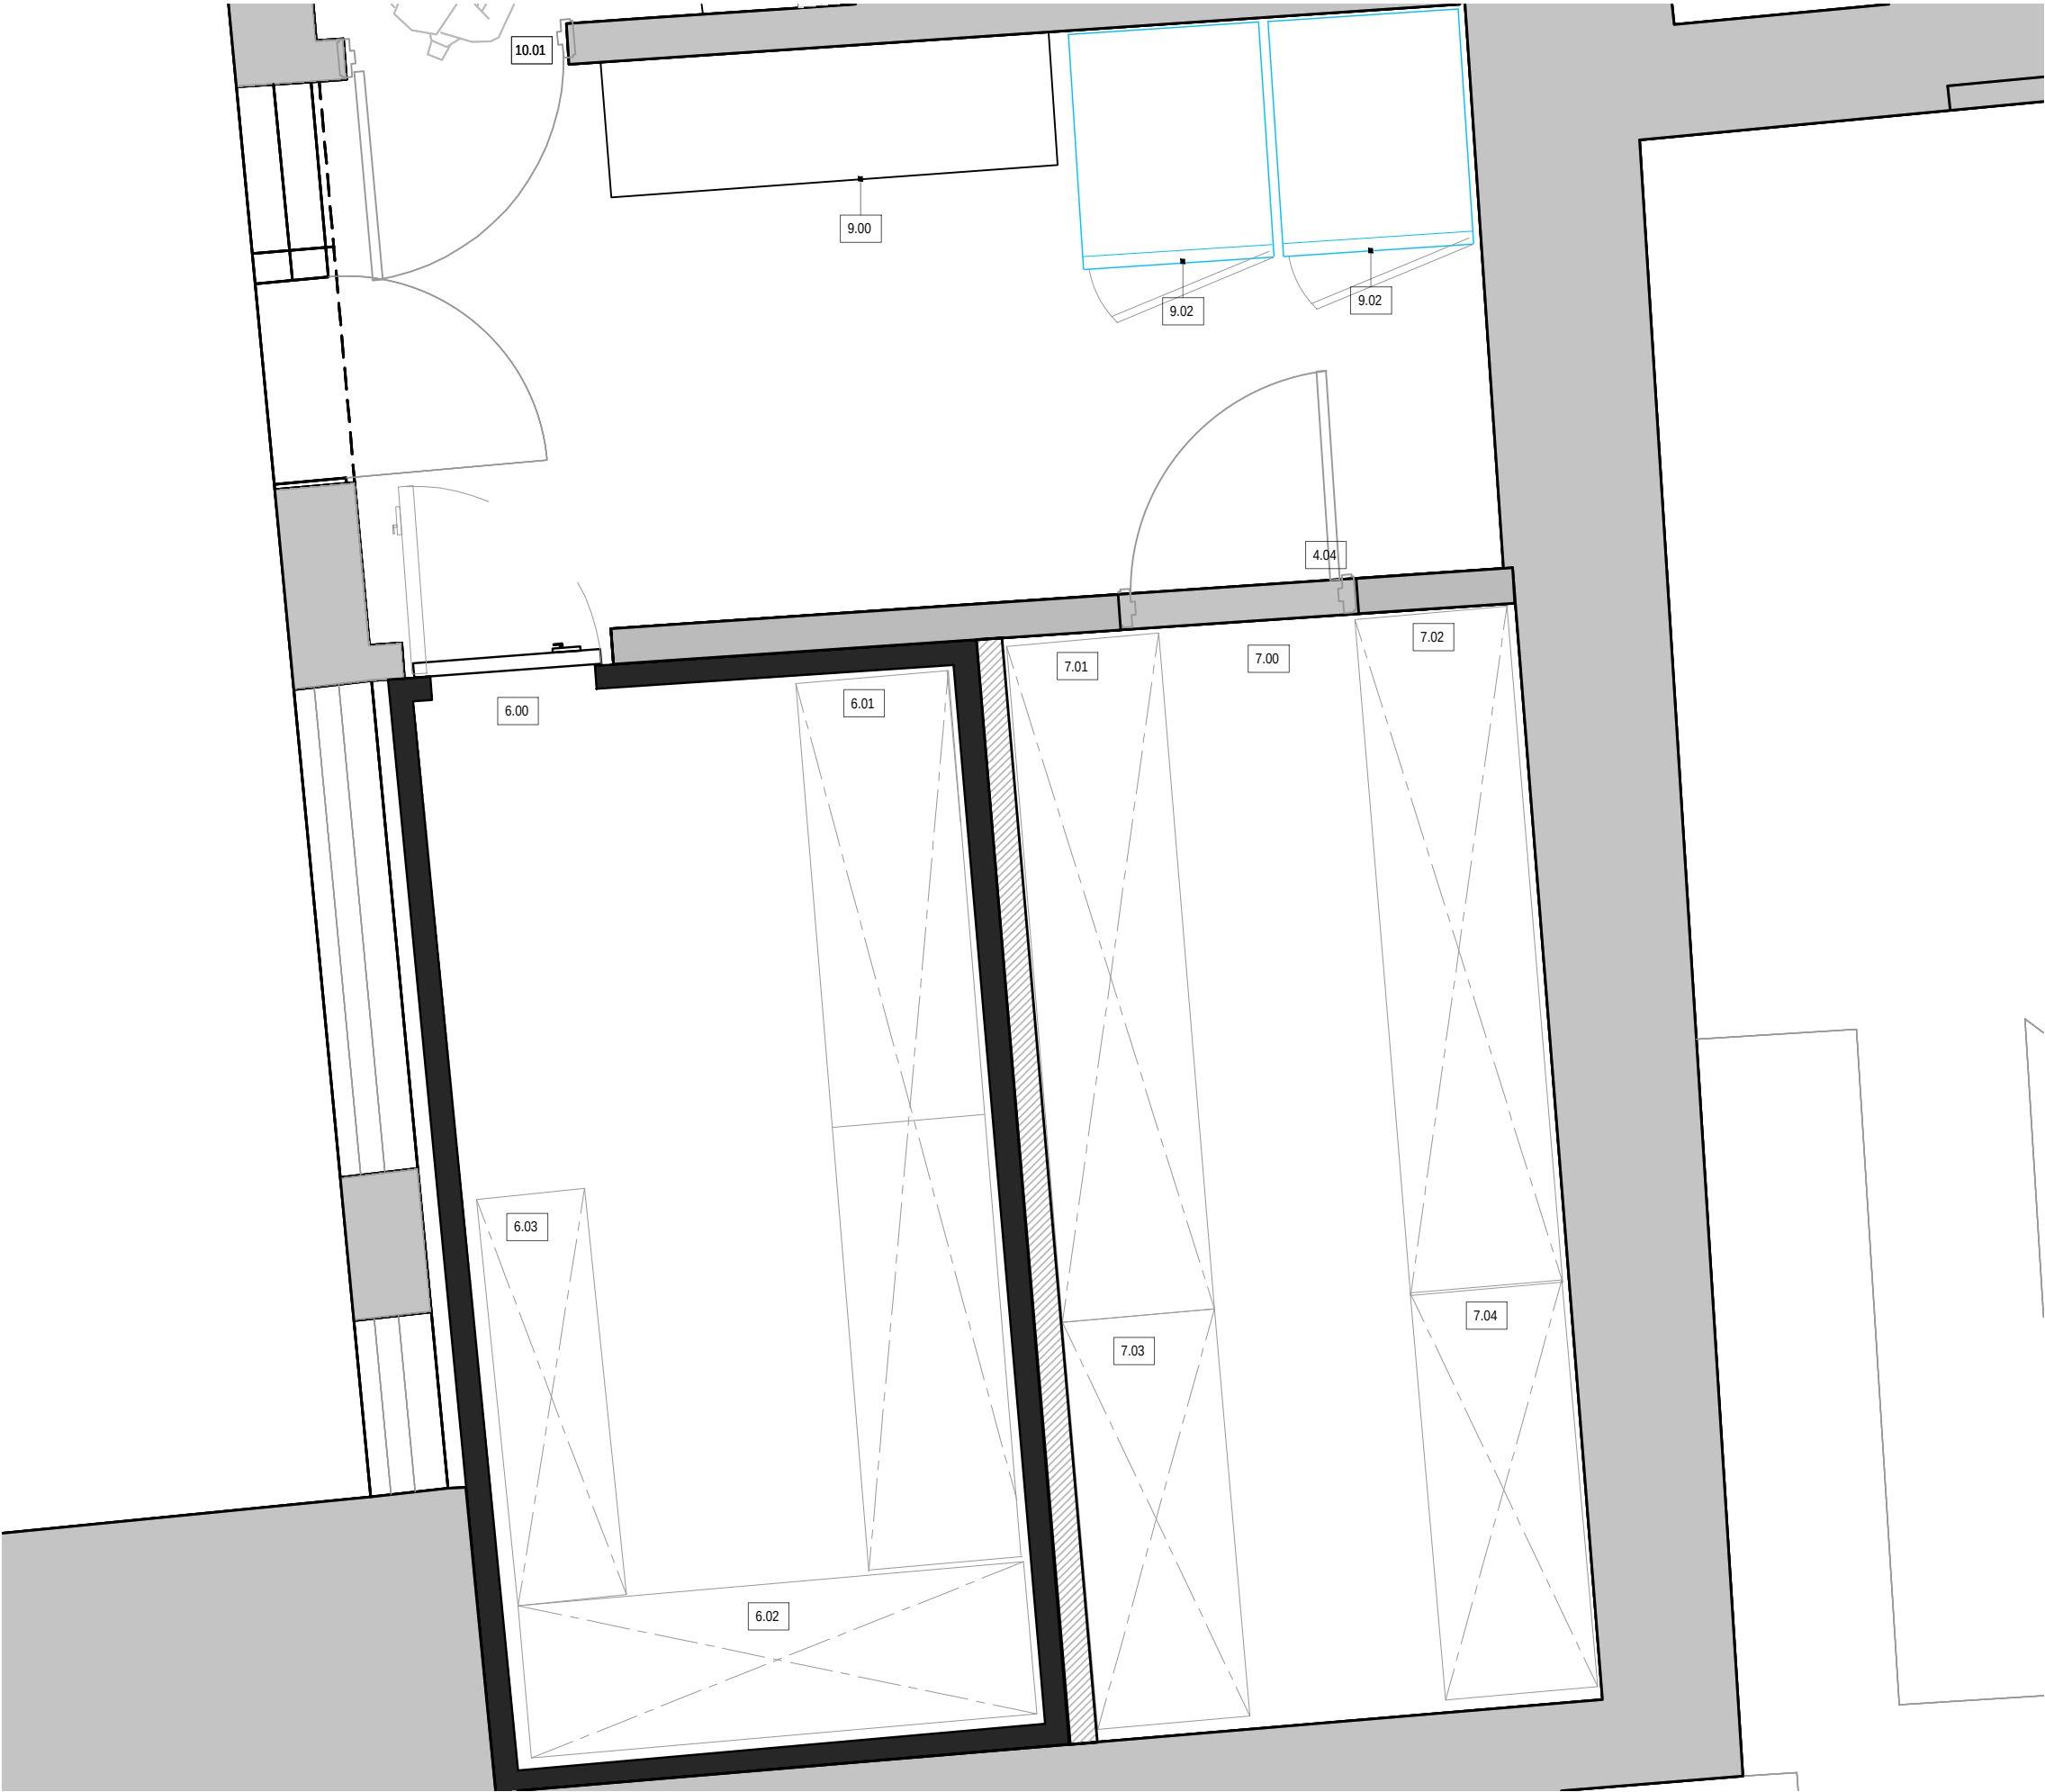





- 6.00 COLD ROOM
- 6.01 RACKING
- 6.02 RACKING
- 6.03 RACKING
- 7.00 DRY STORE
- 7.01 STORAGE RACKING
- 7.02 STORAGE RACKING
- 7.03 STORAGE RACKING
- 7.04 STORAGE RACKING
- 9.00 GOODS-IN COUNTER
- 9.01 UPRIGHT FREEZER X2
- 10.01 NEW DOORWAY

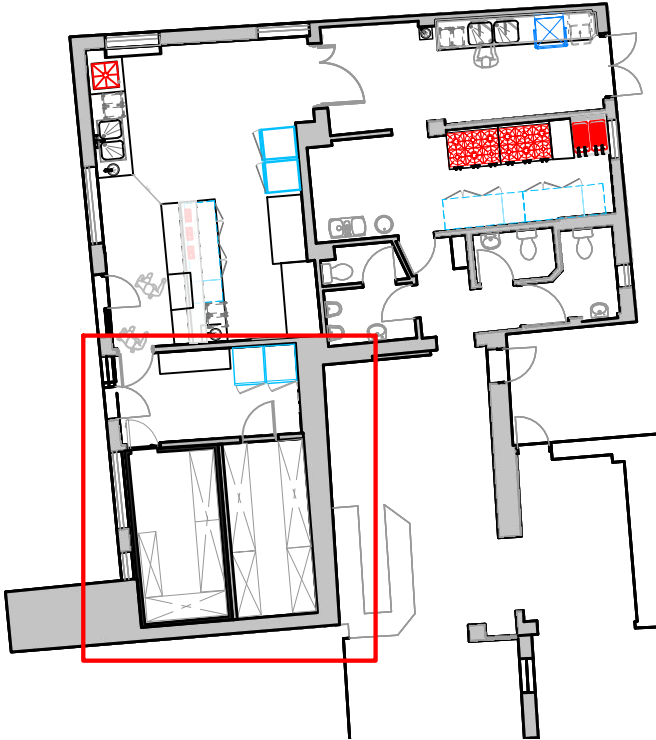


DRAWING NO. 8808-01-02	PROJECT PURBANI COLD ROOM		
	ISSUE REVIEW	SCALE 1:25 @ A3	REVISION R04
DATE 16 - 08 - 2022			


- 8.00 POTWASH COUNTER
- 8.01 2X BIN
- 8.02 TWIN WASH SINKS
- 8.03 HAND WASH BASIN
- 8.04 SINGLE HOOD PASS THROUGH DISHWASHER
- 8.05 BASKET RUNNER UNDER

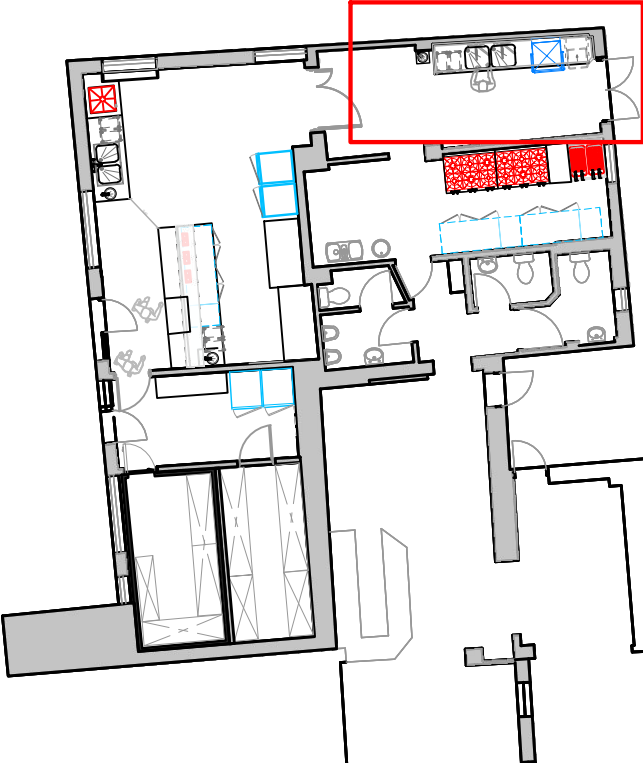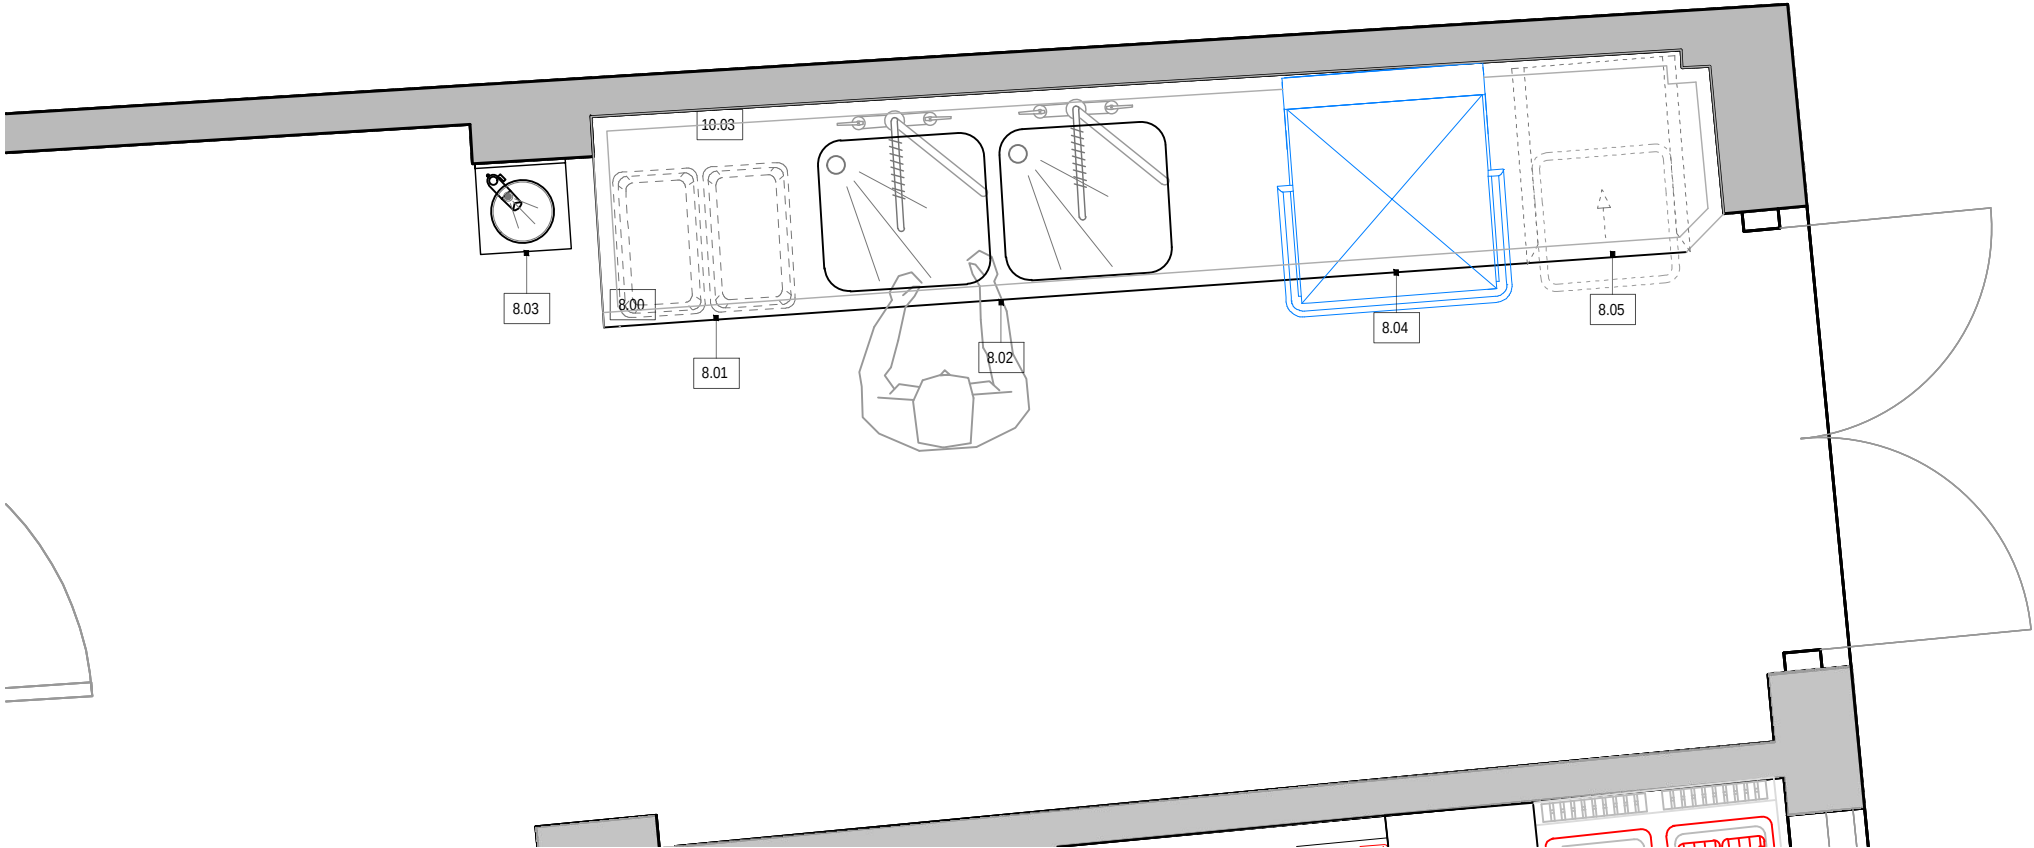

DRAWING NO. 8808-01-03		PROJECT PURBANI WASHUP	
ISSUE REVIEW	SCALE 1:25 @ A3	REVISION R04	DATE 16 - 08 - 2022

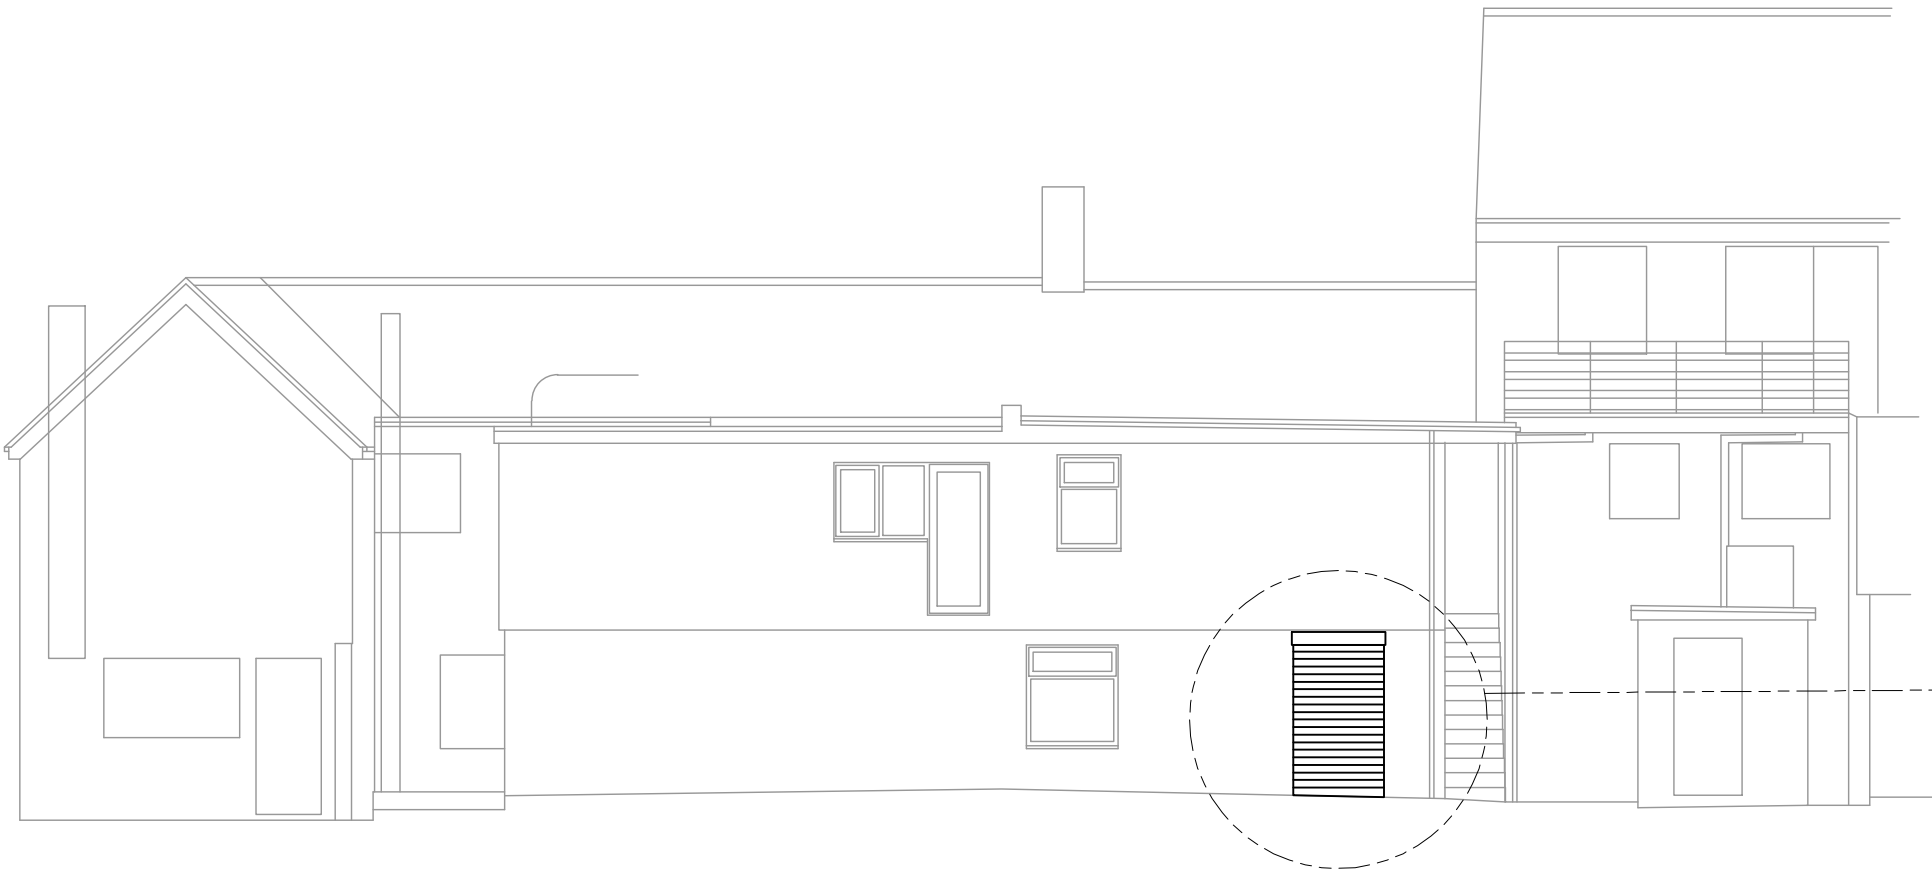

8.00m DATUM
NORTH ELEVATION

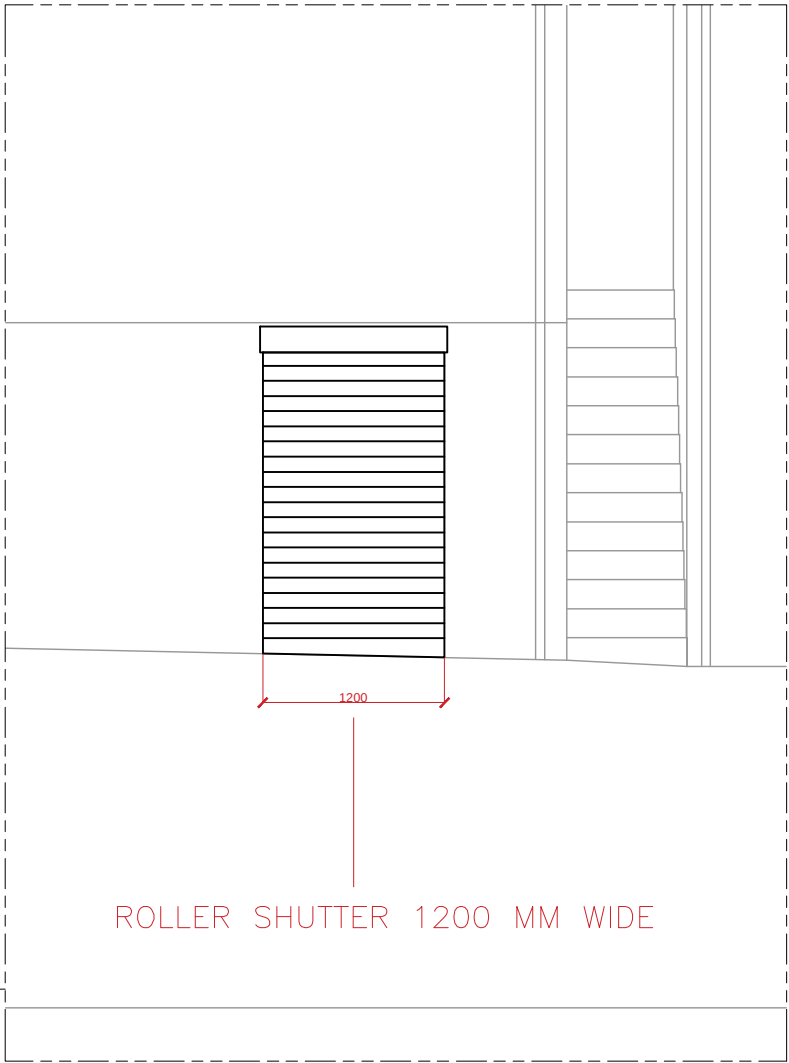

ROLLER SHUTTER DETAIL - SCALE 1:50

DRAWING NO. 8808-01-04	PROJECT PURBANI EXTERIOR ELEVATION - ROLLER SHUTTER DETAIL		
	SCALE 1:100 @ A3	REVISION R04	DATE 16 - 08 - 2022