

1 INTERNAL WEST ELEVATION
SCALE - 1:50




Fan Details	
Kitchen Make-Up Air	
Model	450 plate fan
Air Flow Rate	1.10m3/s
Spigots Air Flow Rate	N/A

2 EXTERNAL EAST ELEVATION
SCALE - 1:50



3 EXTERNAL NORTH ELEVATION
SCALE - 1:50

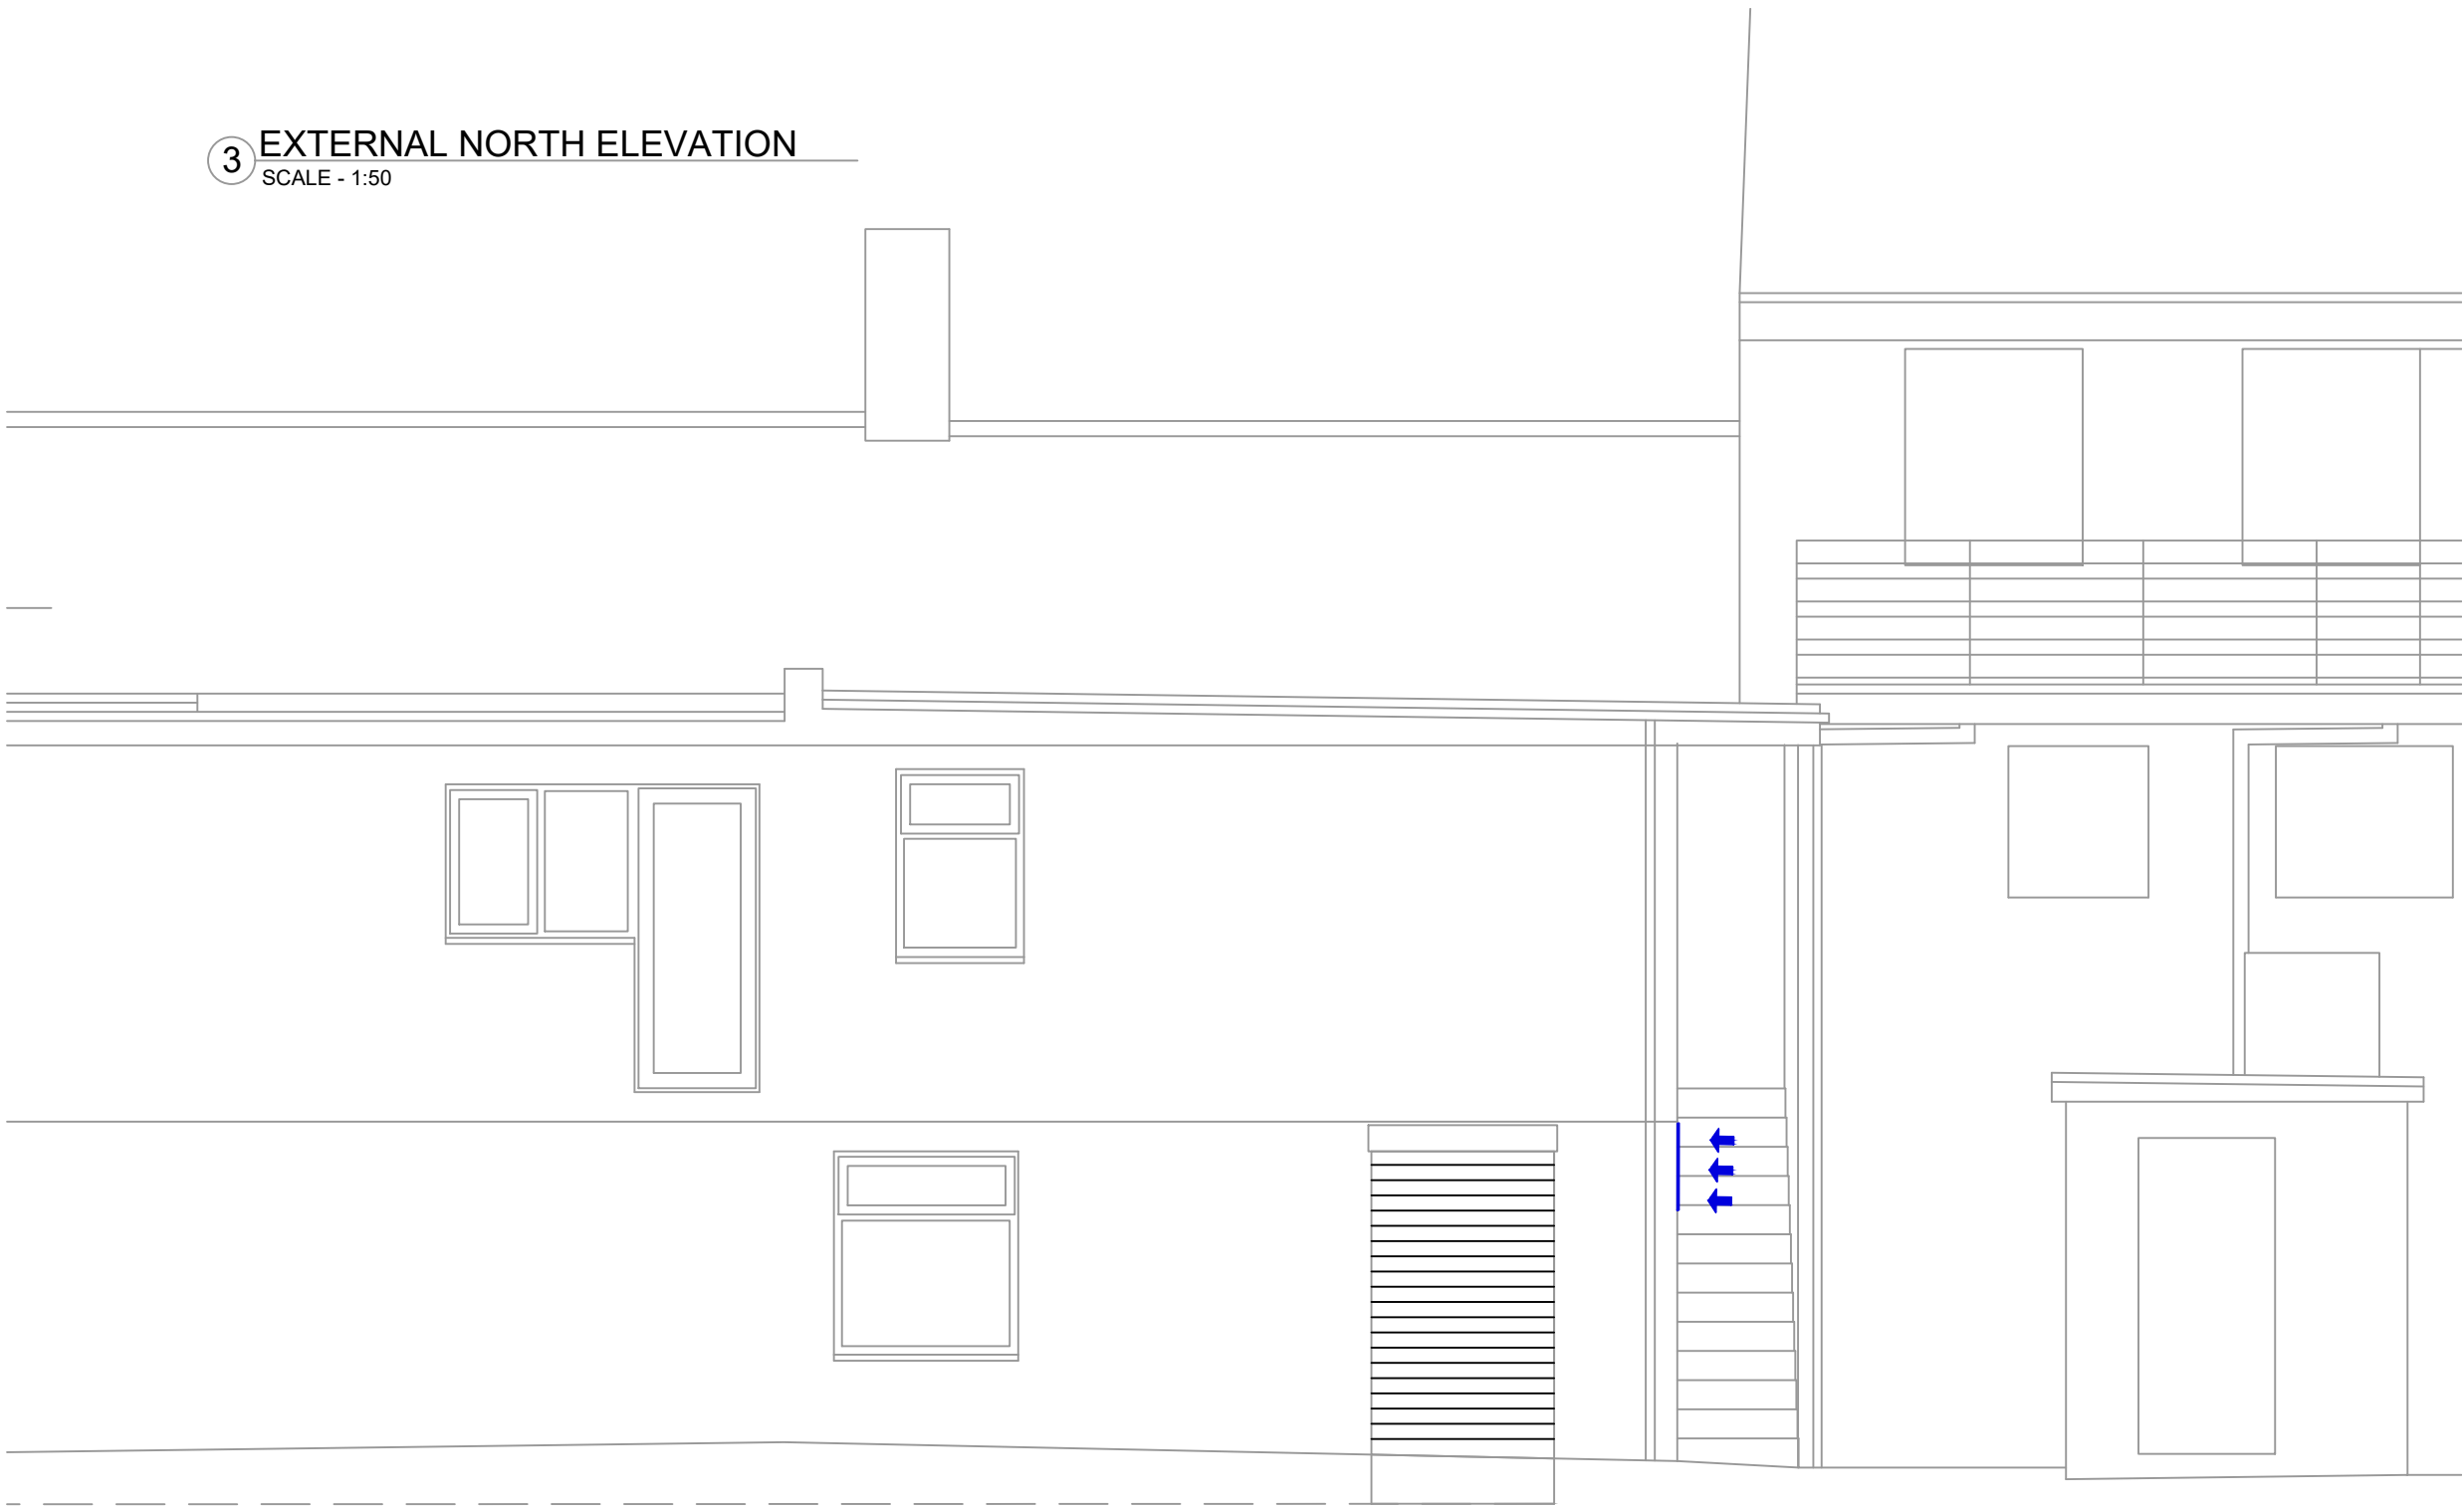

ROLLER SHUTTER 1200 MM WIDE

- INSTALLATION NOTES**
- REVIEW ALL DETAILS BEFORE STARTING INSTALLATION
 - ALL DUCTING SUPPORTS TO TO HAVE ANTI VIBRATION MOUNTS FITTED

BASED ON THE DRAWING PROVIDED AND STRICTLY SUBJECT TO A FULL SITE SURVEY AND DESIGN MEETINGS.



Tel: 01733 230378
Email: info@ckdirect.co.uk Web: www.ckdirect.co.uk

This drawing and all information herein is confidential and belongs to CK Direct Duct and Maintenance LTD. It is disclosed in confidence on terms that it will not be disclosed to any third party, used, sold, loaned, licensed, or reproduced in whole or in any part in any manner or form for manufacturing, tendering or for any other purpose without the written permission of CK Direct Duct and Maintenance LTD. The copyright is retained by CK Direct Duct and Maintenance LTD.

© CK Direct Duct and Maintenance LTD

Colour Line Legend

- Kitchen Extract
- Kitchen Ambient MUA
- Kitchen Tempered MUA
- General Extract
- General Supply Air
- Toilet Extract
- Toilet Supply

Key Parts Legend

- VCD - Volume Control Damper
- KEF - Kitchen Extract Fan
- KMF - Kitchen MUA Fan
- MUF - MUA Filter
- ACP - Access Cleaning Panel
- FDP - Fire Damper
- ATT - Attenuator
- FDC - Flexible Duct Connector
- AVM - Anti-Vibration Mounts

Revision Information

Revision No	Revision Date	Revision Information
R1	16-11-21	First Issue
R2	14/03/2022	To Suit internal setting out
R3	03/04/2022	Added elevations drawings
R4	18/05/2022	Updated title
R5	24/05/2022	Added internal ductwork
R6	26/07/2022	Updated removing extract system and adding make-up air fan box within window
R7	28/07/2022	Updated make-up air fan box within window

Drawing No and Revision

TR174814-DRG-002-R7 **APPROVAL**

Client

TAG Catering Equipment

Drawing Title

Proposed
Elevation - North, South, East, West

Project Address

Southampton

Project Title

Purbani Southampton

Issue Date

16-11-21

Scale - Paper Size

1:20 - A1

Drawn By

SLW