



1 x Swift Roost on Western Elevation

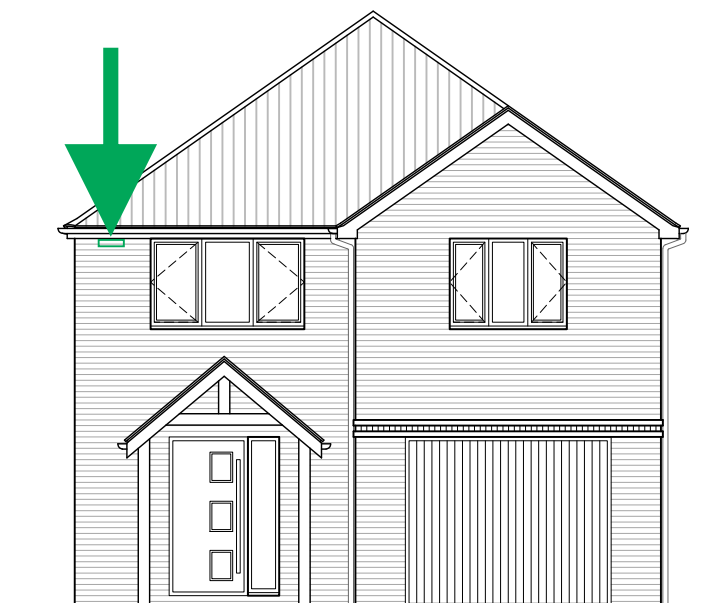


Proposed Front Elevation

1 x Bat Roost on Southern Elevation

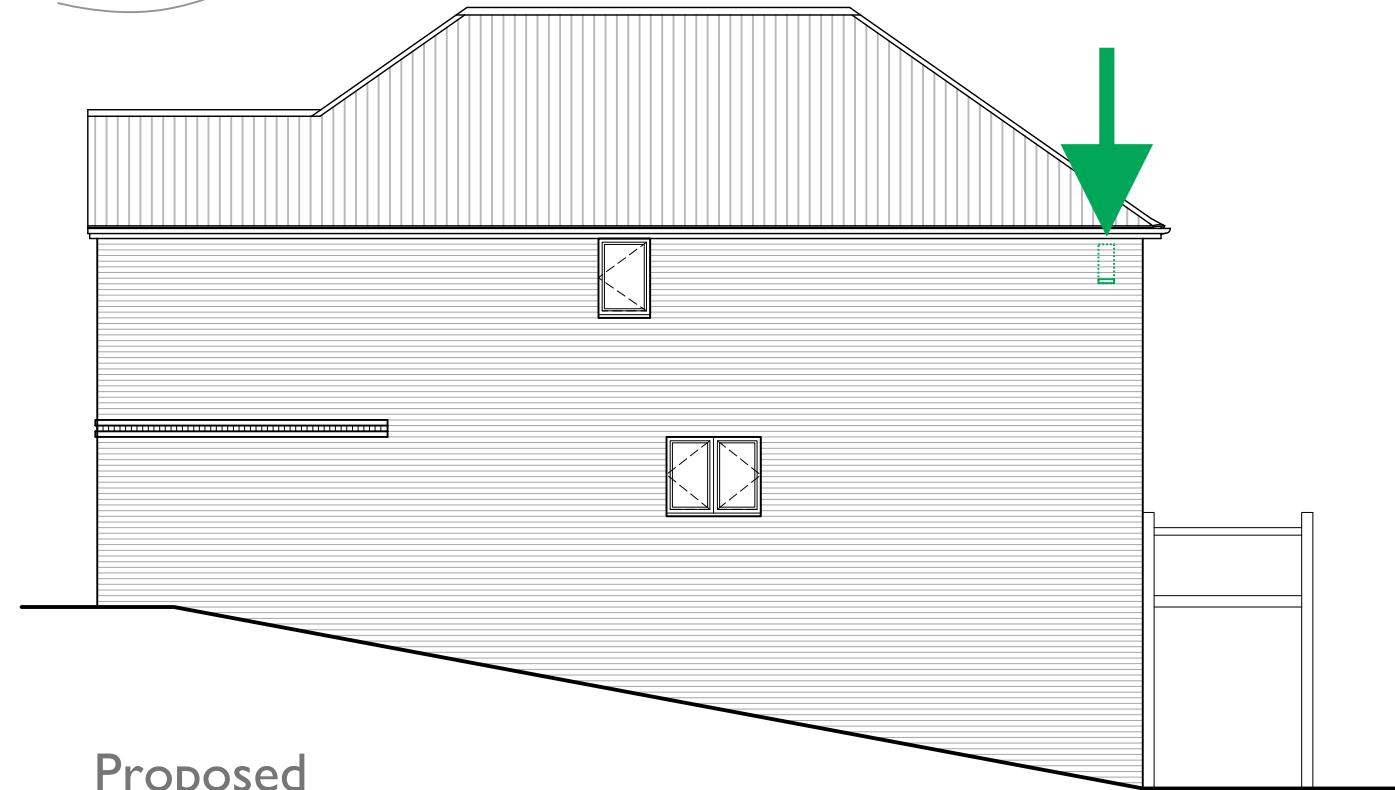


Proposed Side Elevation

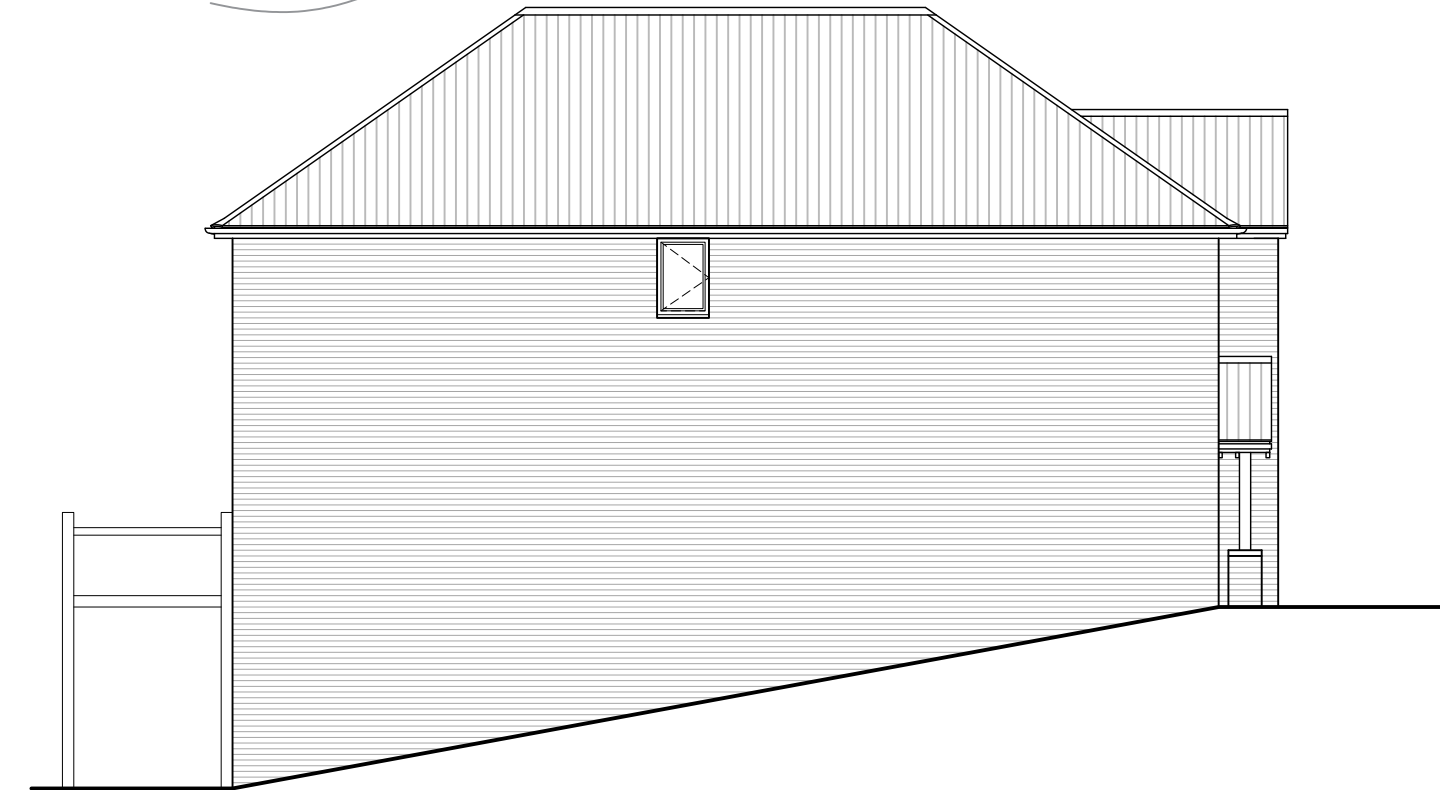


Proposed Side Elevation

Location of 2x bat roosts


1 x Bat Roost on Eastern Elevation

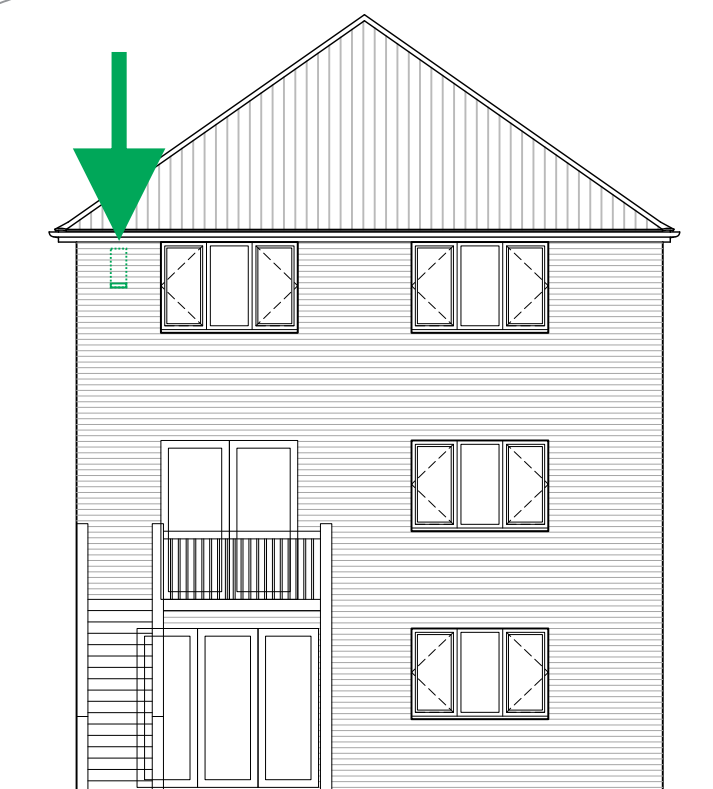


Proposed Rear Elevation

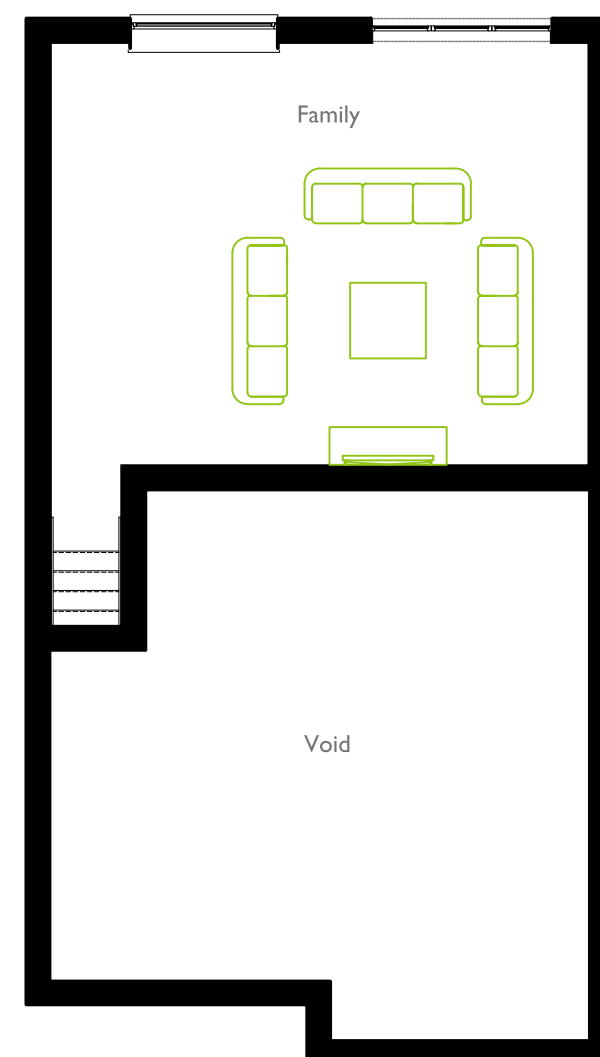


Proposed Lower Ground Floor Plan

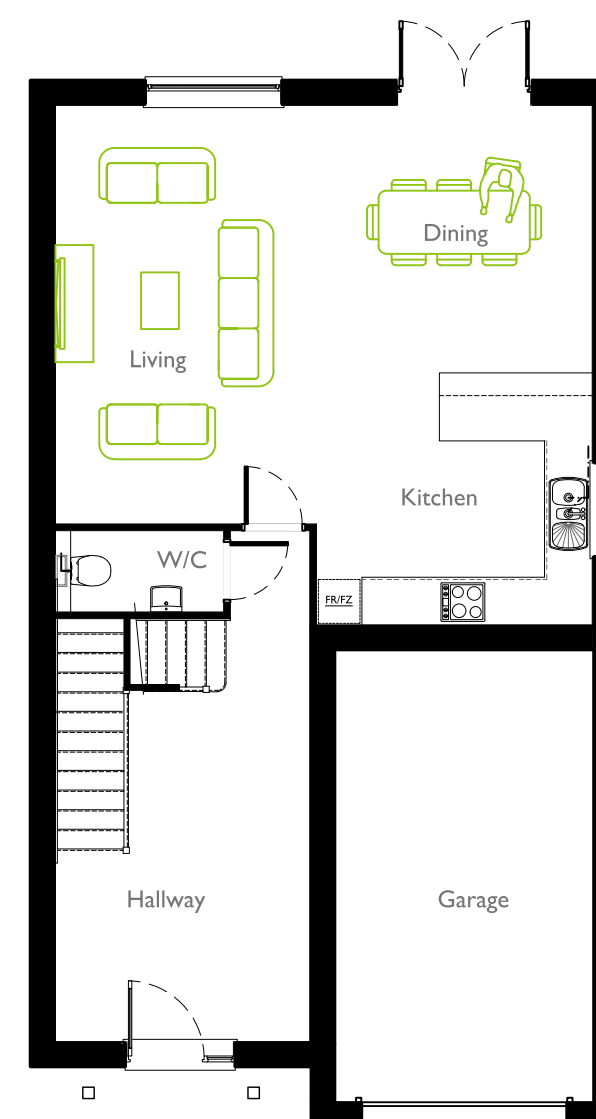

Proposed Ground Floor Plan

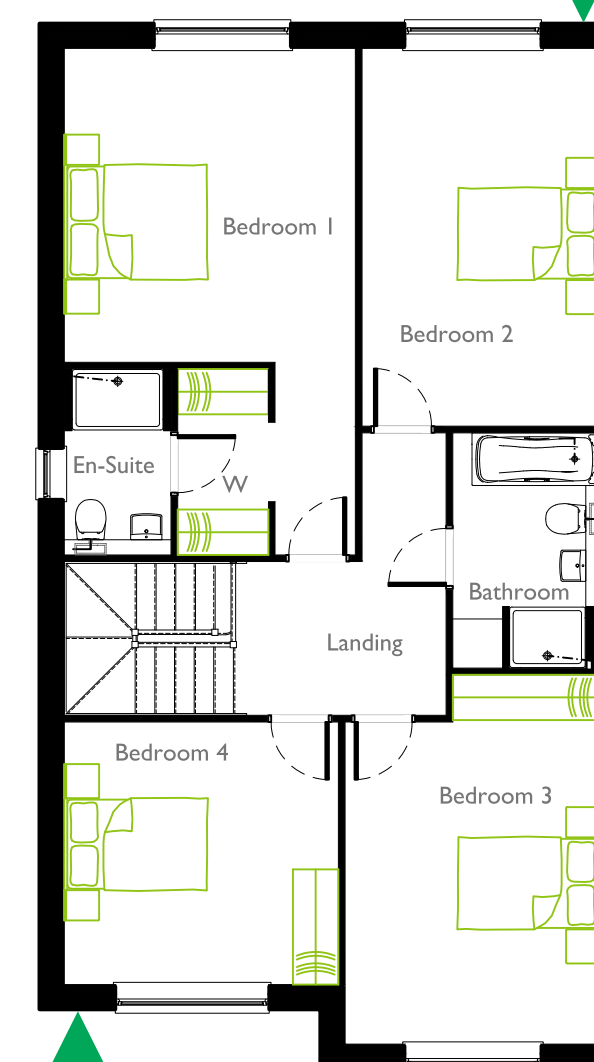


Proposed First Floor Plan

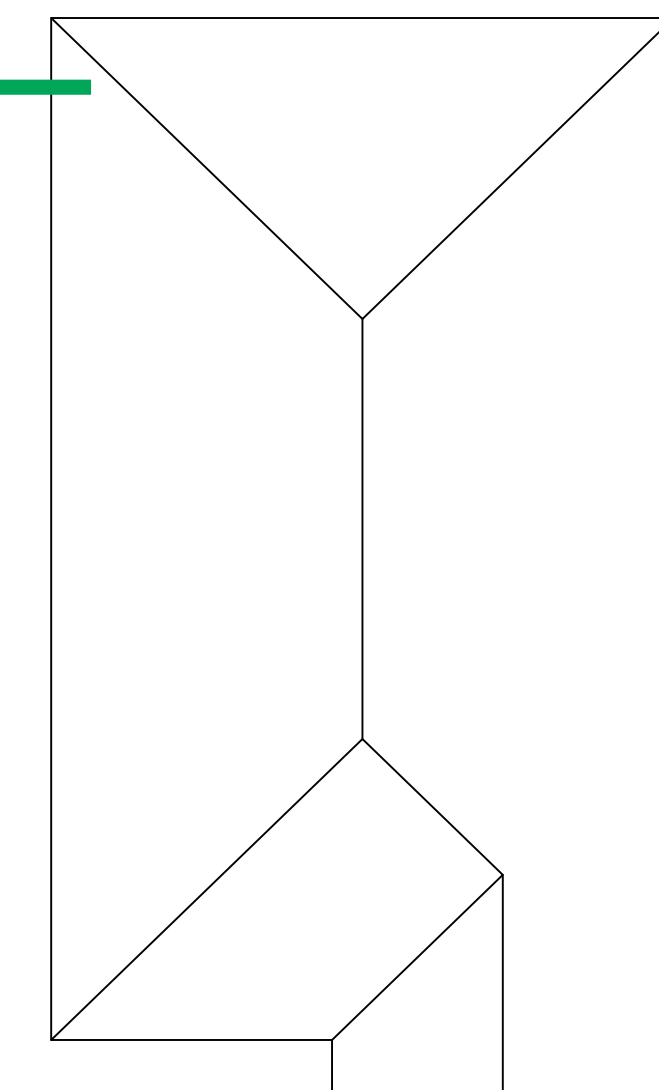

Proposed Roof Plan

Location of 1 x Swift Roost

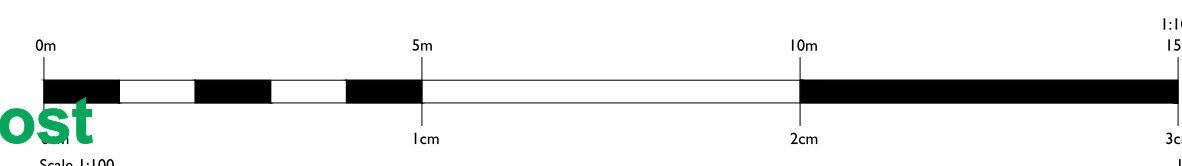

Scale 1:100
Please ensure drawing is printed with 'no scaling' and NOT 'scaled to fit'. Check against scale bar.



Email: alexpcarr@outlook.com
Telephone: 07308 953285
Website: www.acdesignuk.co.uk

PROJECT 185 Hursley Road Chandlers Ford	Project type Housing	Drawing classification Housing	SCALE 1:100	SHEET SIZE A2	SHEET No. 11/08/22	DATE 11/08/22	DRAWN Alexander Carr
DRAWING TITLE Proposed Bird and Bat Roosts		Planning					
		RG01 - 1000 - ECO1					