


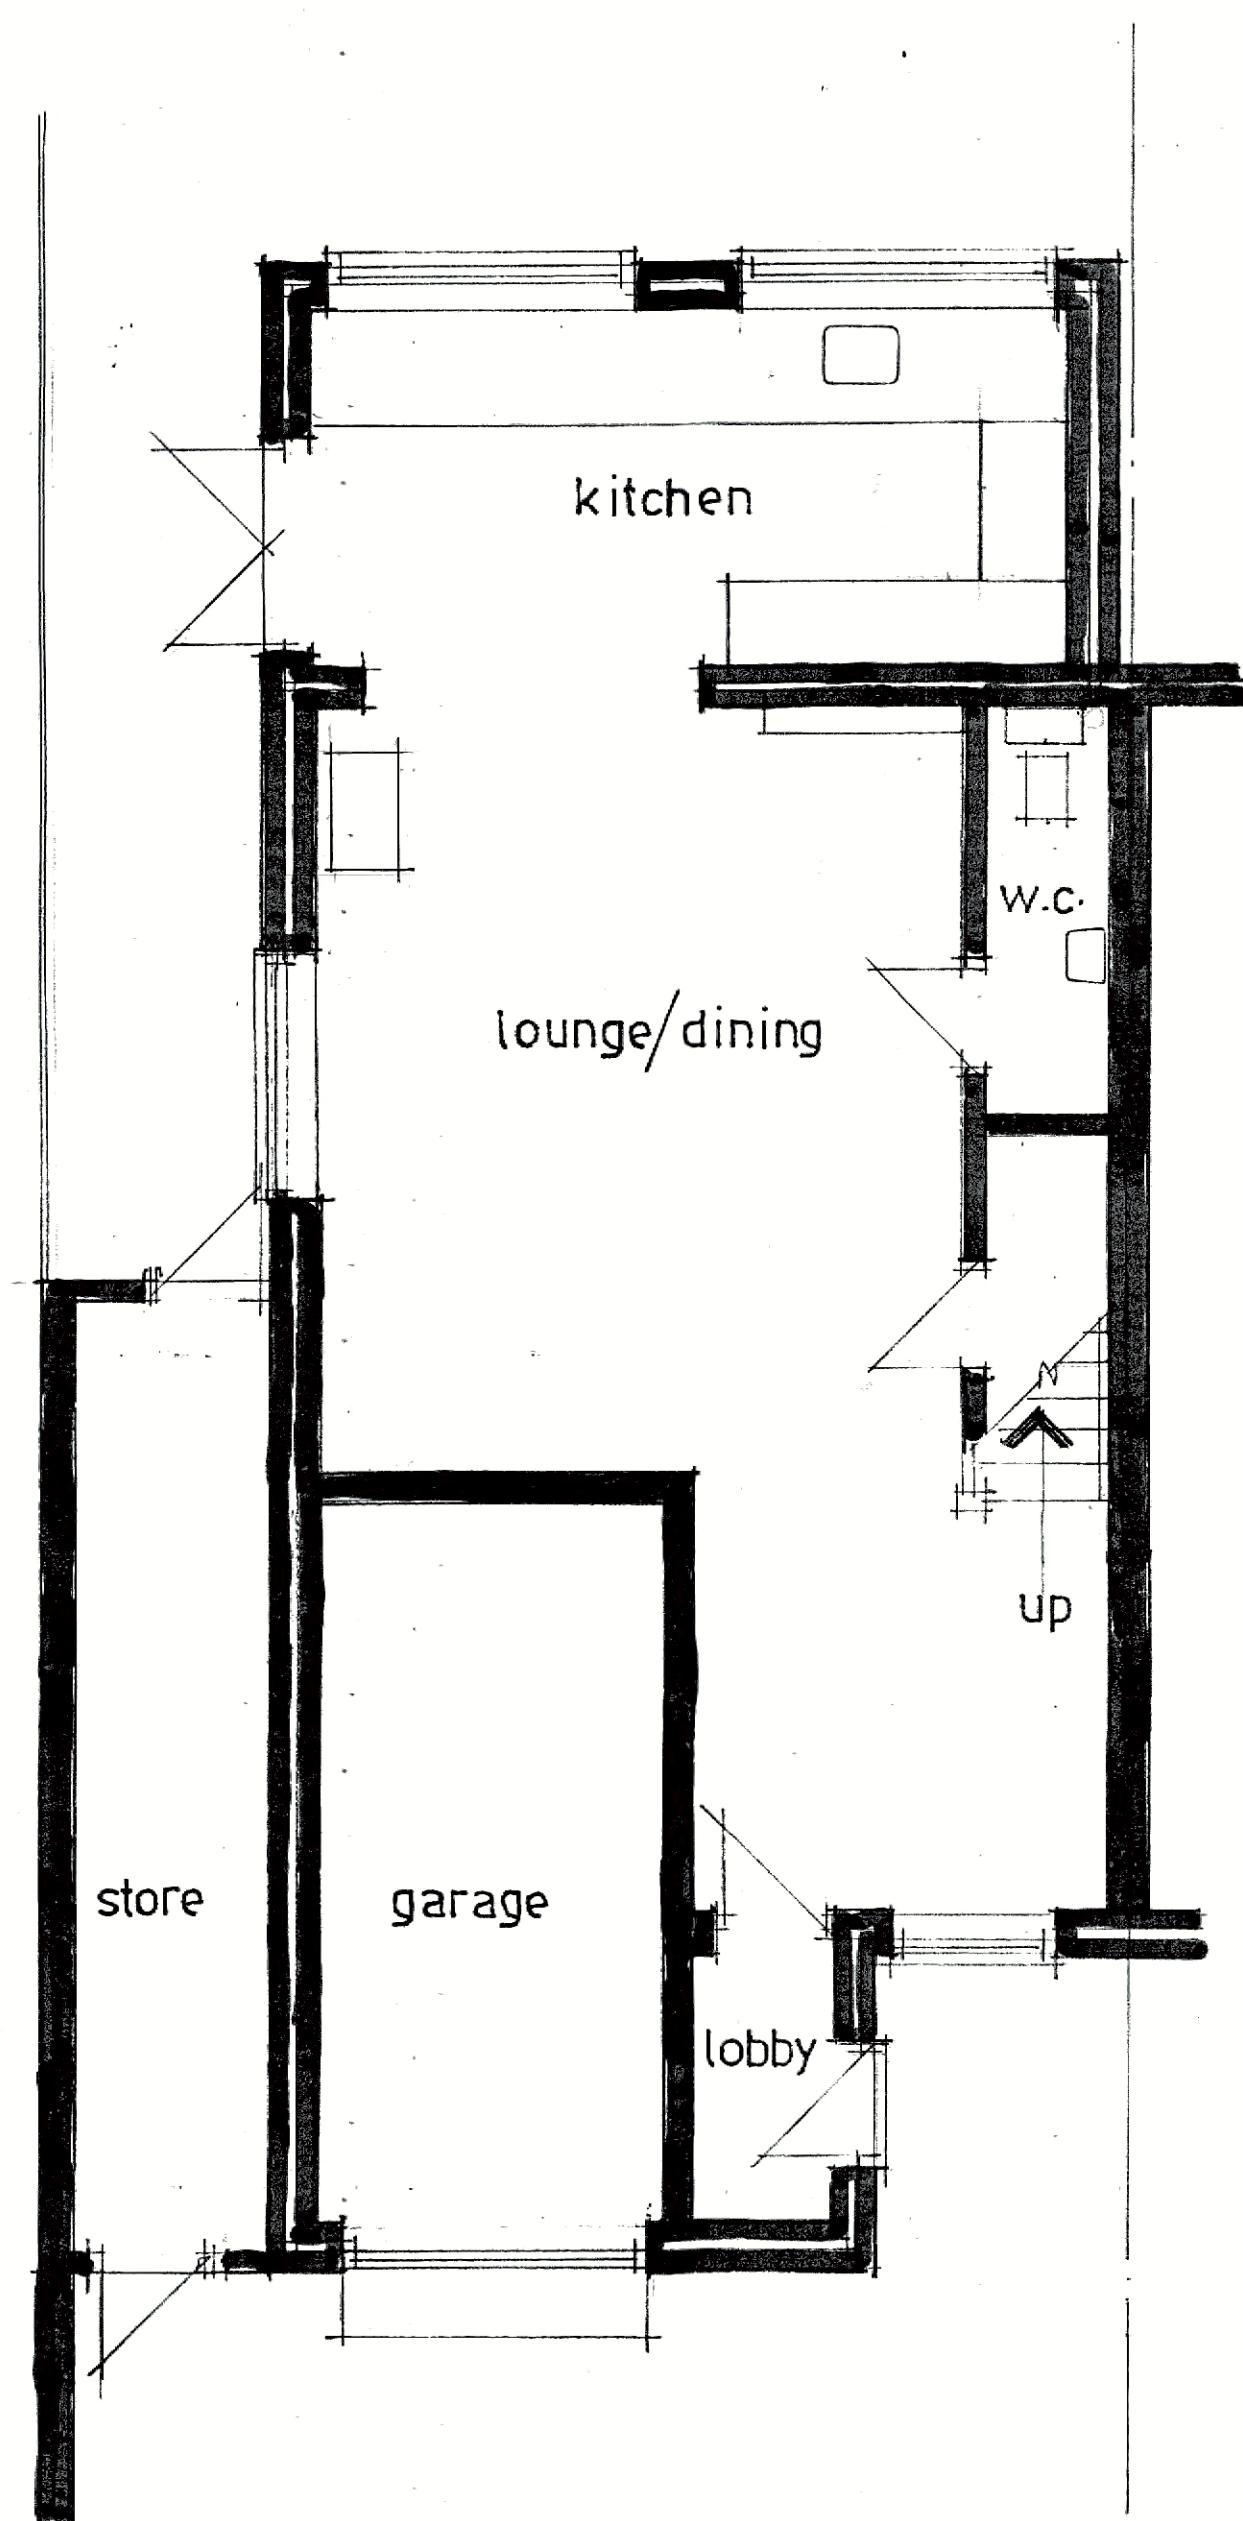


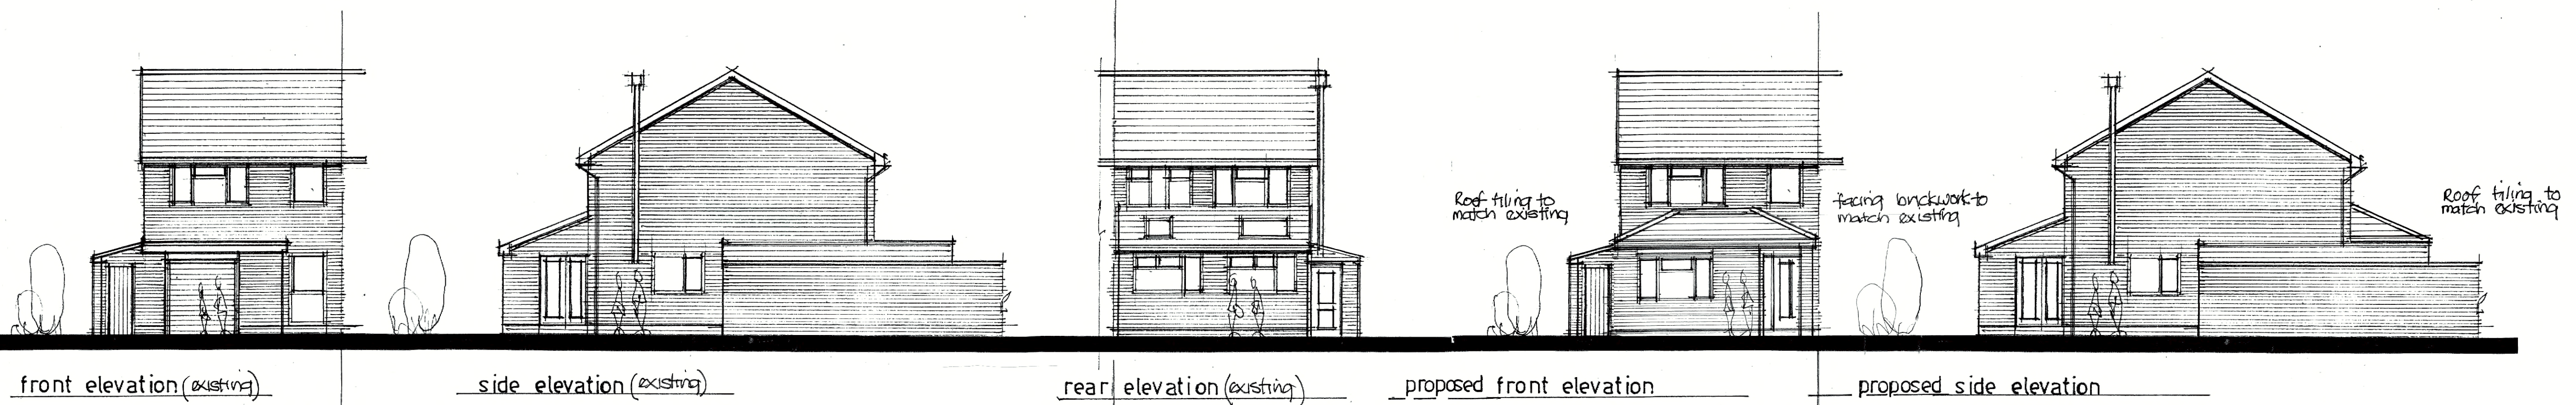


ground floor plan

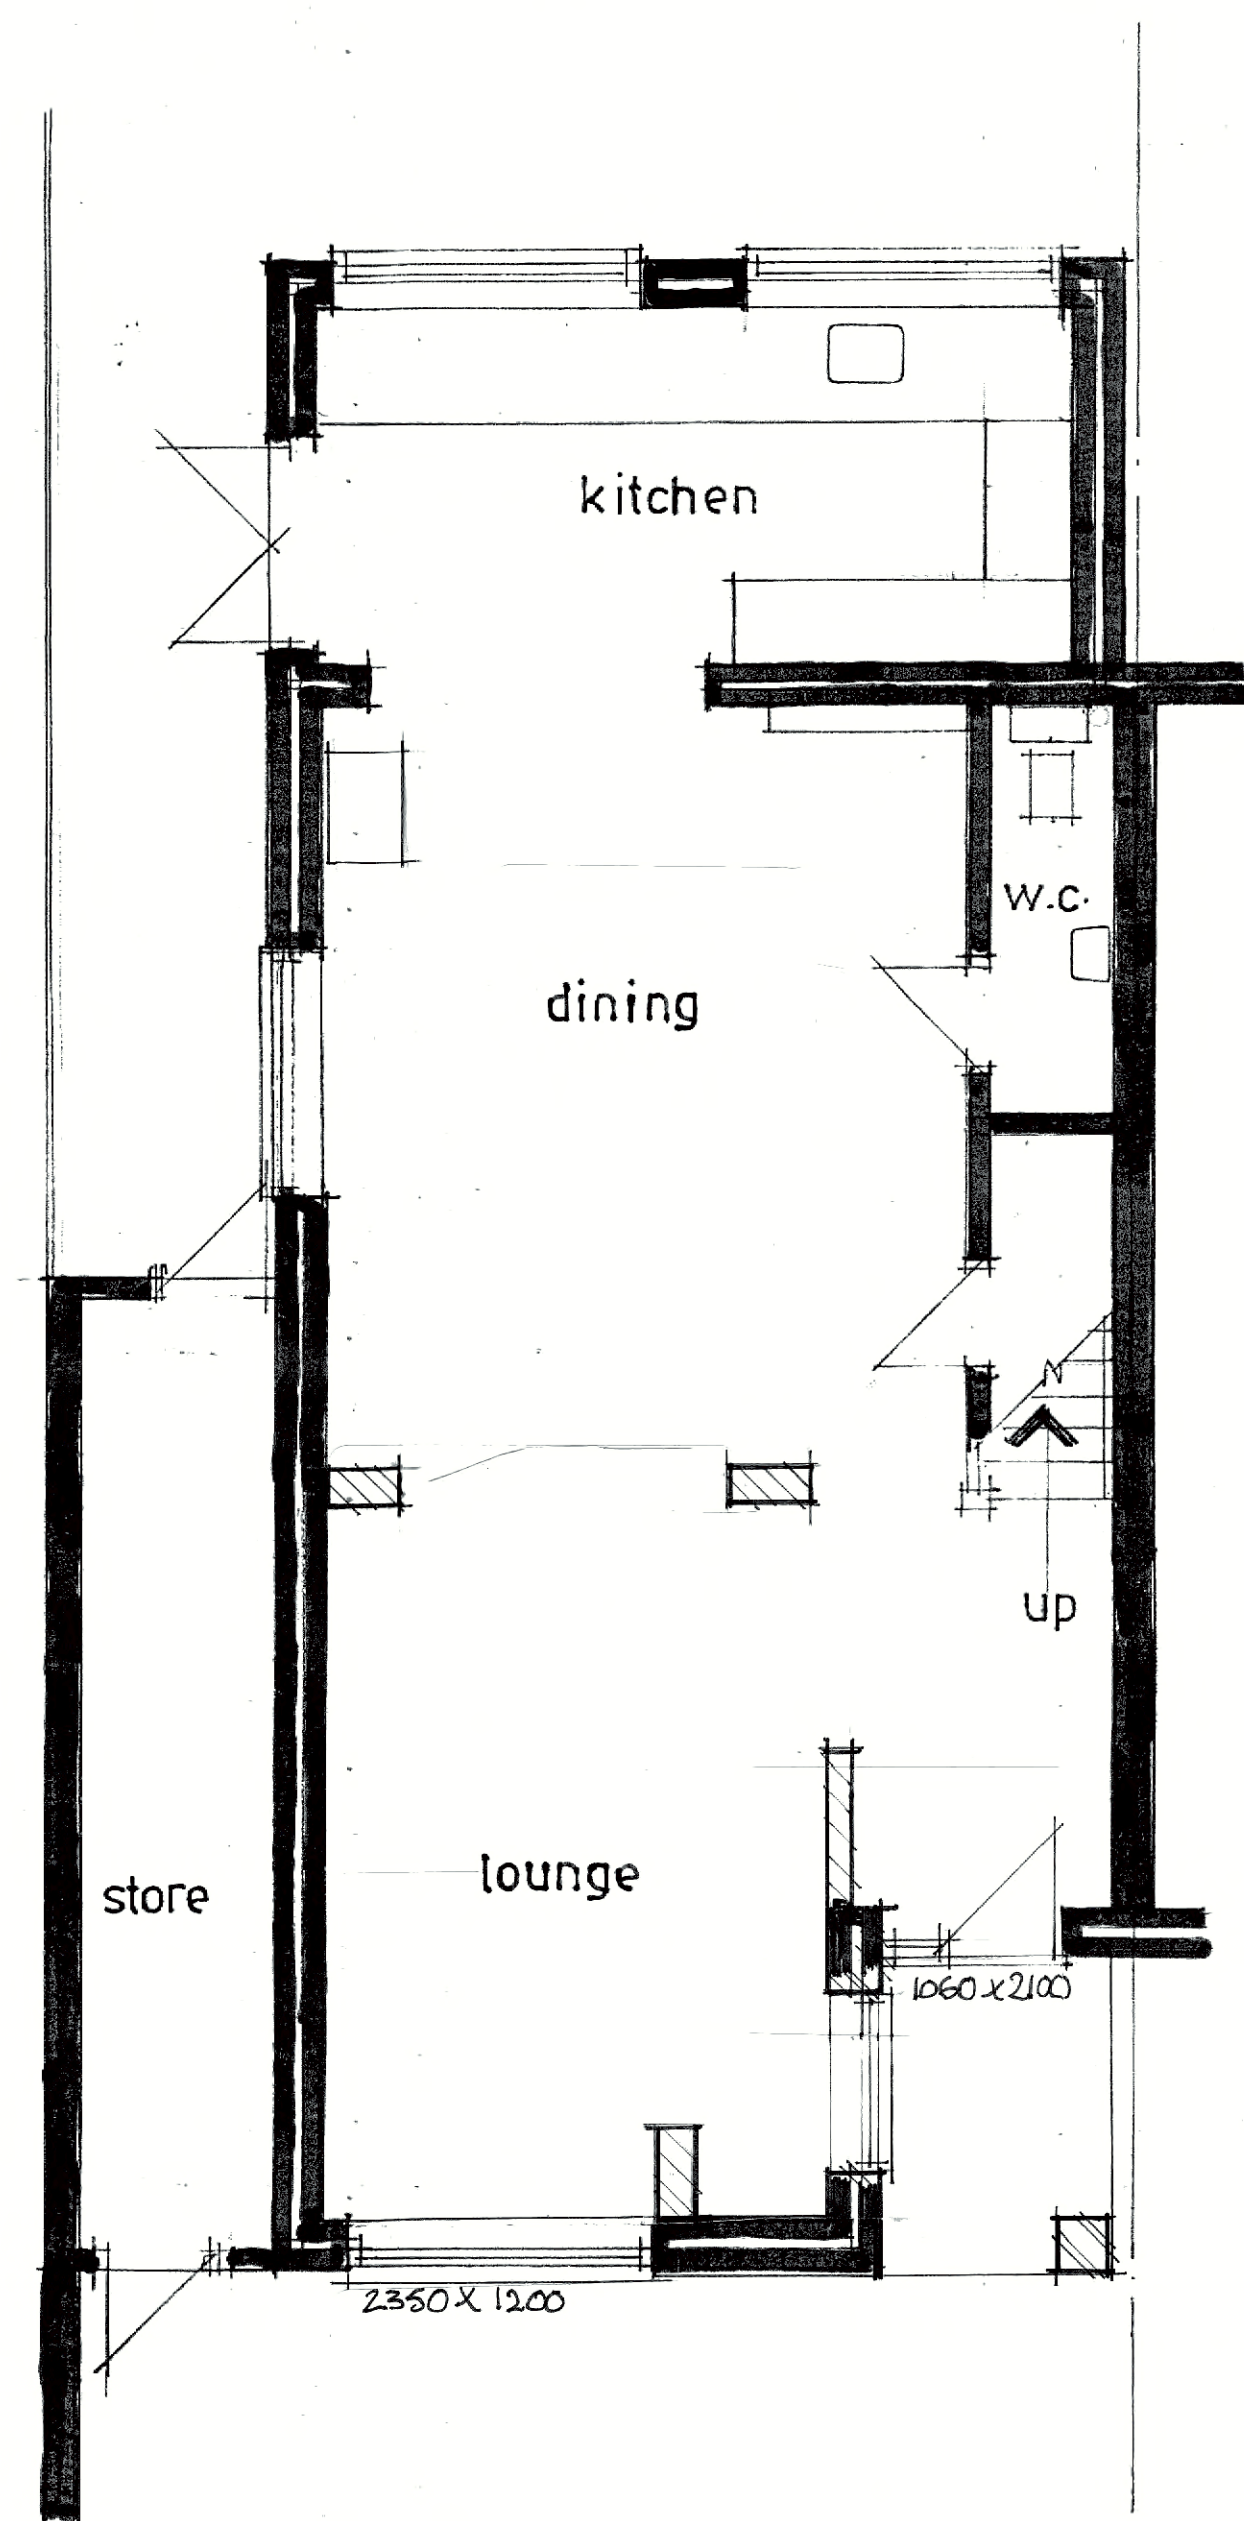


ground floor plan

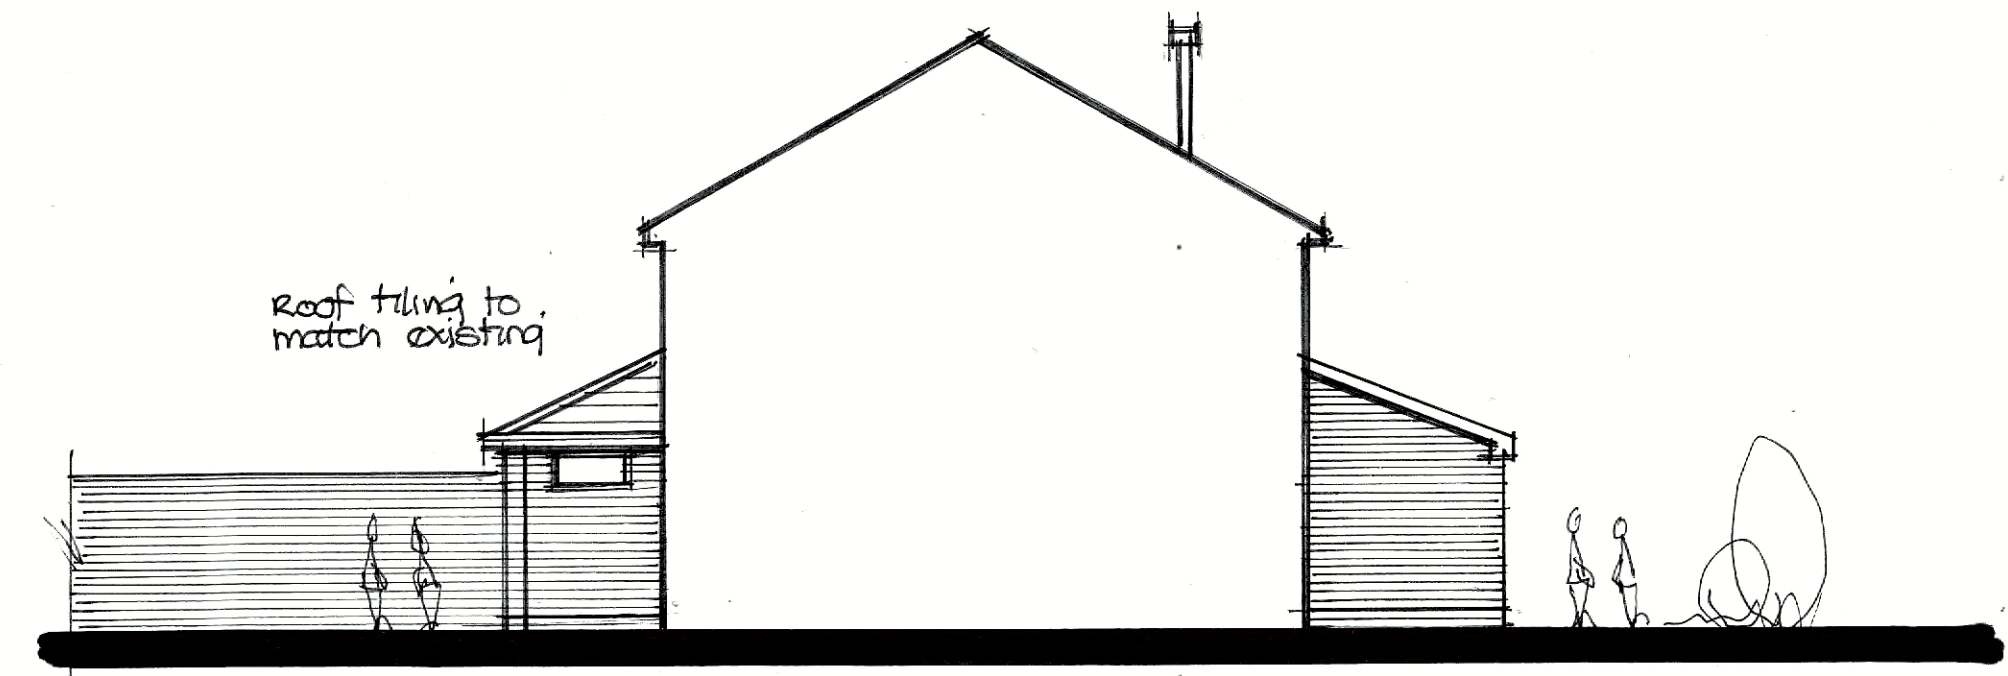

proposed side elevation

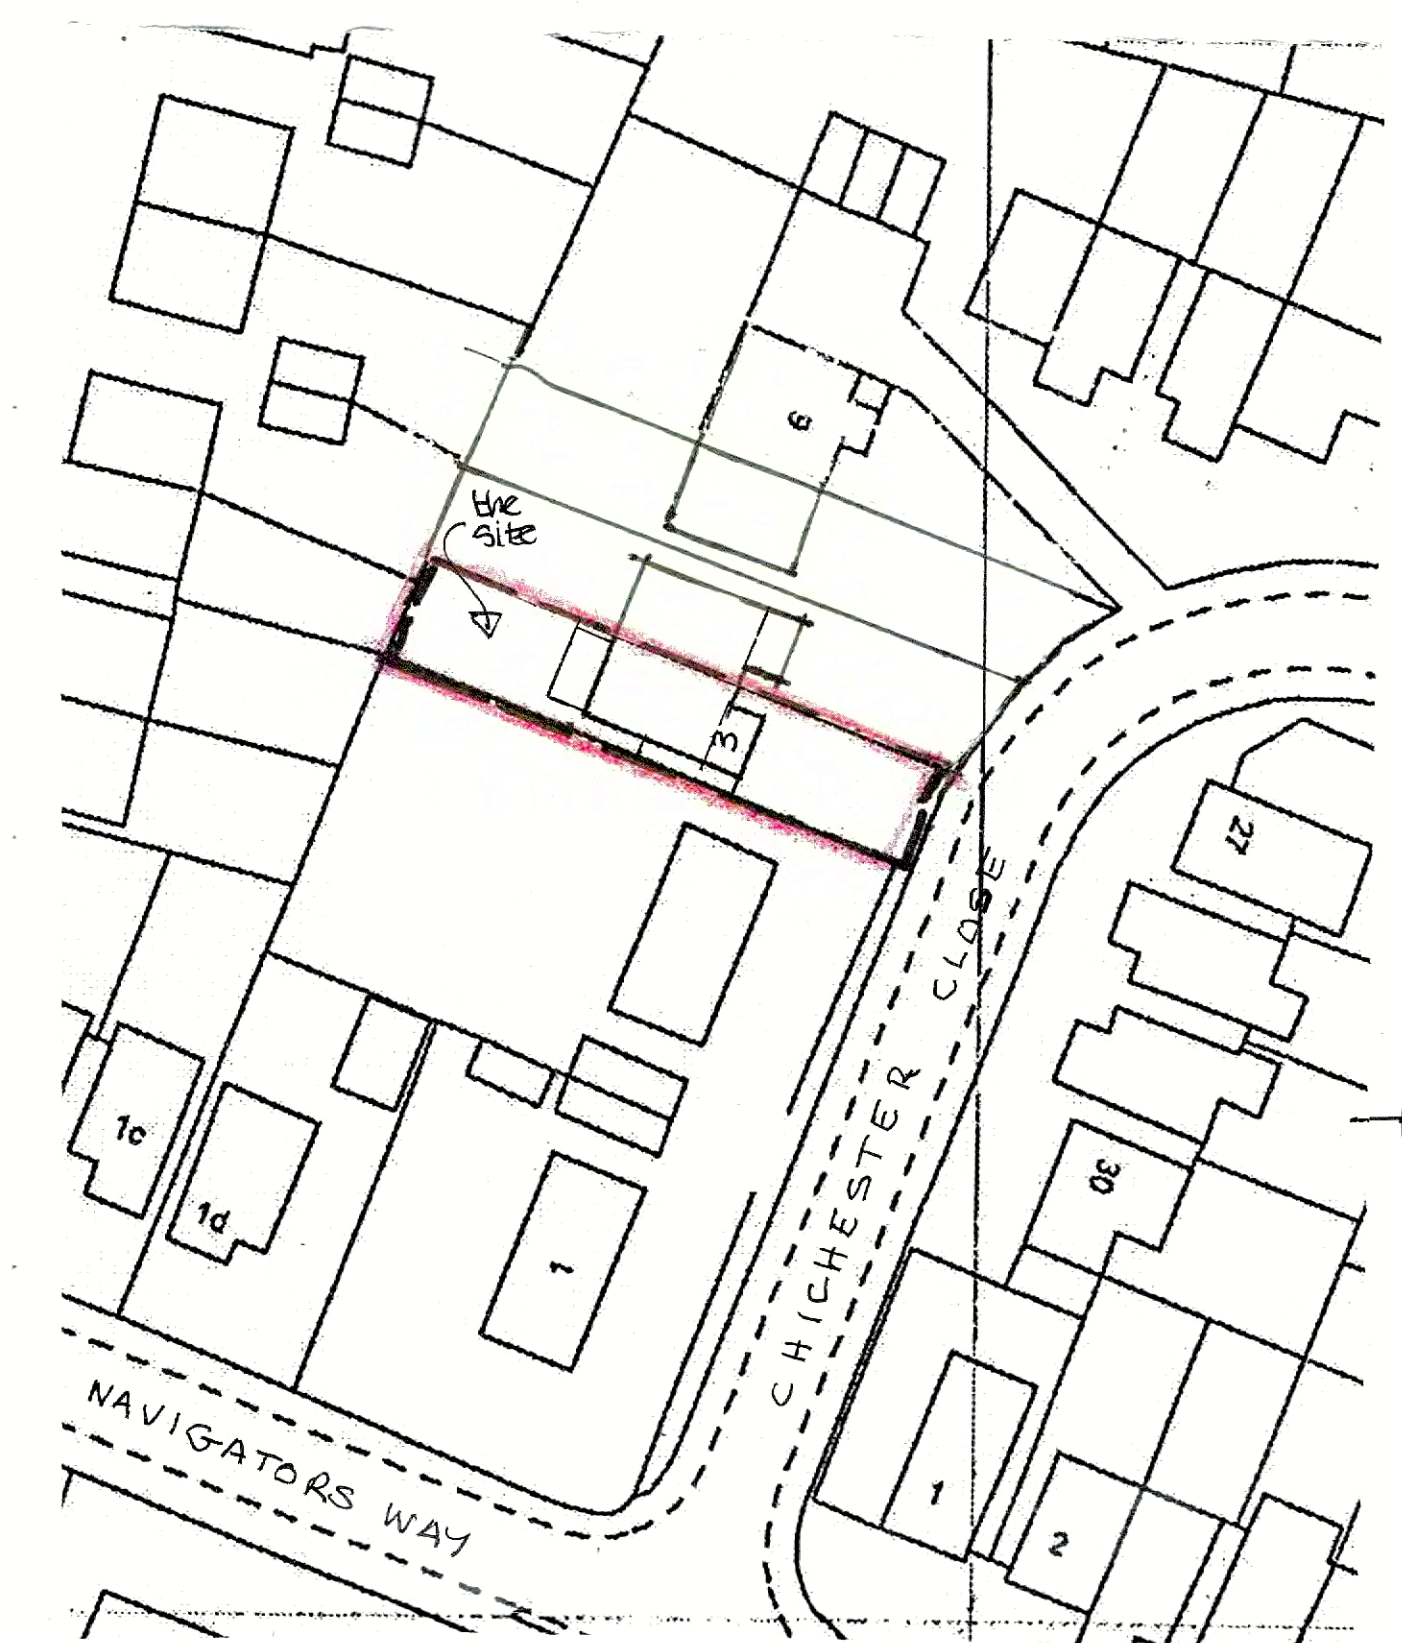

site plan 1:500

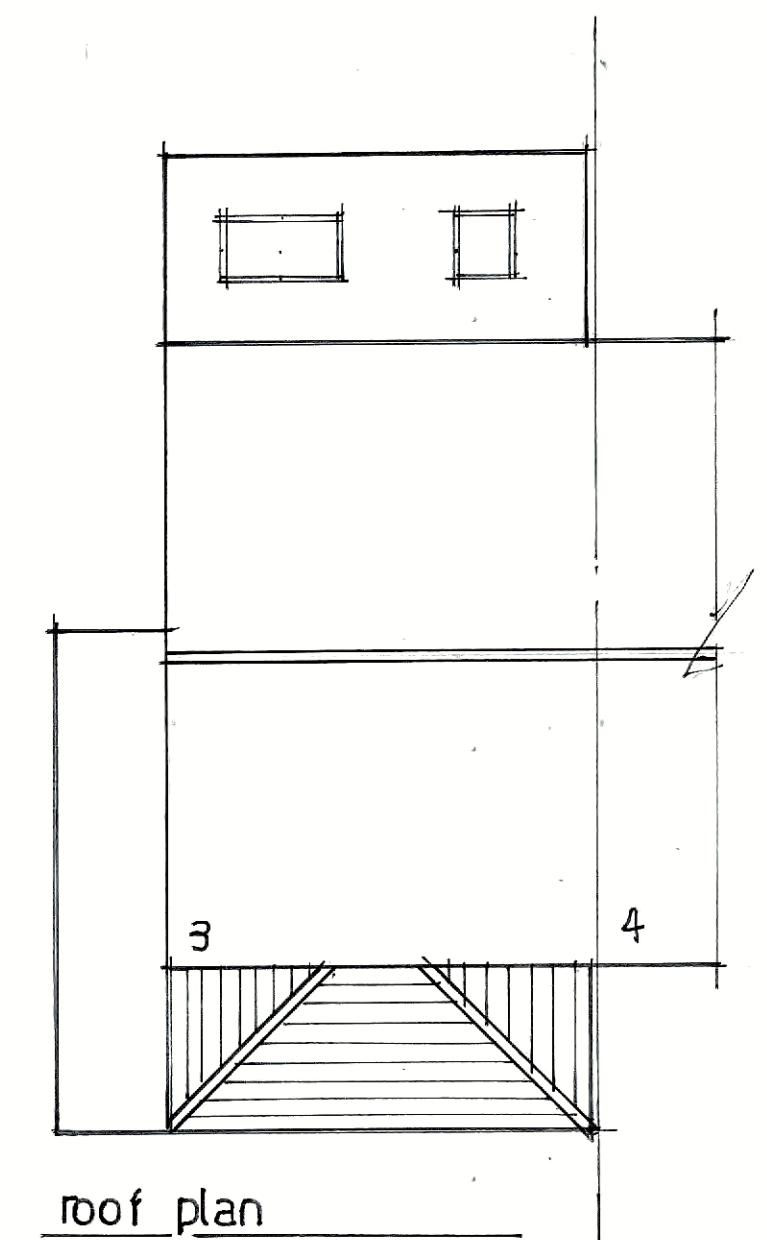

roof plan

Drawing title	
Proposed alterations at 3 Chichester Close, Hedge End, Hants, SO30 2GQ.	
Scale	1:50 1:100 @ A1.
Date	July 22
Drawing n°	C.C.001.
Rev.	