




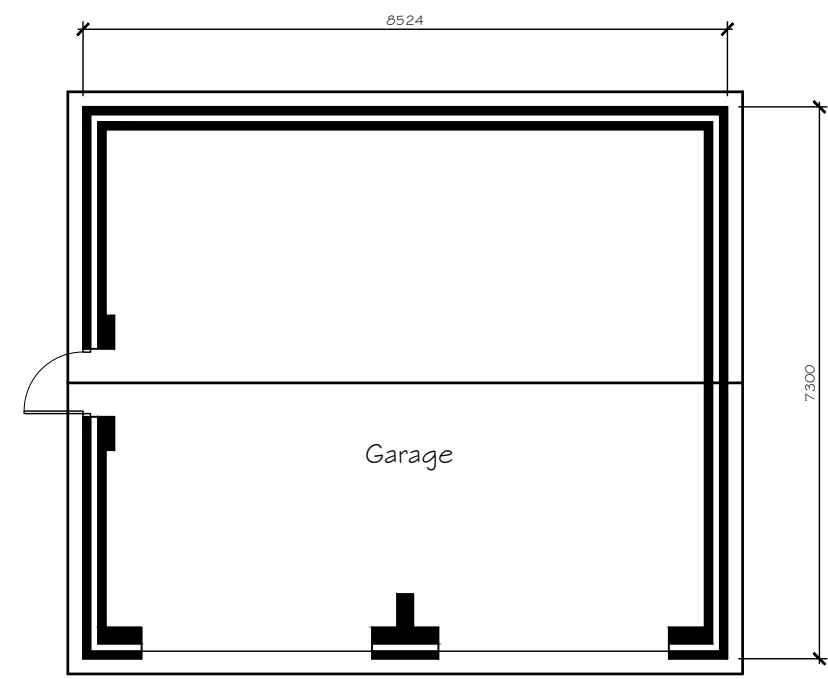


Existing Ground Floor Plan

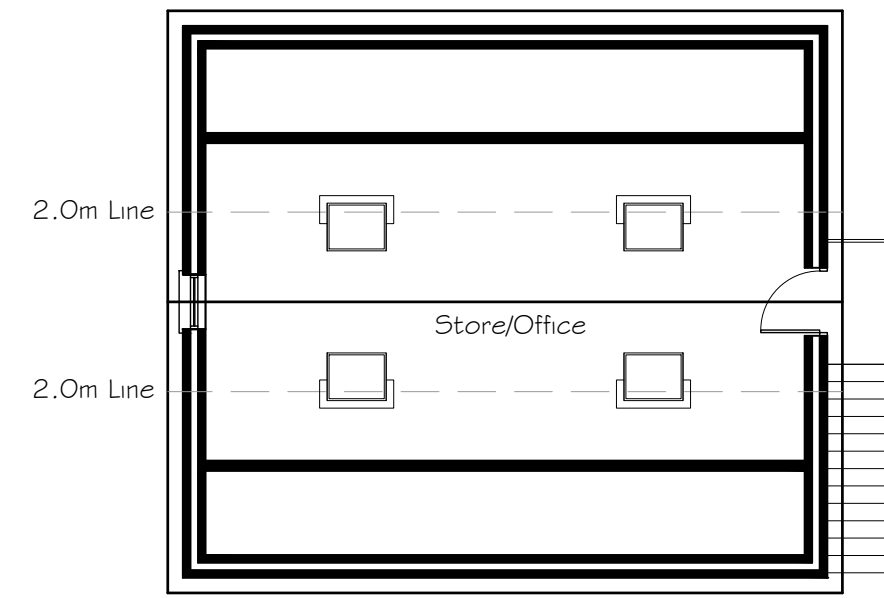

Existing First Floor Plan

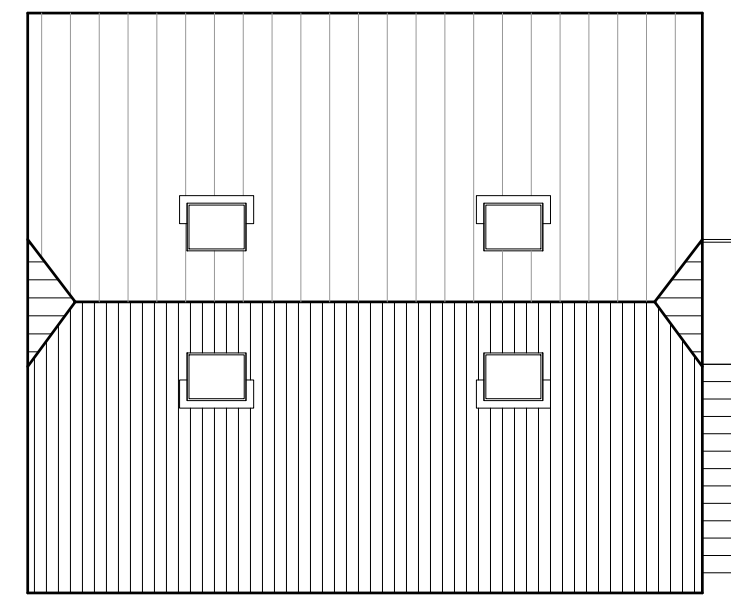

Existing Roof Plan

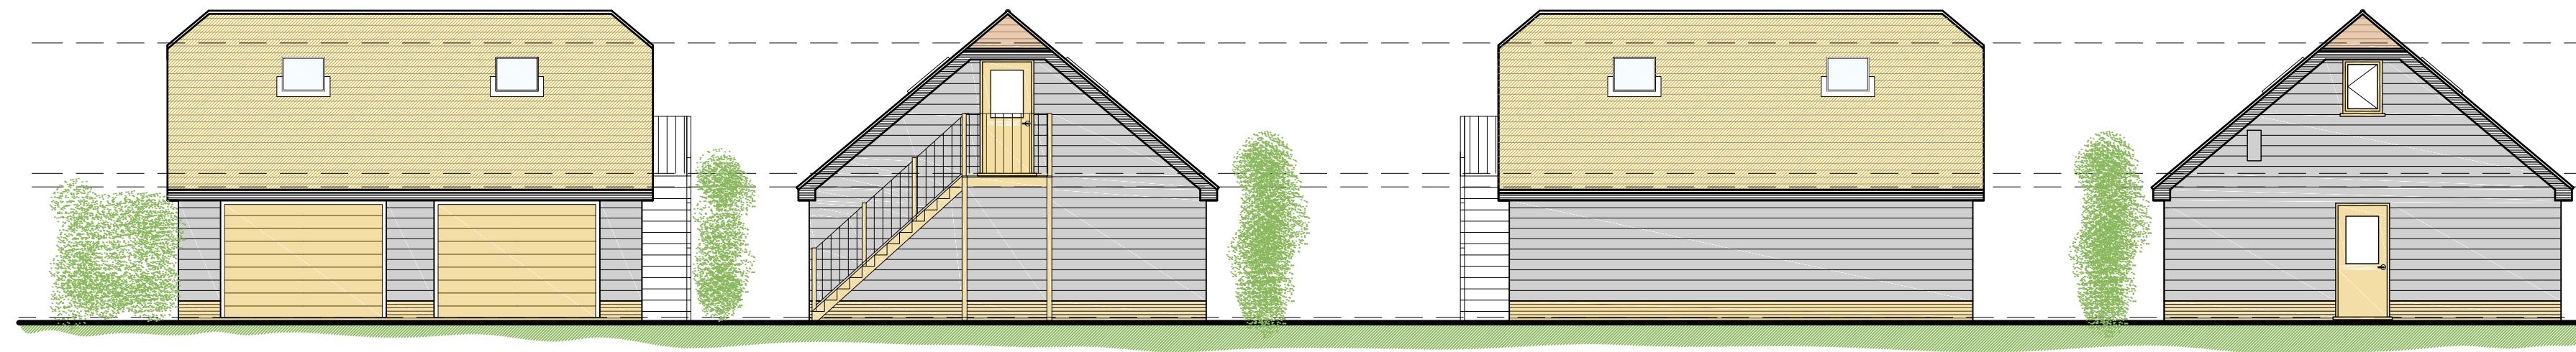

Existing Front Elevation

Existing Side Elevation

Existing Rear Elevation

Existing Side Elevation

Existing Elevations and Plans 1:100


Drawing Notes:

The copyright of this drawing belongs solely with BPS Design Consultants Ltd, it should not be copied or reproduced without their written consent.

Written dimensions to take precedent over scaling the drawing however all dimensions to be checked and verified on site prior to commencing works. The Contractor shall take all responsibility for setting out. Any discrepancies should be clarified prior to proceeding with work.

All workmanship and materials shall comply with BS 8000 Parts 1 - 15.

Issued for Planning Approval

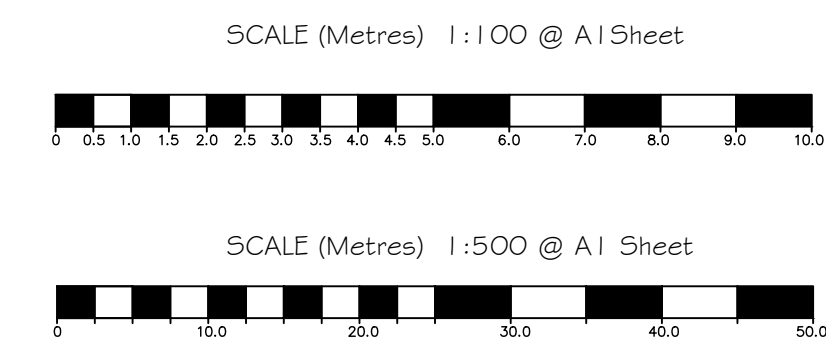

BPS Design Consultants Ltd

Architectural Services and Structural Engineers

Seafields, Dodwell Lane, Bursledon, Southampton, SO31 1DJ

Tel: 023 8040 4017

robert@bpsdesign.co.uk
Mobile: 07915 604 293

colin@bpsdesign.co.uk
Mobile: 07886 655 697

www.bpsdesign.co.uk

Project:

Moorgreen Farm House
Burnetts Lane
West End SO30 2HH

Client:

Mr and Mrs S Pryor

Dwg Title:

Existing Garage Elevations

Dwg No:

PL/02

Revision:

-

Date:

Aug 2022

By:

rjn

Scale:

As Shown

The Copyright of this drawing belongs solely to BPS Design Consultants Ltd. It should not be copied or reproduced without consent from BPS Design Consultants Ltd. Original drawing at A1 size.