


Note:-
This document and its design content is copyright ©. It shall be read in conjunction with all other associated project information including models, specifications, schedules and related consultants documents. Do not scale from documents. All dimensions to be checked on site. Immediately report any discrepancies, errors or omissions on this document to the originator, if in doubt ASK.

In addition to the hazards risks normally associated with the types of work detailed on this drawing take note of the above. It is assumed that all work on this drawing will be carried out by a competent contractor working, where appropriate, to an appropriate method statement.

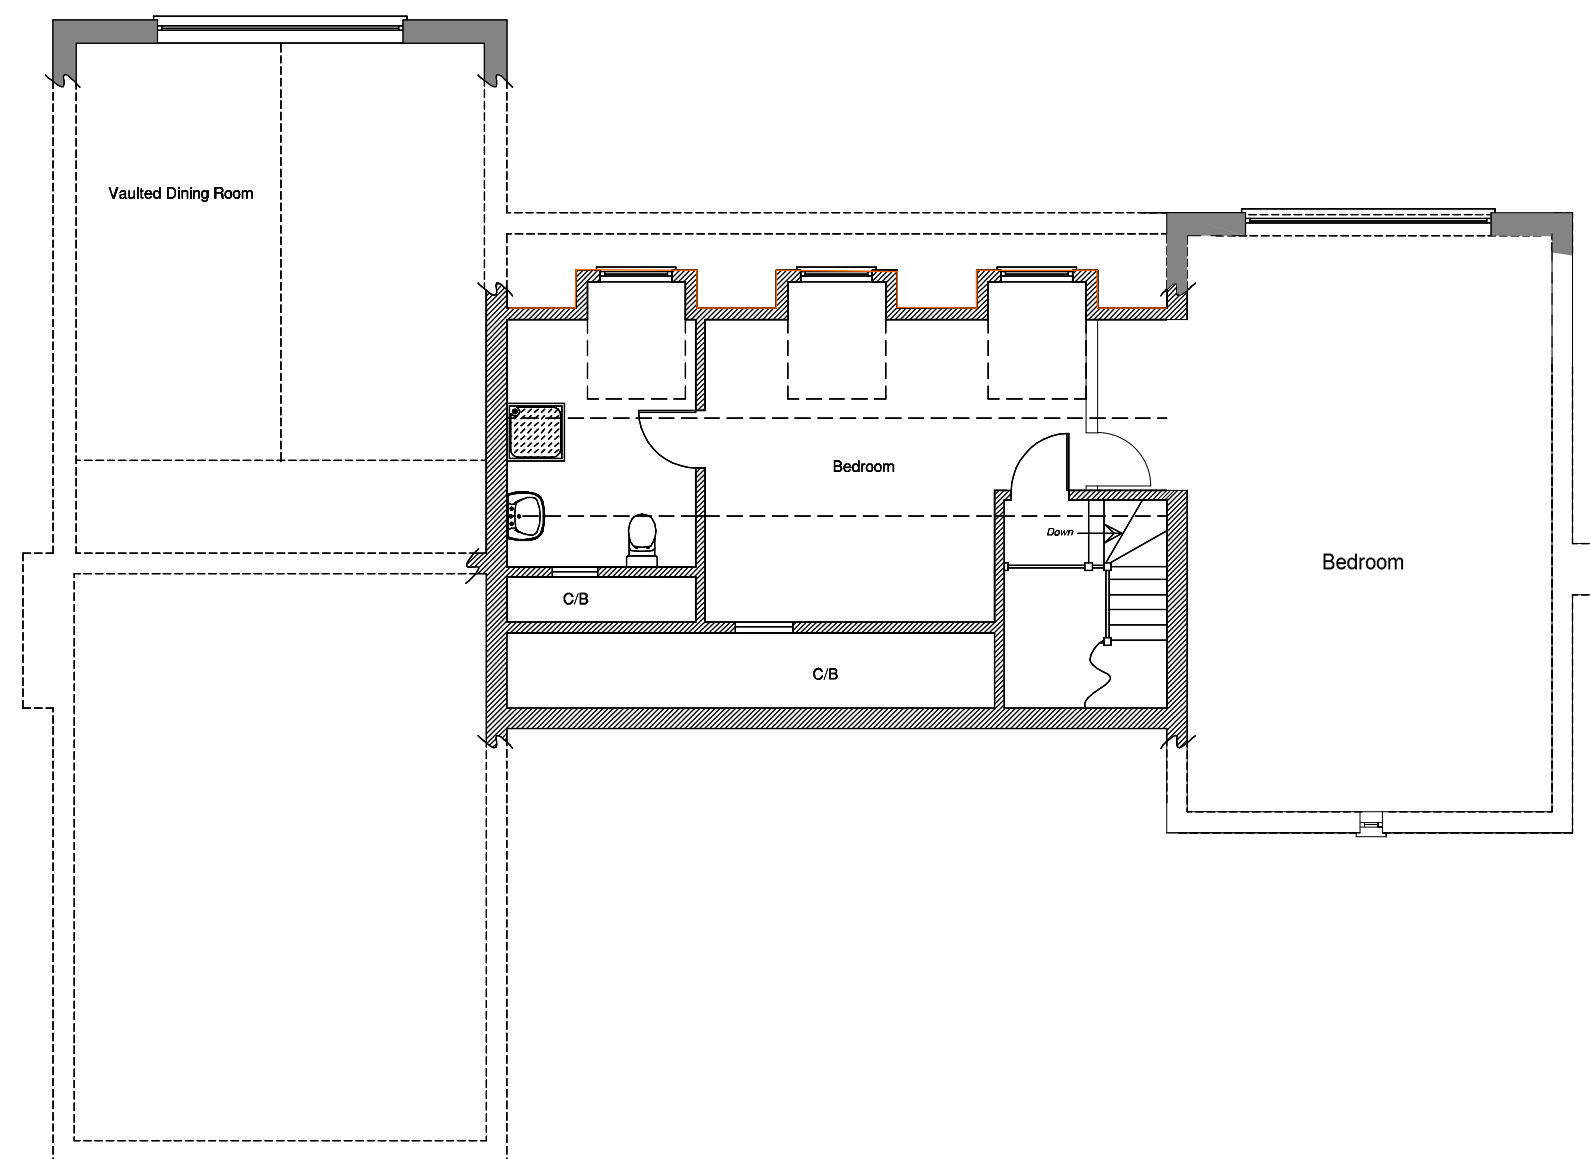

Existing Second Floor Loft Plan
1:100




Existing North West Elevation




Existing South East Elevation




Existing North East Elevation

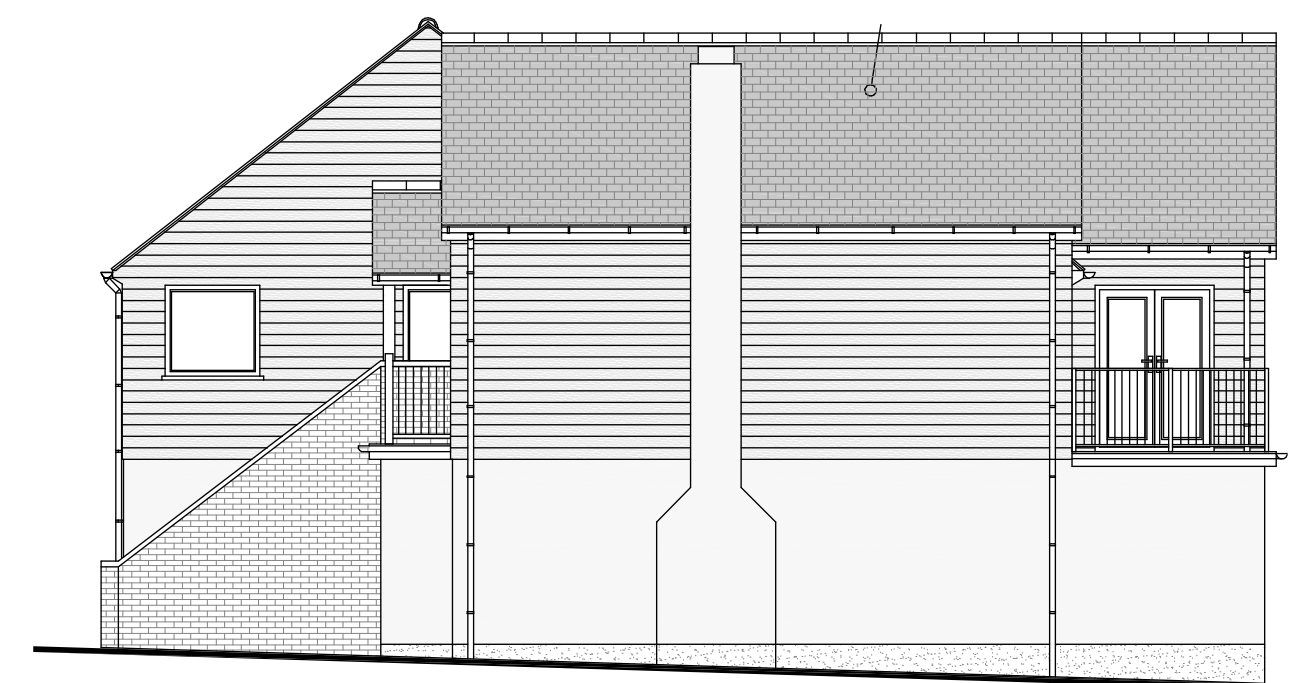

Existing South West Elevation

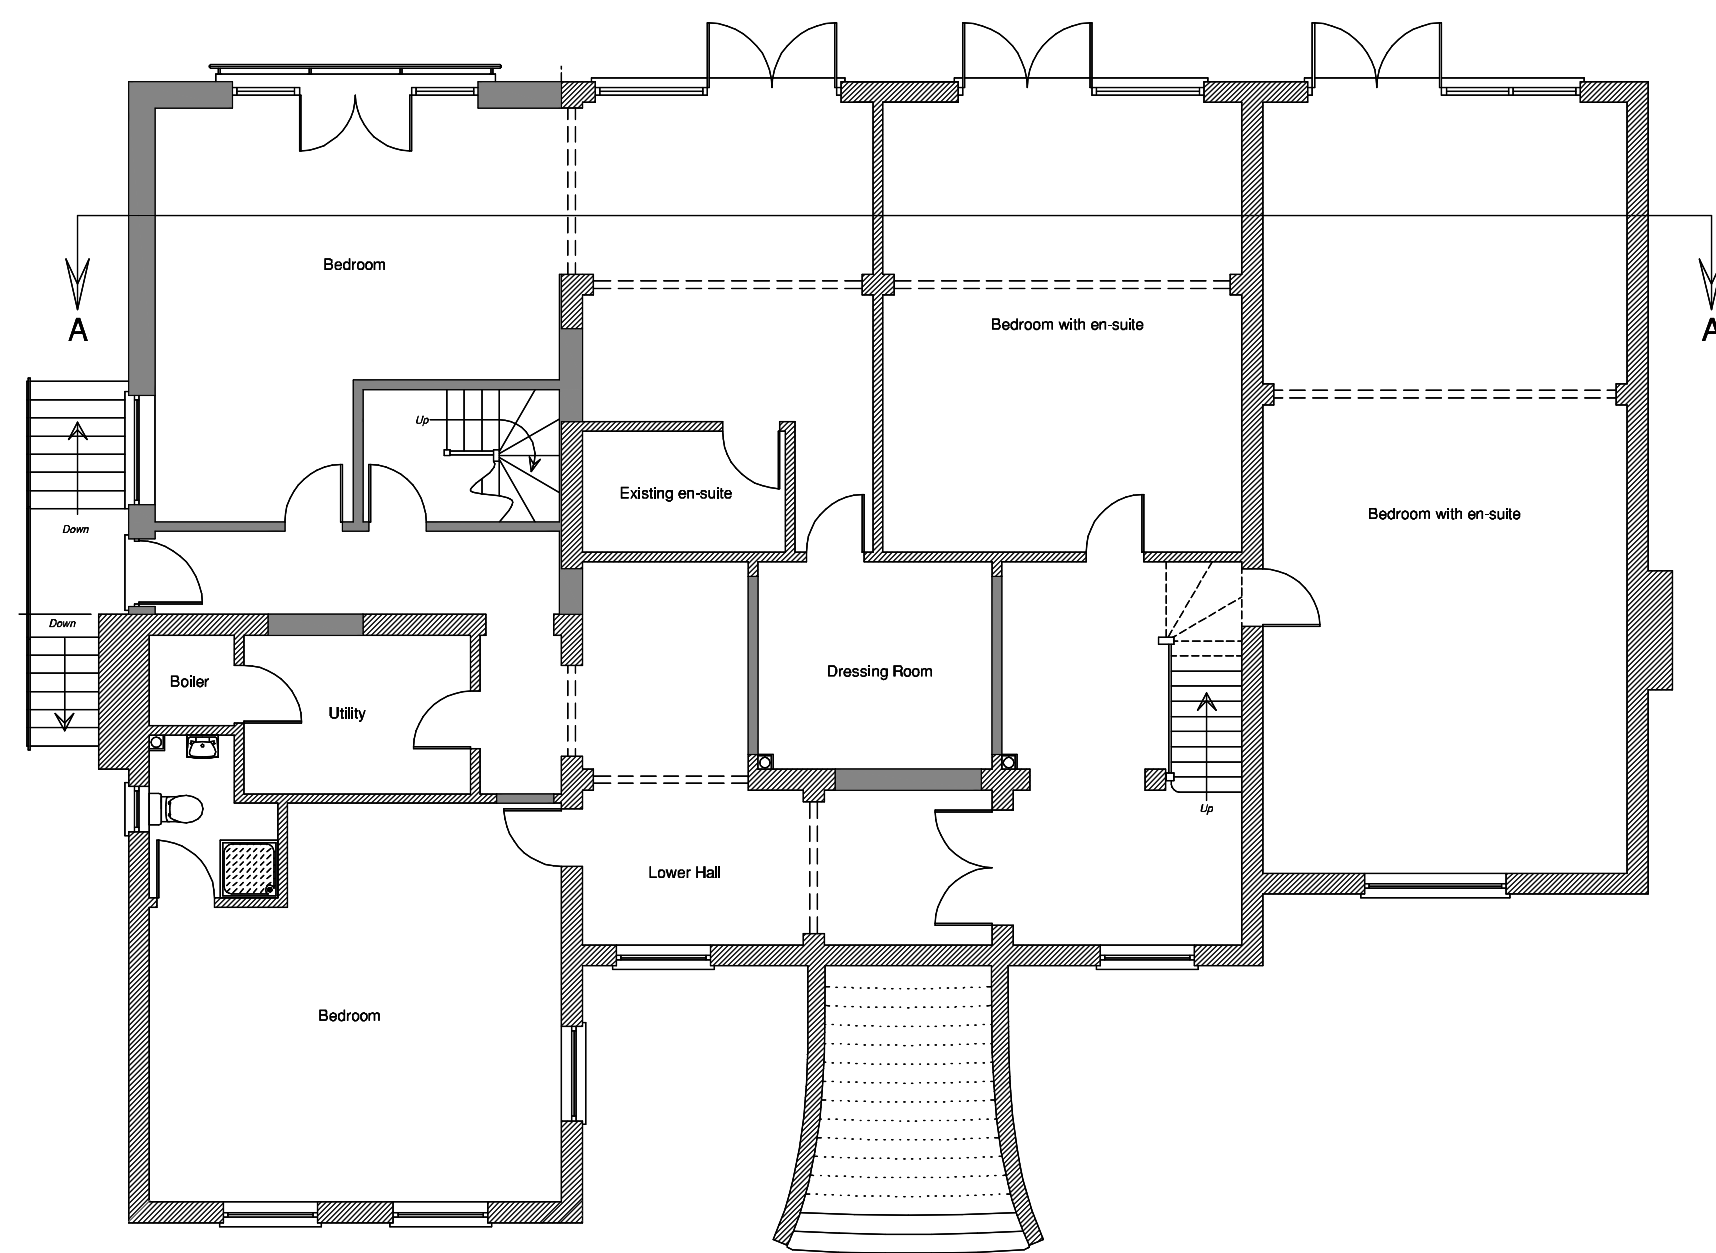

Existing Ground Floor Plan 1:100

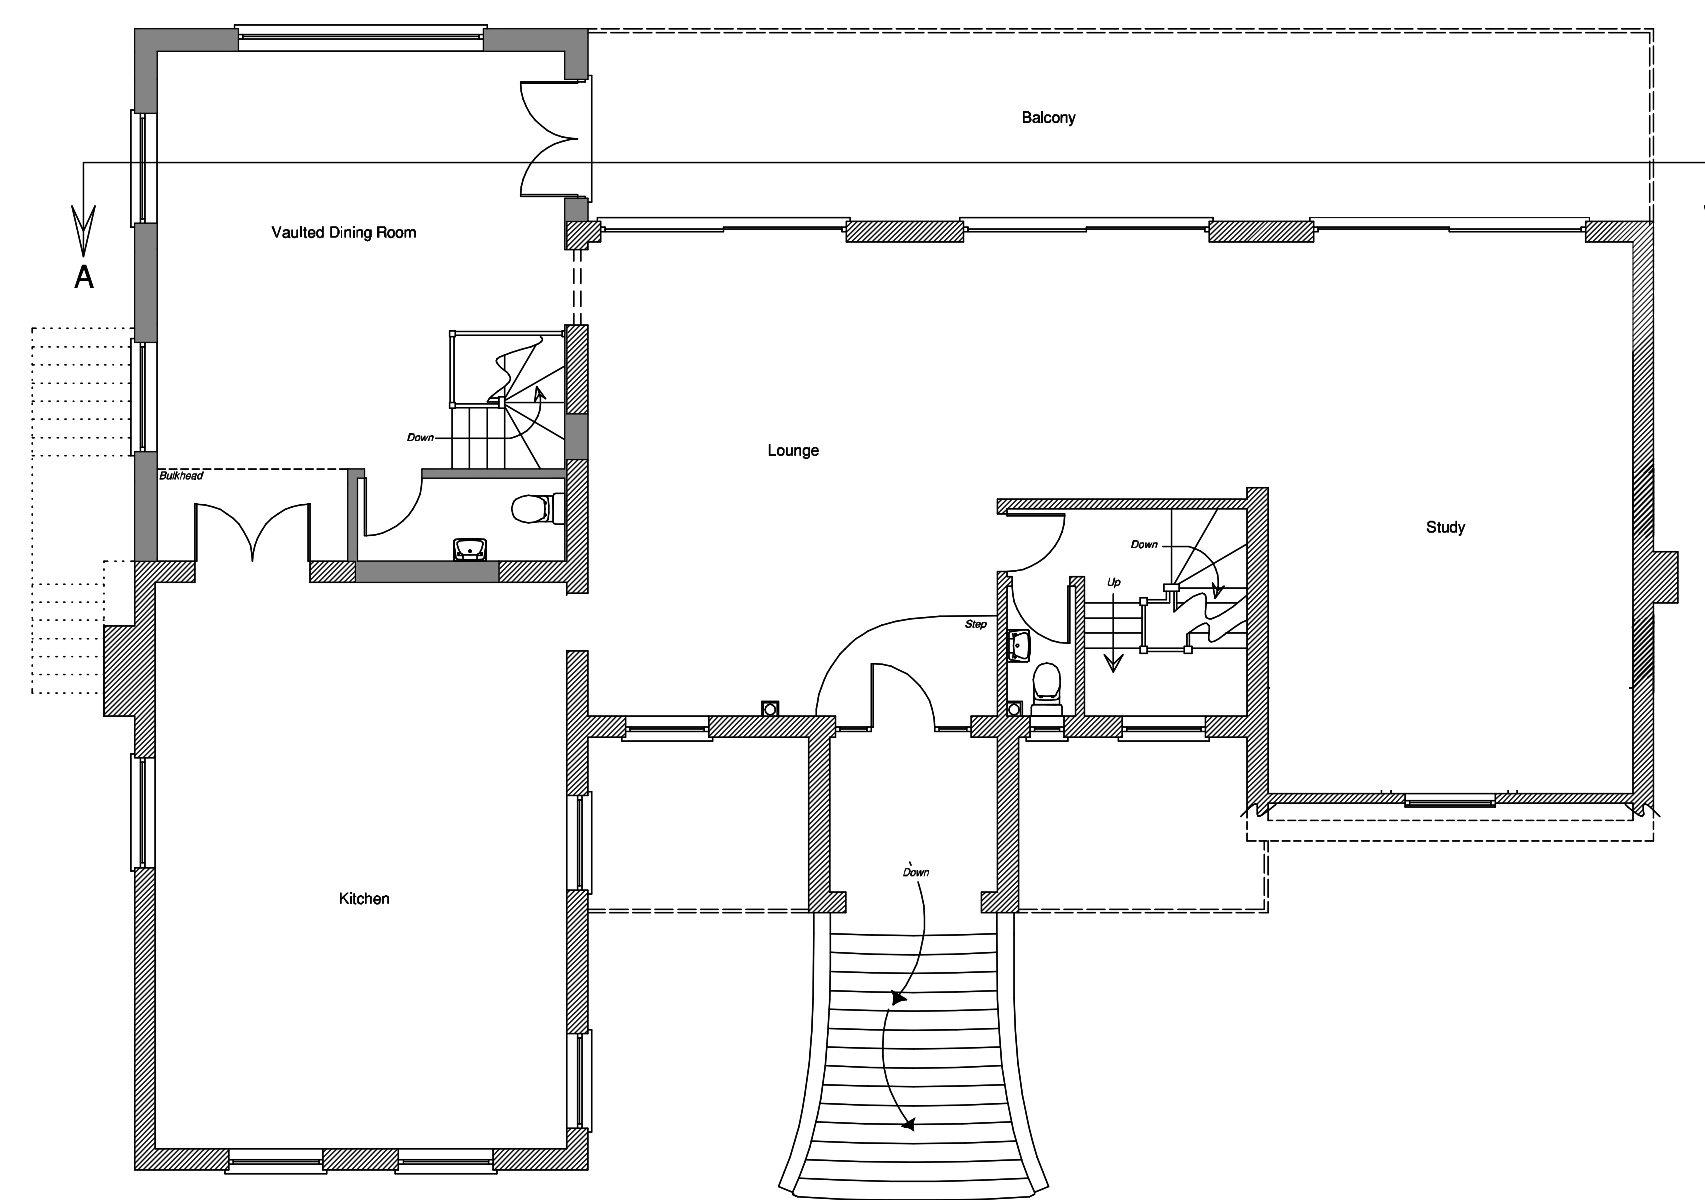

Existing First Floor Plan 1:100

Rev A Ground/Second floor plans amended Aug 22



MTA ARCHITECTS LTD
The Boat House 1 Admiralty Cottages
Fort Road Gosport Hampshire PO12 2AP
Tel:- 023 9258 8699 Fax:- 023 925 20322
E-mail:- mtagos@aol.com
Web Site:- www.mtaarchitects.co.uk

Project
Proposed Alterations to
River Mead
Saltern's Lane
Bursledon
Hampshire SO31 8DH

Drawing Name
Plans & Elevations as Existing

Drawing Status
Planning Drawing

Drawn by
JMT

Date
June 2022

Drawing Scale
As shown @ A1 size

Drawing Number
3954-S02 - A

Also at 52 Fore Street Brixham South Devon TQ5 8DZ
Tel:- 01803 851010