




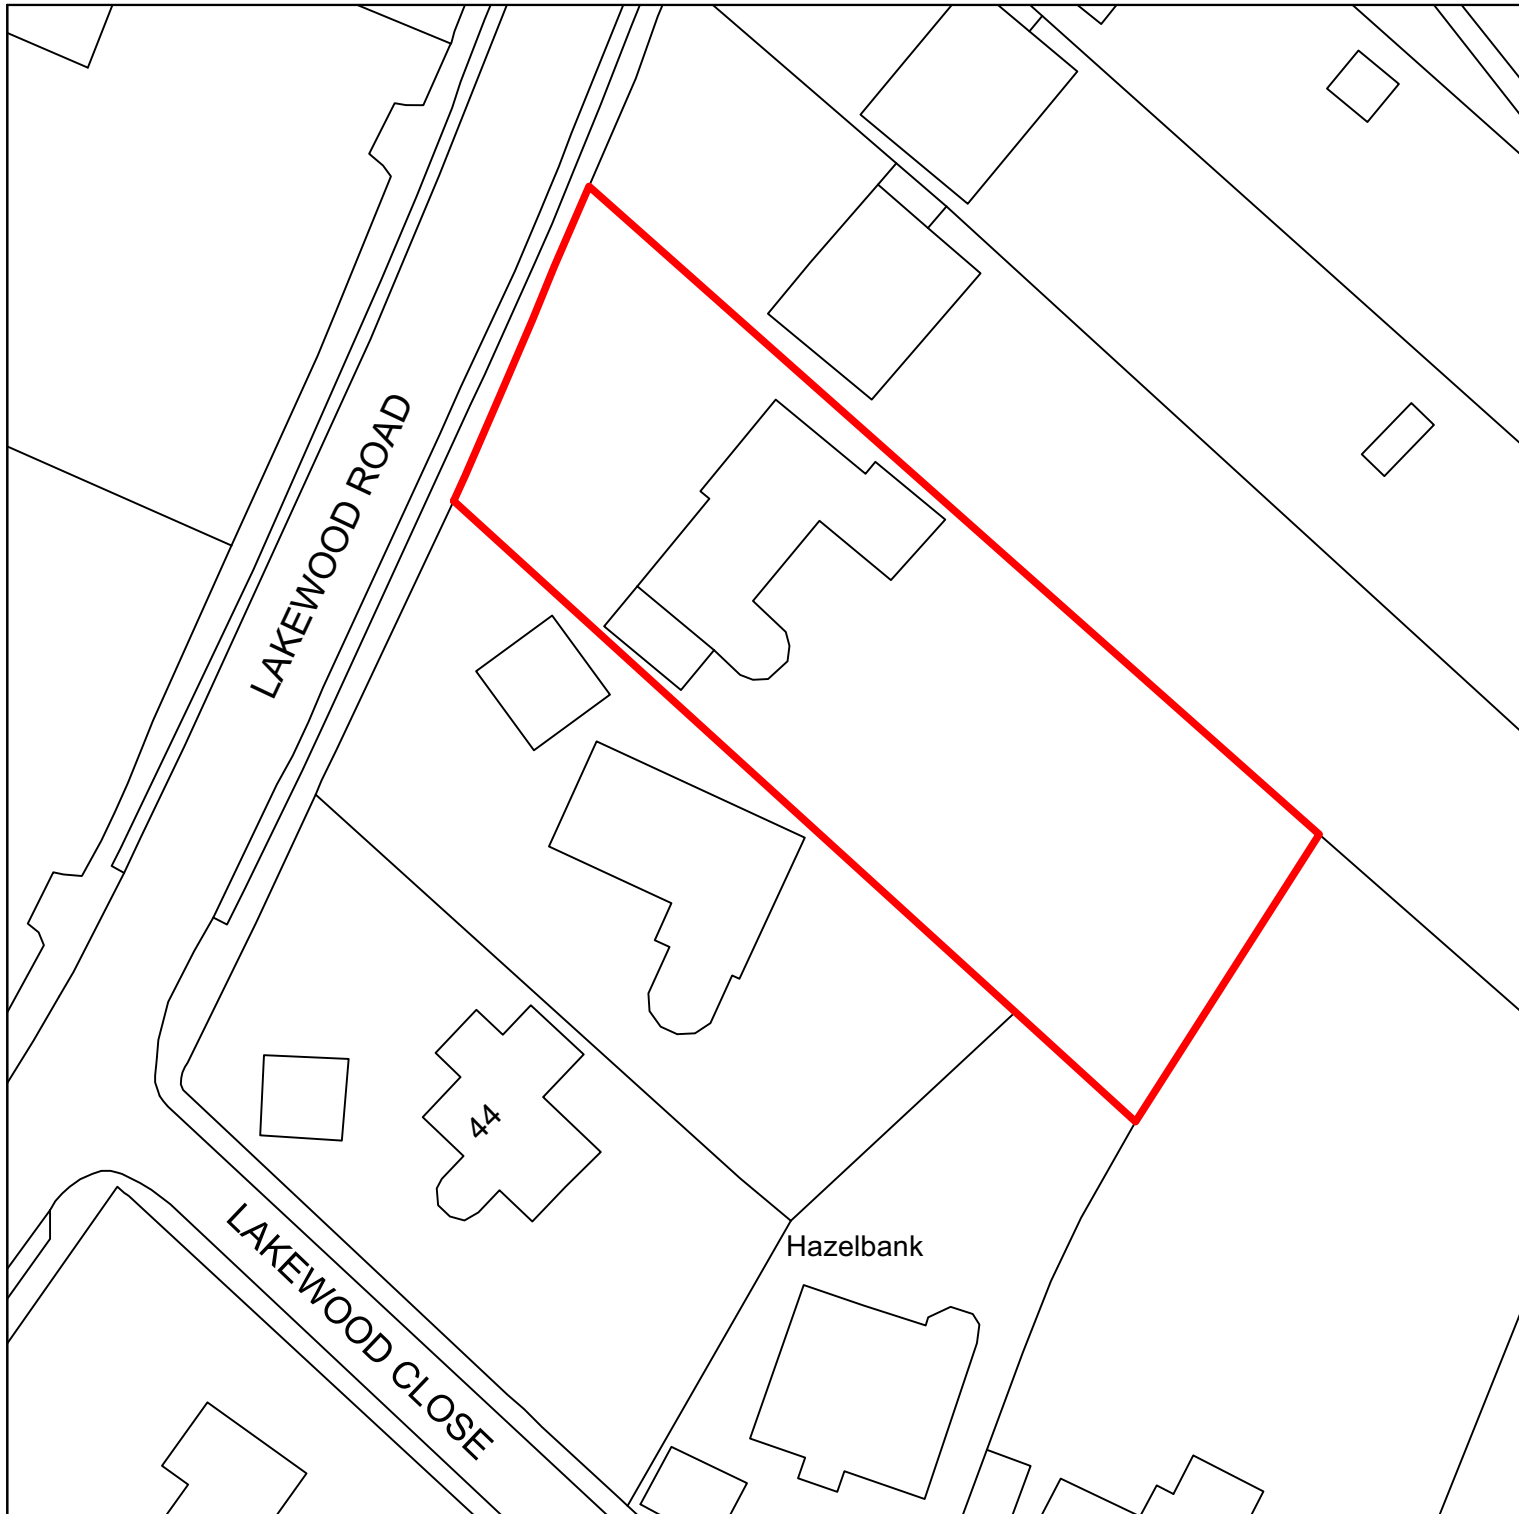

Location Plan
1:500 @ A3

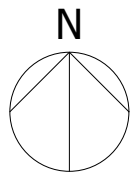

© Crown Copyright 2022
Ordnance Survey Licence no. 100053143

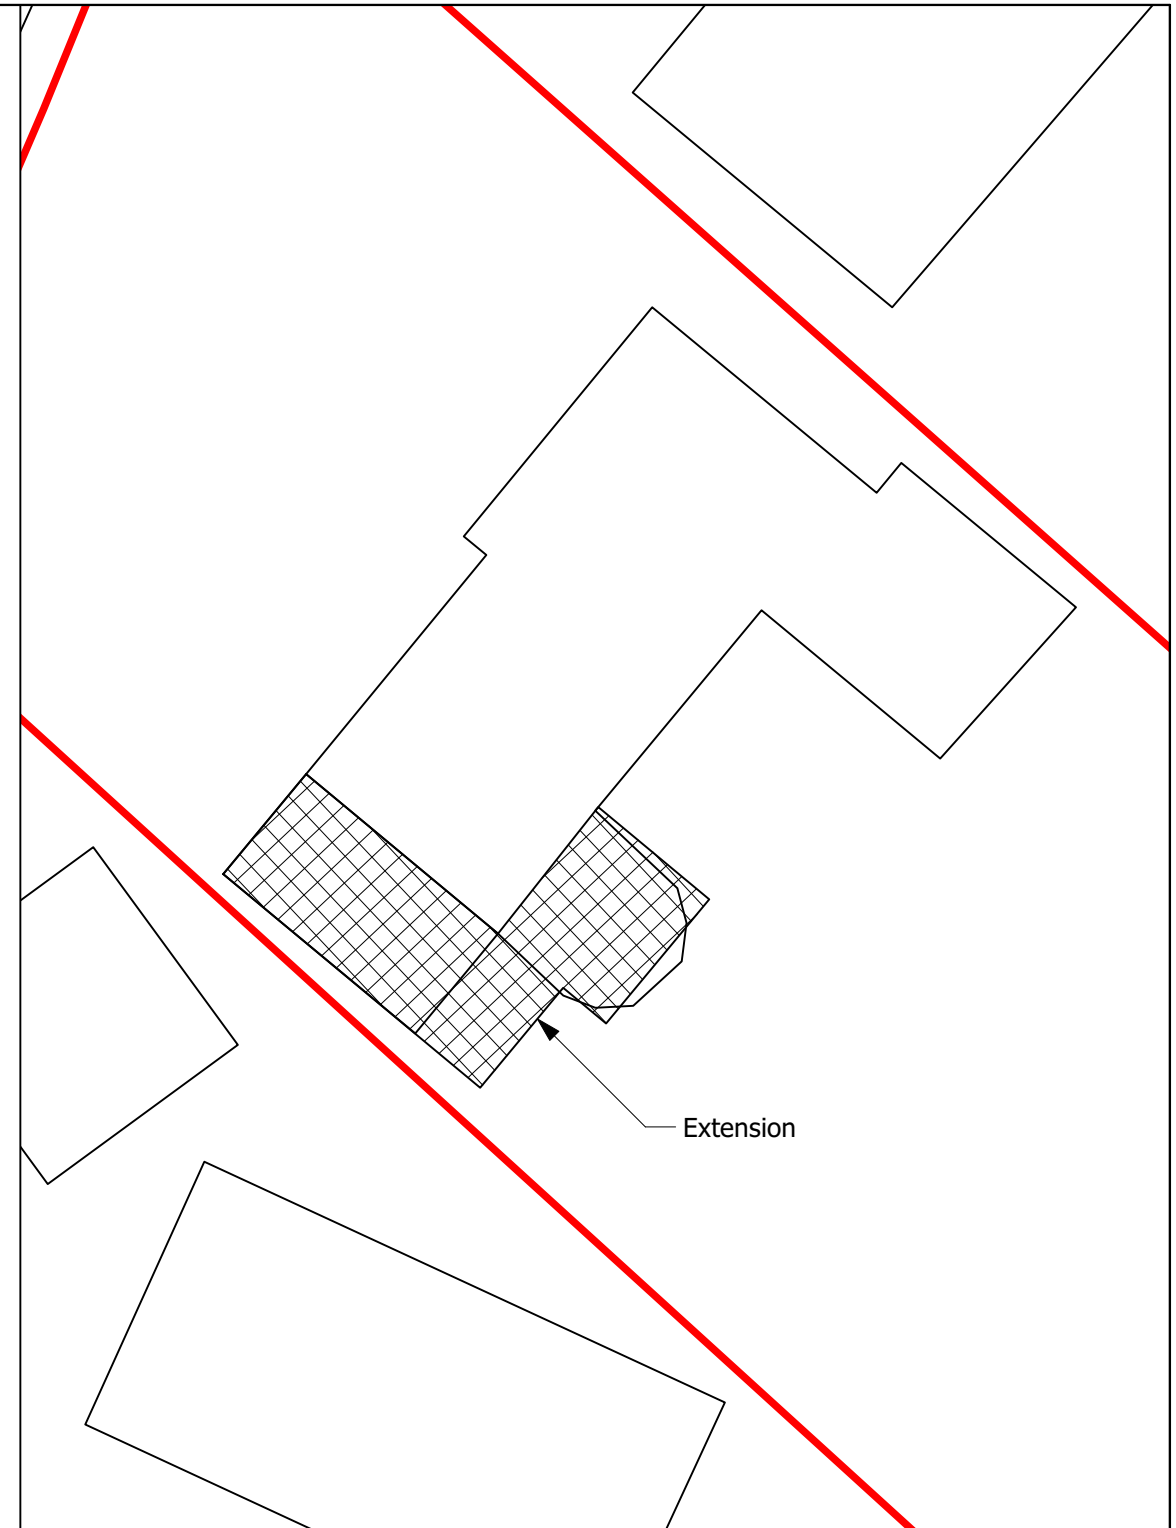

Proposed Site Plan
1:200 @ A3



-	-	-	Client	Mr R. Bell & Dr D. Fowler		The Copyright of this drawing belongs to HSR Design and may not be reproduced, copied or altered in any way without written authority. Use written dimensions only. All dimensions to be checked on site prior to commencement of work.				 29 Chestnut Road • Southampton • SO16 6BS 07980 266184 • chris@hsr-design.co.uk				
Rev.	Date	Description	Job	48 Lakewood Road Chandlers Ford SO53 1EX										
Drawing Status PLANNING					Drawing Title Location and Site Plan									
Date	August 2022		Scale	as shown	Drawn by	CL	Job No.	386	Drawing No.	01	Revision	-		 29 Chestnut Road • Southampton • SO16 6BS 07980 266184 • chris@hsr-design.co.uk