



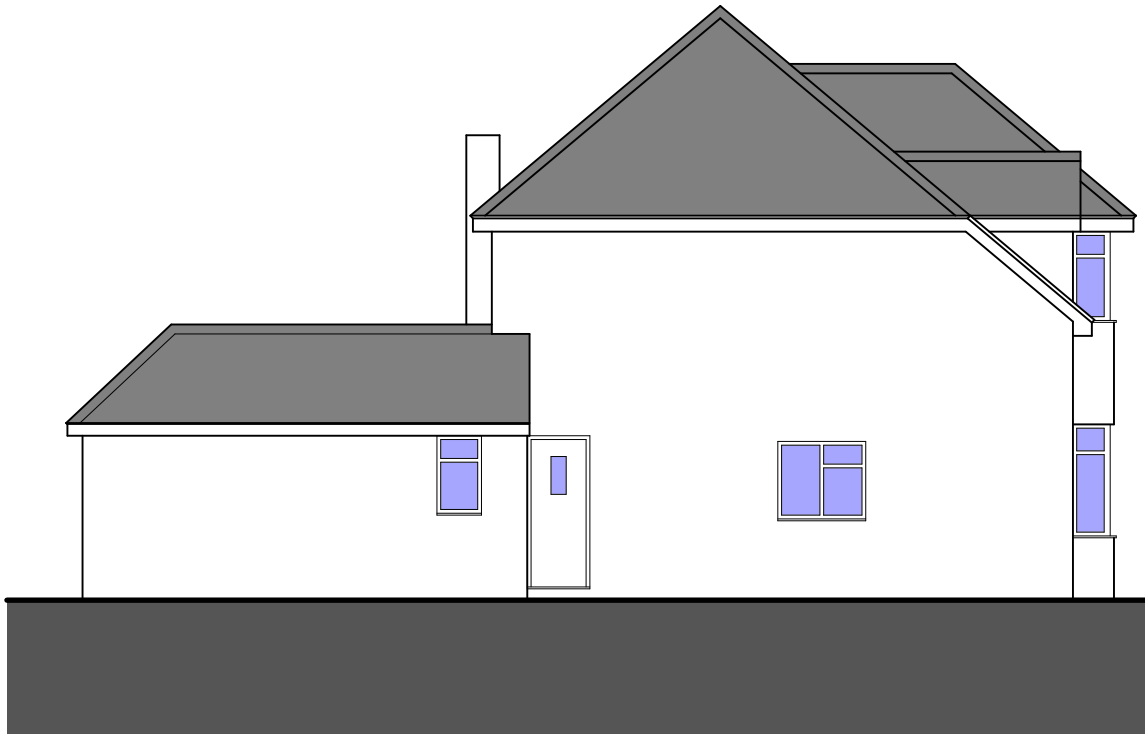


Proposed Side Elevation
1:100 @ A1




Proposed Front Elevation
1:100 @ A1

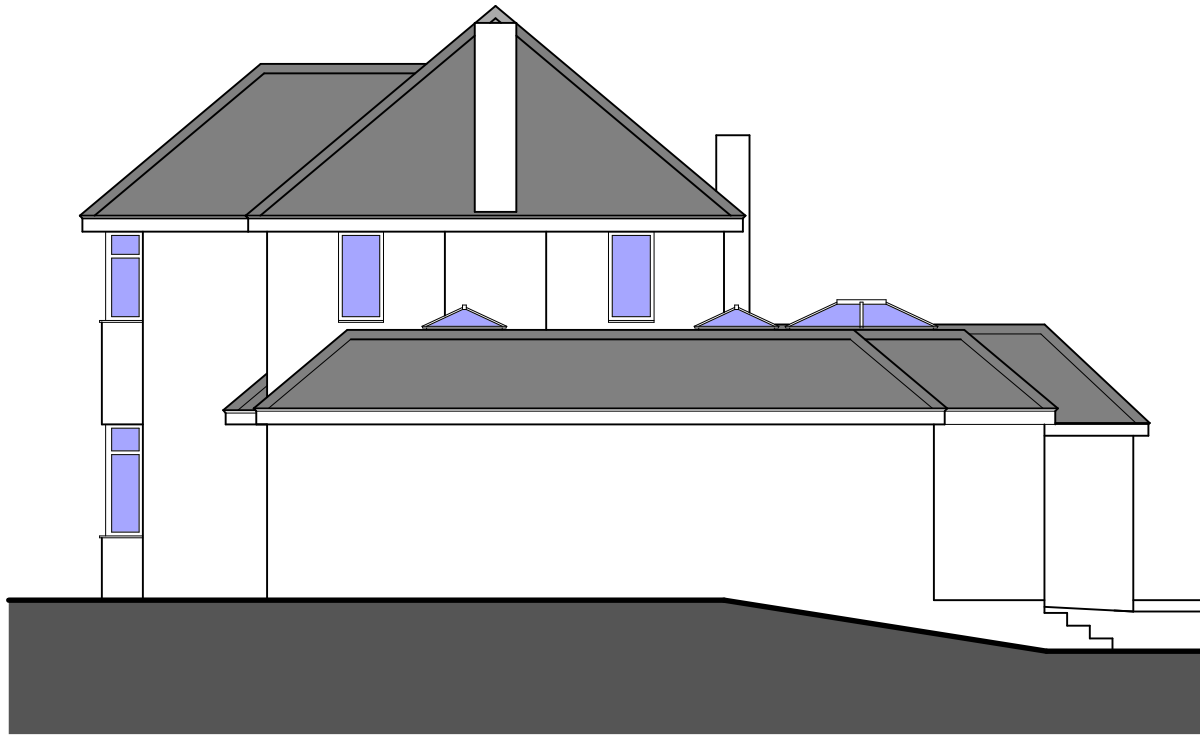

Proposed Side Elevation
1:100 @ A1

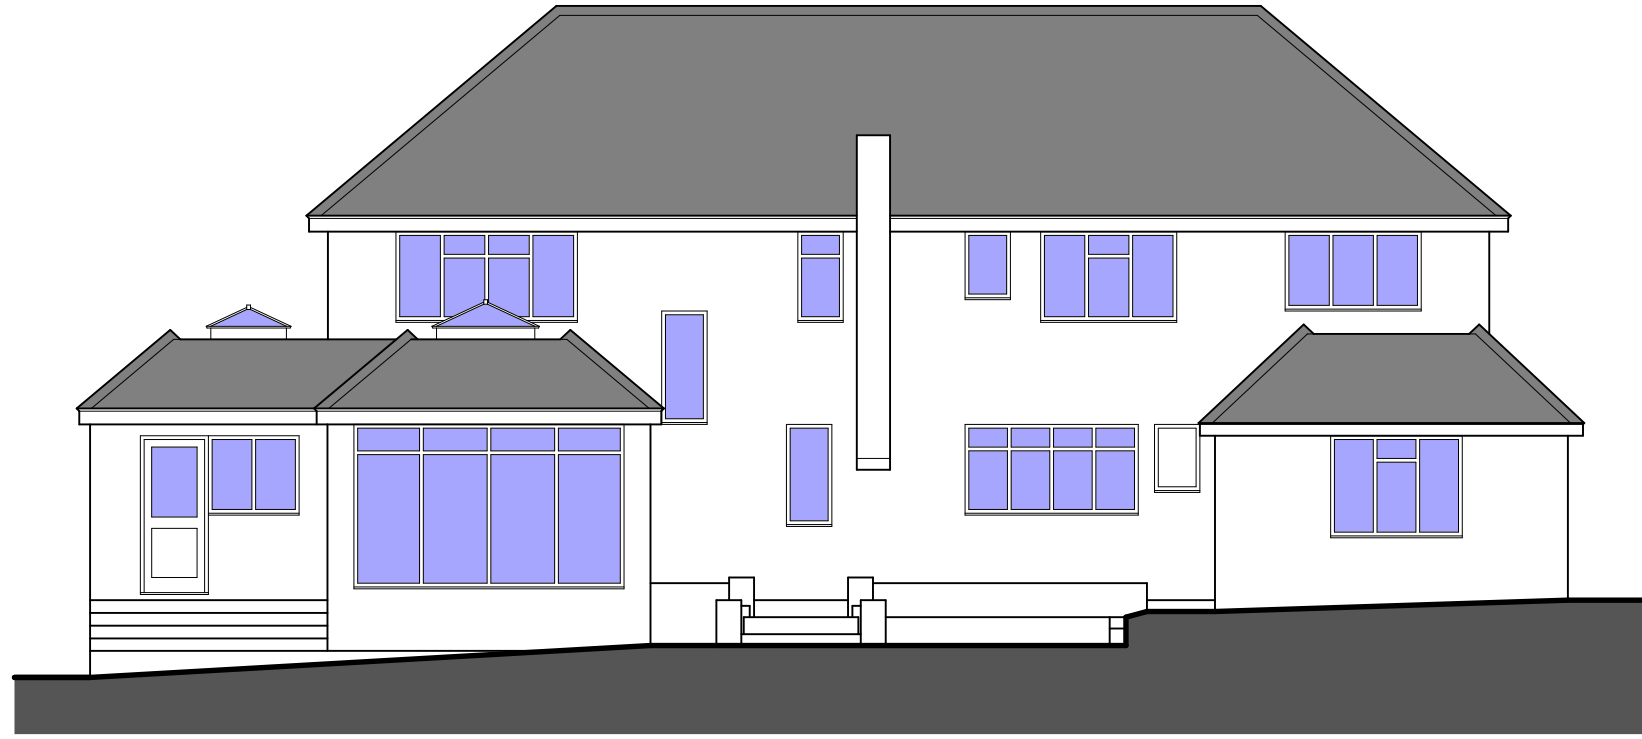


Proposed Rear Elevation
1:100 @ A1

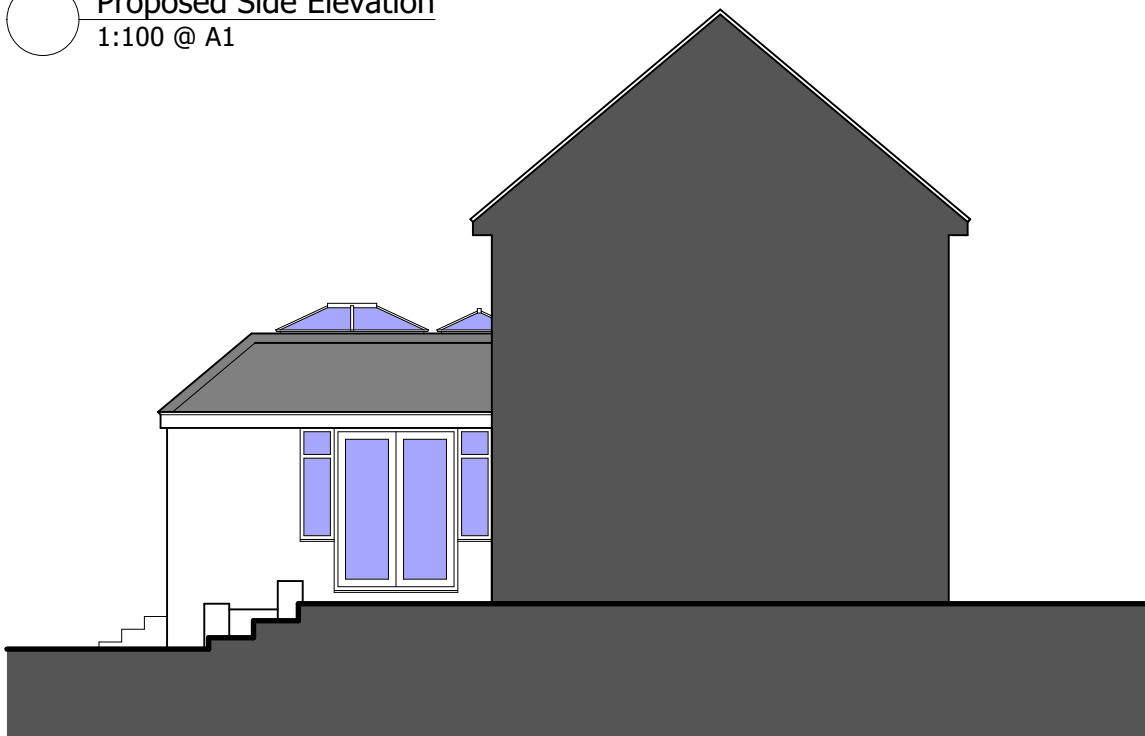

Proposed Part Side Elevation
1:100 @ A1



Proposed Ground Floor Plan
1:50 @ A1

 

Rev.	Date	Description
The Copyright of this drawing belongs to HSR Design and may not be reproduced, copied or altered in any way without written authority.		
Use written dimensions only. All dimensions to be checked on site prior to commencement of work.		
 HSR DESIGN 29 Chestnut Road • Southampton • SO16 6BS 07780 266184 • chris@hsr-design.co.uk  CONSULTANT CERTIFIED PASSIVE HOUSE CONSULTANT Building knowledge  Passive House TRUST The UK's Passive House Organisation  AECB Building knowledge		
Client Mr R. Bell and Dr D. Fowler		
Project 48 Lakewood Road Chandlers Ford SO53 1EX		
Drawing Title Proposed Floor Plan and Elevations		
Drawing Status PLANNING		
Date	August 2022	Drawn by CL
Scale 1:100 1:50 @ A1		
Job No.	386	Revision
	03	