


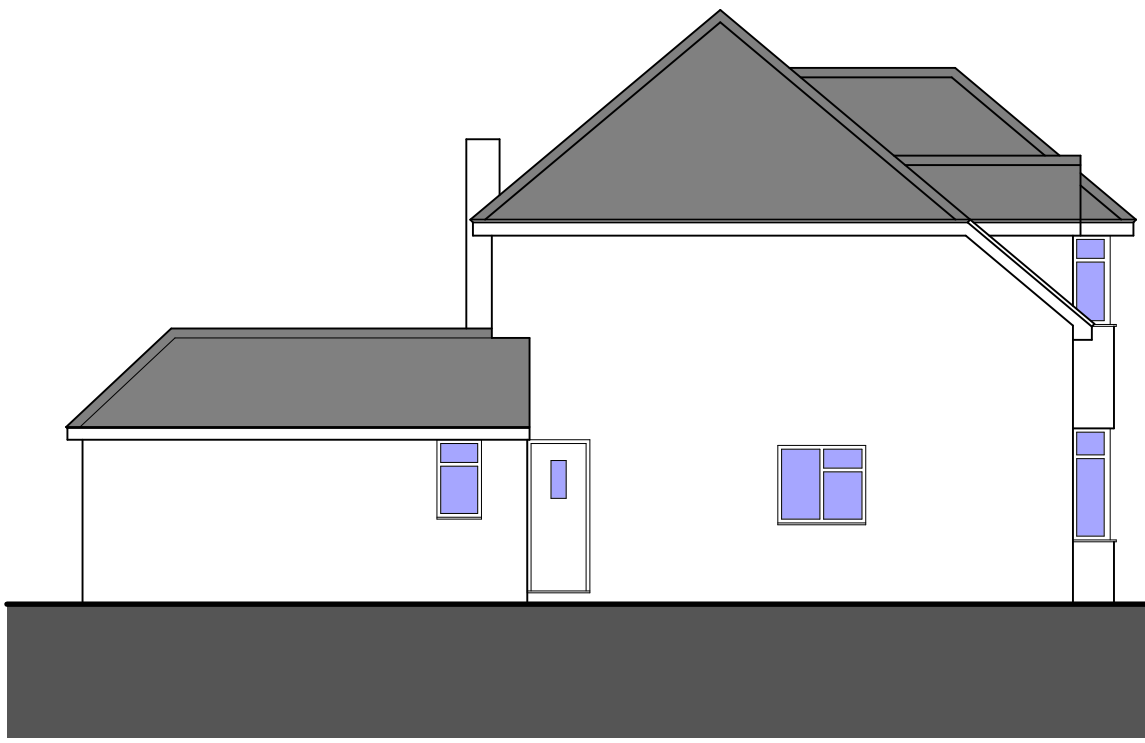

Existing Side Elevation
1:100 @ A1




Existing Front Elevation
1:100 @ A1




Existing Side Elevation
1:100 @ A1



Existing Rear Elevation
1:100 @ A1

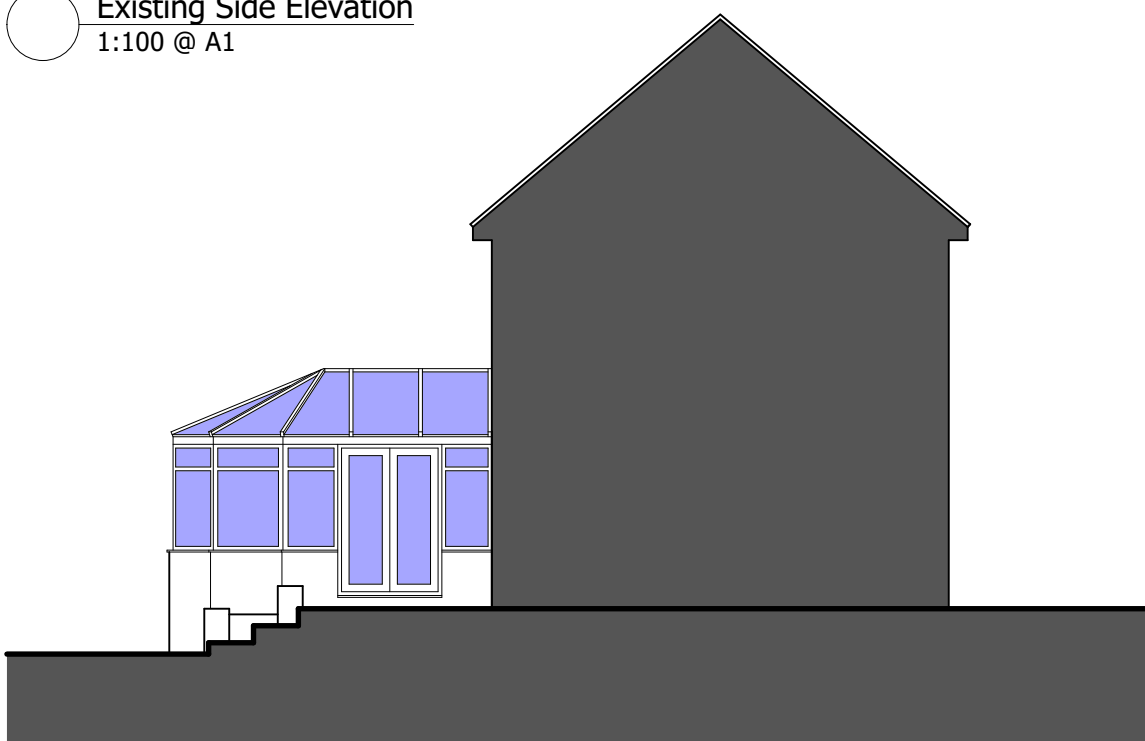

Existing Part Side Elevation
1:100 @ A1

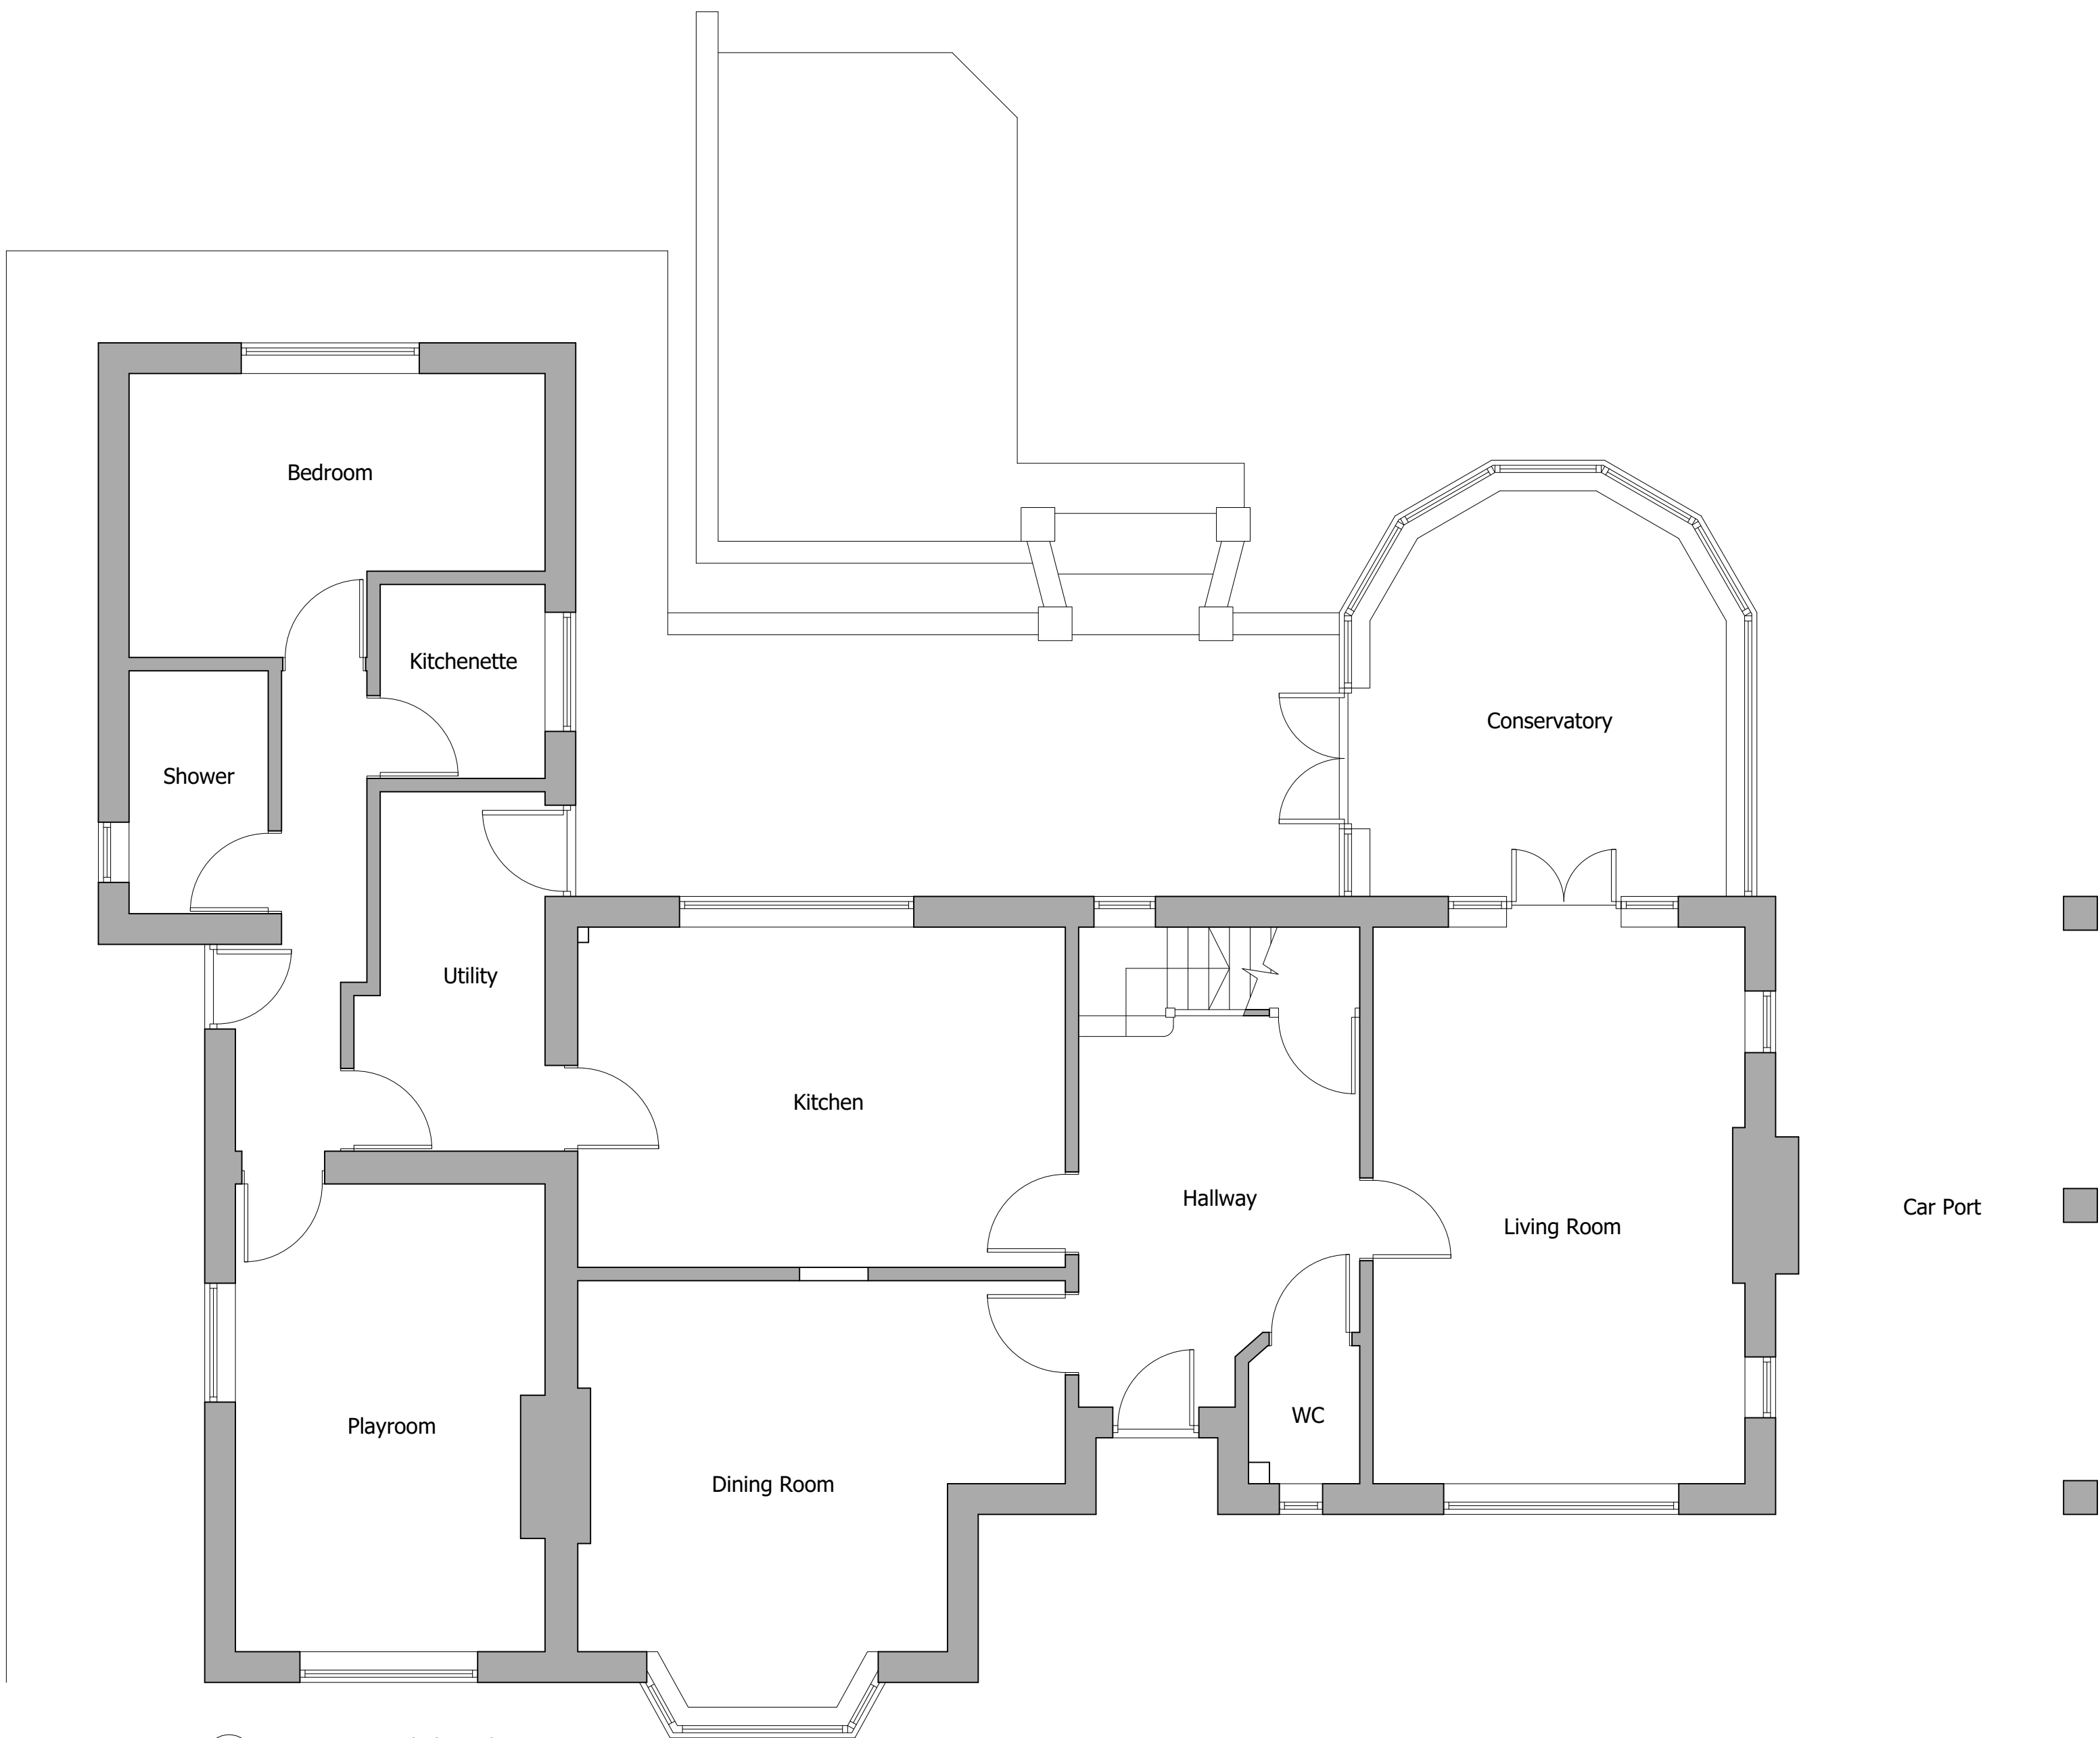

Existing Ground Floor Plan
1:50 @ A1



Rev.	Date	Description
The Copyright of this drawing belongs to HSR Design and may not be reproduced, copied or altered in any way without written authority.		
Use written dimensions only. All dimensions to be checked on site prior to commencement of work.		
 29 Chestnut Road • Southampton • SO16 6BS 07790 266184 • chris@hsr-design.co.uk  CERTIFIED PASSIVE HOUSE CONSULTANT  Building Knowledge		
Client Mr R. Bell and Dr D. Fowler		
Project 48 Lakewood Road Chandlers Ford SO53 1EX		
Drawing Title Existing Floor Plan and Elevations		
Drawing Status PLANNING		
Date	August 2022	Drawn by CL
Scale 1:100 1:50 @ A1		
Job No.	386	Revision
	02	