




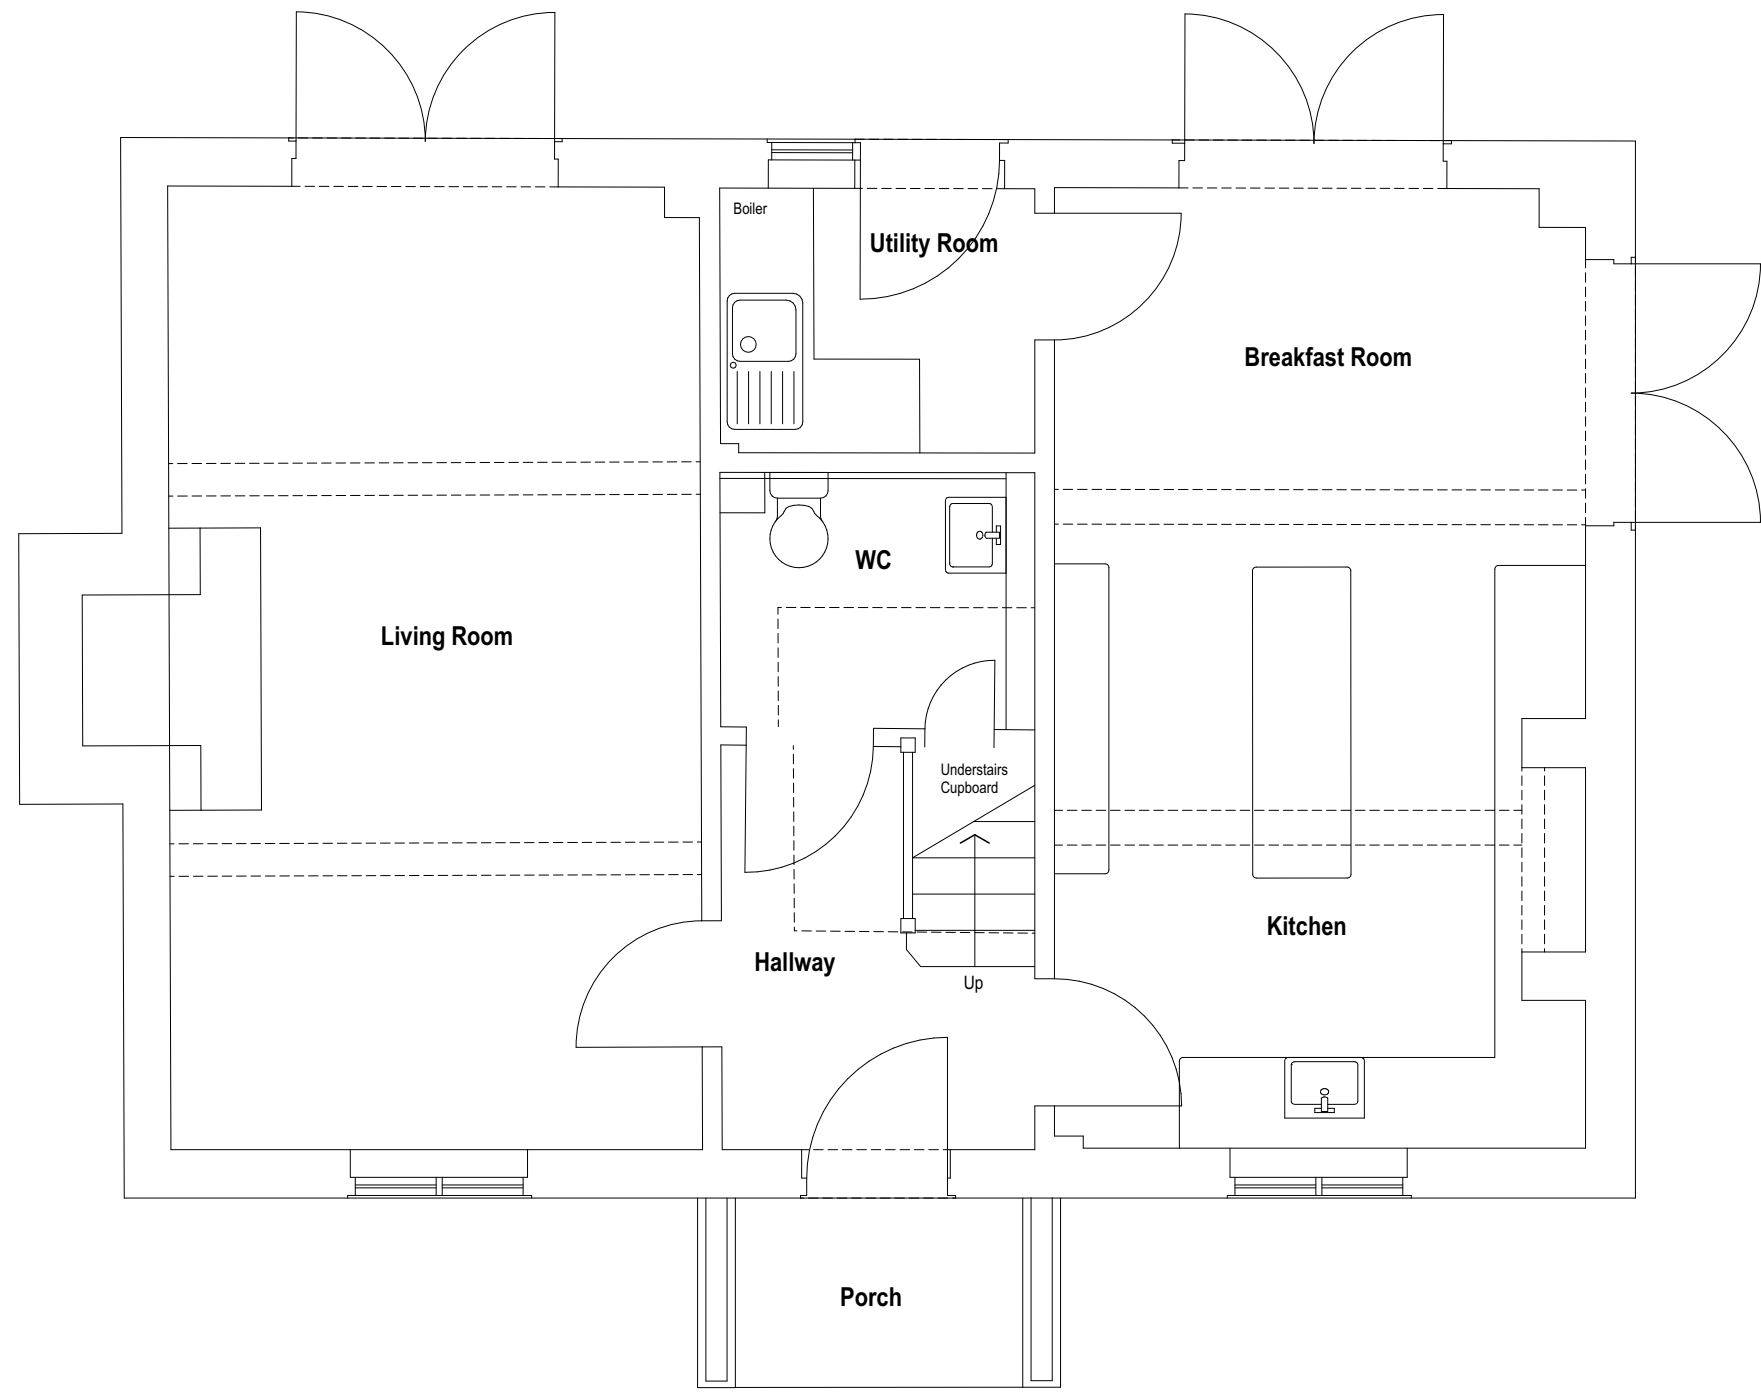


GROUND FLOOR

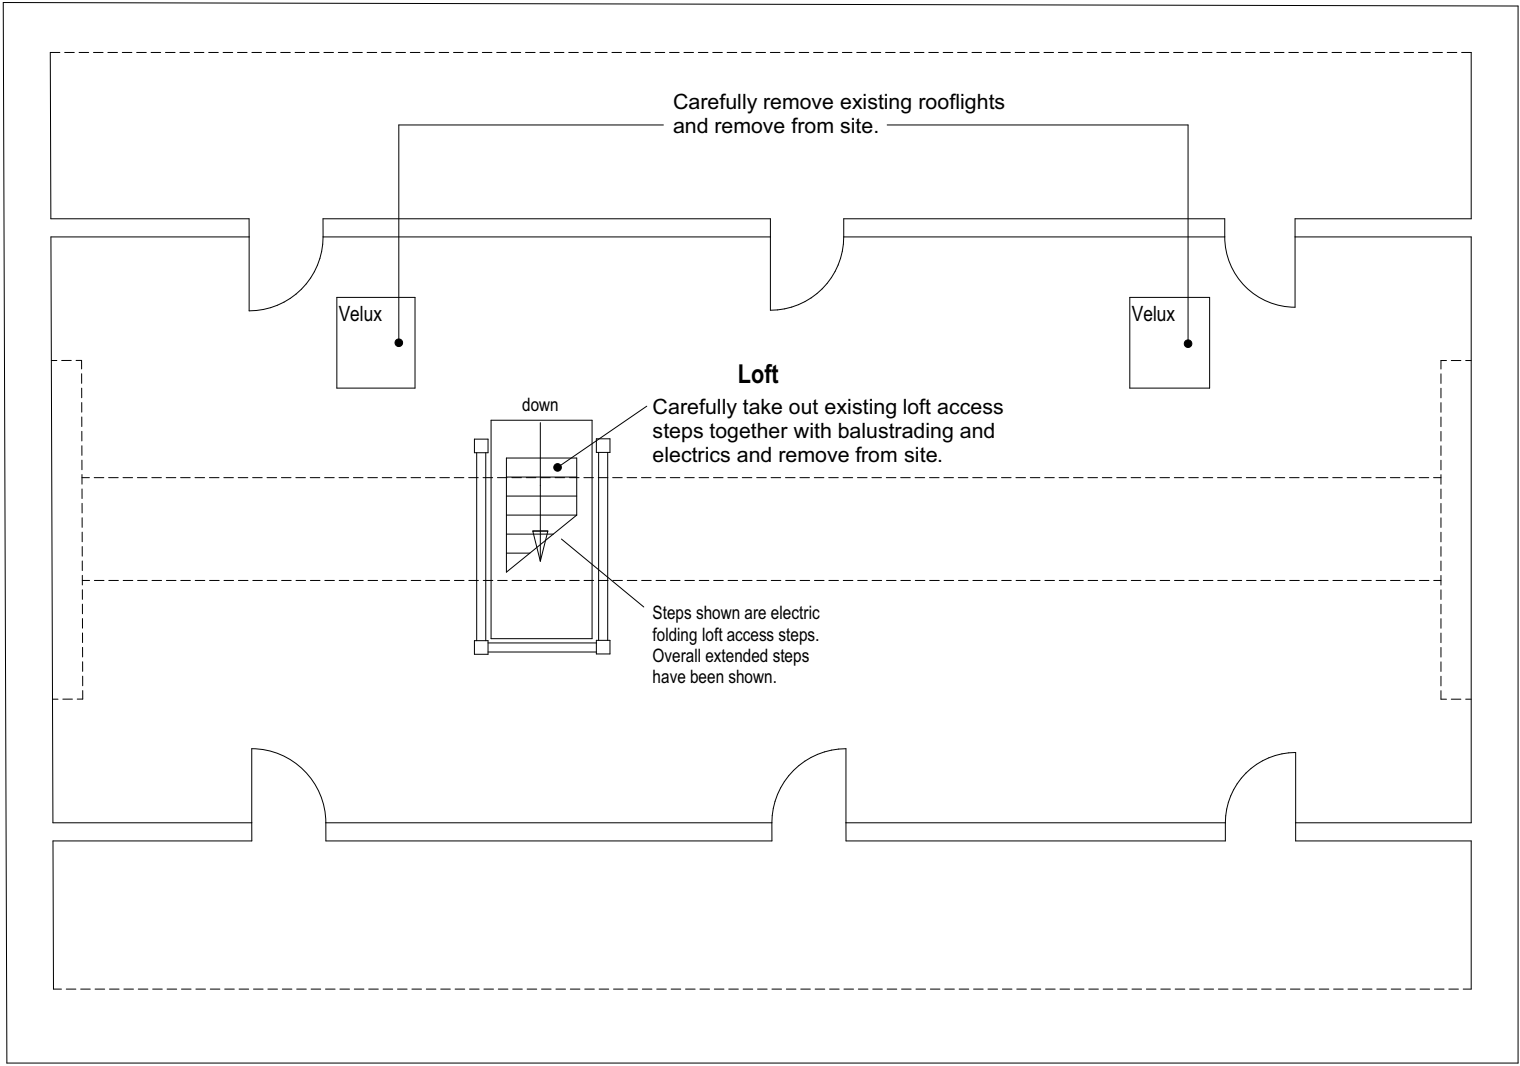

SECOND FLOOR

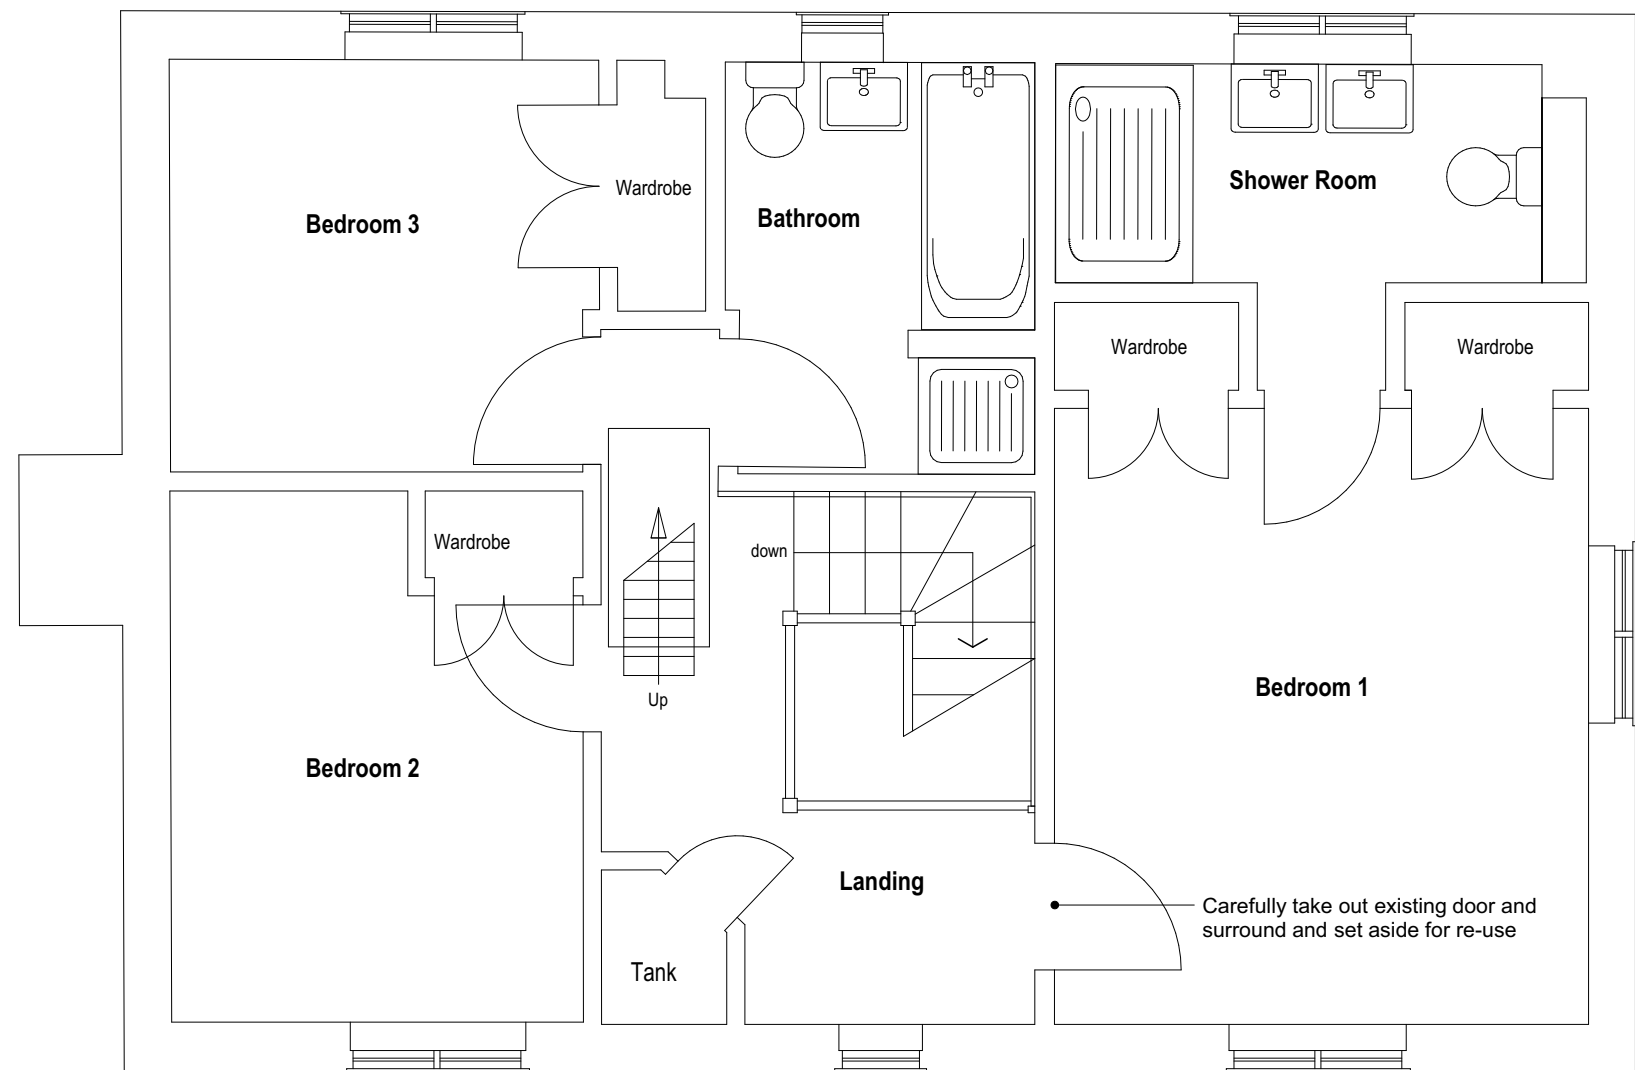

FIRST FLOOR

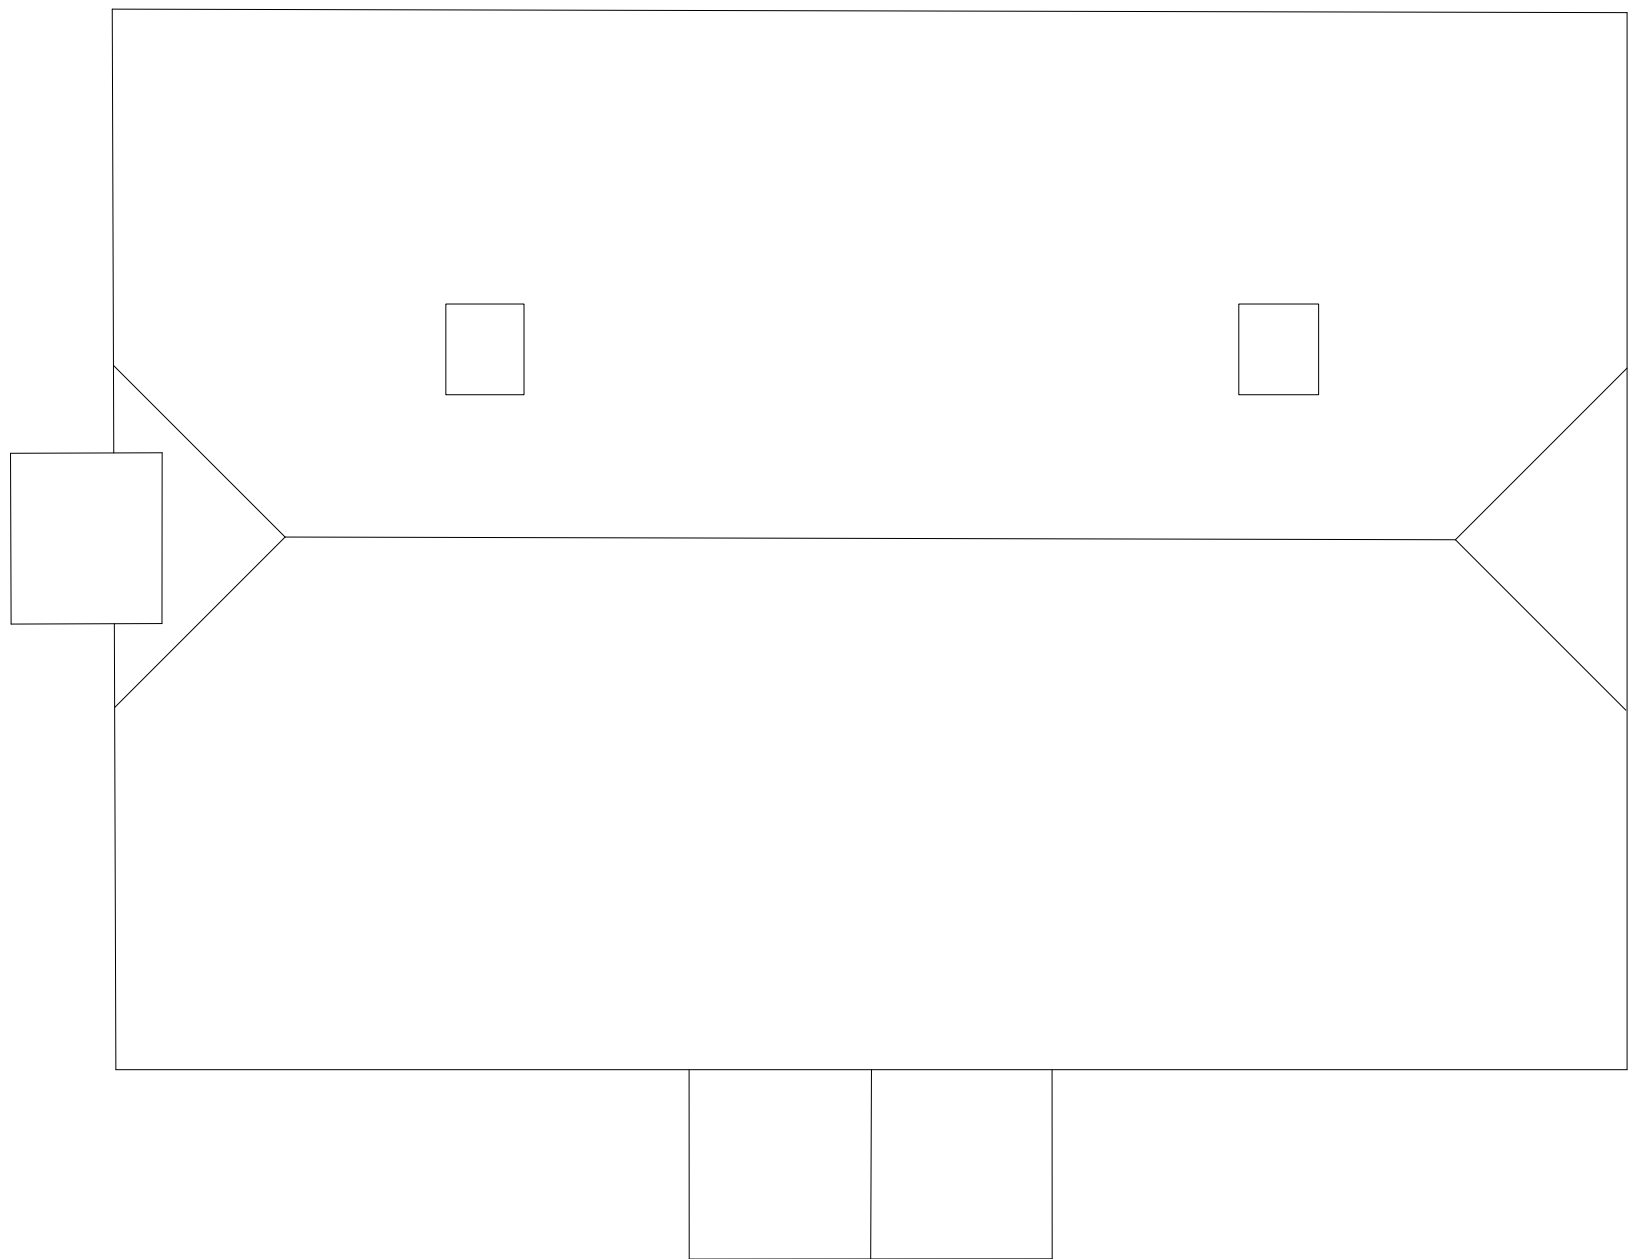

ROOF PLAN



 Chartered Architects Chartered Building Surveyors Interior Designers CDM Services Glentworth Court, Lime Kiln Close Stoke Gifford, Bristol BS34 9SR +44 (0)117 931 2362 www.kendallkingscott.co.uk	Project Pembers Hill		Drawing Number 210894 1000		Revision P02	
	Client Drew Smith		Date 16/12/21		Drawn PW	
	Scale 1:50		Paper Size ISO A1		Filename Pembers Conversions 3.vwx	
	© Copyright		Do not scale this drawing		Check all dimensions and levels on site	
	Only to be used on the site for which designed. The electronic transmission of design information contained in this drawing is carried out entirely at the User's risk and Kendall Kingscott Ltd. will have no liability for any errors or inaccuracies arising therefrom. The production of amended or updated information from the said design information by the User will be the responsibility of the User and Kendall Kingscott Ltd. shall have no responsibility in respect thereof whatsoever.		Drawing Title Plot 234 Existing Plans		Person/Status PLANNING	