






GROUND FLOOR scale 1:50

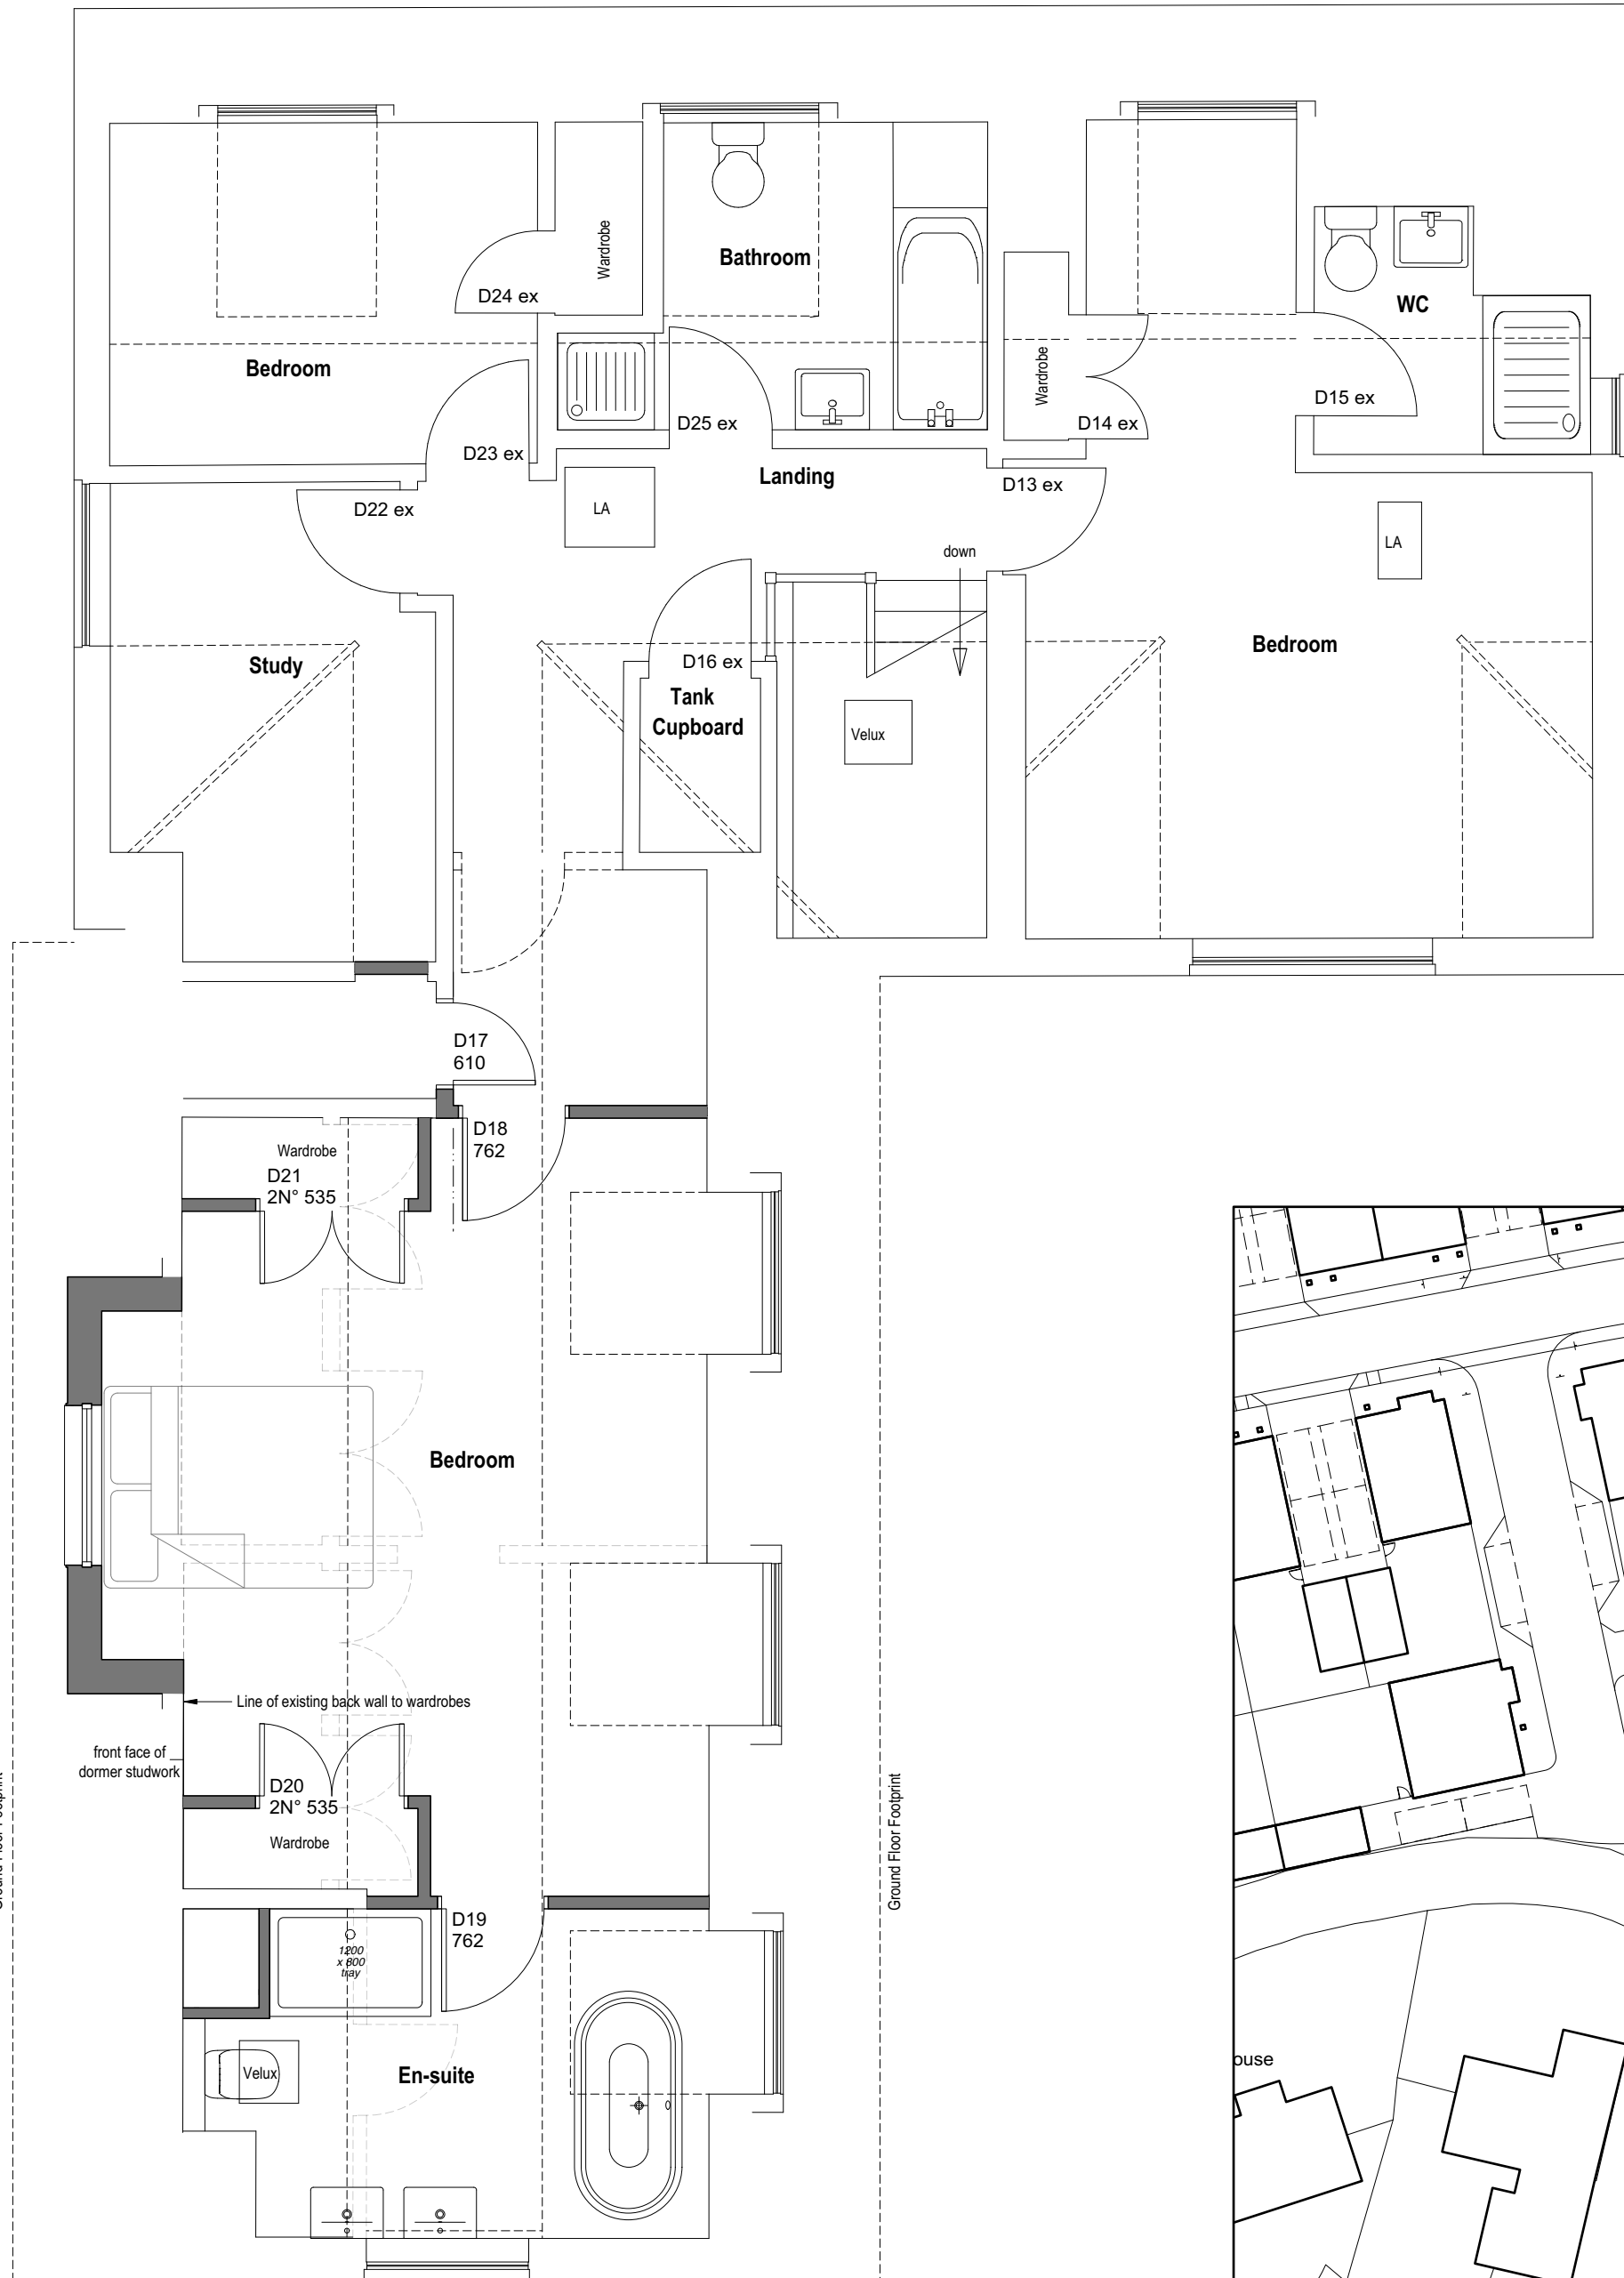

FIRST FLOOR scale 1:50

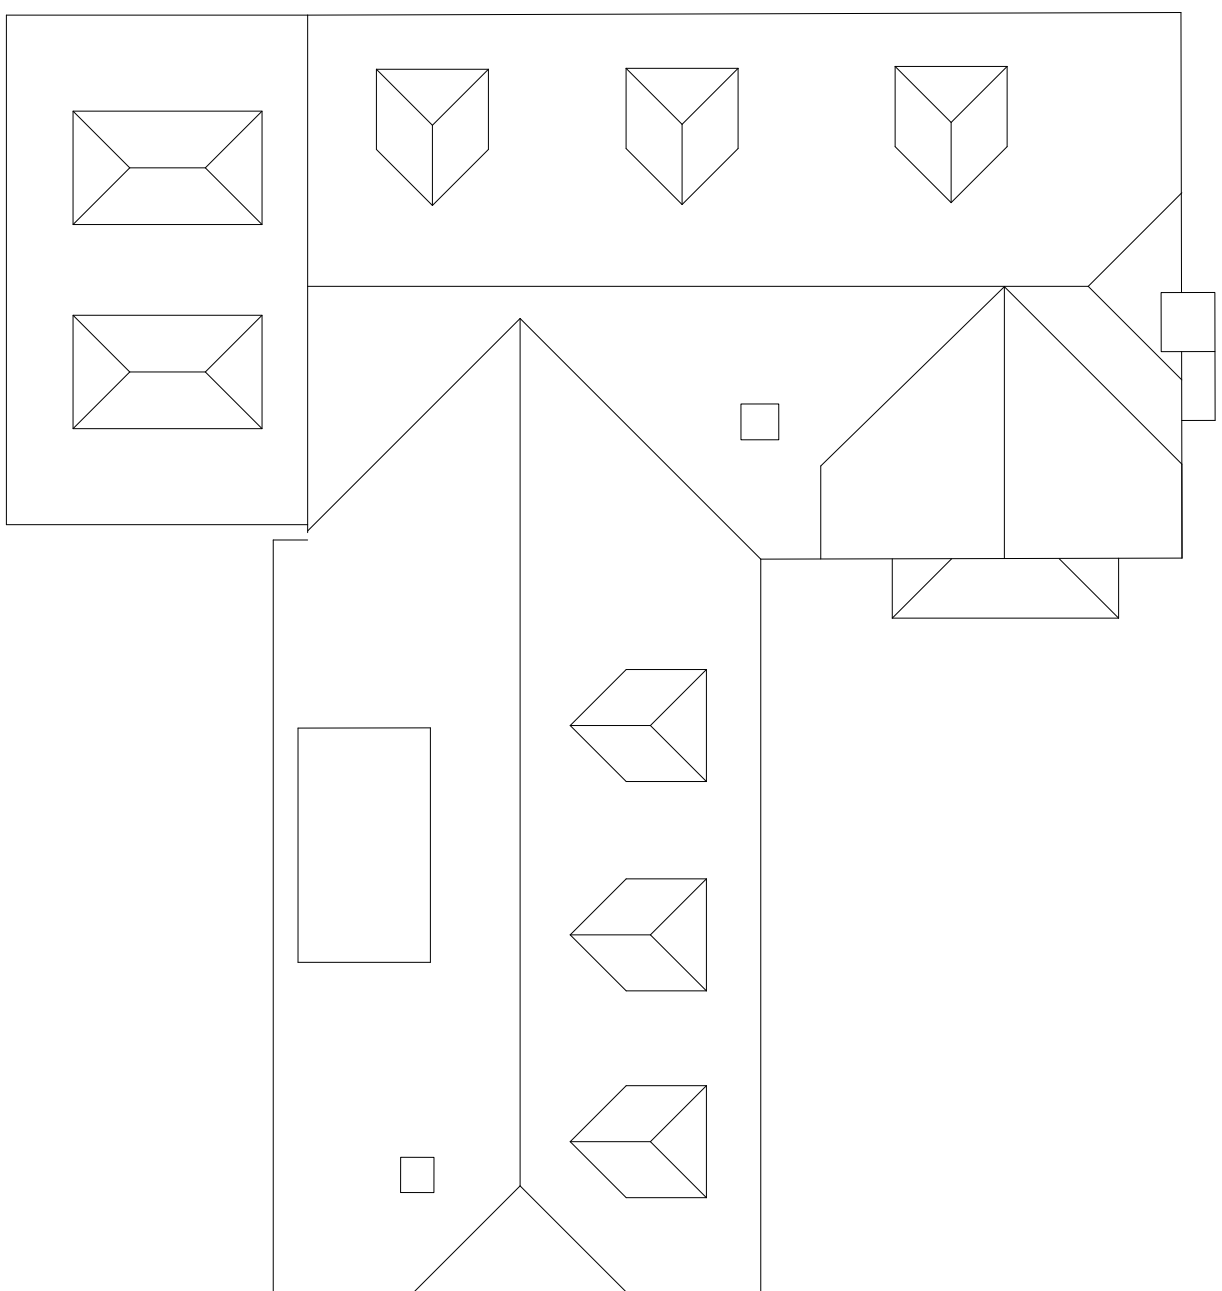

ROOF PLAN scale 1:100

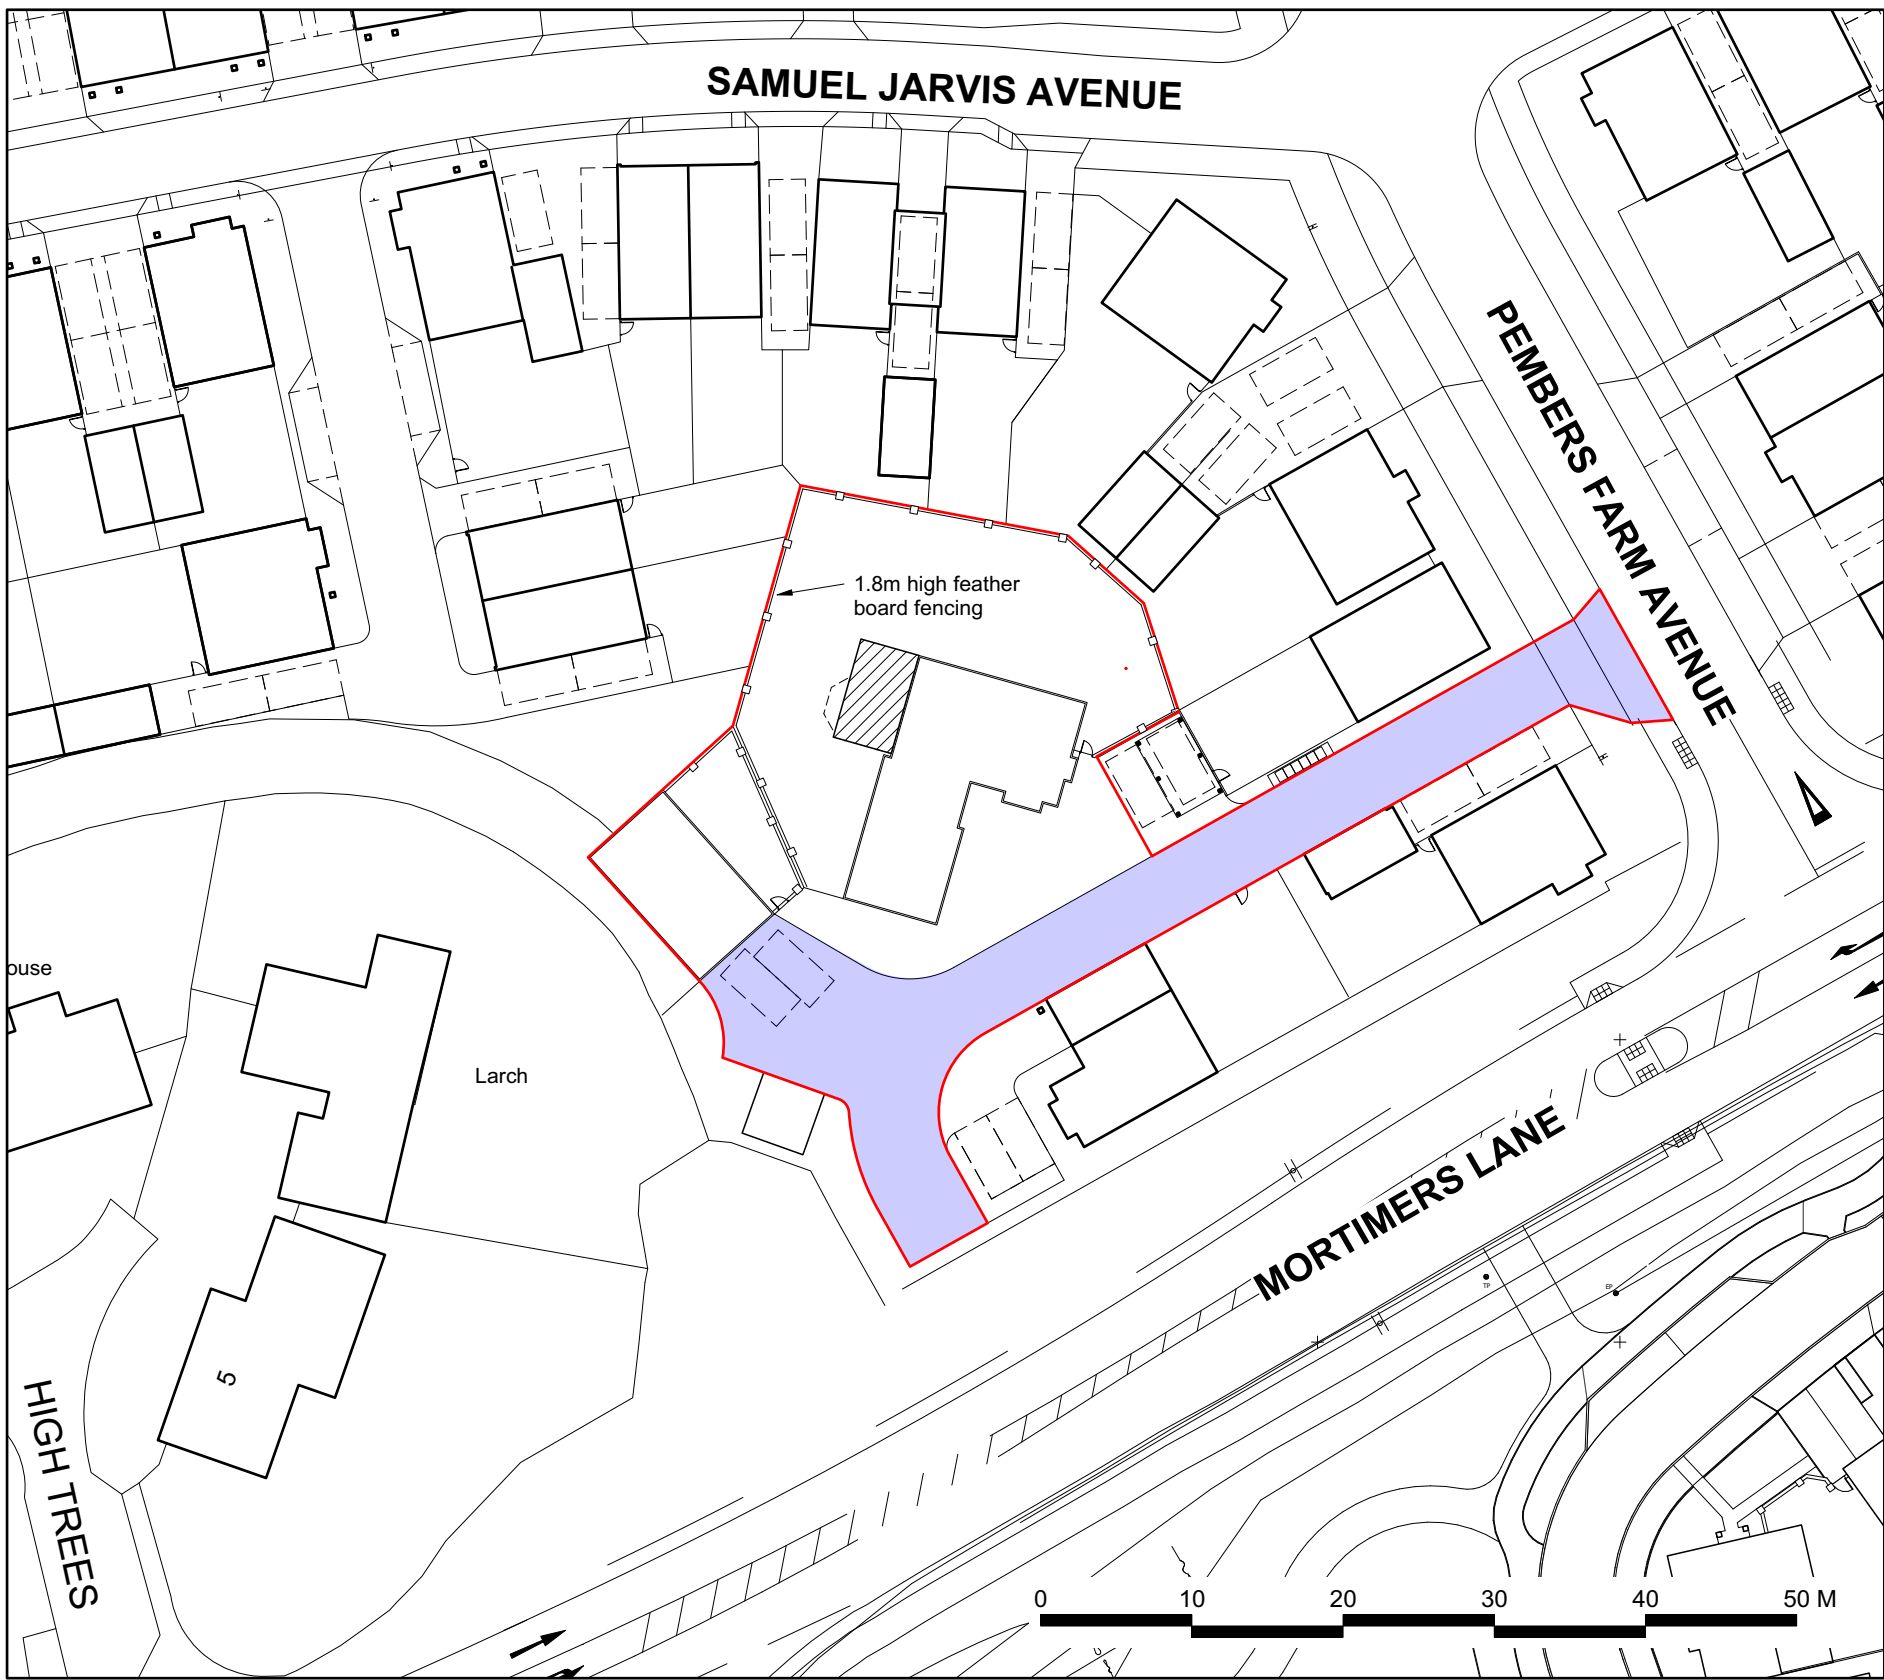

BLOCK PLAN
Scale 1:500 @ A1



Kendall Kingscott
Chartered Architects
Chartered Building Surveyors
Interior Designers
CDM Services

Project
Pembers Hill
Client
Drew Smith
Scale
1:50
Paper Size
ISO A1
Filename
Pembers Conversions 5.vwx
© Copyright
Do not scale this drawing

Glentworth Court, Lime Kiln Close
Stoke Gifford, Bristol BS34 8SP
+44 (0)117 931 2362
www.kendallkingscott.co.uk
Only to be used on the site for which designed. The electronic transmission of design information contained in this drawing is carried out entirely at the User's risk and Kendall Kingscott Ltd. will have no liability for any errors or inaccuracies arising therefrom. The production of amended or updated information from the said design information by the User is entirely the responsibility of the User and Kendall Kingscott Ltd. shall have no responsibility in respect thereof whatsoever.

P04	22/07/2022	PW	PW	Red line boundary adjusted
P03	08/07/2022	PW	PW	Boundary fencing added to block plan
P02	04/03/2022	PW	PW	Single storey extension re-planned, dormer added to master bedroom.
Rev	Date	By	Ap	Note
Drawing Title				
Plot 1 Proposed Floor Plan				
Block Plan				
Project Number	Drawing Number	Revision		
210894	1004	P04		
Date	Drawn	Checked	Person/Status	
16/12/21	PW	PW	PLANNING	