




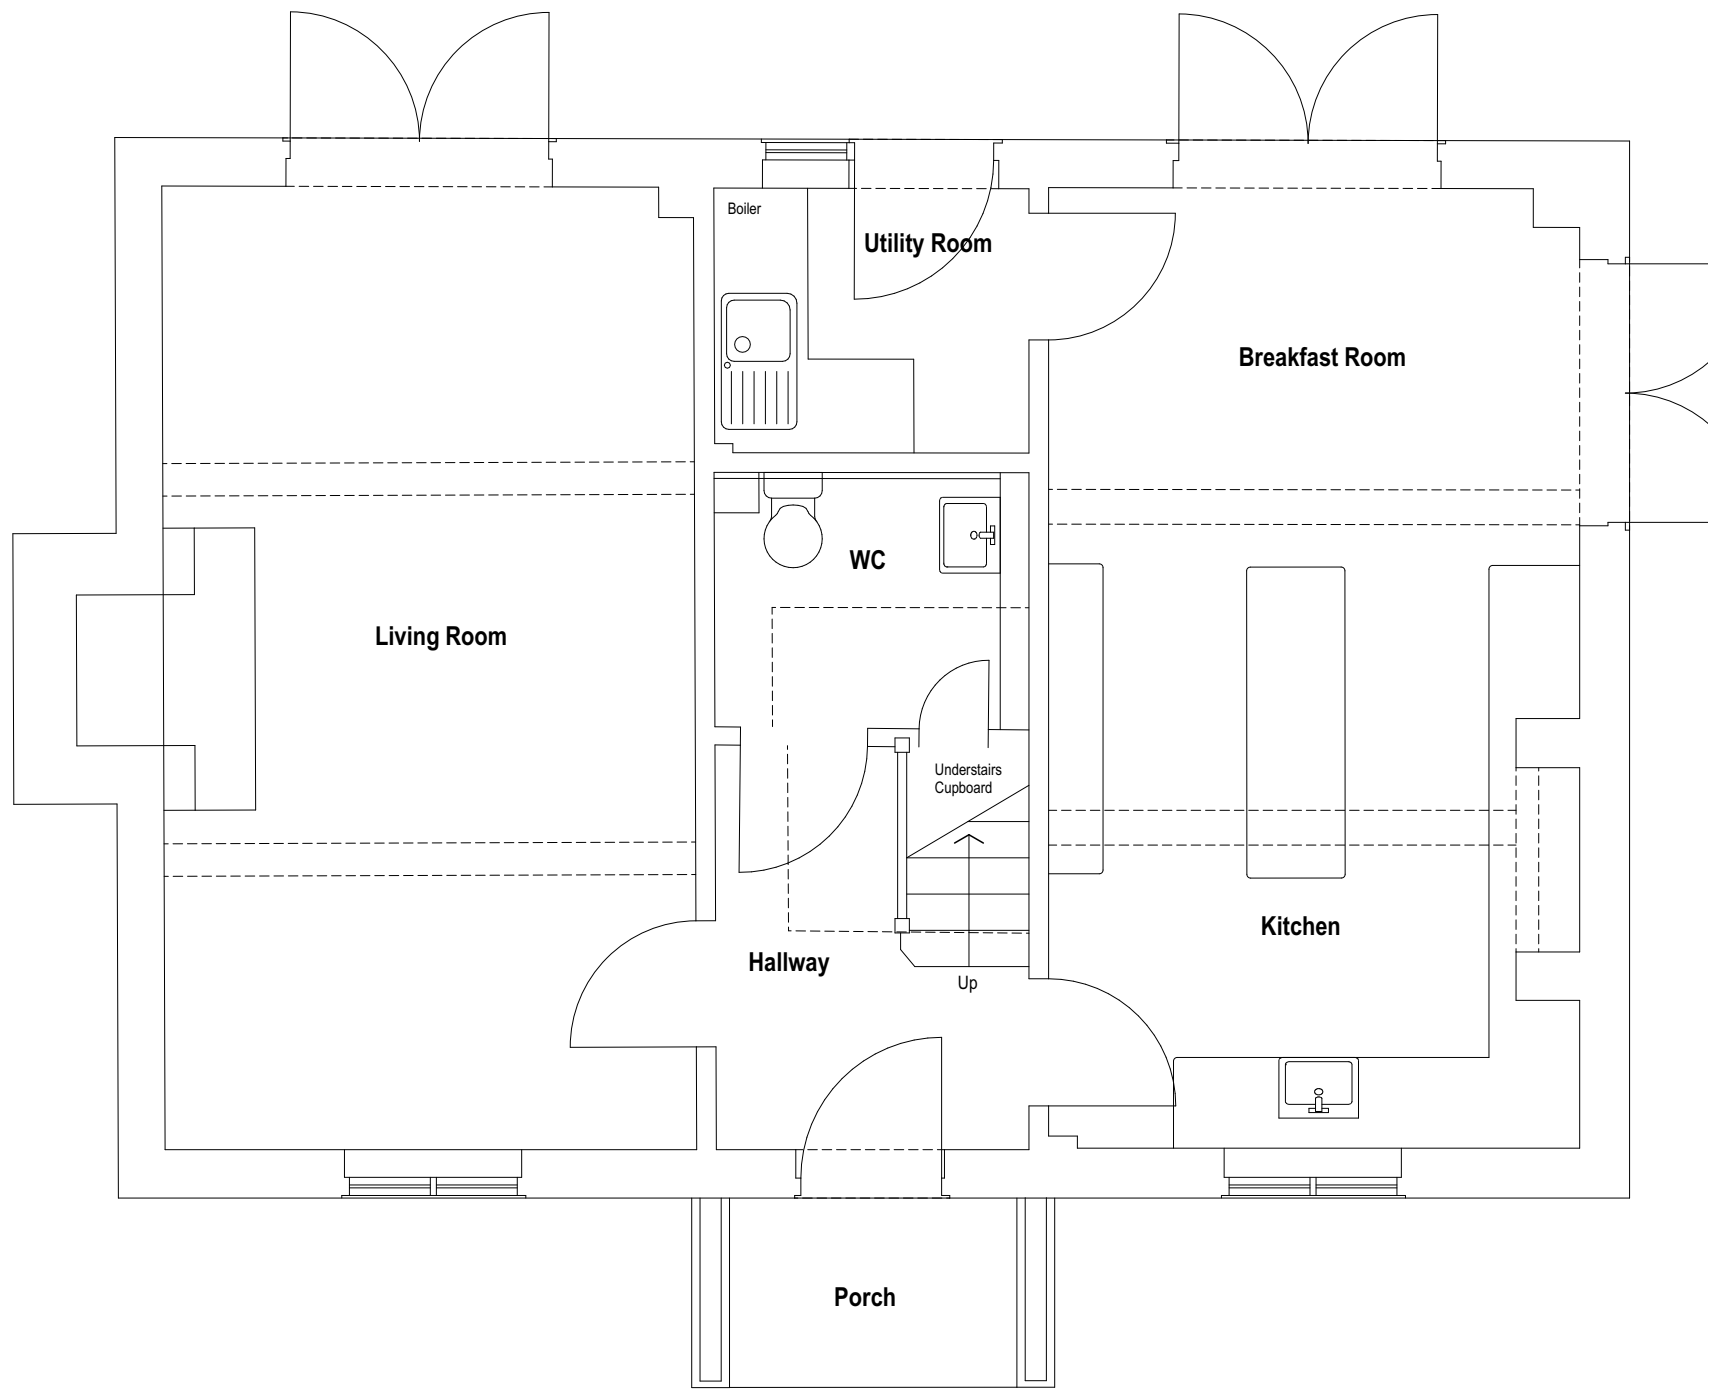


GROUND FLOOR

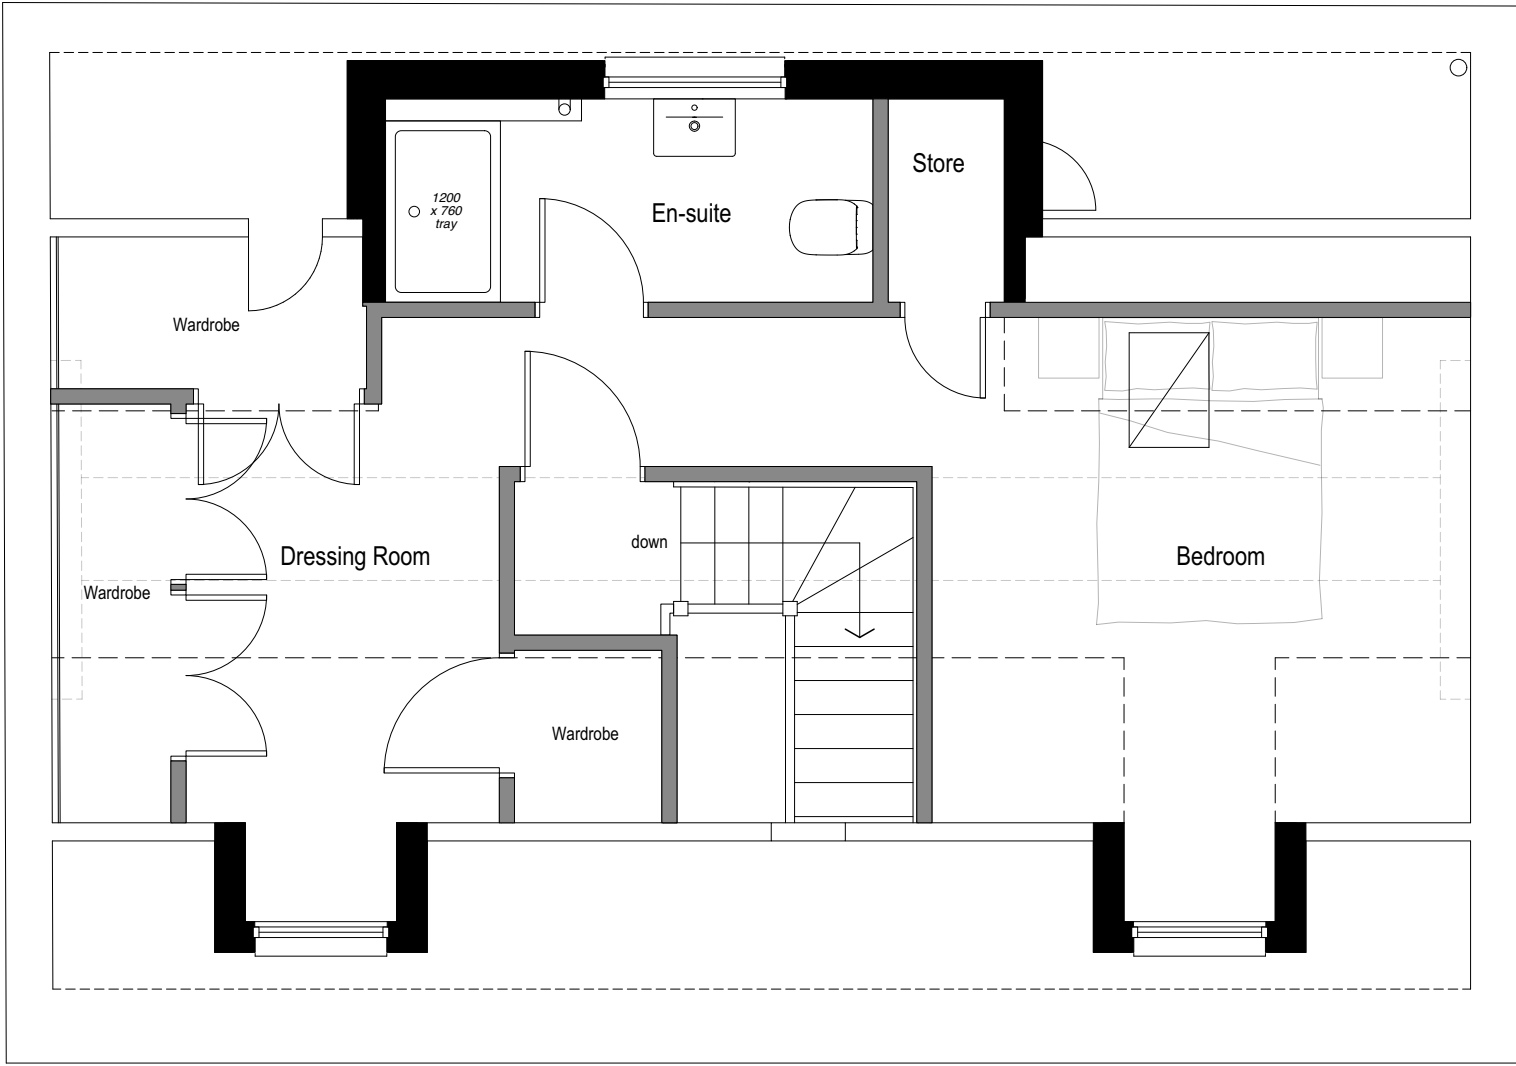


SECOND FLOOR

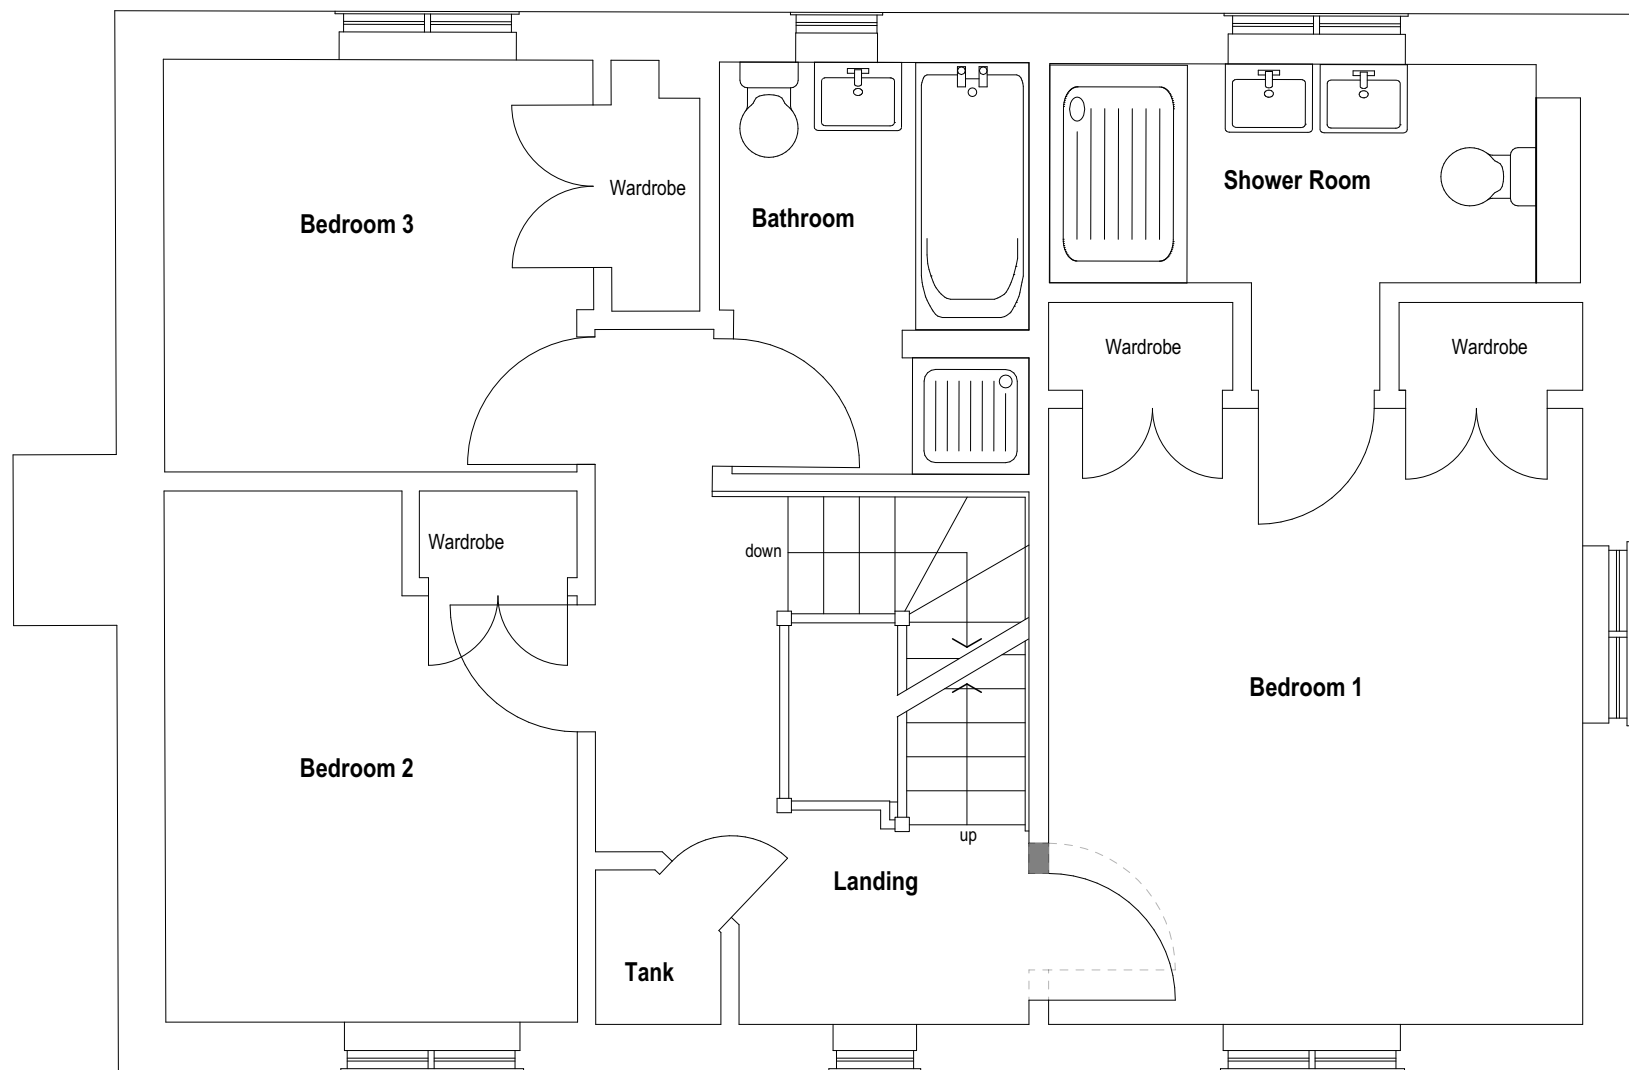

FIRST FLOOR

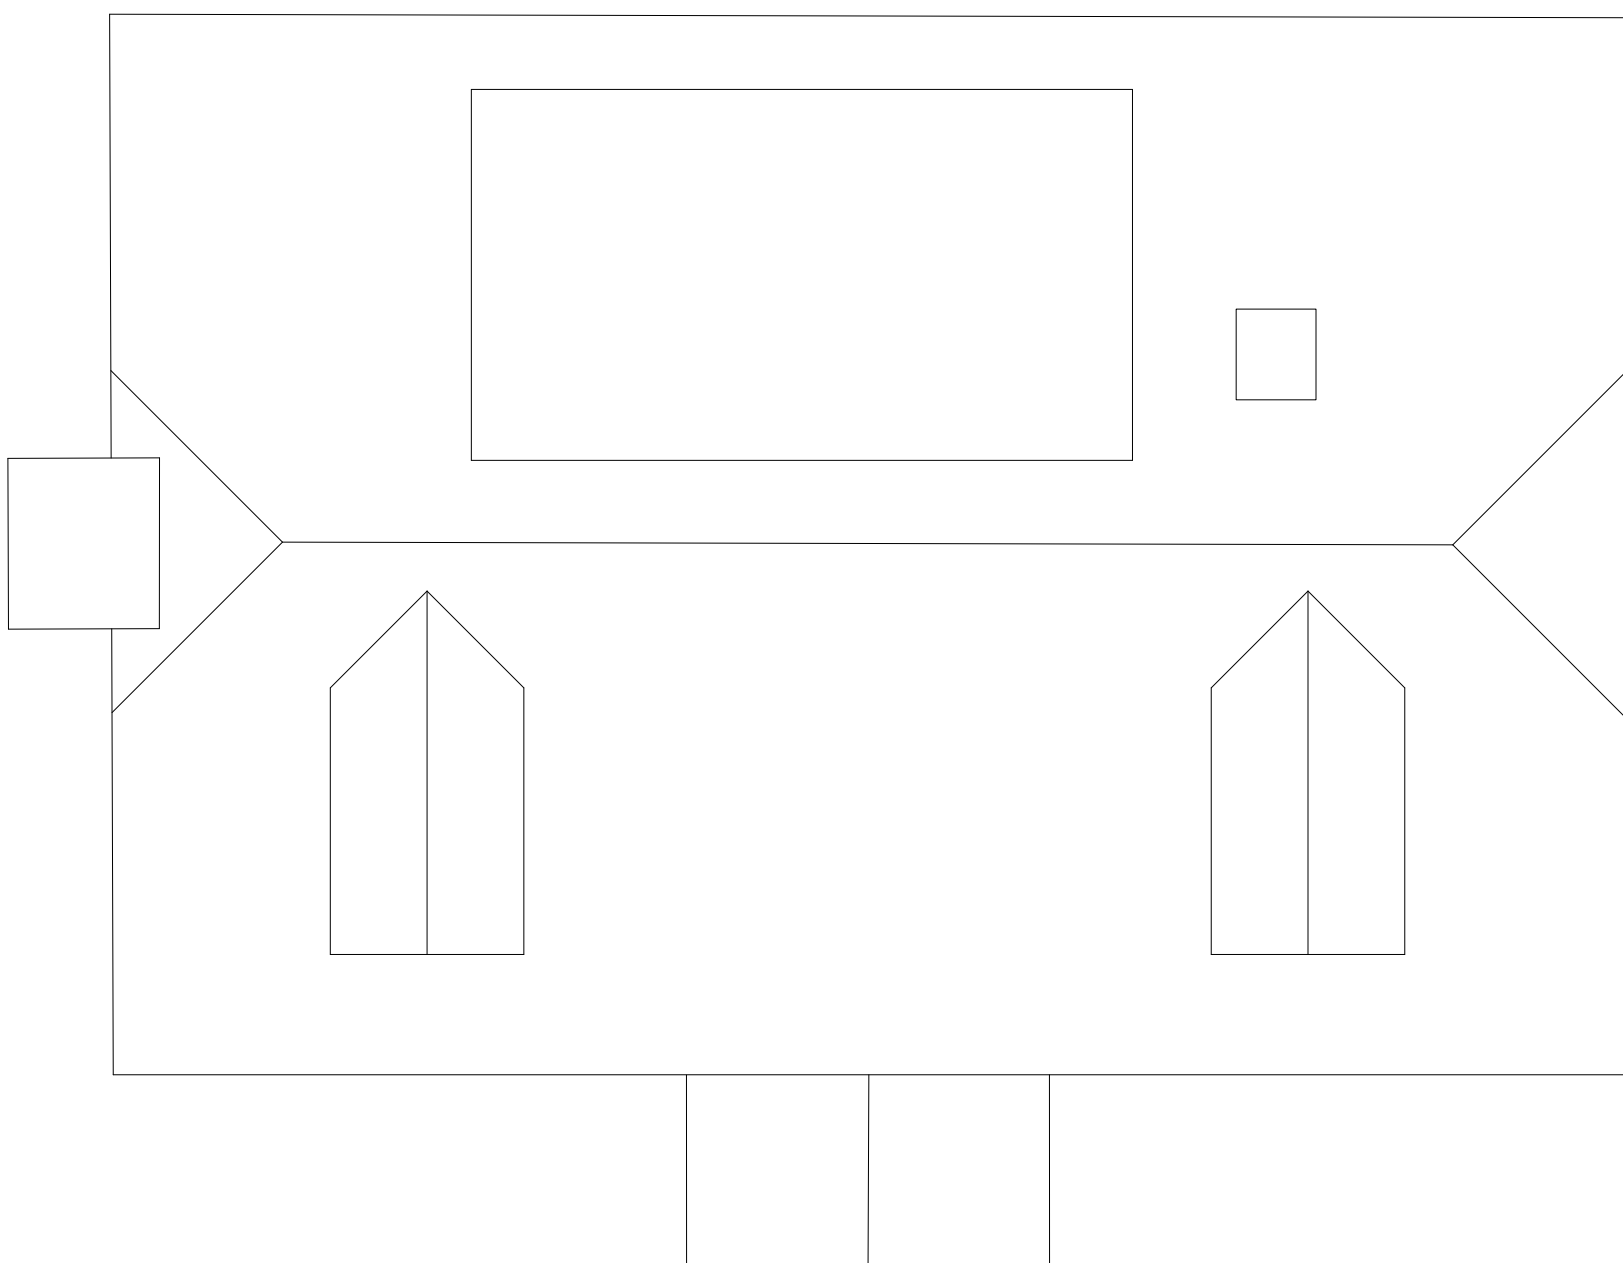

ROOF PLAN

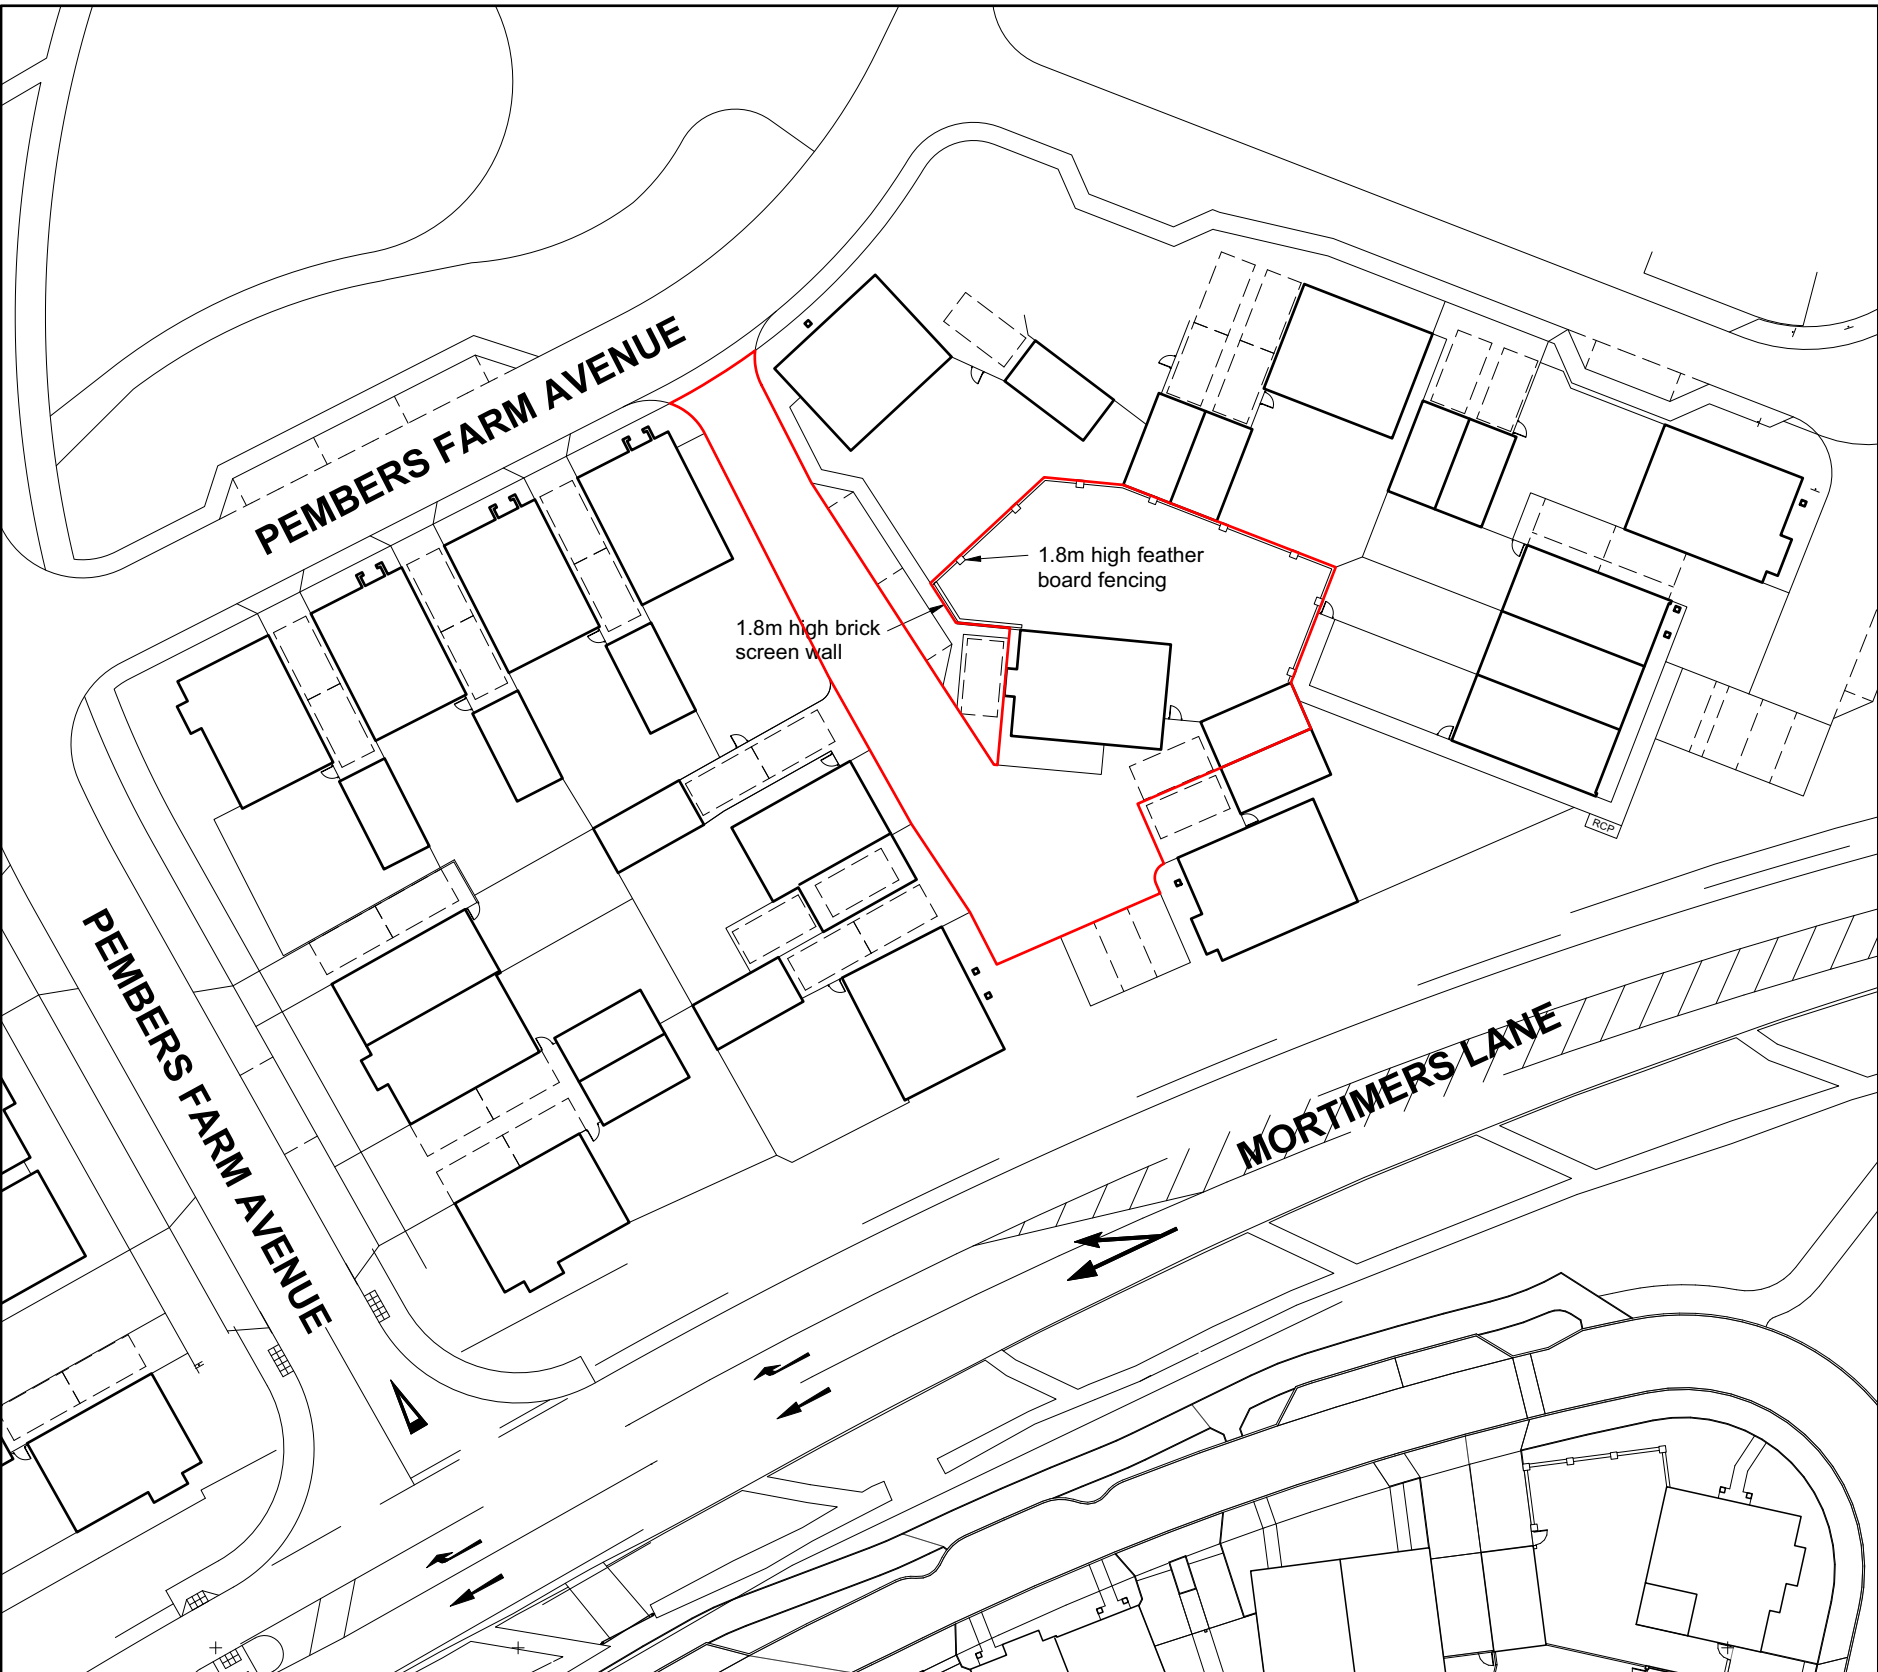

BLOCK PLAN

Scale 1:500 @ A1



Chartered Architects
Chartered Building Surveyors
Interior Designers
CDM Services

Glentworth Court, Lime Kiln Close
Stoke Gifford, Bristol BS34 8SR
+44 (0)117 931 2362
www.kendallkingscott.co.uk

© Copyright
Do not scale this drawing
Only to be used on the site for which designed. The electronic transmission of design information contained in this drawing is carried out entirely at the User's risk and Kendall Kingscott Ltd. will have no liability for any errors or inaccuracies arising therefrom. The production of amended or updated information from the said design information by the User is entirely the responsibility of the User and Kendall Kingscott Ltd. shall have no responsibility in respect thereof whatsoever.

Project
Pembers Hill

Client
Drew Smith

Scale Paper Size Planname
1:50 ISO A1 Pembers Conversions 5.vwx

© Copyright
Do not scale this drawing

P03 22/07/2022 PW PW Red line boundary adjusted
P02 08/07/2022 PW PW Proposed elevations moved to new drawing. Roof plan and block plan added

P01 16/12/2021 PW PW First Issue
Rev Date By Ap Note

Drawing Title
Plot 234 Proposed Plans and Block Plan

Project Number Drawing Number Revision
210894 1008 P03

Date Drawn Checked Purpose/Status
16/12/21 PW PW PLANNING