




SOUTH ELEVATION



EAST ELEVATION



NORTH ELEVATION

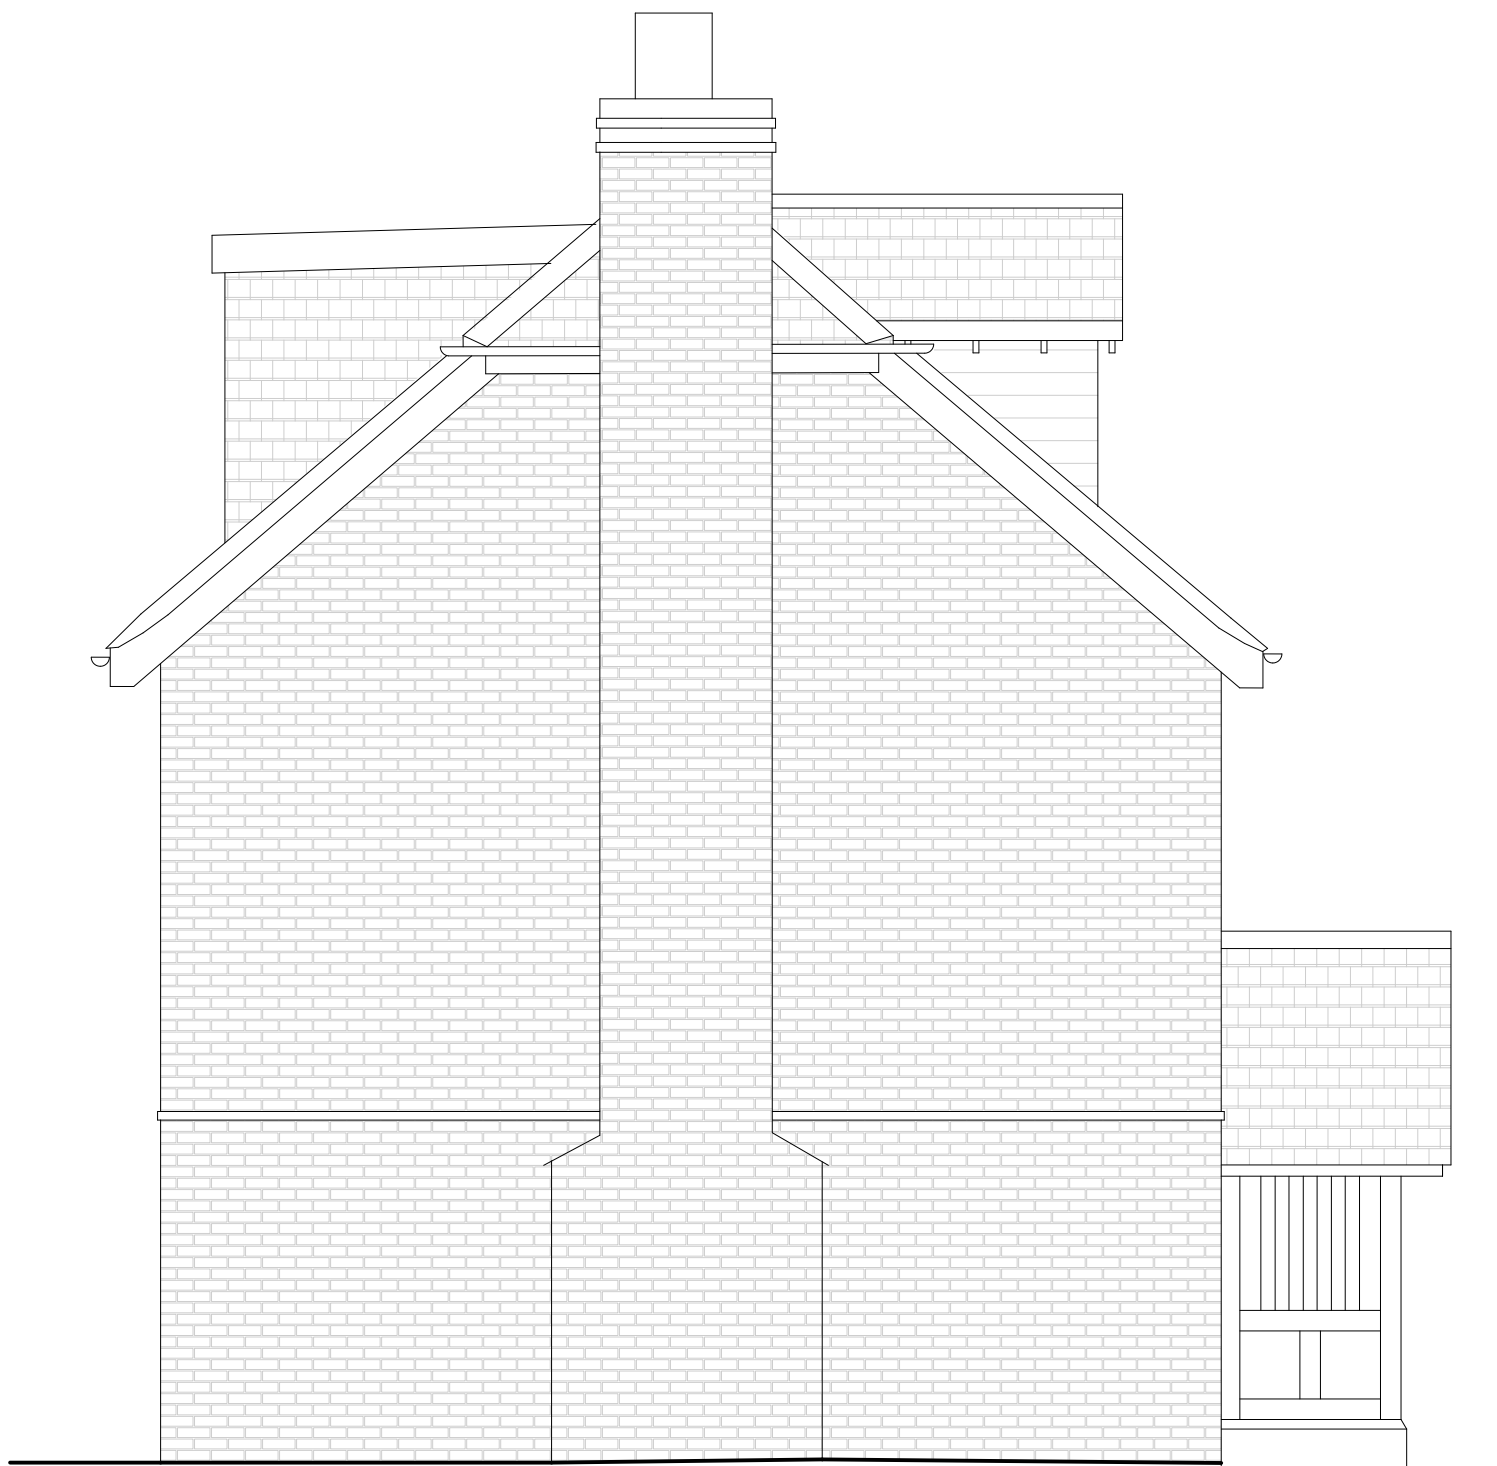

WEST ELEVATION



Chartered Architects
Chartered Building Surveyors
Interior Designers
CDM Services

Glentworth Court, Lime Kiln Close
Stoke Gifford, Bristol BS34 8SR
+44 (0)117 931 2392
www.kendallkingscott.co.uk

Client
Drew Smith

Scale Paper Size Filename
1:50 ISO A1 Pembers Conversions 3.vwx

© Copyright Do not scale this drawing
Check all dimensions and levels on site

Only to be used on the site for which designed. The electronic transmission of design information contained in this drawing is carried out entirely at the User's risk and Kendall Kingscott Ltd. will have no liability for any errors or inaccuracies arising therefrom. The production of amended or updated information from the said design information by the User is entirely the responsibility of the User and Kendall Kingscott Ltd. shall have no responsibility in respect thereof whatsoever.

P01 08/08/2022 PW PW First Issue

Rev Date By Ap Note

Drawing Title
Plot 234 Proposed Elevations

Project Number Drawing Number Revision
210894 1009 P01

Date Drawn Checked
16/12/21 PW PW PLANNING