




SOUTH ELEVATION



EAST ELEVATION



NORTH ELEVATION

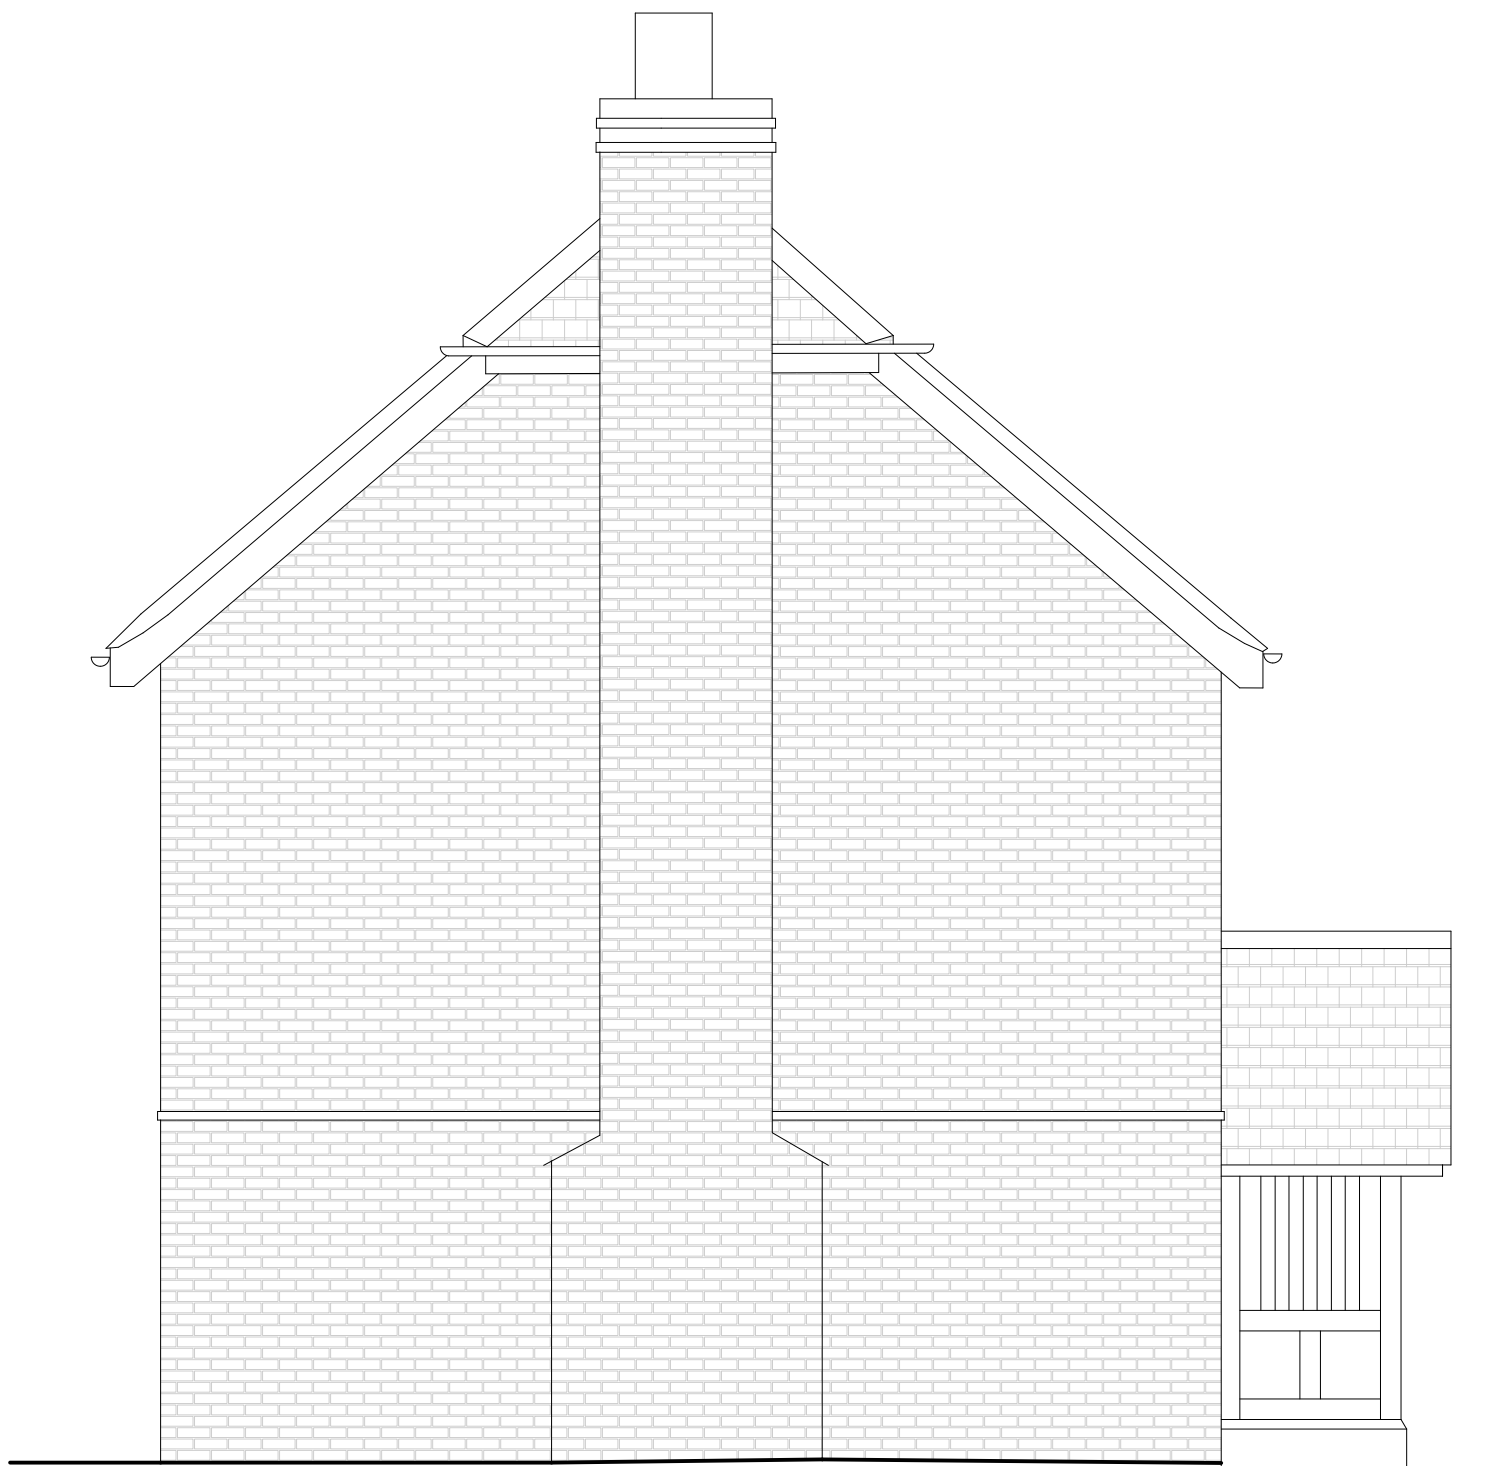

WEST ELEVATION

Scale 1:50
0 1 2 3 4 5 M



Chartered Architects
Chartered Building Surveyors
Interior Designers
CDM Services

Glentworth Court, Lime Kiln Close
Stoke Gifford, Bristol BS34 8SR
+44 (0)117 931 2362
www.kendallkingscott.co.uk

Client
Pemblers Hill

Project
Pemblers Hill

Scale
1:50

© Copyright
Do not scale this drawing

Project
Pemblers Hill

Project Number
210894 1001

Scale
1:50

© Copyright
Do not scale this drawing

P02 08/07/2022 PW PW Drawing content changed to plot
234 existing elevations

P01 16/12/2021 PW PW First Issue

Rev Date By Ap Note

Drawing Title
Plot 234 Existing Elevations

Project Number
210894 1001

Scale
1:50

© Copyright
Do not scale this drawing

Only to be used on the site for which designed. The electronic transmission of design information contained in this drawing is carried out entirely at the User's risk and Kendall Kingscott Ltd. will have no liability for any errors or inaccuracies arising therefrom. The production of amended or updated information from the said design information by the User is entirely the responsibility of the User and Kendall Kingscott Ltd. shall have no responsibility in respect thereof whatsoever.