




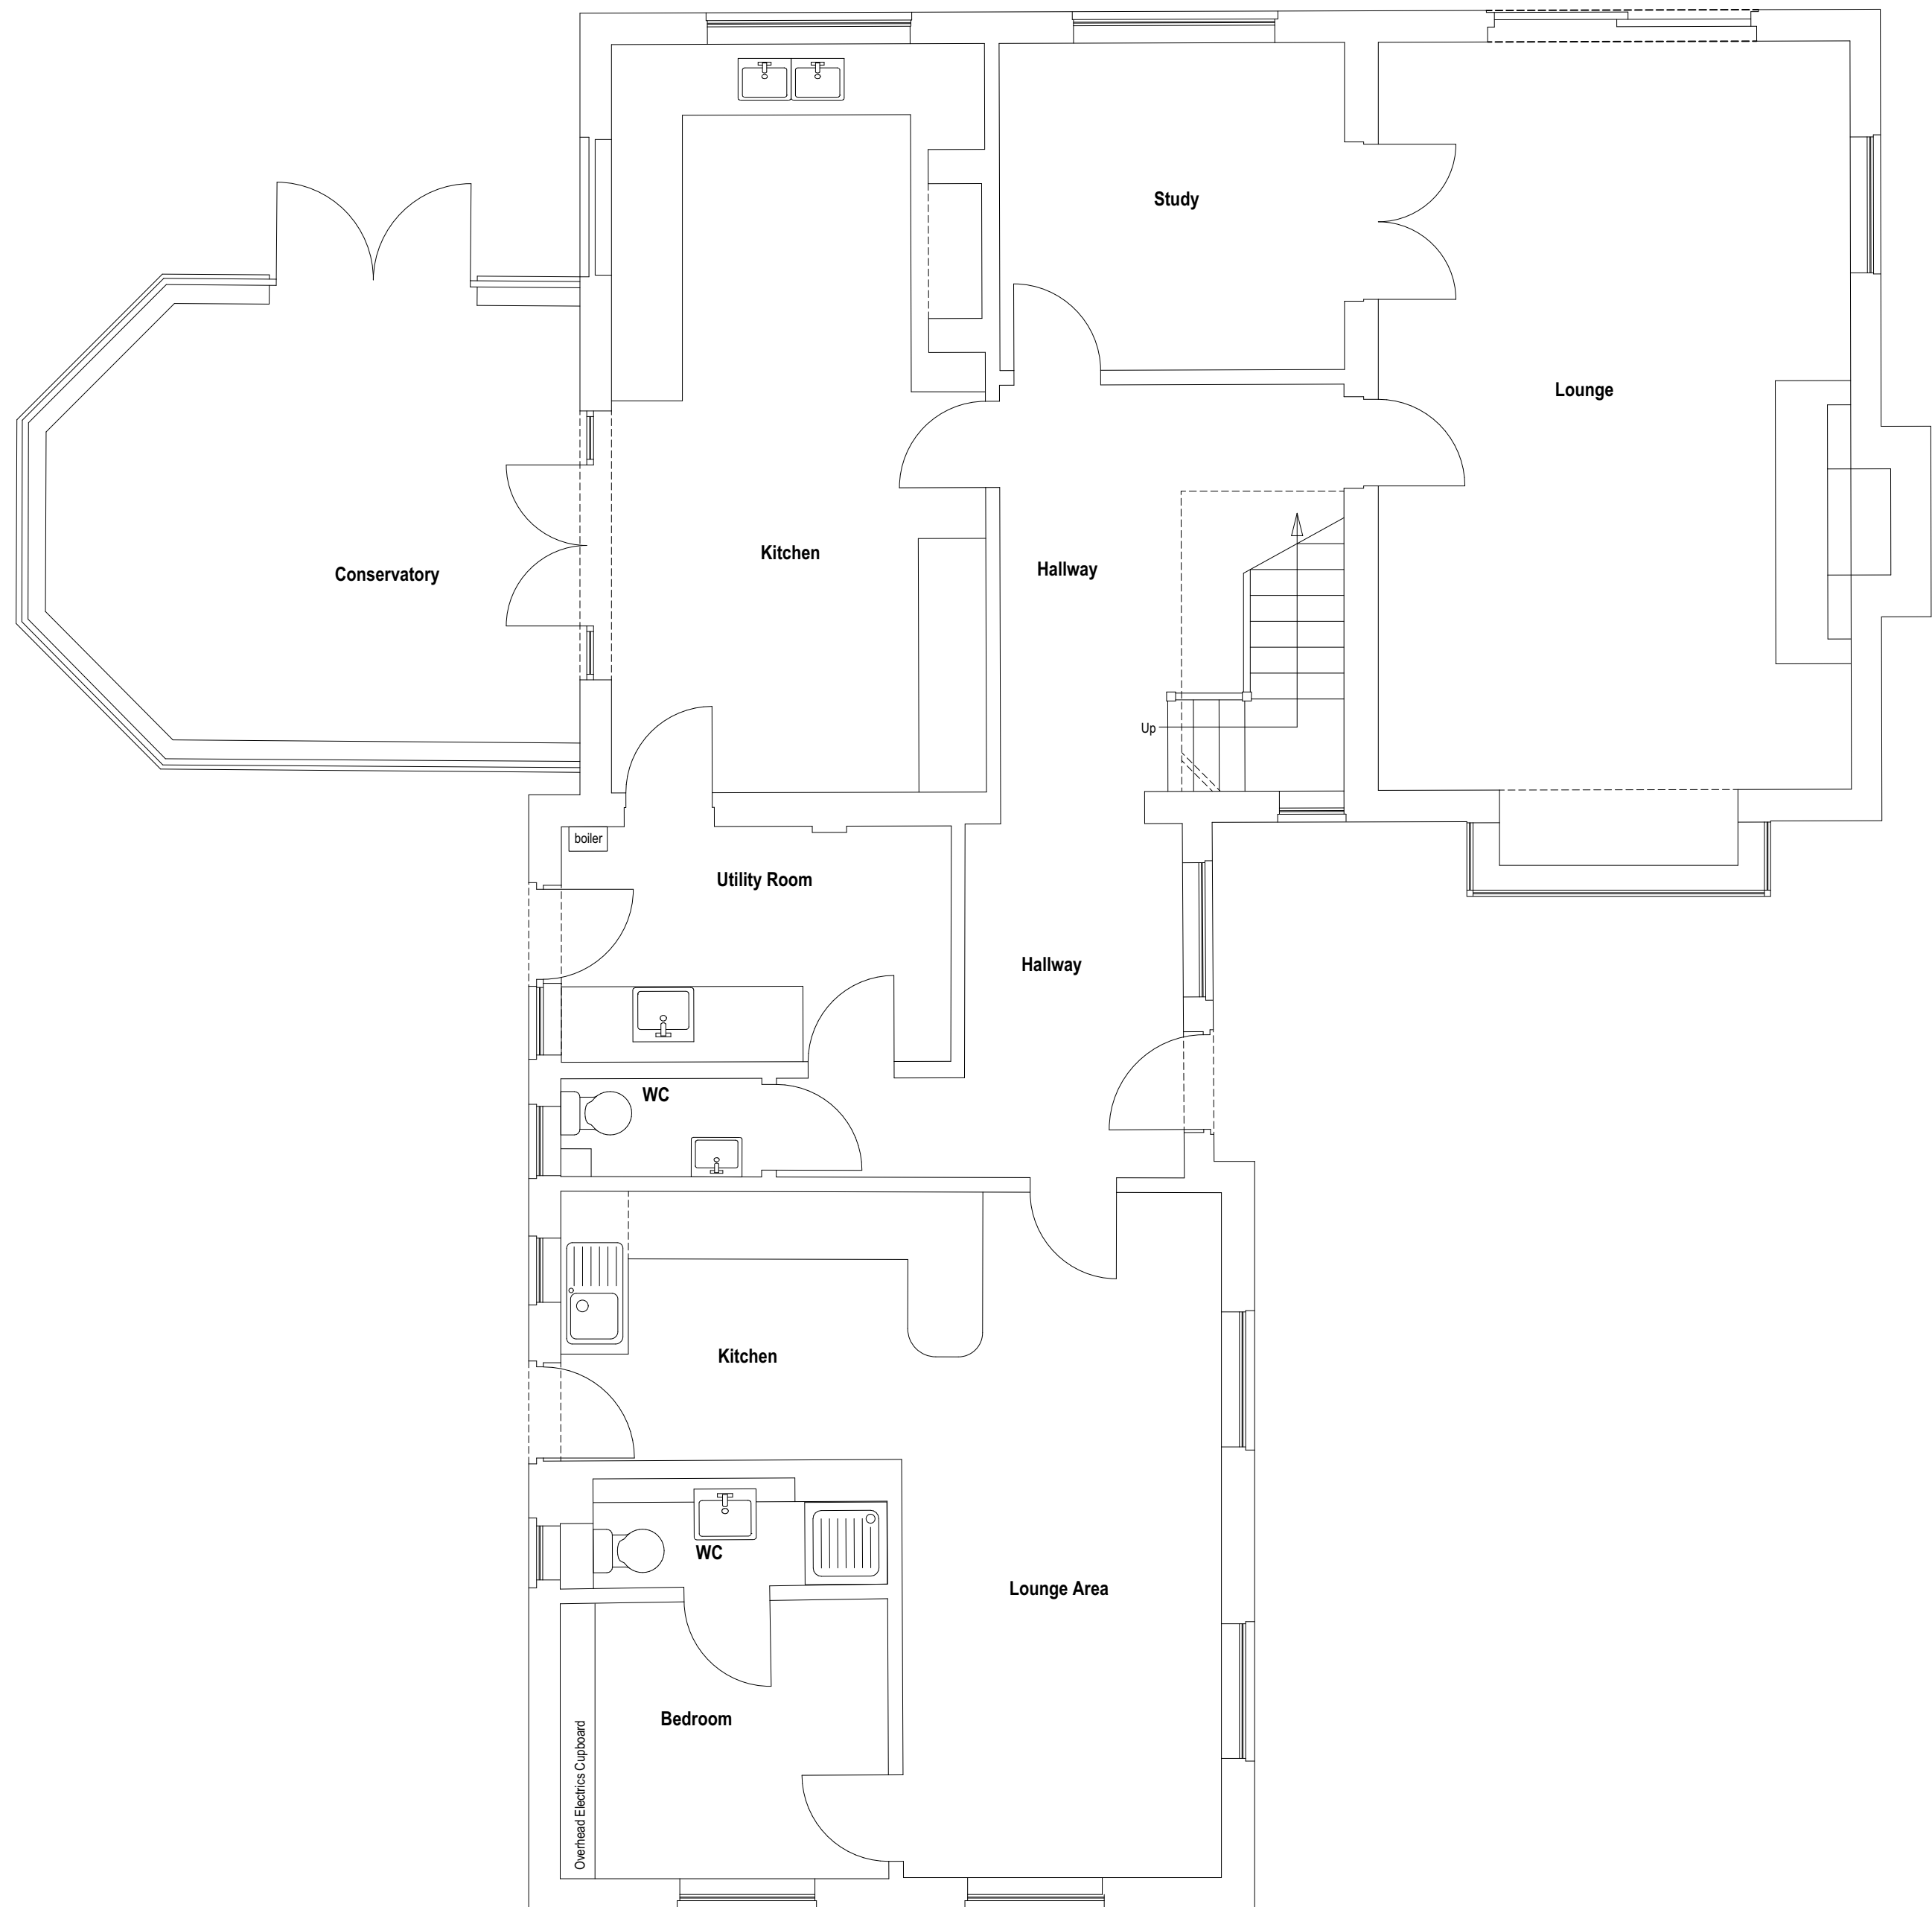

GROUND FLOOR scale 1:50

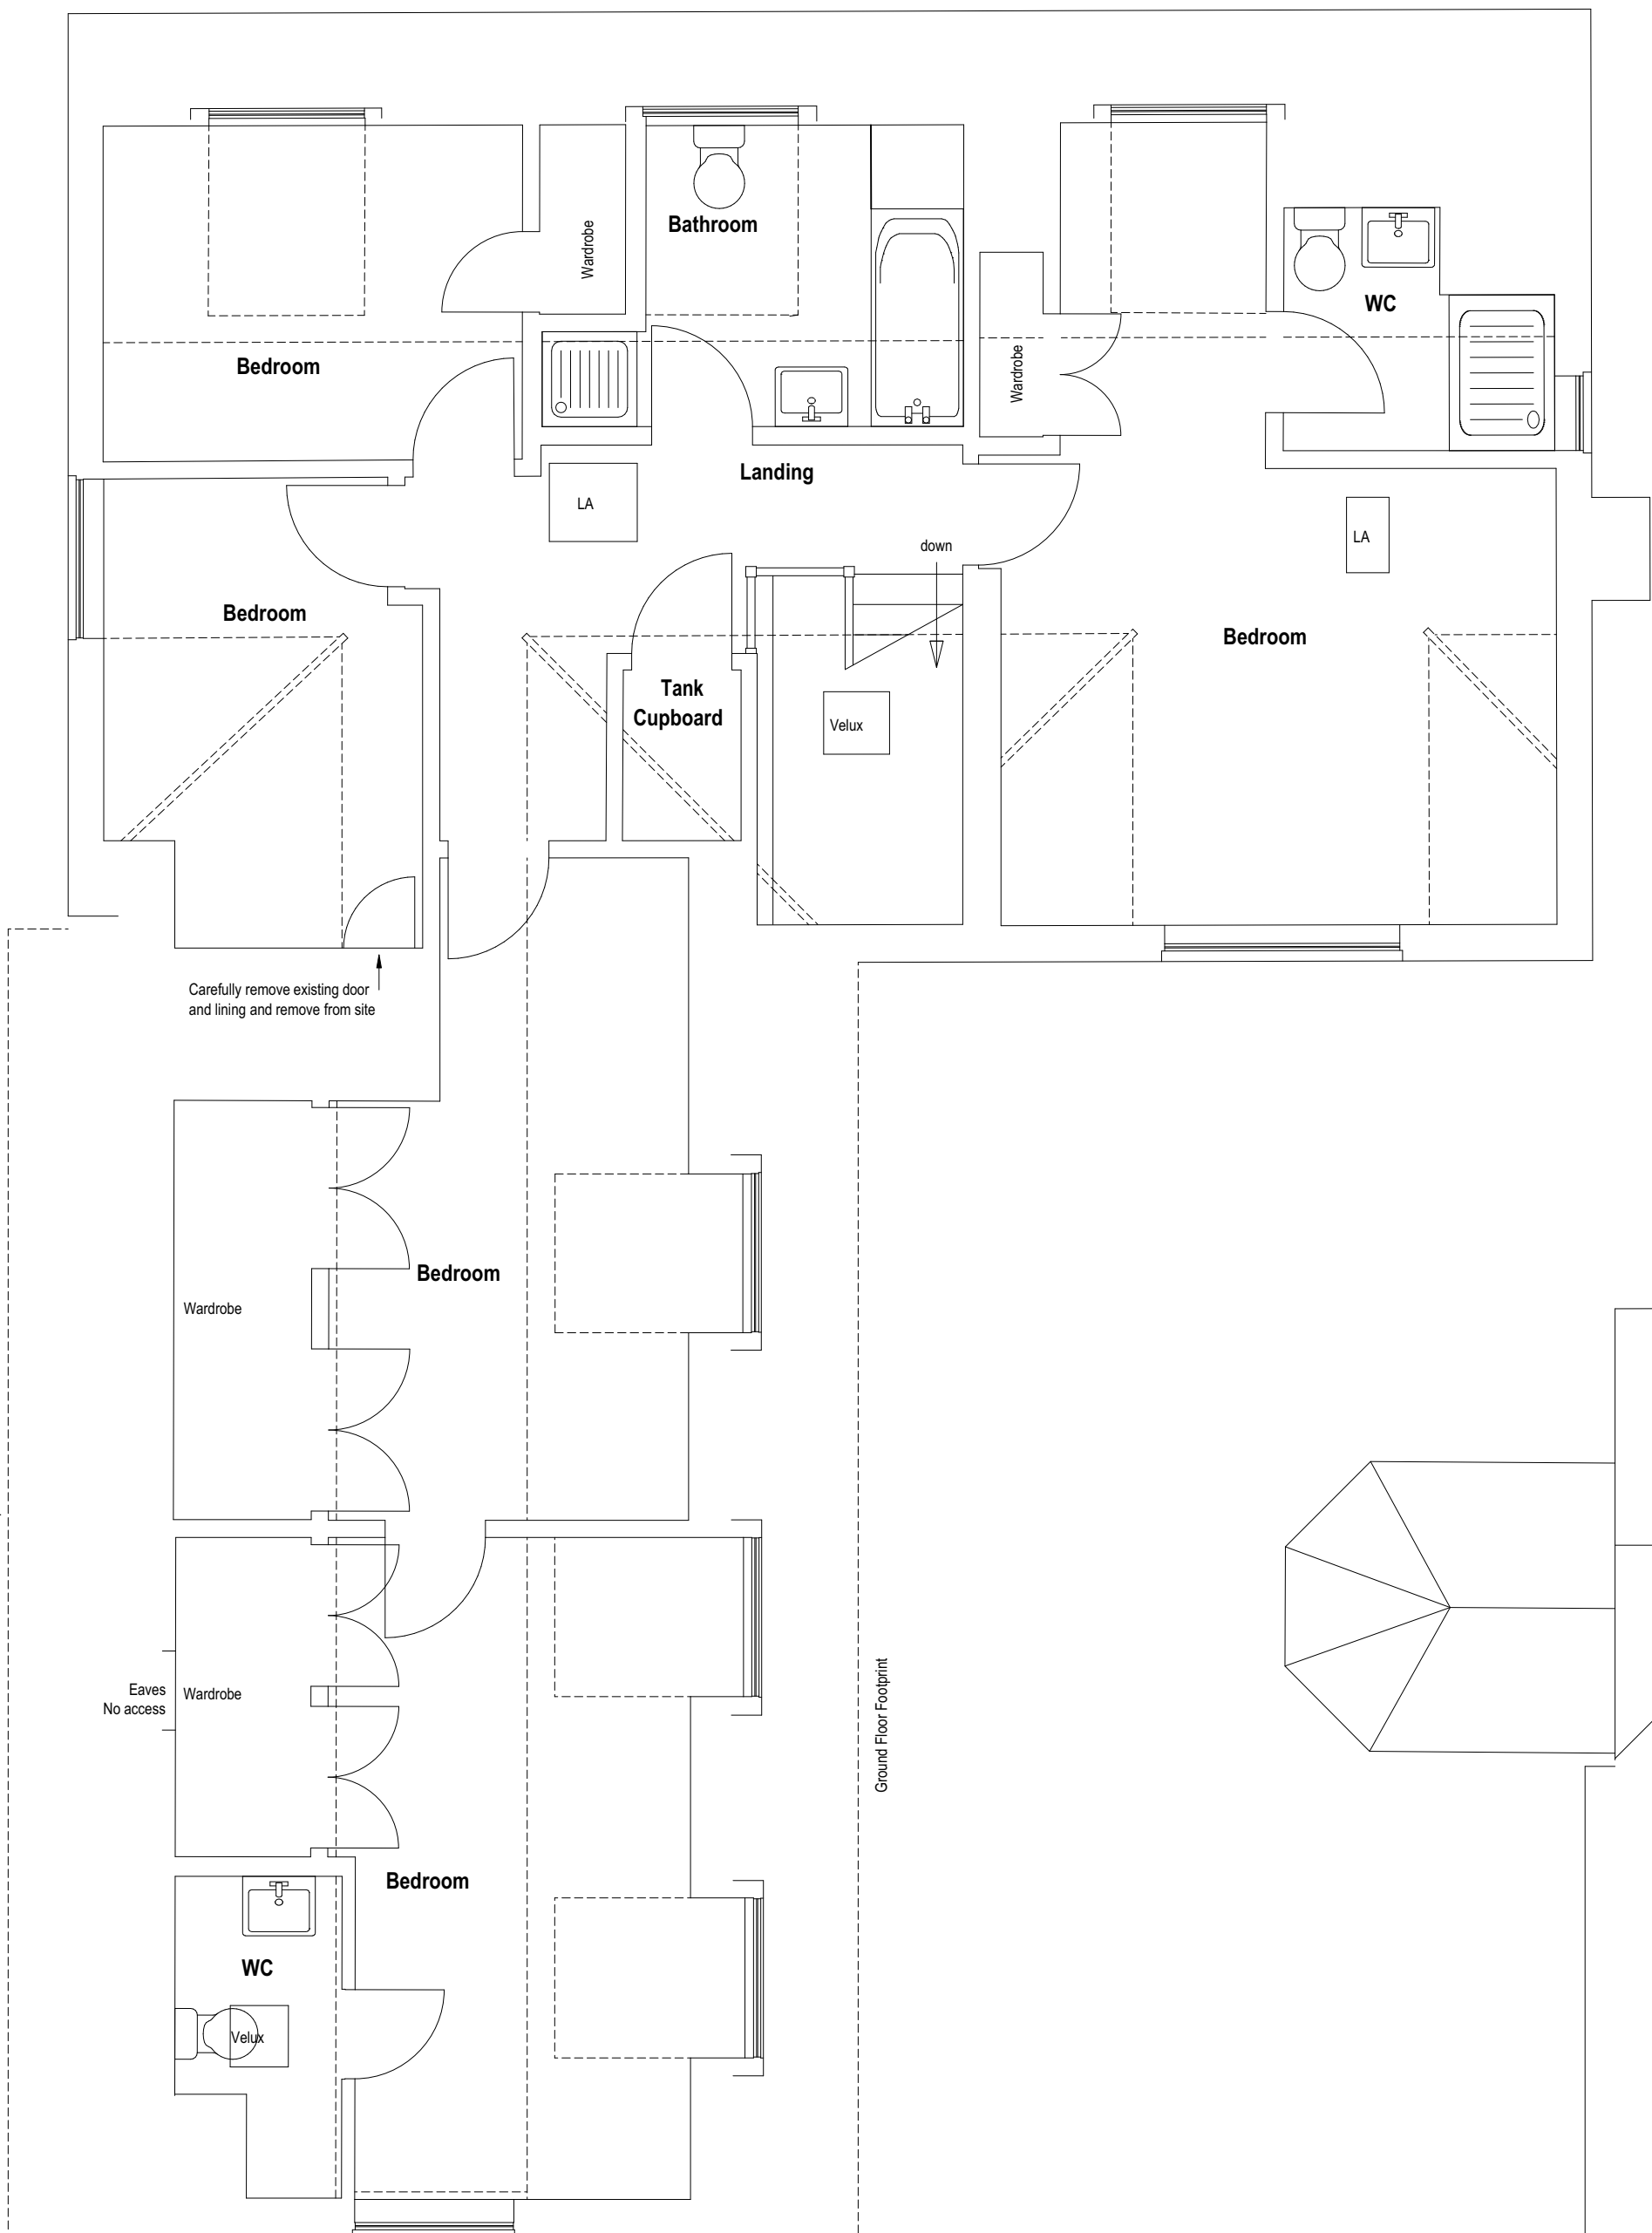

FIRST FLOOR scale 1:50

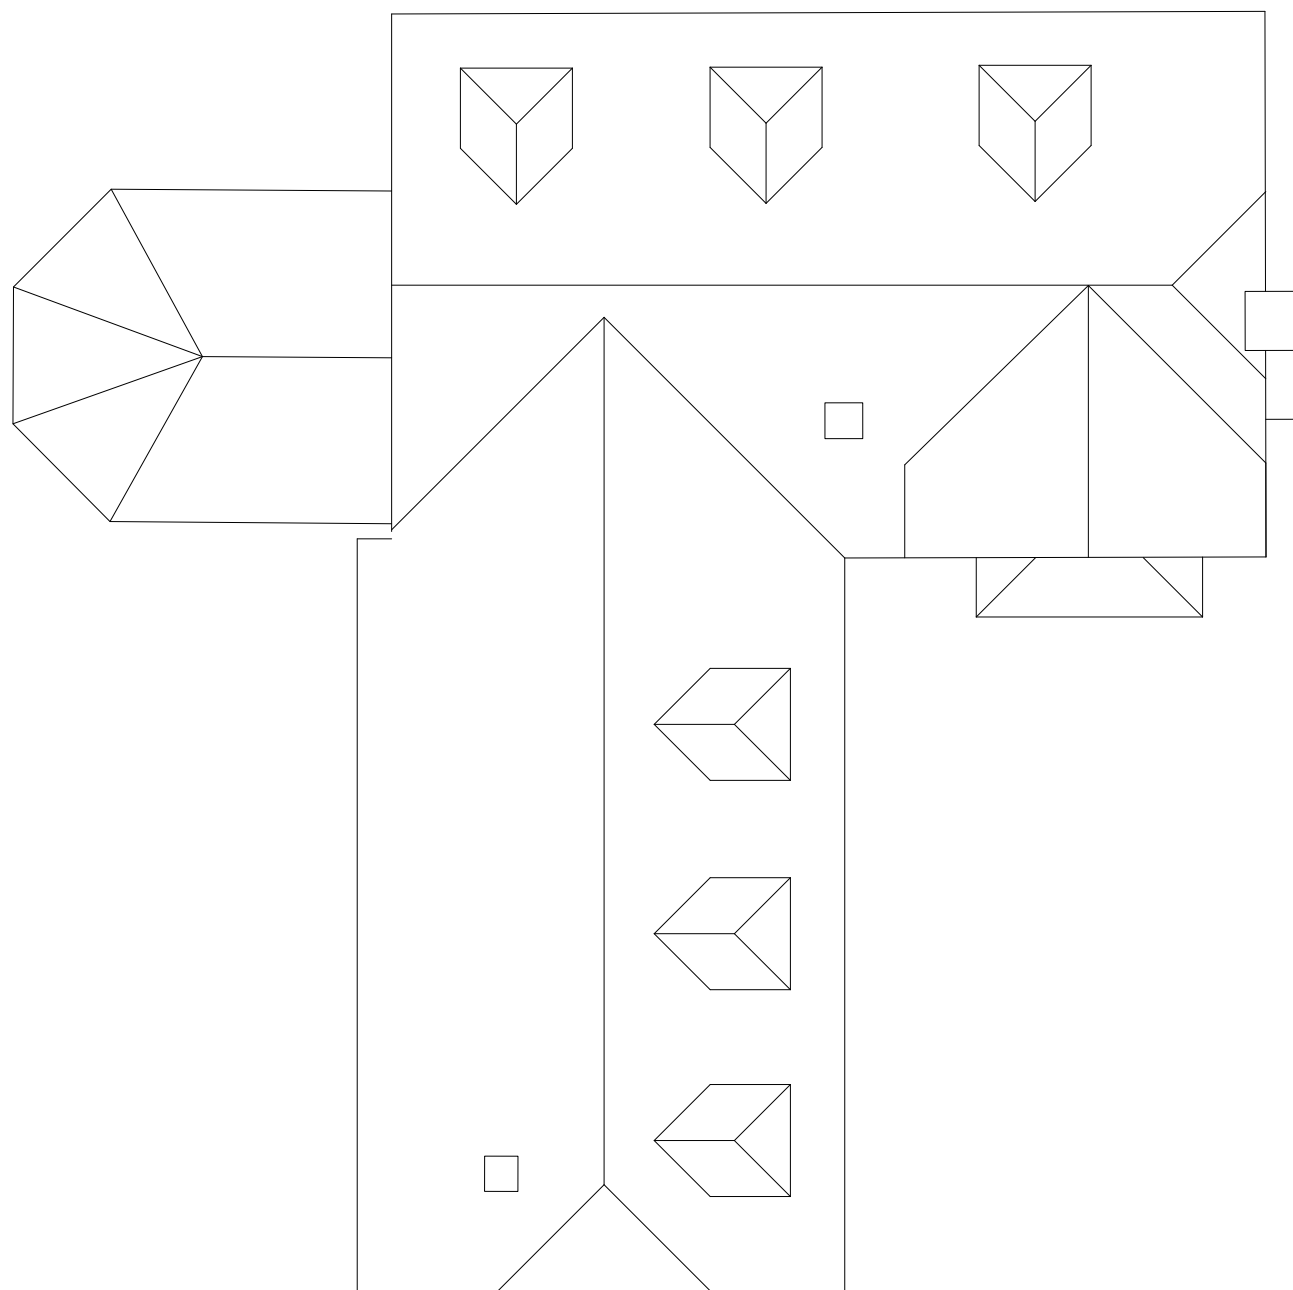

ROOF PLAN scale 1:100



Chartered Architects
Chartered Building Surveyors
Interior Designers
CDM Services

Glentworth Court, Lime Kiln Close
Stoke Gifford, Bristol BS34 8SR
+44 (0)117 931 2362
www.kendallkingscott.co.uk

Scale: 1:50
Paper Size: ISO A1
Filename: Pembers Conversions 3.vwx
© Copyright
Do not scale this drawing

Only to be used on the site for which designed. The electronic transmission of design information contained in this drawing is carried out entirely at the User's risk and Kendall Kingscott Ltd. will have no liability for any errors or inaccuracies arising therefrom. The production of amended or updated information from the said design information by the User is entirely the responsibility of the User and Kendall Kingscott Ltd. shall have no responsibility in respect thereof whatsoever.

P02 08/07/2022 PW PW Roof plan added
P01 16/12/2021 PW PW First Issue
Rev Date By Ap Note

Drawing Title
Plot 1 Existing Plans

Project Number	Drawing Number	Revision
210894	1002	P02
Date	Drawn	Checked
16/12/21	PW	PW
Purpose/Status		
CONSTRUCTION		