





original fence panel. Existing terrace elevations - showing adjusted fence similar

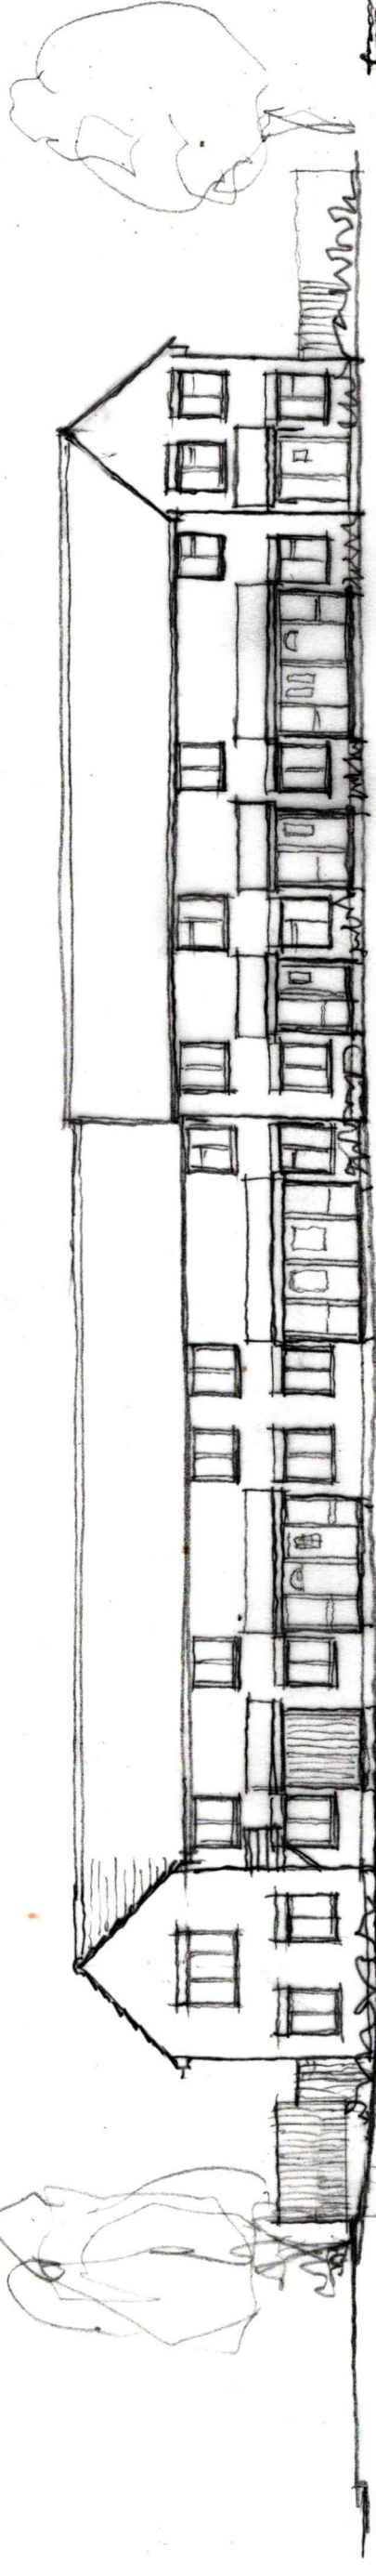

PROPOSED TERRACE ELEVATION 1:2000 A3

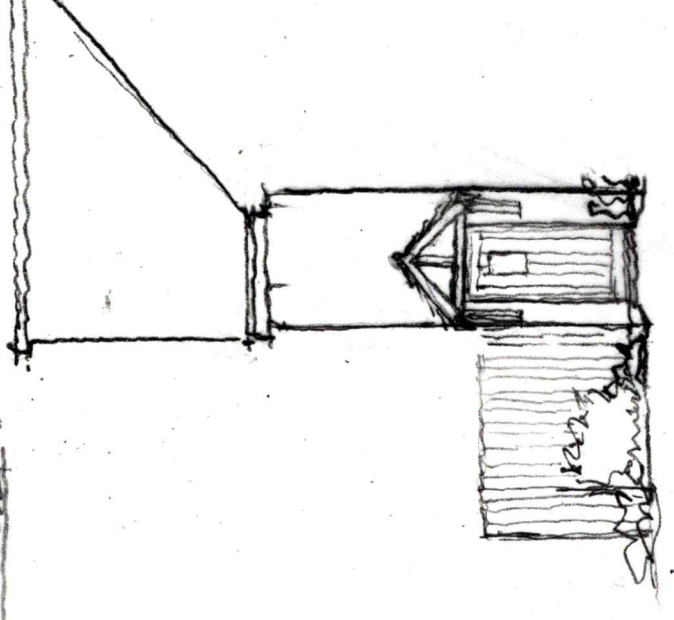

WEST ELEVATION

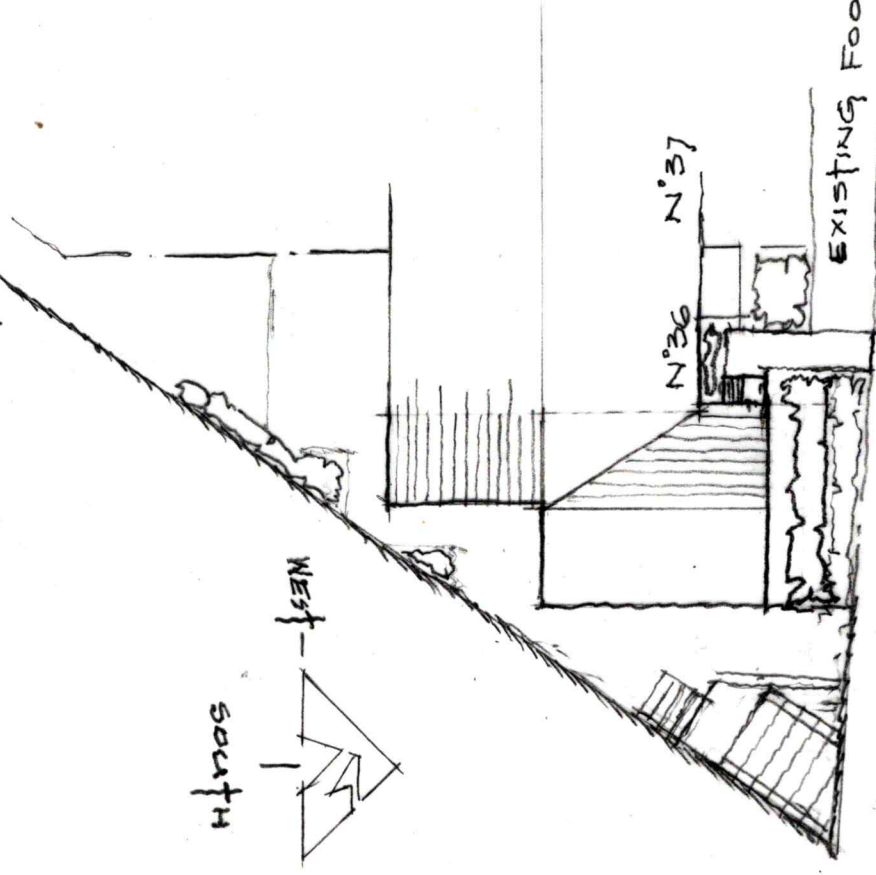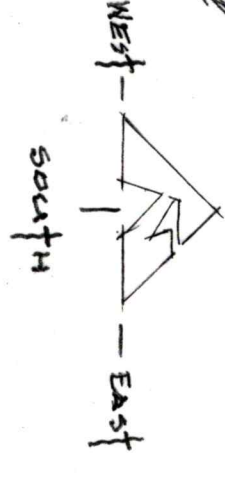

EXISTING FOOTPATH
SITE PLAN/BLOCK PLAN
1:2000 A3

Title: Existing & Proposed Street Elevation with Site Plan
 Project: 36 Ferndale, Hedge End
 Date: May 22
 Scale: 1:200
 Rev B: Projection of Extension reduced
 Rev A: North point adjusted 1:200
 Note: re exist fence added
 Job No.: 03
 Drawing No.: 03
 Revision: AB