


Cellar

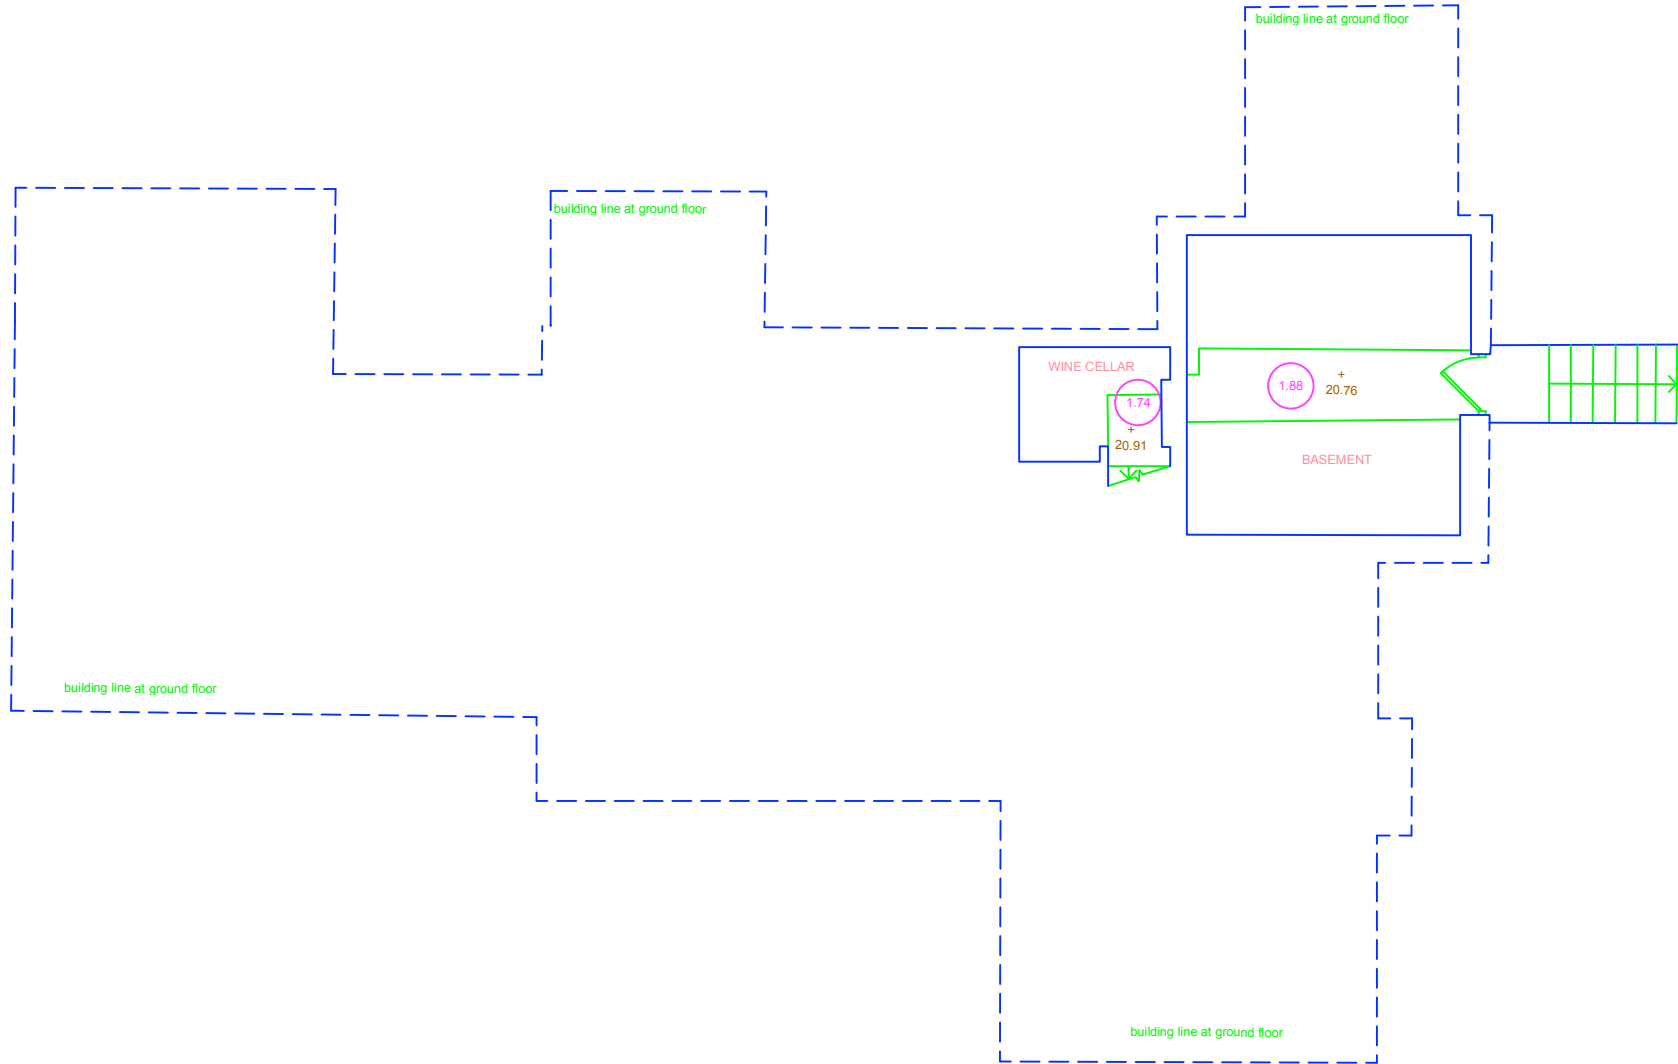


Annotations


(2.07) Ceiling heights
+ 0.00 Floor levels



Ground Floor

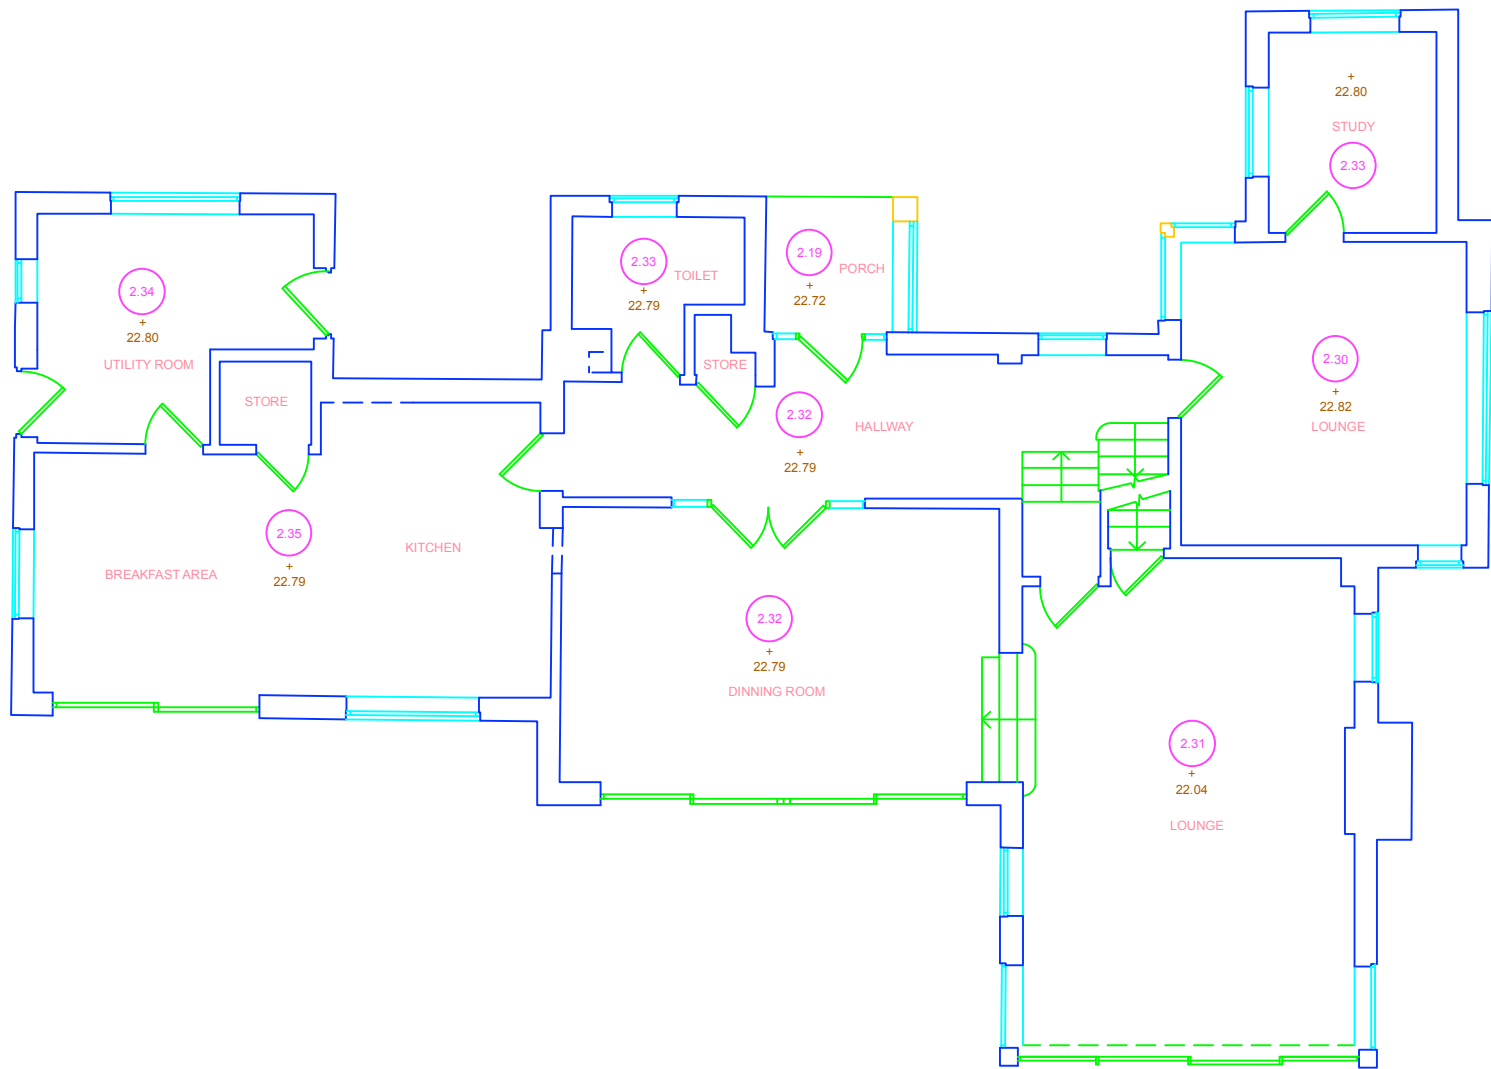


First Floor

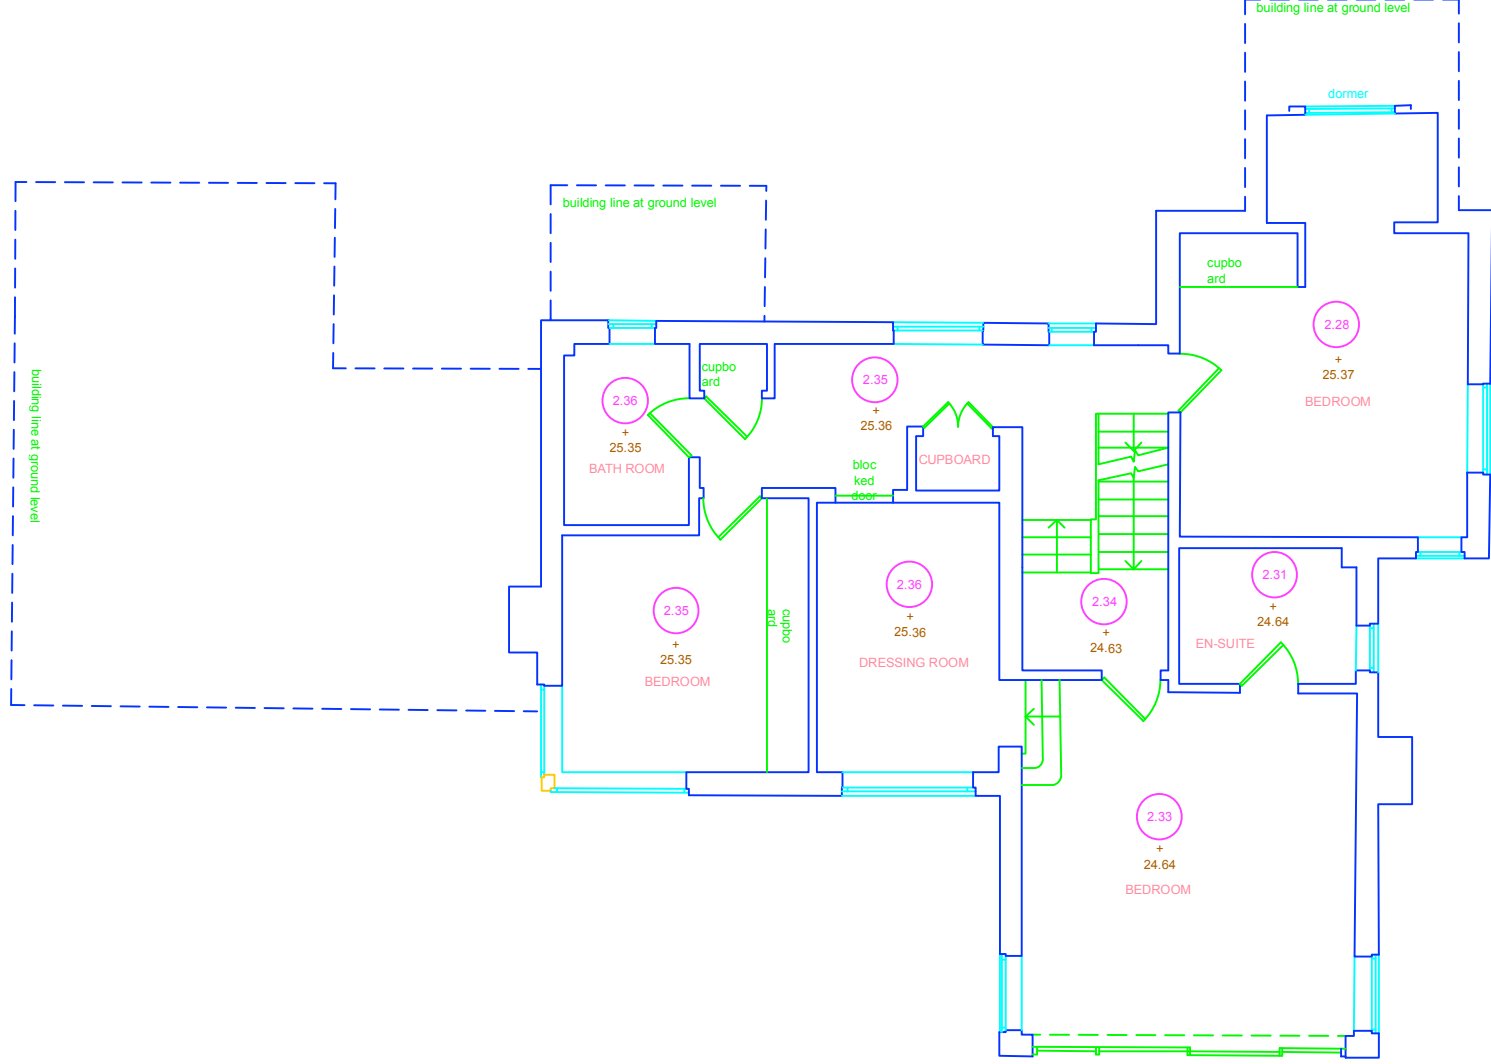

NOTES
Levels are related to OS Datum determined from the National GPS Network using OSGM15.
Floor levels will generally be taken to top of floor covering.
Overhead ceiling detail, furnishings and services have been omitted in accordance with the project brief

Second Floor

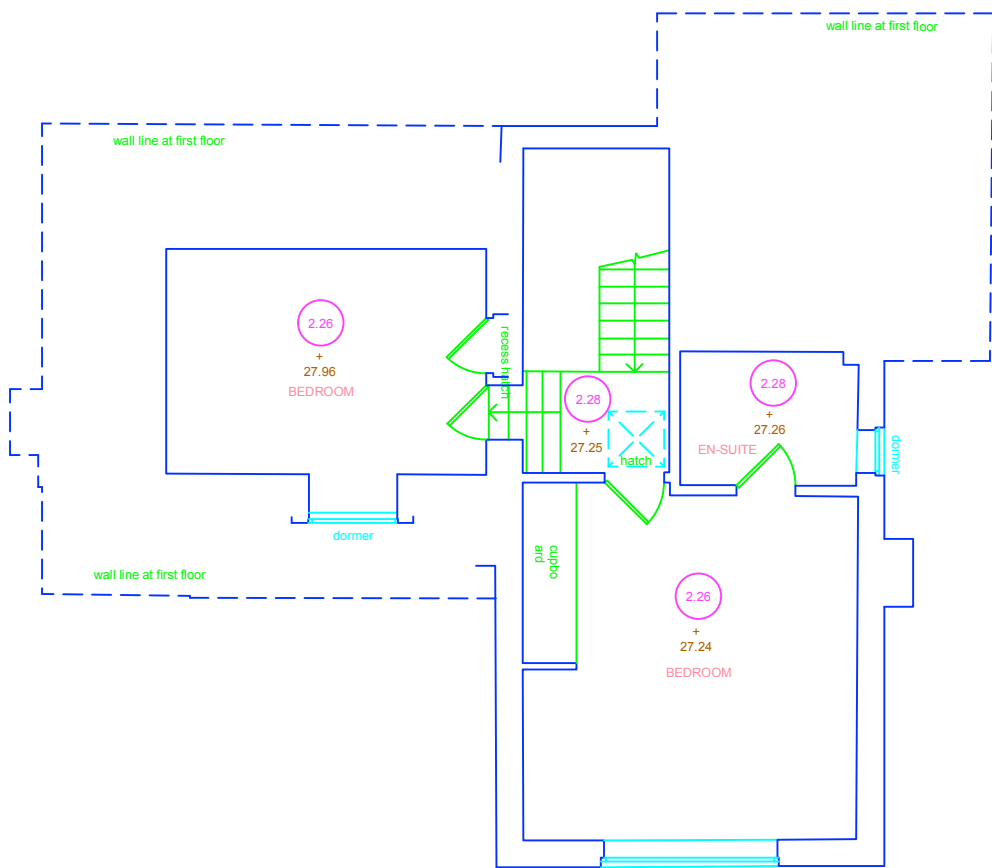

Geomatic Surveyors
siteline
Unit E, Woodside
34 Parham Drive
Eastleigh
SO50 4NU
t: 023 8081 1081
w: siteline.co.uk

MARK BARNEY	Client
DROVE HOUSE HIGH STREET BURLINGTON	Contract
BASIC FLOOR PLANS	Title
65BD300 1 OF 1	Drawing Number
MARCH 2019	Date
1:100 (at A2)	Scale
JC / JJ	Surveyor(s)