




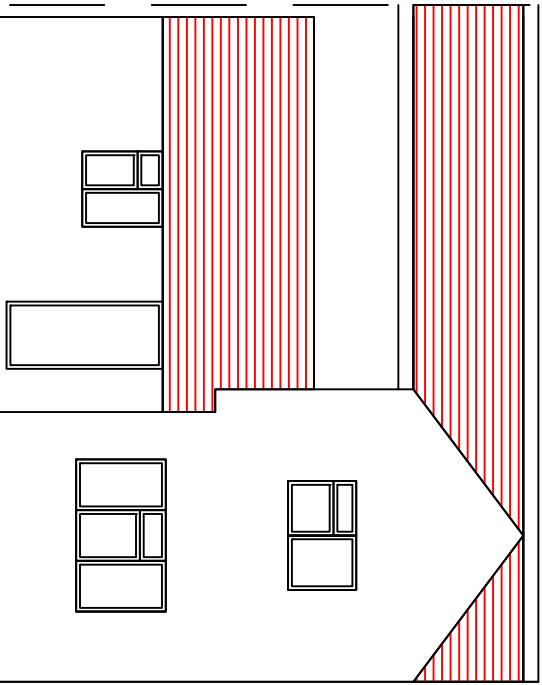


EXISTING FRONT ELEVATION

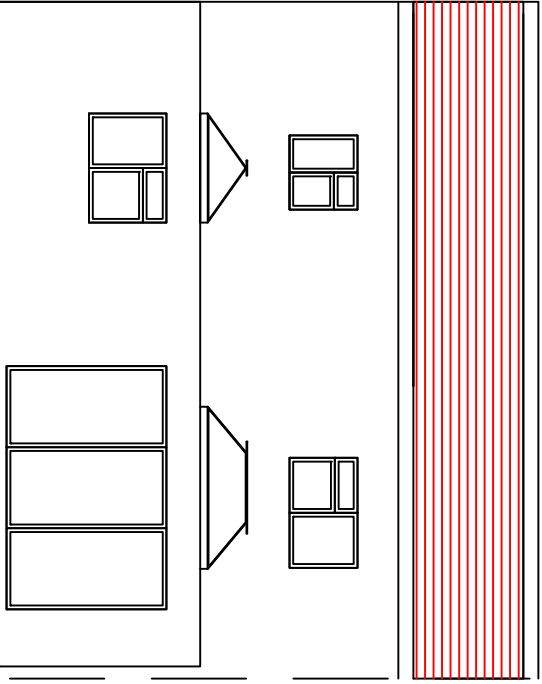


EXISTING REAR ELEVATION

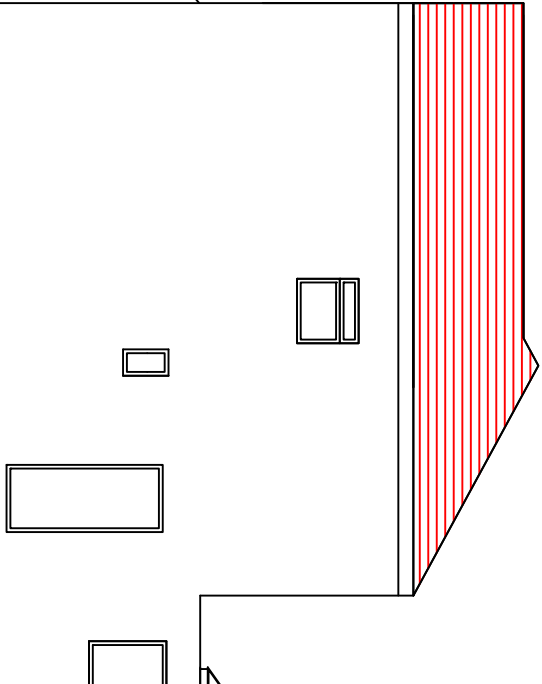


EXISTING SIDE ELEVATION

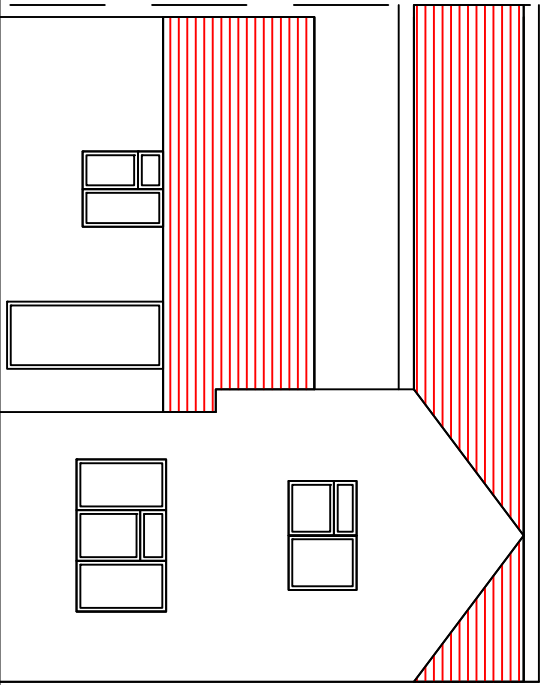

PROPOSED FRONT ELEVATION

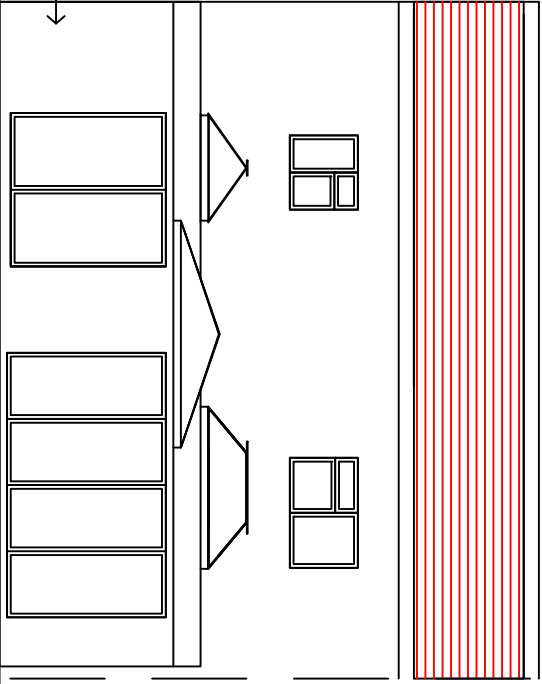

PROPOSED REAR ELEVATION

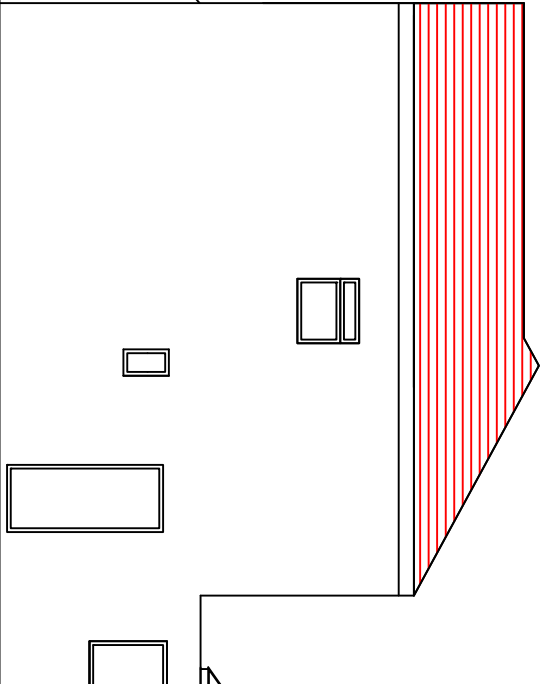

PROPOSED SIDE ELEVATION

PROPOSED EXTENSION MATERIALS
TO MATCH EXISTING

PROPOSED EXTENSION MATERIALS
TO MATCH EXISTING

PROPOSED ANNEX AND REAR EXTENSION FOR MR.HASSAN AT 48, LAWN ROAD, EASTLEIGH

Scale:1:100@A3 DWG NO:006A

Drawn:Jay Date:23/08/2022



LG PLANNING LIMITED
81, GOLDEN GROVE
SOUTHAMPTON-SO14 1RA
E-Mail:l.g.kumaragun@gmail.com