



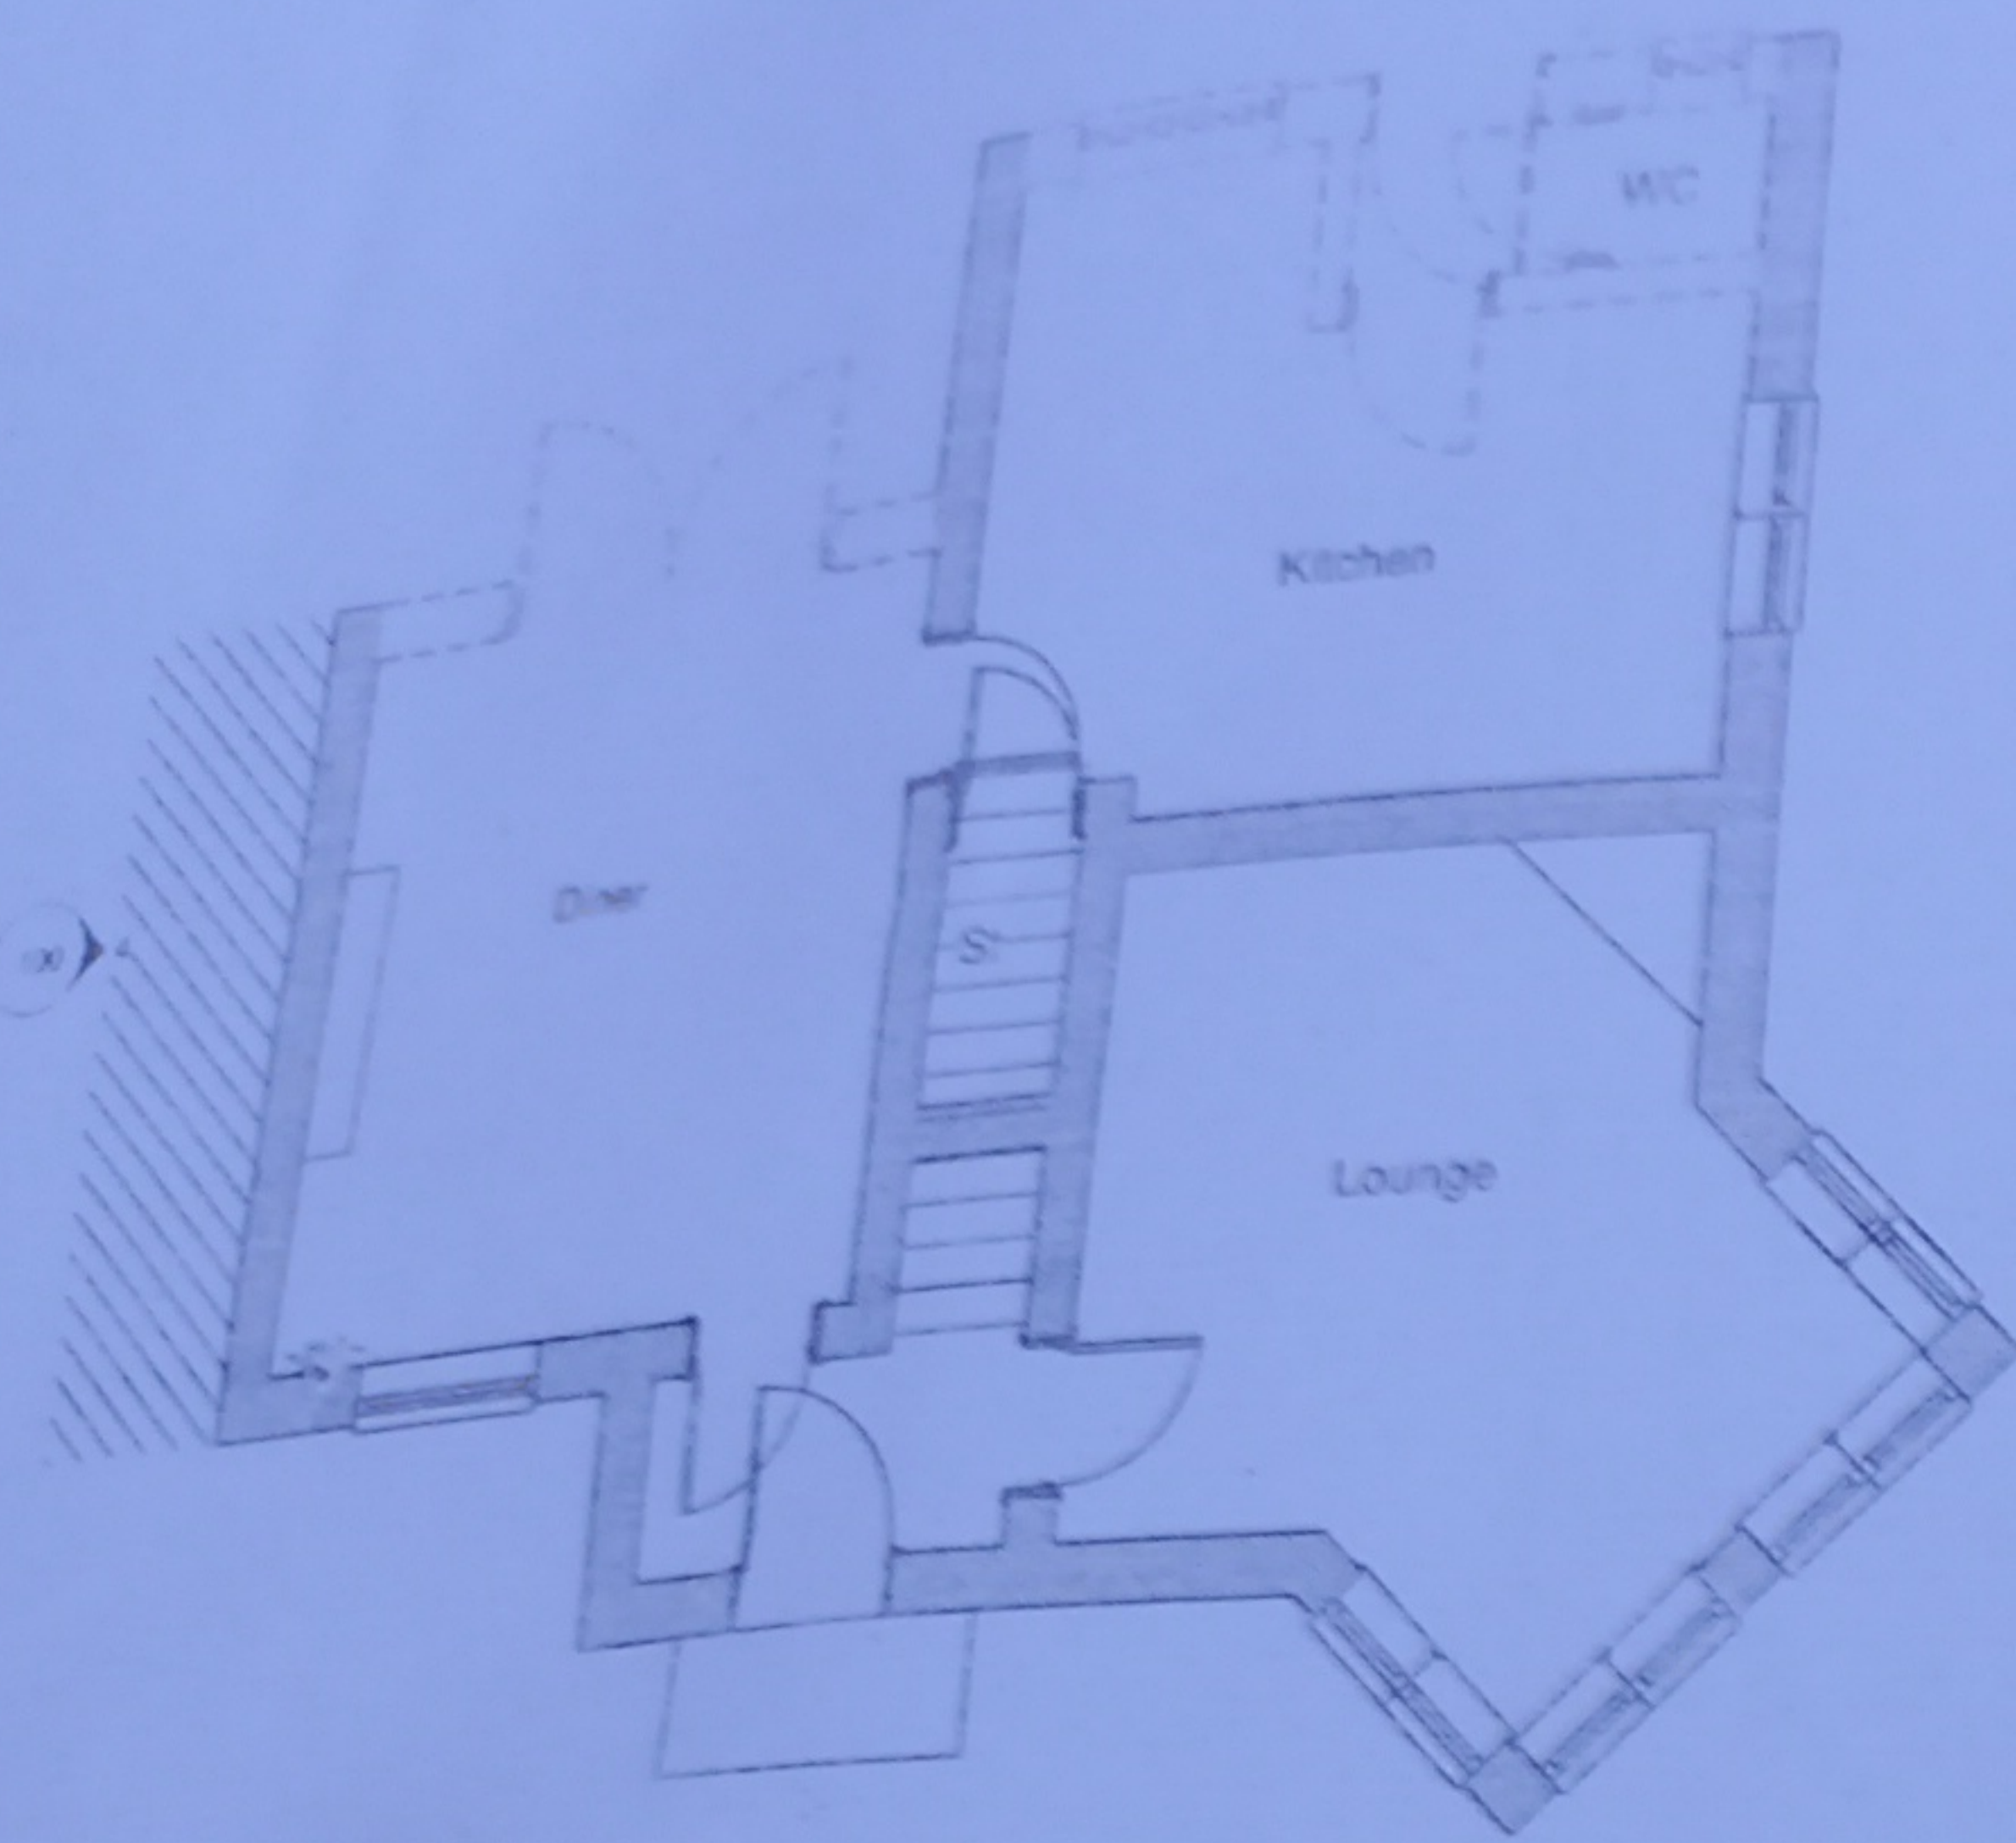

1 Existing Ground Floor
1:50

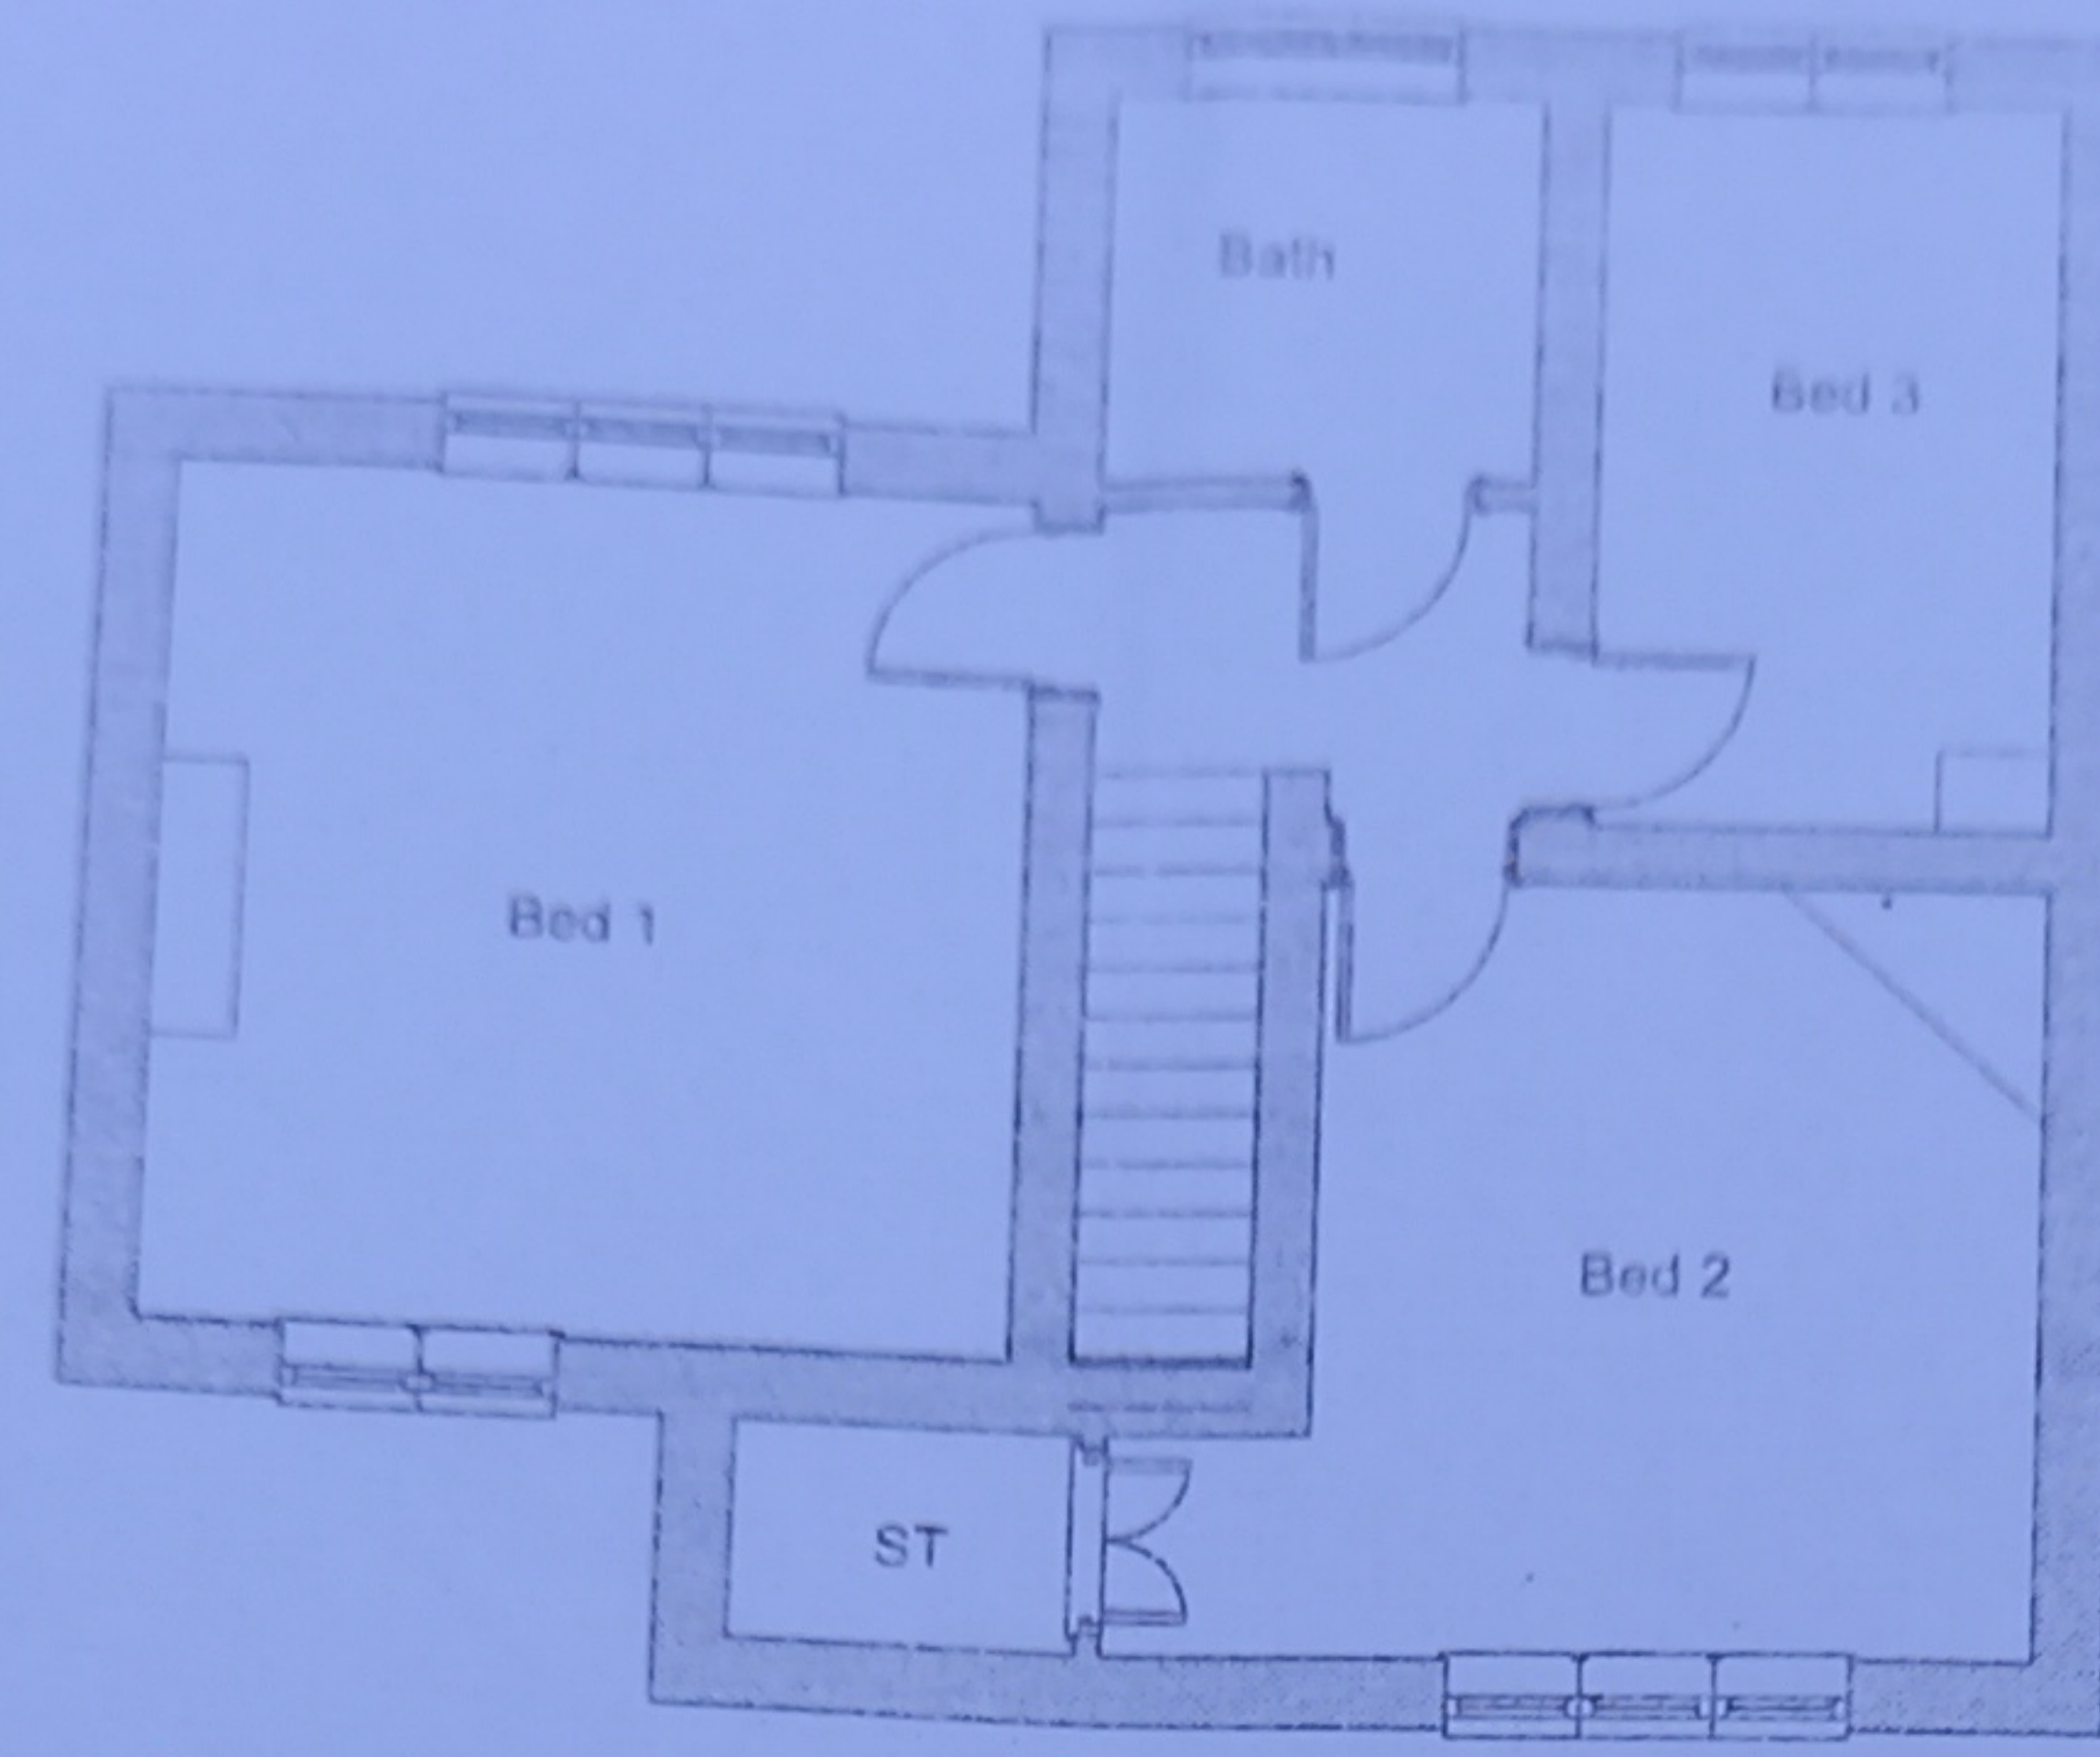


2 Existing First Floor
1:50




3 Front Elevation_Existing
1:50



Side Elevation_Existing

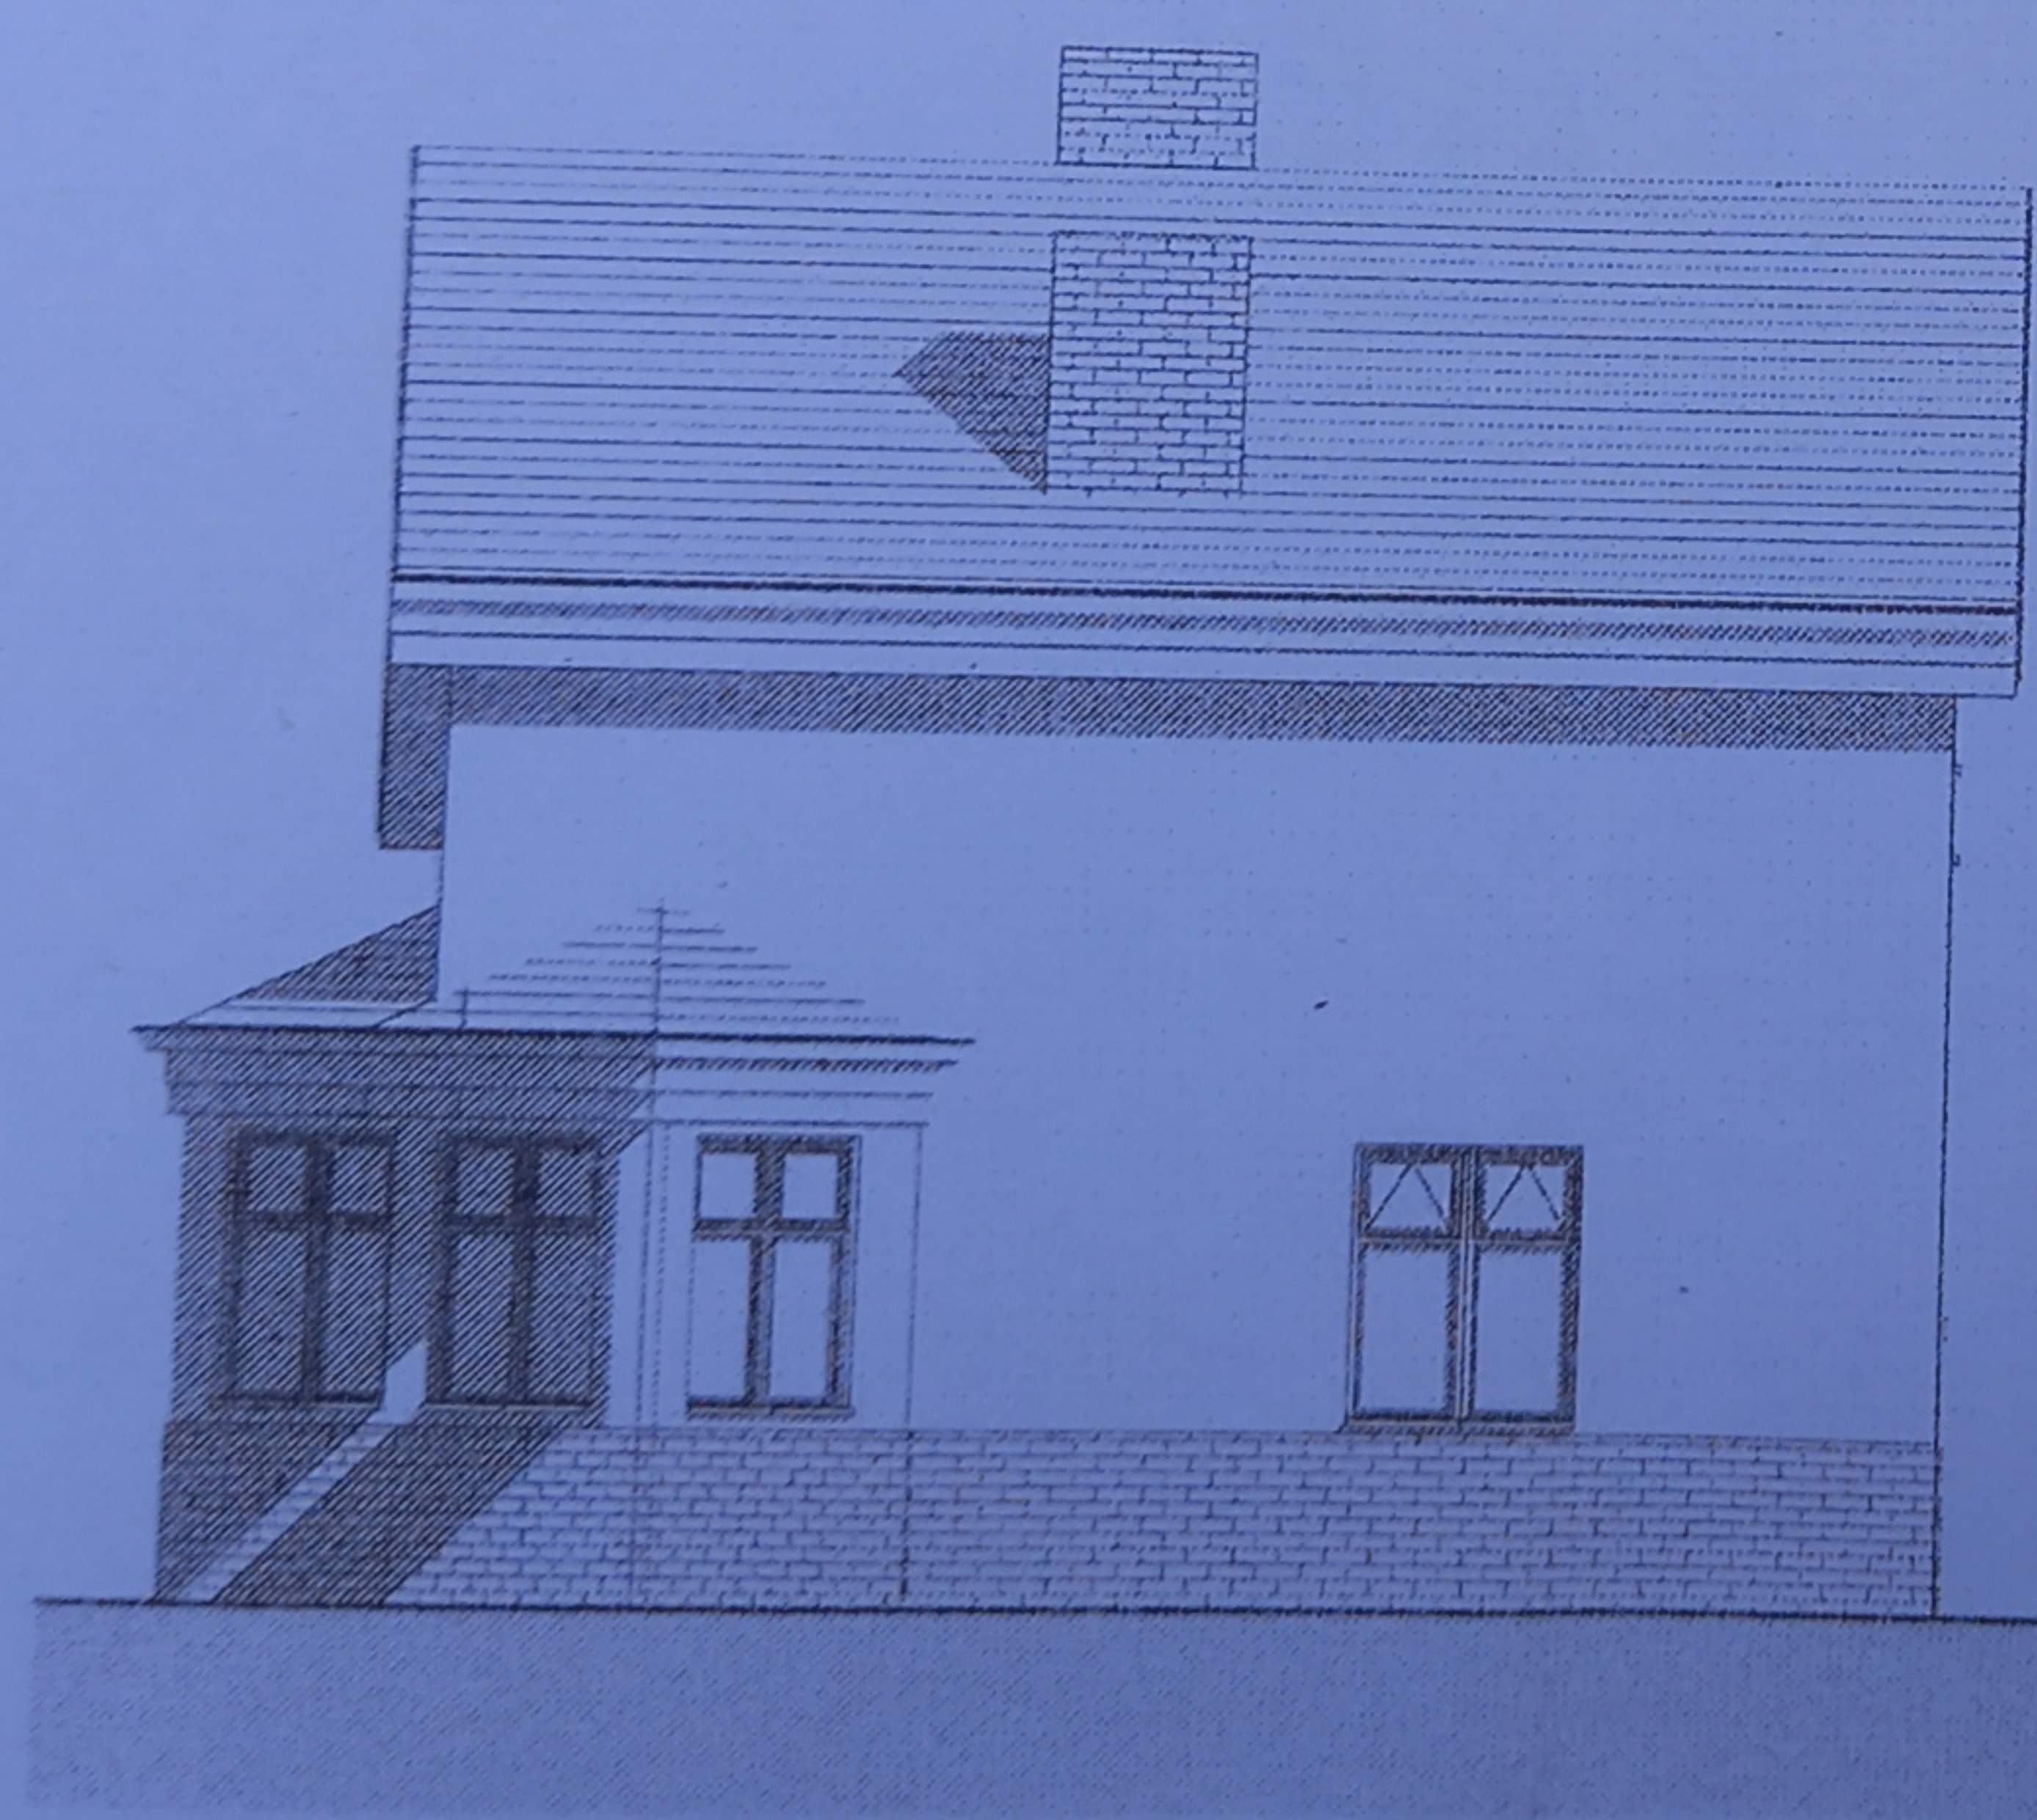

5 Side Elevation 1_Existing
1:50

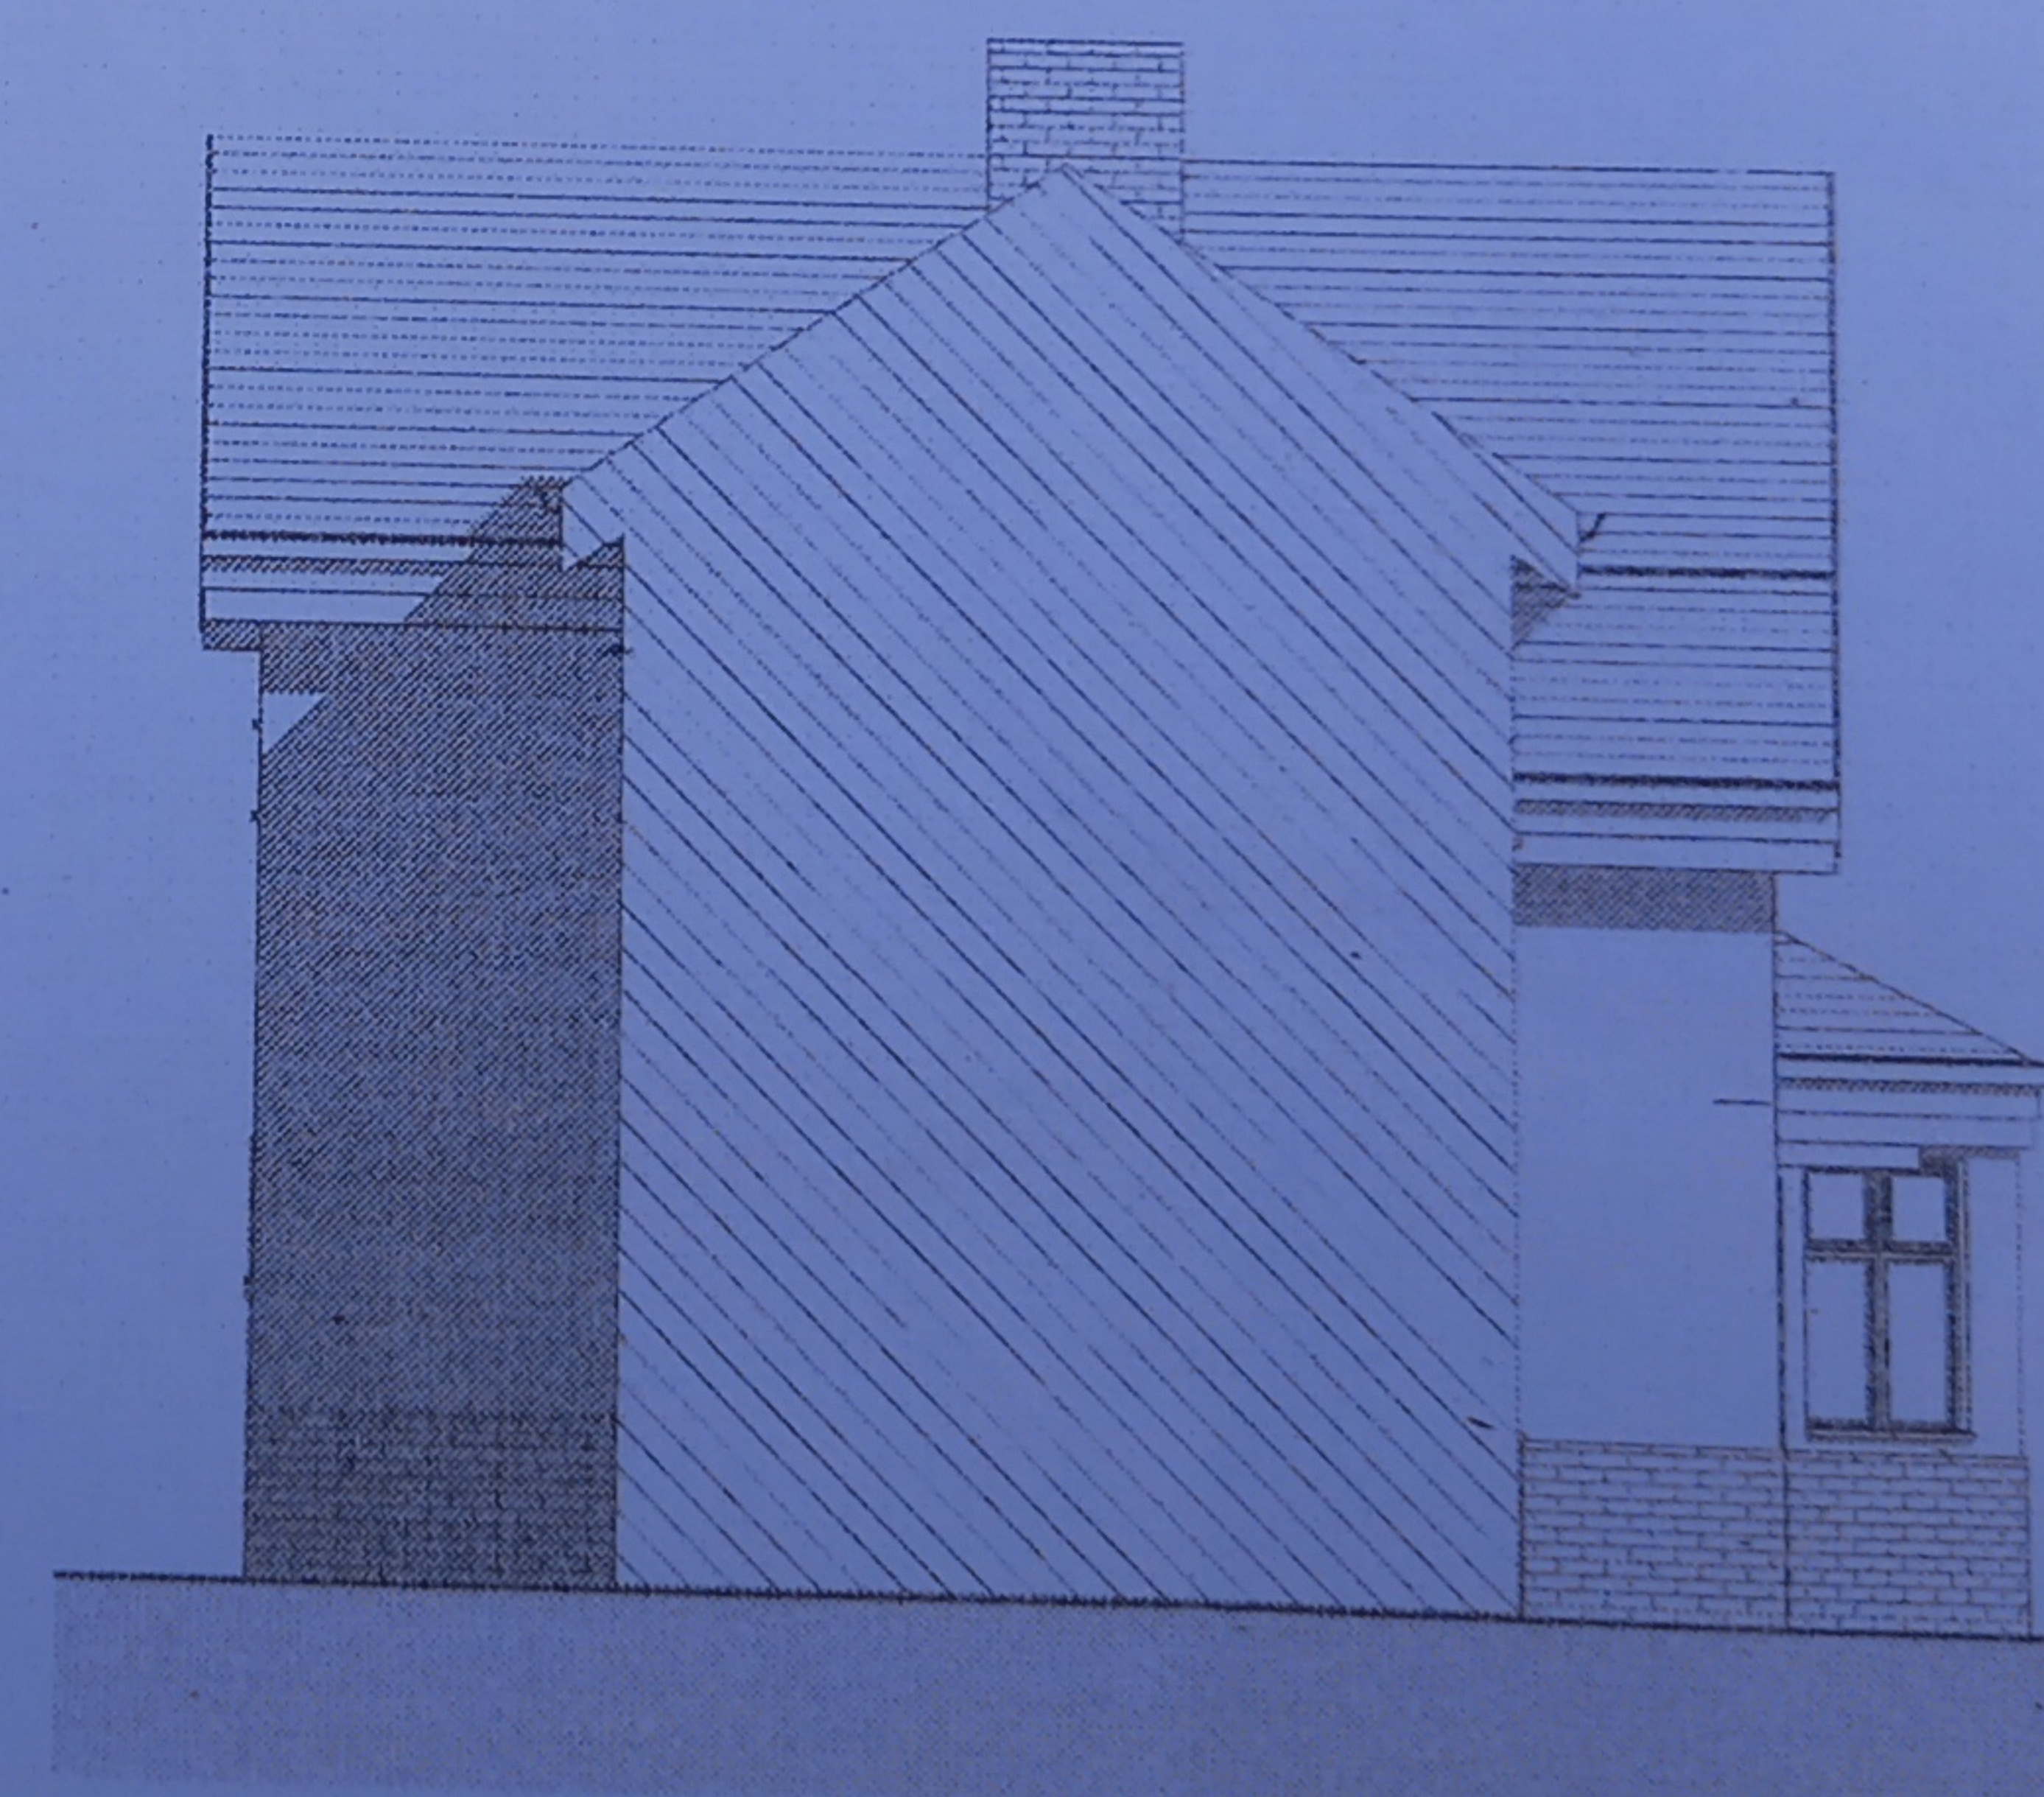

6 Side Elevation 2_Existing
1:50

Rev	Description	Date

studioAH
ARCHITECTS
1 Hindbuck Close
New Milton
Dorset PO25 9AJ
+44 (0)1905 950 456
info@studioah.co.uk

PROJECT
**27 Derby Road,
Eastleigh, SO50 5FD**

TITLE
**Existing Plans and
Elevations**

CLIENT
B. Zada

DRAWN BY AH	CHECKED BY AH	DATE 23.05.22
SCALE (on A1) 1:50	PROJECT NUMBER 1083	REV
DRAWING NUMBER 100		

DO NOT SCALE FROM THIS DRAWING. REPORT ANY DISCREPANCIES TO THE AUTHOR.