



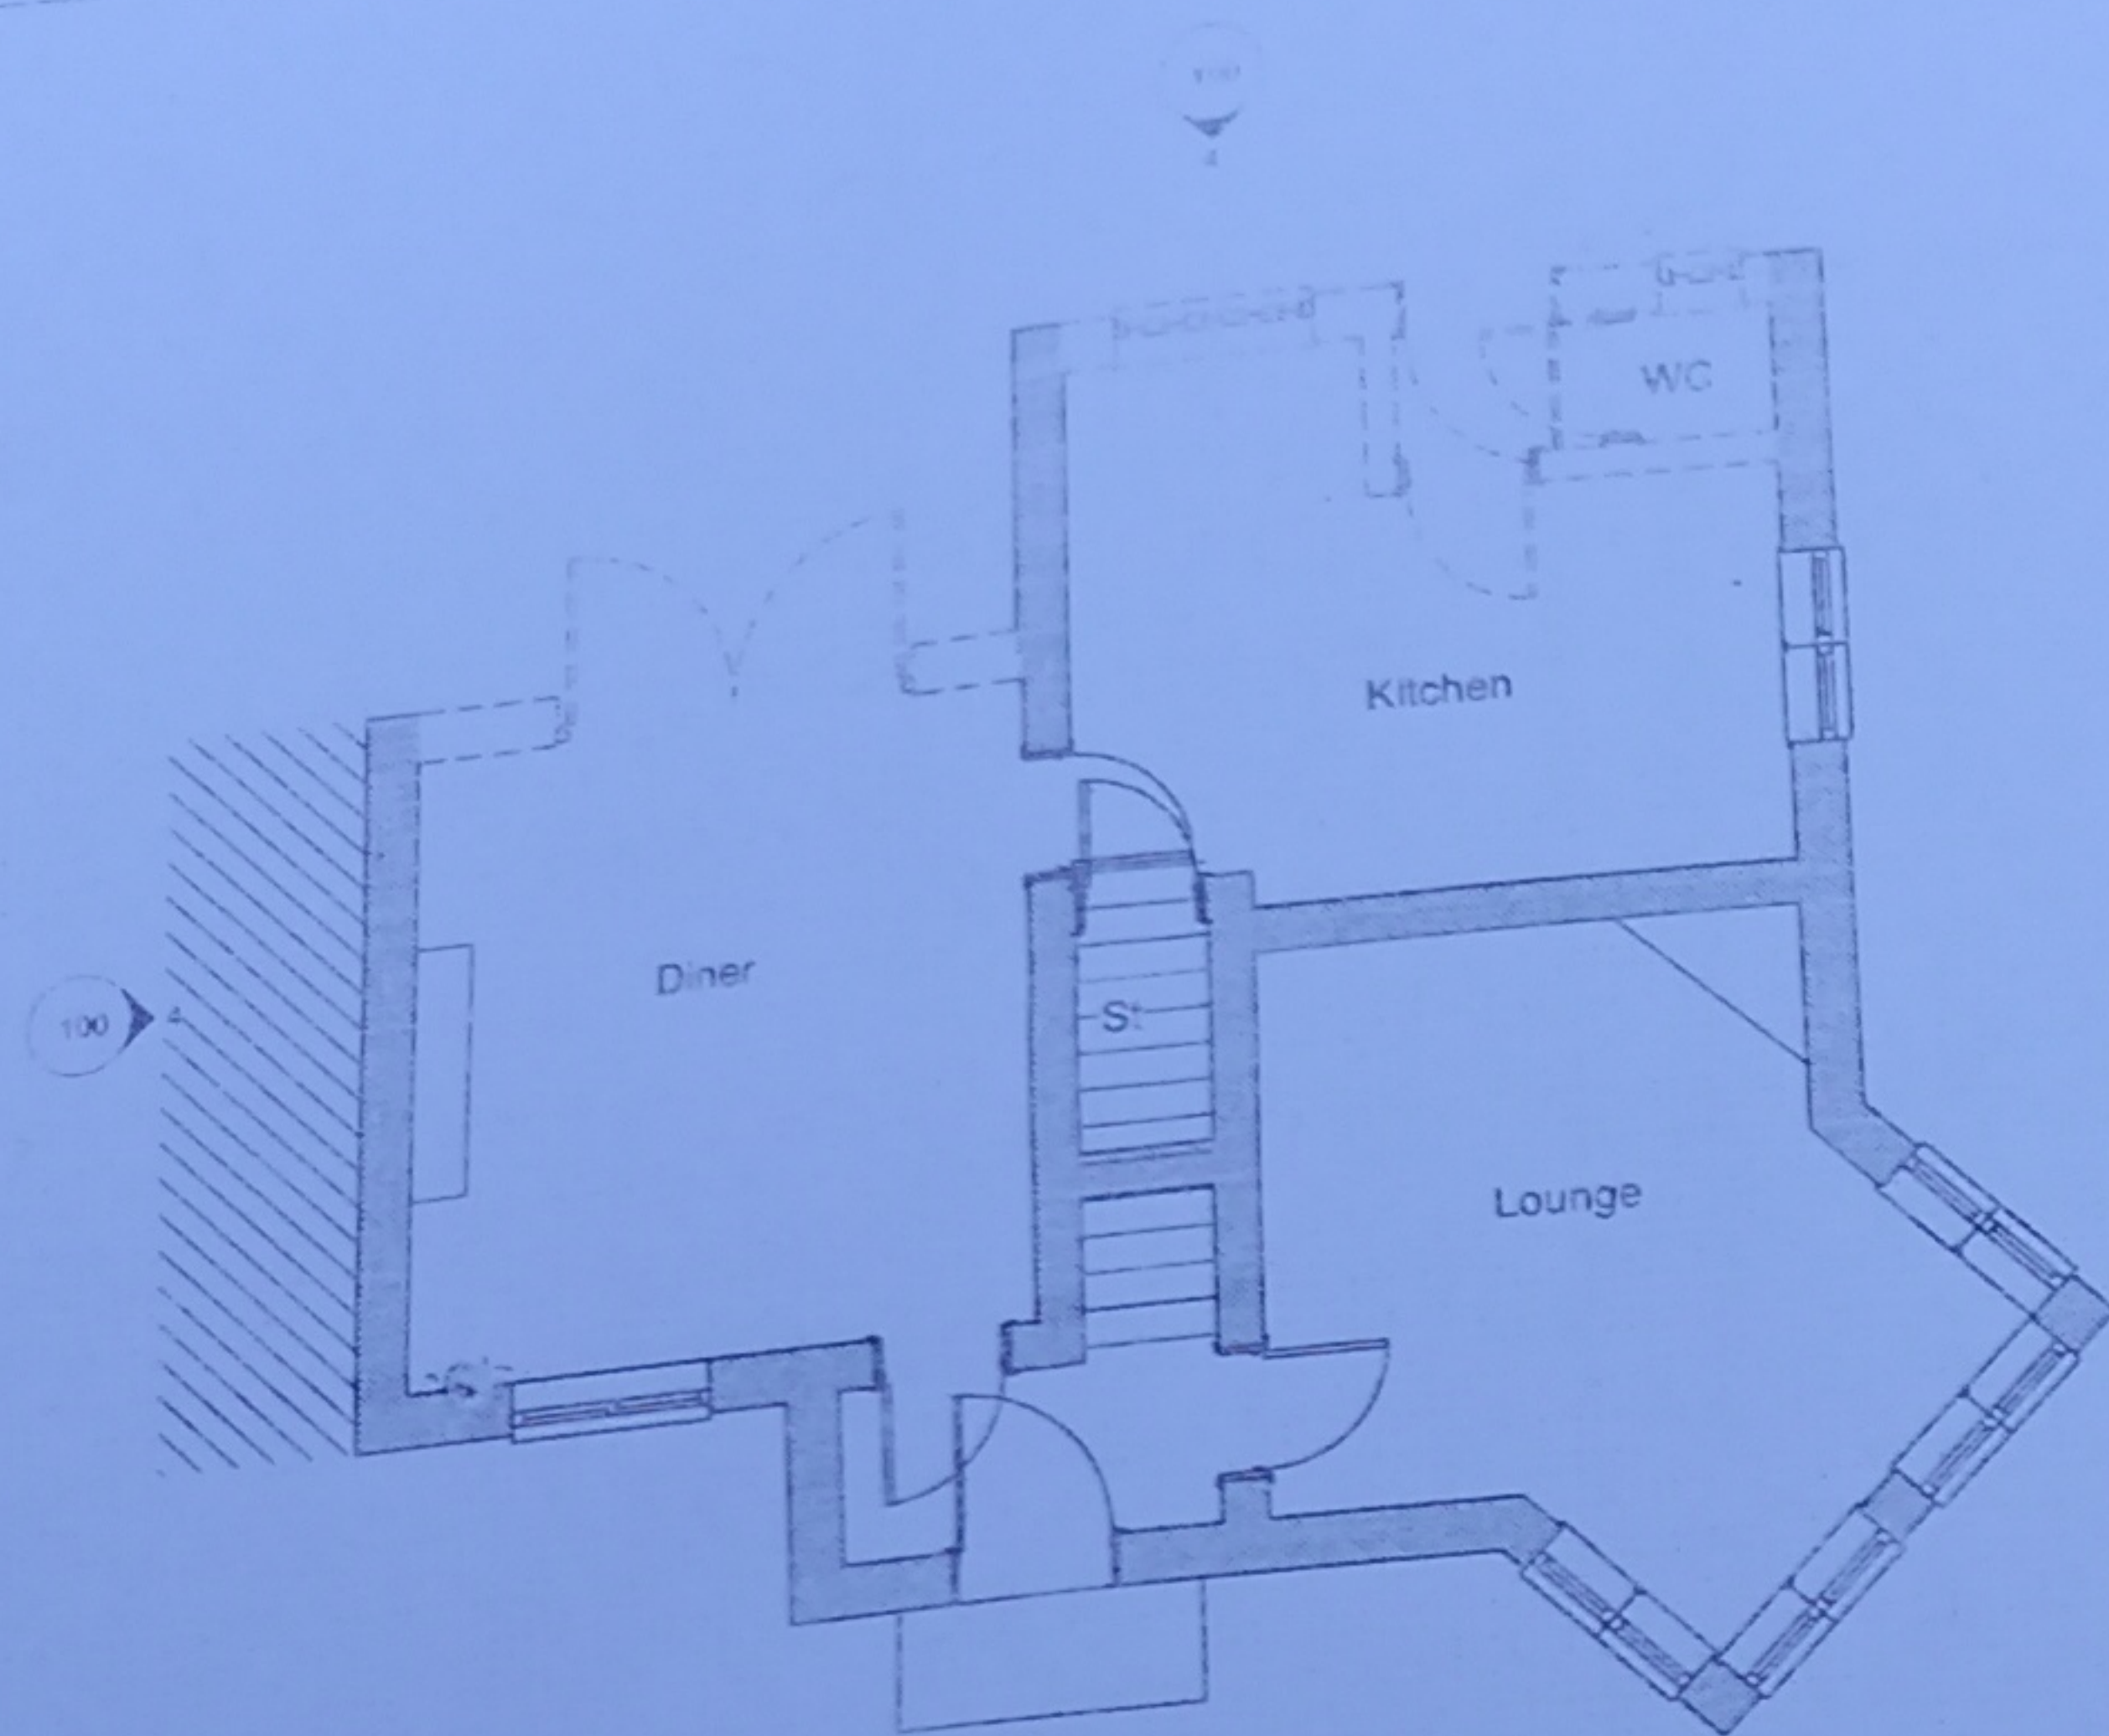

1 Existing Ground Floor
1:50

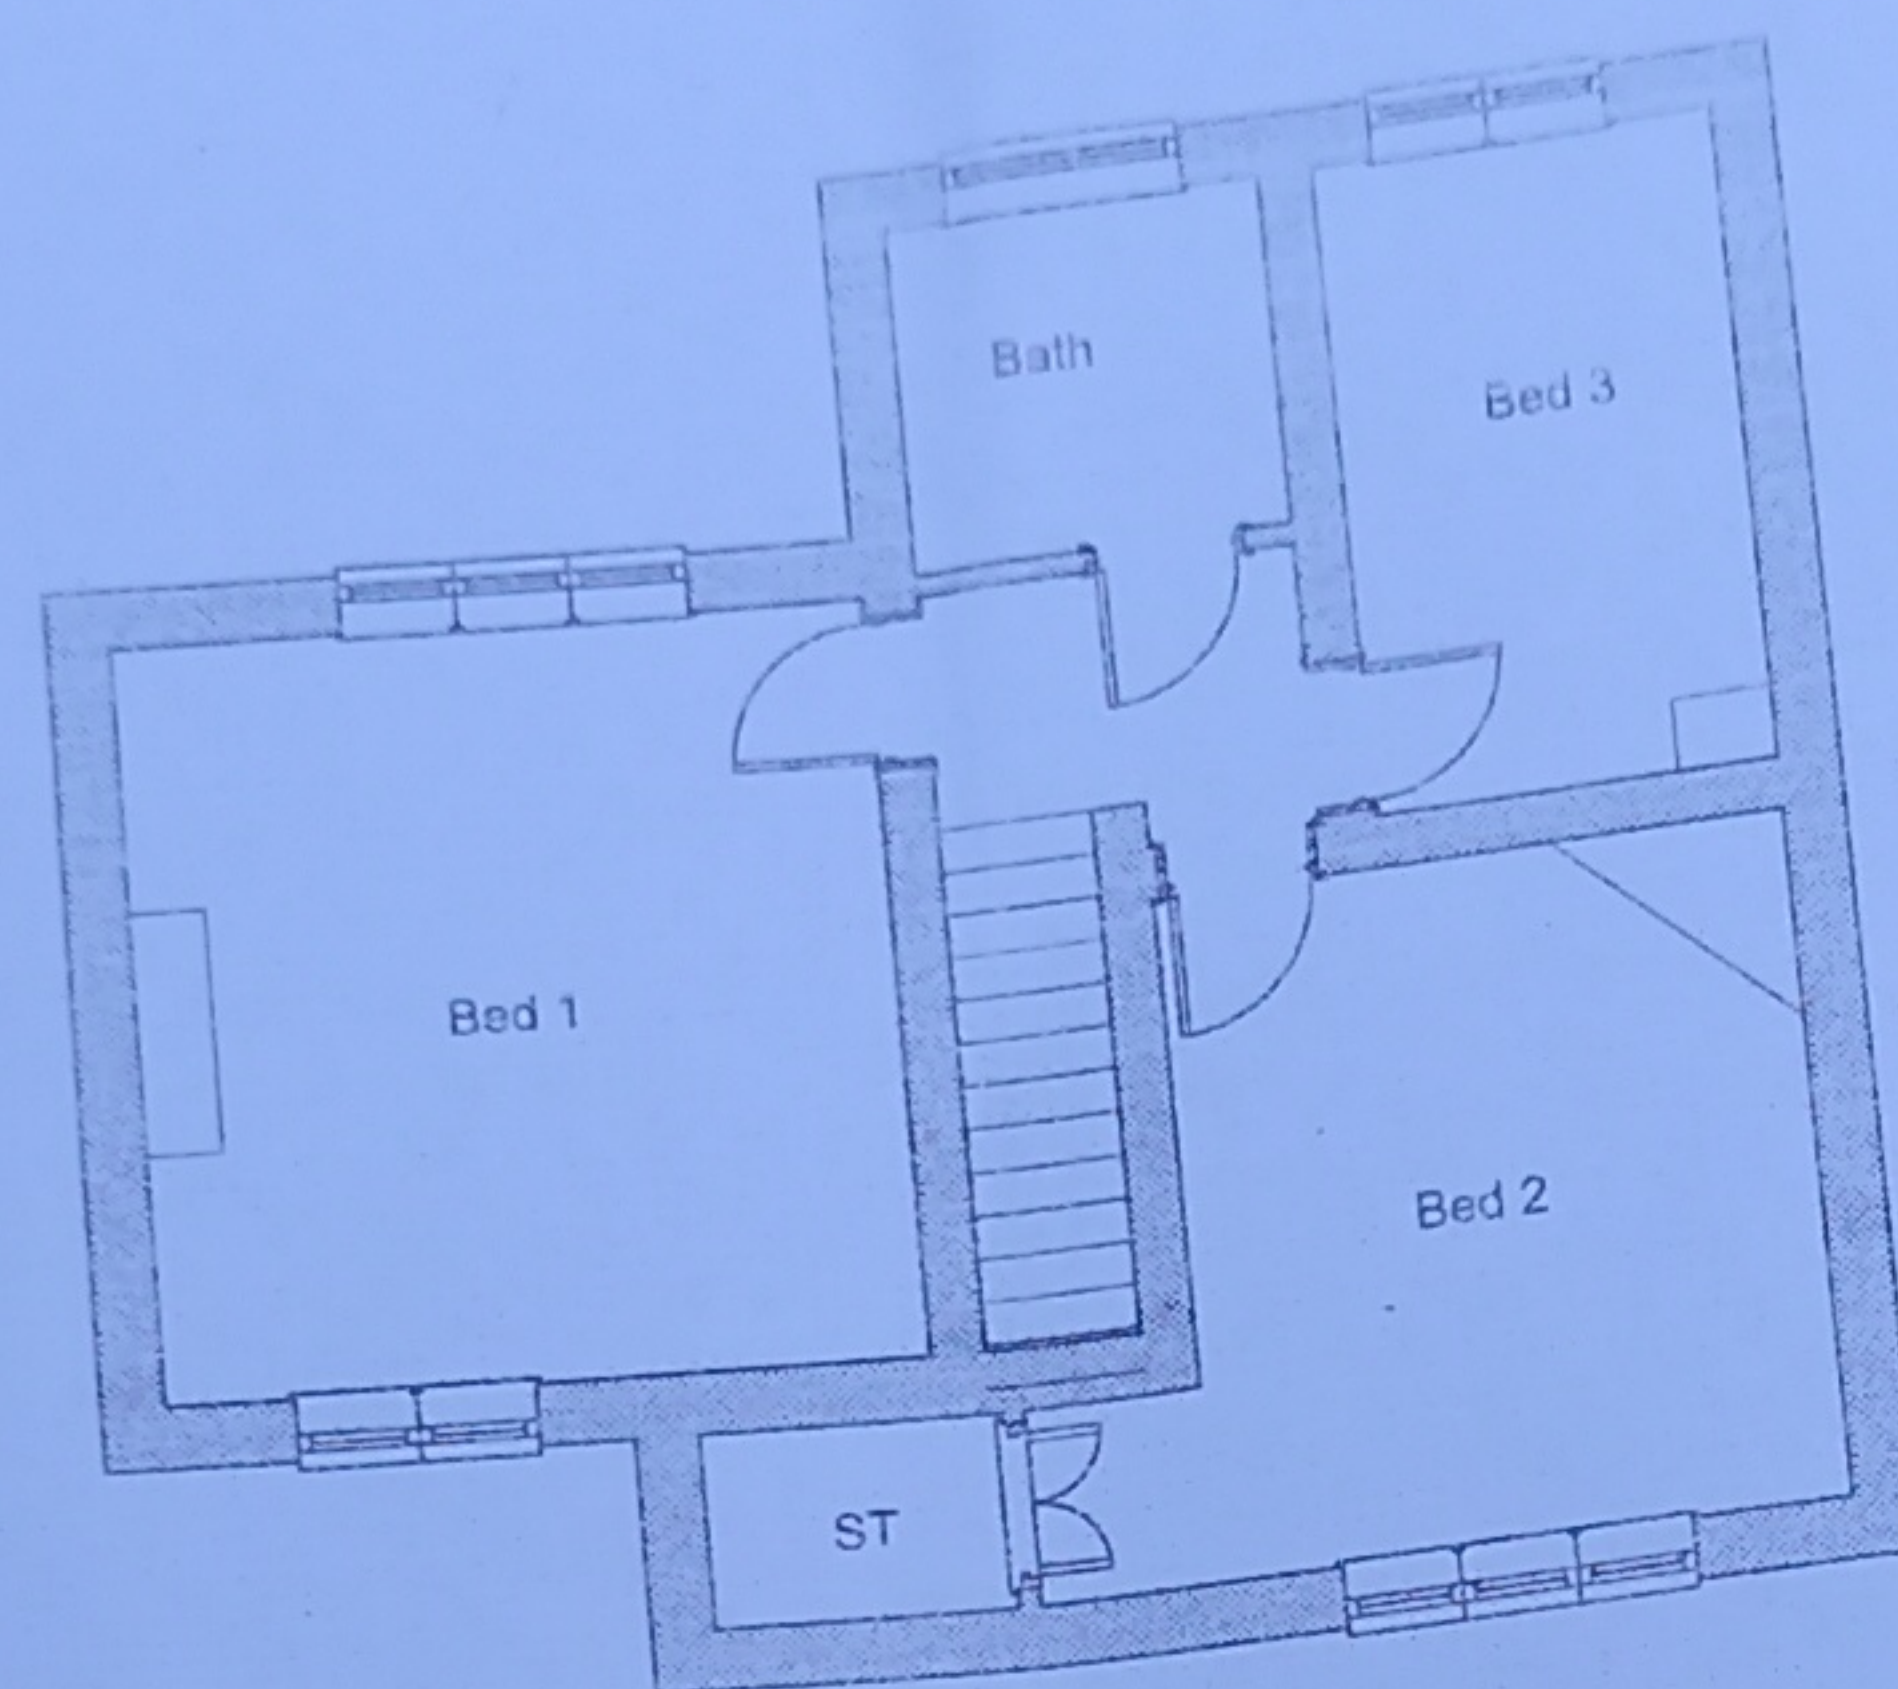

2 Existing First Floor
1:50



3 Front Elevation_Existing
1:50



4 Rear Elevation_Existing
1:50



5 Side Elevation 1_Existing
1:50



6 Side Elevation 2_Existing
1:50

Rev	Description	Date

studioAH

100% Design
Architectural
Services
444 234 050 456
info@studioah.co.uk

PROJECT

27 Derby Road,
Eastleigh, SO50 5FD

TITLE

Existing Plans and
Elevations

CLIENT

B. Zada

DRAWN BY
AH

CHECKED BY
AH

DATE
23.05.22

SCALE (AS A1)
1:50

PROJECT NUMBER
1083

DRAWING NUMBER
100

REV

DO NOT SCALE FROM THE DRAWING. REPORT ANY DISCREPANCIES TO THE AUTHOR.