

General Notes

Scale from this drawing for planning purposes only.

Contractors are to check all dimensions on site prior to any construction work beginning.

This drawing, and all others associated with it, remain the property of King Architecture & Design and are not to be reproduced or amended without the written consent of King Architecture & Design.

Unauthorised use for any purpose is prohibited.

All work undertaken in collaboration with this drawing is to be undertaken to conform to current building regulations and all current building legislation, if divergencies from statutory requirements are shown on the drawings then these should be reported to King Architecture & Design immediately.

K | A | D

King Architecture & Design

39 Alresford Road


Winchester

SO23 0HG

W: www.kingarchitectureanddesign.co.uk

E: admin@kingarchitectureanddesign.co.uk

T: 079 5574 2966

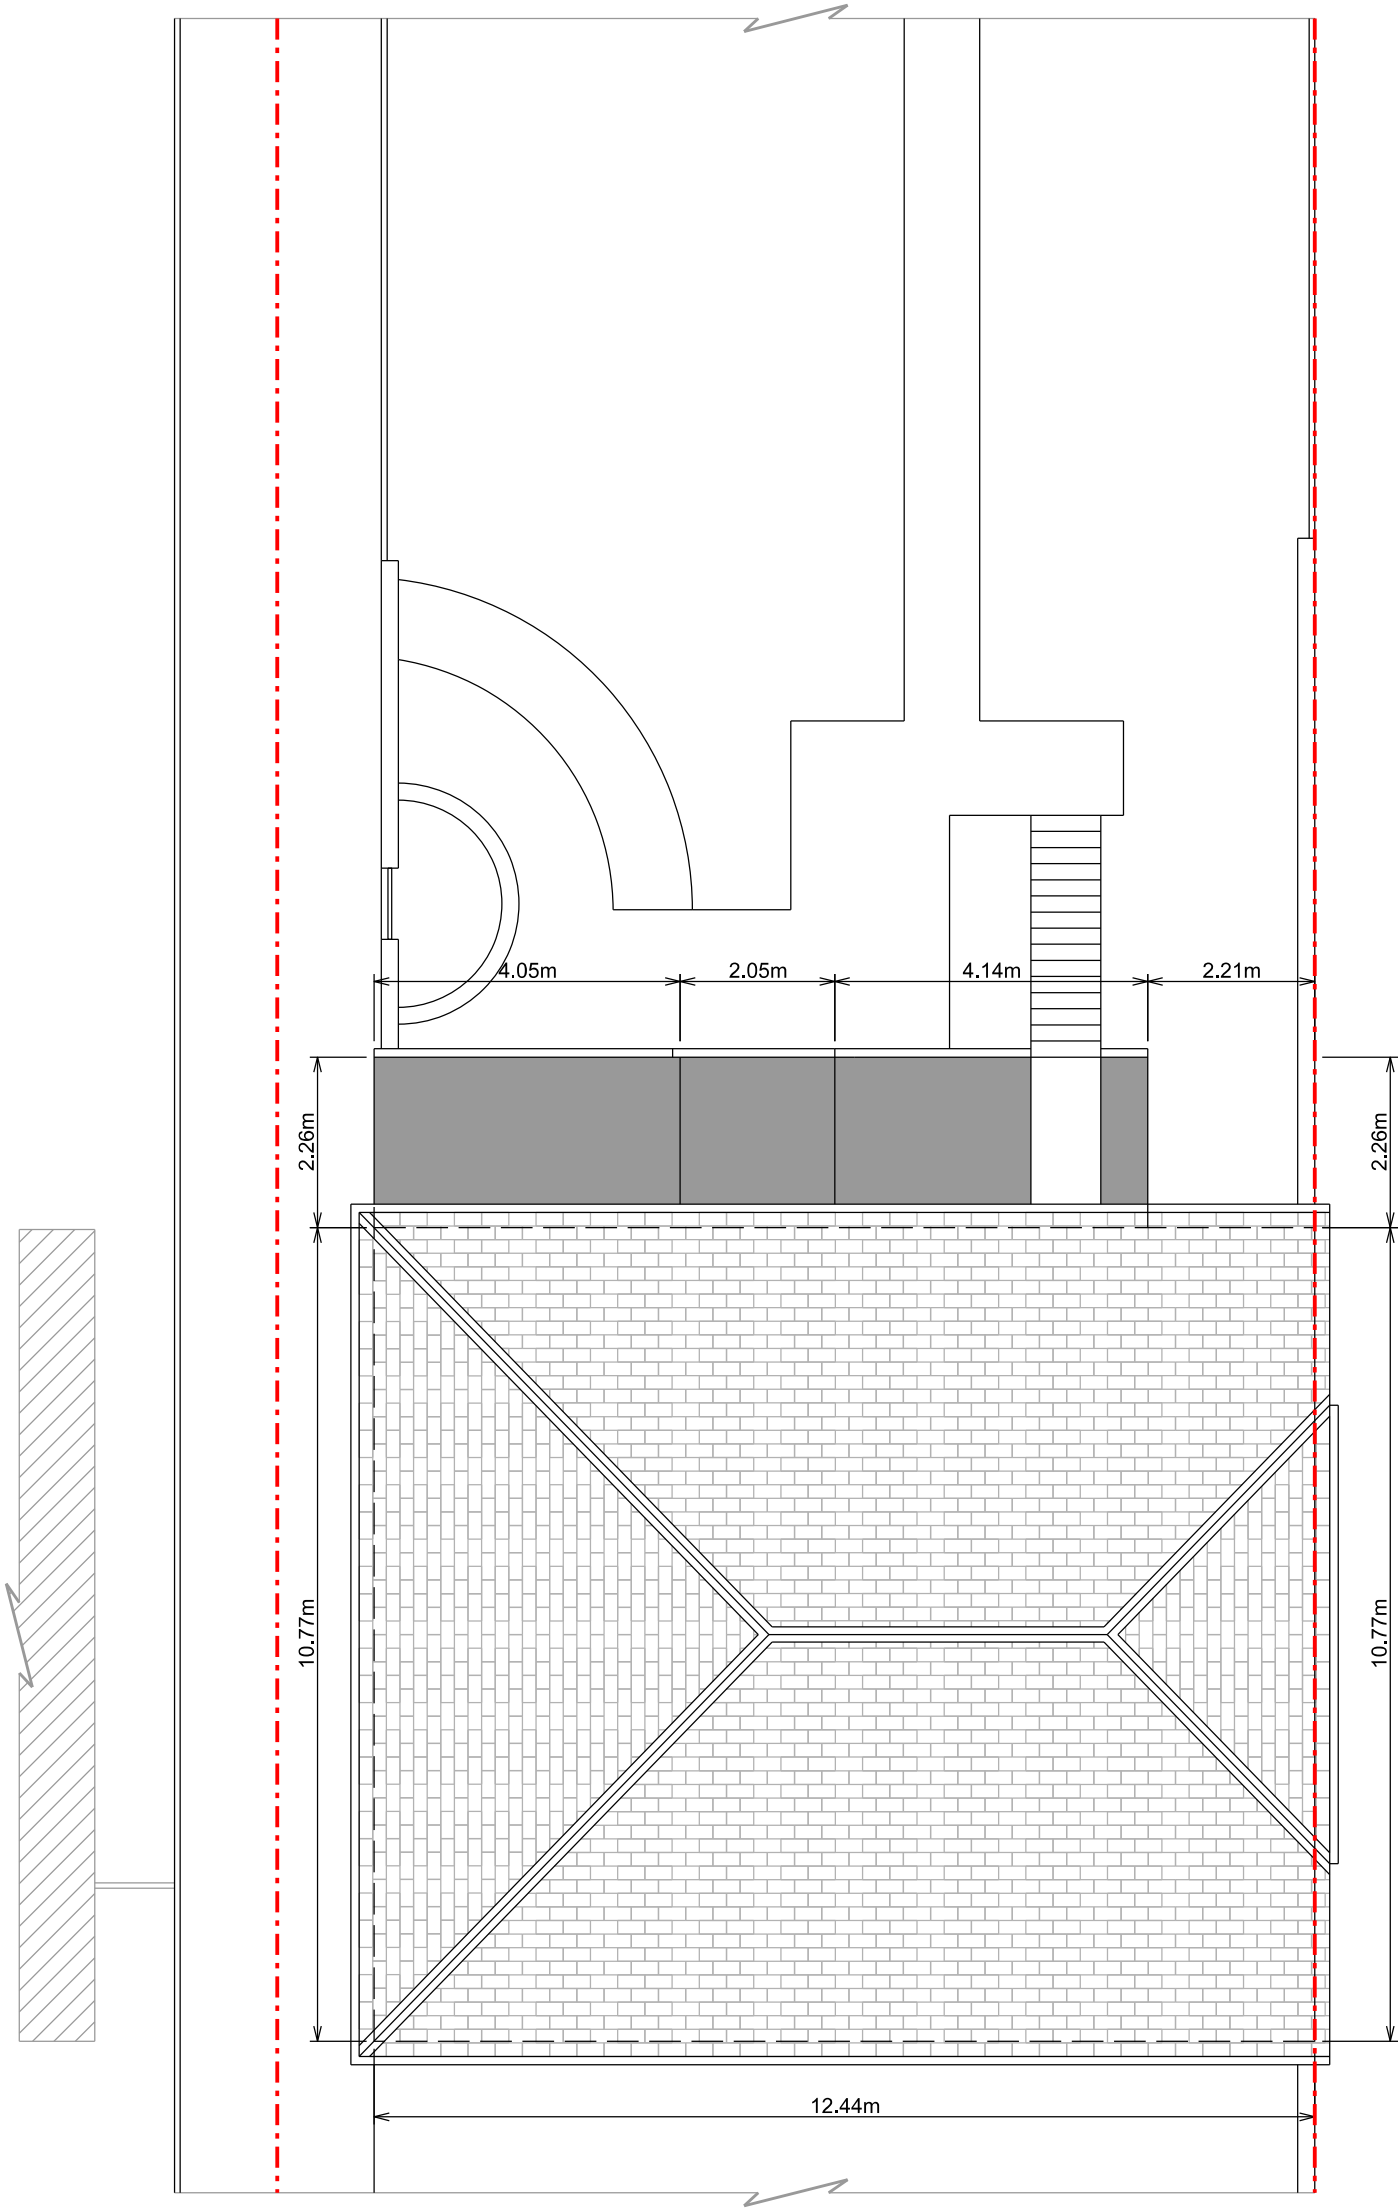

First Floor Plan

Page Size


A3

Scale

1:100



Orientation

 

Rev Date Description

Project Address

Client

143 & 145 Passfield Avenue,
Eastleigh,
SO50 9NH

Marc Teague

Local Authority

Eastleigh Borough Council

Project Status

Drawing Description

Design

Existing Plan

Project No.

Drawing No.

092

MS - 101

Date

Revision

18/08/2022

-