

SIGN 02 - SOFOLOGY FLEX-FACE SIGN (Qty 01)



Internally Illuminated flex-face sign.

Complete with digitally printed flex-face skin, frame powdercoat finished TBC.

Internally illuminated with LED's.

Size: 10000 x 3900mm


Scale: 1:50

  

3900mm

10000mm

Section through - 1:10

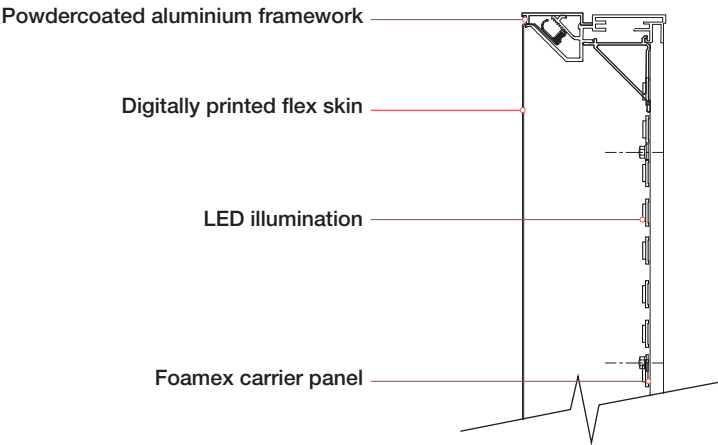

North Elevation : 1:500



Site
Westminster Project Services
DFS Southampton

Job Number
124184A
Page
6 of 10
Drawing Location
U:\2022\2022 Drawings\Gen O-Z

Scale
as shown @ A3
Issue / Rev
Issue 02 - 05/08/2022

Drawn by
WO
Checked by
PM

Sales Rep
MK
Date
28/07/2022



BUTTERFIELD SIGNS LTD
174 Sunbridge Rd
Bradford West Yorkshire
BD1 2RZ
Tel: 01274 722244
Fax: 01274 848996
Web: www.butterfieldsigns.co.uk