



SIGN 02A - FORMED PANEL SIGN (Qty 01)
Formed aluminium panel powder coated Black.
Complete with plot-cut vinyl graphics applied to face and fixed
direct to substrate with fixings to suit.
Non-Illuminated

Size: 5400 x 900mm
Scale: 1:20

Artwork/Typeface Required

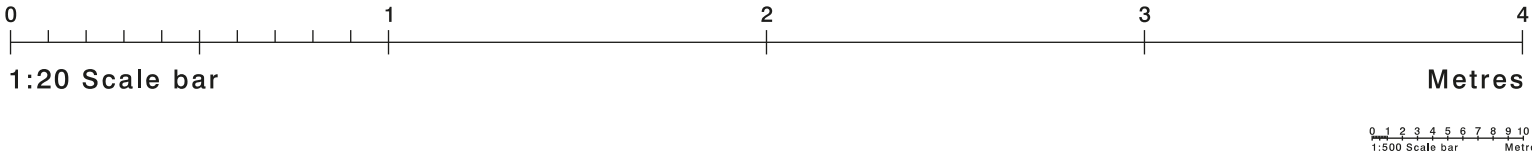

Section through
1:20

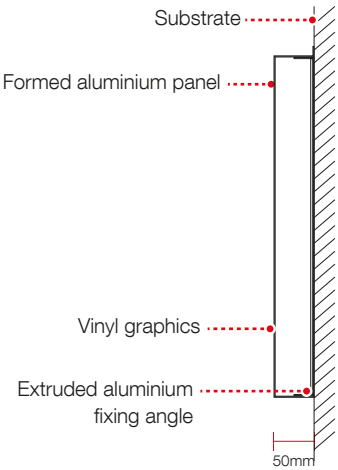

North Elevation : 1:500



Site
Westminster Project Services
DFS Southampton

Job Number
124184A

Page
7 of 10

Drawing Location
U:\2022\2022 Drawings\Gen O-Z

Scale
as shown @ A3

Issue / Rev
Issue 02 - 05/08/2022

Drawn by
WO

Checked by
PM

Sales Rep
MK

Date
28/07/2022



BUTTERFIELD SIGNS LTD
174 Sunbridge Rd
Bradford West Yorkshire
BD1 2RZ
Tel: 01274 722244
Fax: 01274 848996
Web: www.butterfieldsigns.co.uk