
 


SIGN 01A - FASCIA SIGN (Qty 01)

Formed aluminium panel powder coated white.
Complete with plot-cut vinyl graphics applied to face and fixed
direct to substrate with fixings to suit.
Non-Illuminated

Size: 5400 x 900mm

Scale: 1:20

 


Welcome from
your Southampton team

900mm

5400mm

Section through
1:20

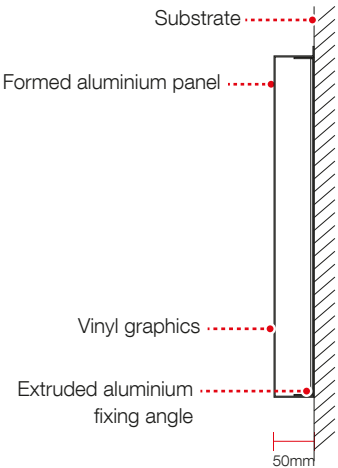

North Elevation : 1:500



Site
Westminster Project Services
DFS Southampton

Job Number
124184A
Page
5 of 10
Drawing Location
U:\2022\2022 Drawings\Gen O-Z

Scale
as shown @ A3
Issue / Rev
Issue 02 - 05/08/2022

Drawn by
WO
Checked by
PM

Sales Rep
MK
Date
28/07/2022



BUTTERFIELD SIGNS LTD
174 Sunbridge Rd
Bradford West Yorkshire
BD1 2RZ
Tel: 01274 722244
Fax: 01274 848996
Web: www.butterfieldsigns.co.uk