


SIGN 03 - SOFOLOGY FLEX-FACE SIGN (Qty 01)
Internally Illuminated flex-face sign.
Complete with digitally printed flex-face skin, frame powdercoat finished TBC.
Internally illuminated with LED's.


Size: 10000 x 3900mm
Scale: 1:50

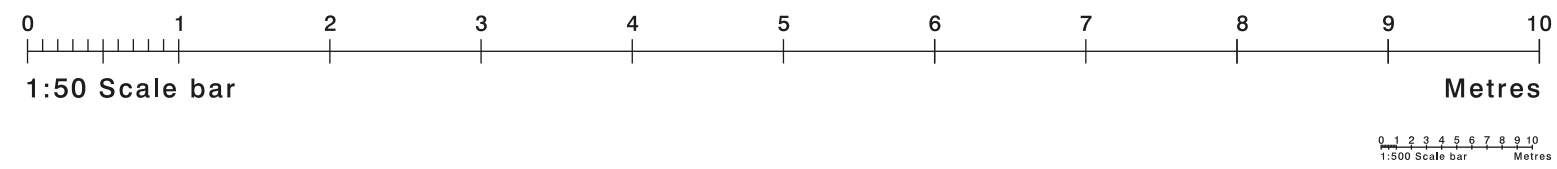

3900mm

10000mm

Section through - 1:10

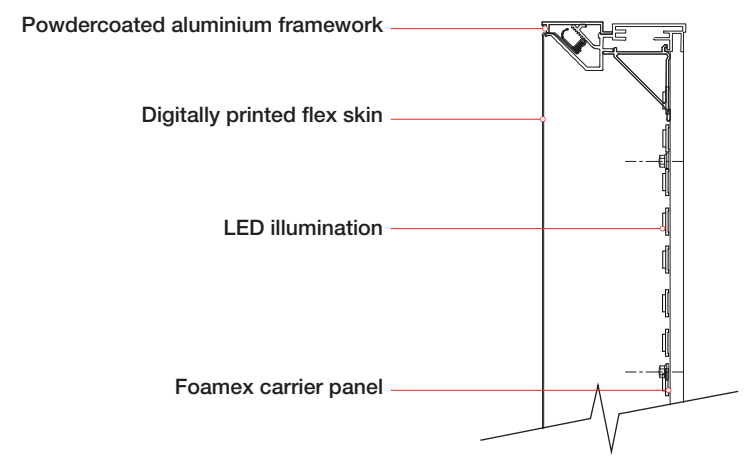

West Elevation : 1:500



Site
Westminster Project Services
DFS Southampton

Job Number
124184A

Page
8 of 10

Drawing Location
U:\2022\2022 Drawings\Gen O-Z

Scale
as shown @ A3


Issue / Rev
Issue 02 - 05/08/2022

Drawn by
WO

Checked by
PM

Sales Rep
MK

Date
28/07/2022

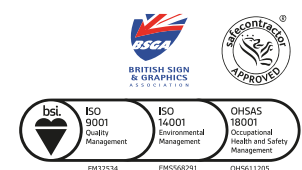

BUTTERFIELD SIGNS LTD
174 Sunbridge Rd
Bradford West Yorkshire
BD1 2RZ
Tel: 01274 722244
Fax: 01274 848996
Web: www.butterfieldsigns.co.uk