




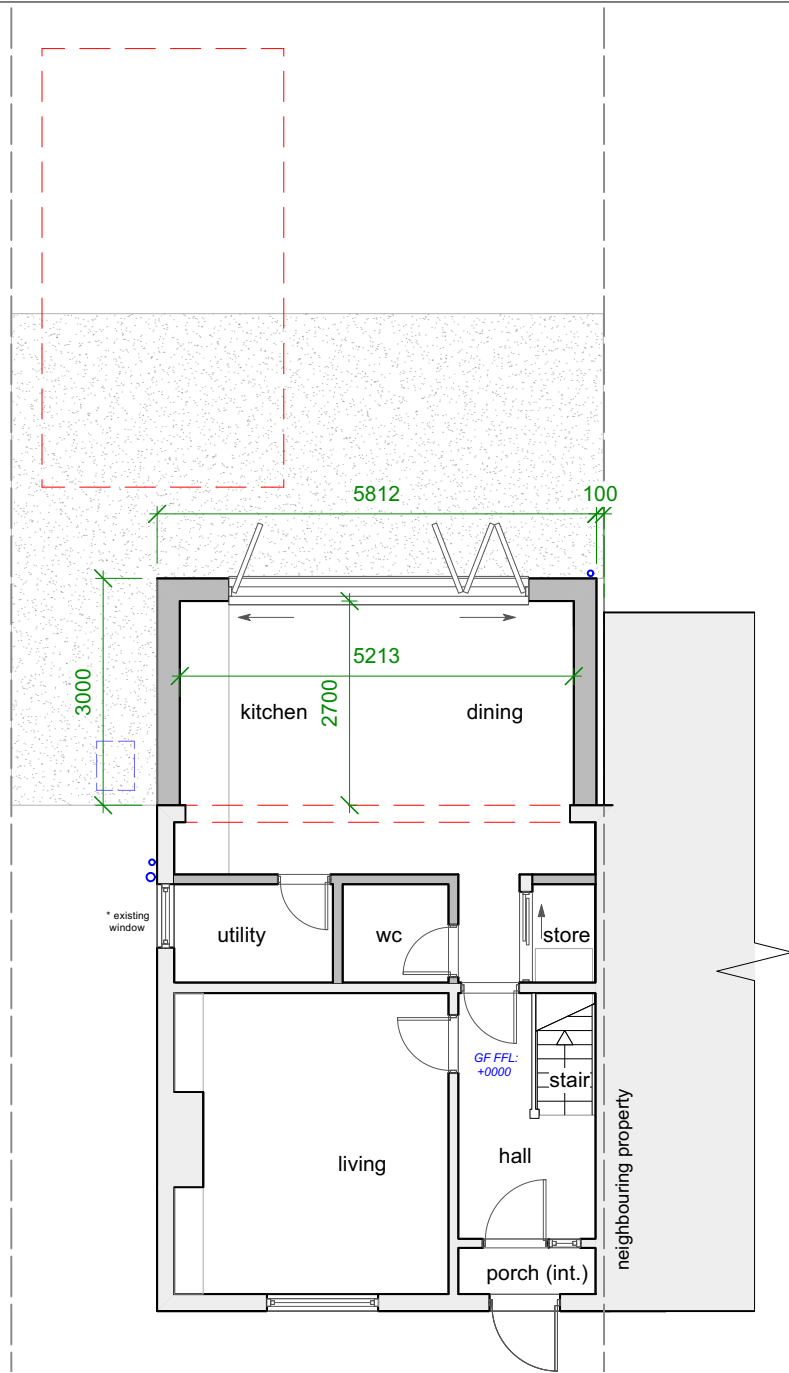


00 Proposed Ground Floor Plan
Scale: 1:100

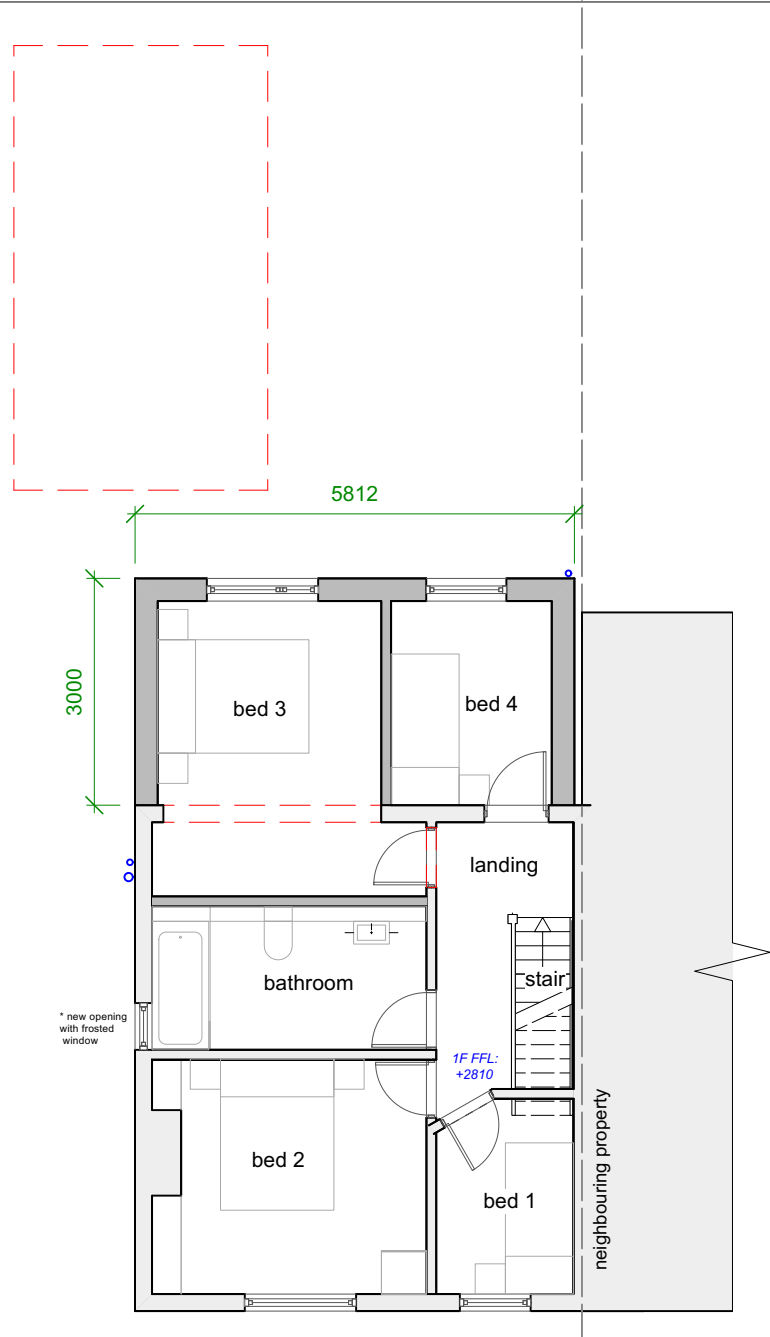

01 Proposed First Floor Plan
Scale: 1:100

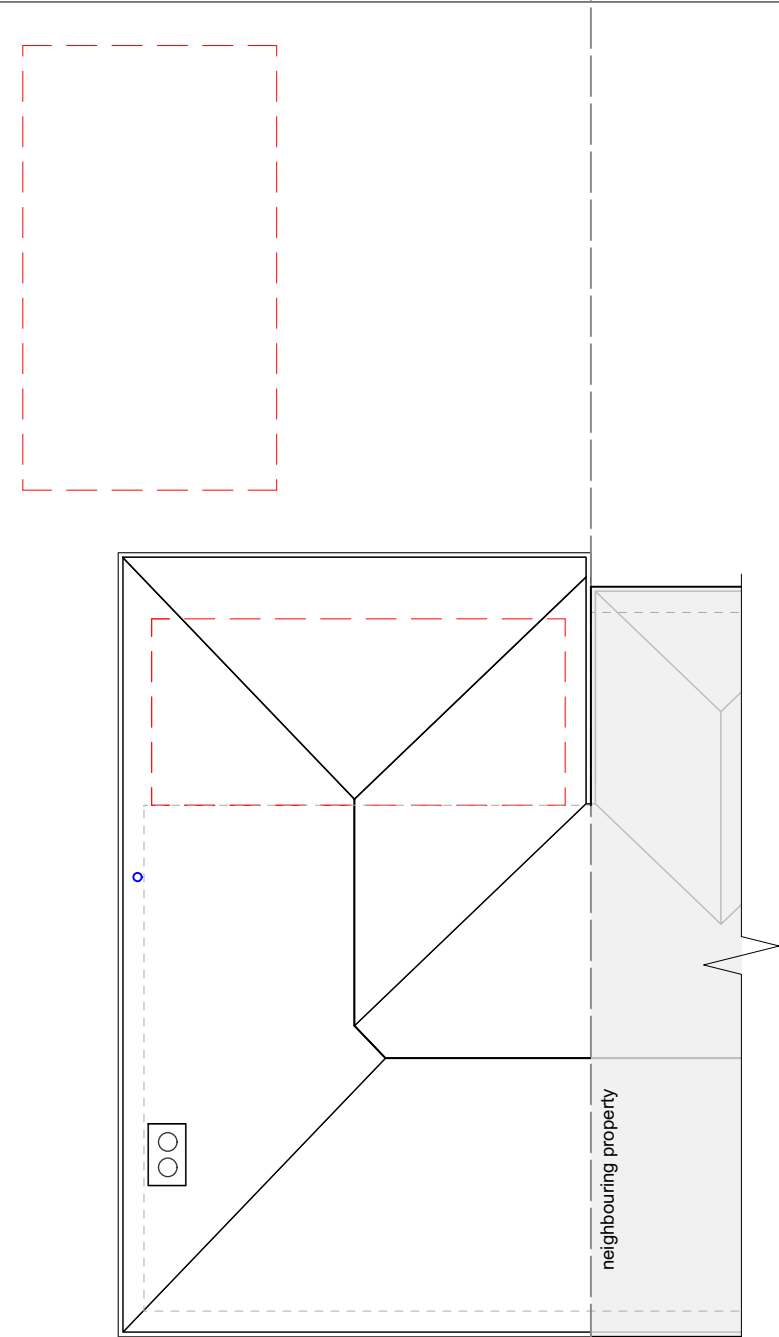

0R Proposed Roof Plan
Scale: 1:100

 

DO NOT SCALE FROM THIS DRAWING
Scaling for Local Authority for Planning purposes only.
Situating Architects take no responsibility for the location of legal
boundaries indicated on this drawing.
All dimensions are in millimeters unless stated otherwise.
Discrepancies should be reported to the Architect on discovery.

The confidential copyright of this drawing and information
displayed is the property of Situated Architects Ltd and shall not
be copied or used for any purpose without written consent.

rev.	date	description
P01.00	10.08.22	full planning submission
P01.01	22.08.22	planning edit - omit side window

SITUATED
architects

PO Box 693 Southampton SO50 0QJ

studio@situated-architects.co.uk
hampshire: 07840894928 derbyshire: 07422555365

project	Witt Road extension
client	S & P Eastwood
drawn	HP
check	AK
scale	1:100 @A3

drawing title	Proposed Floor Plans
project - originator - volume - level - type - role - number	WRE-SIT-ZZ-ZZ-DR-A-1200
status / suitability	Planning
revision	P01
version	.01