
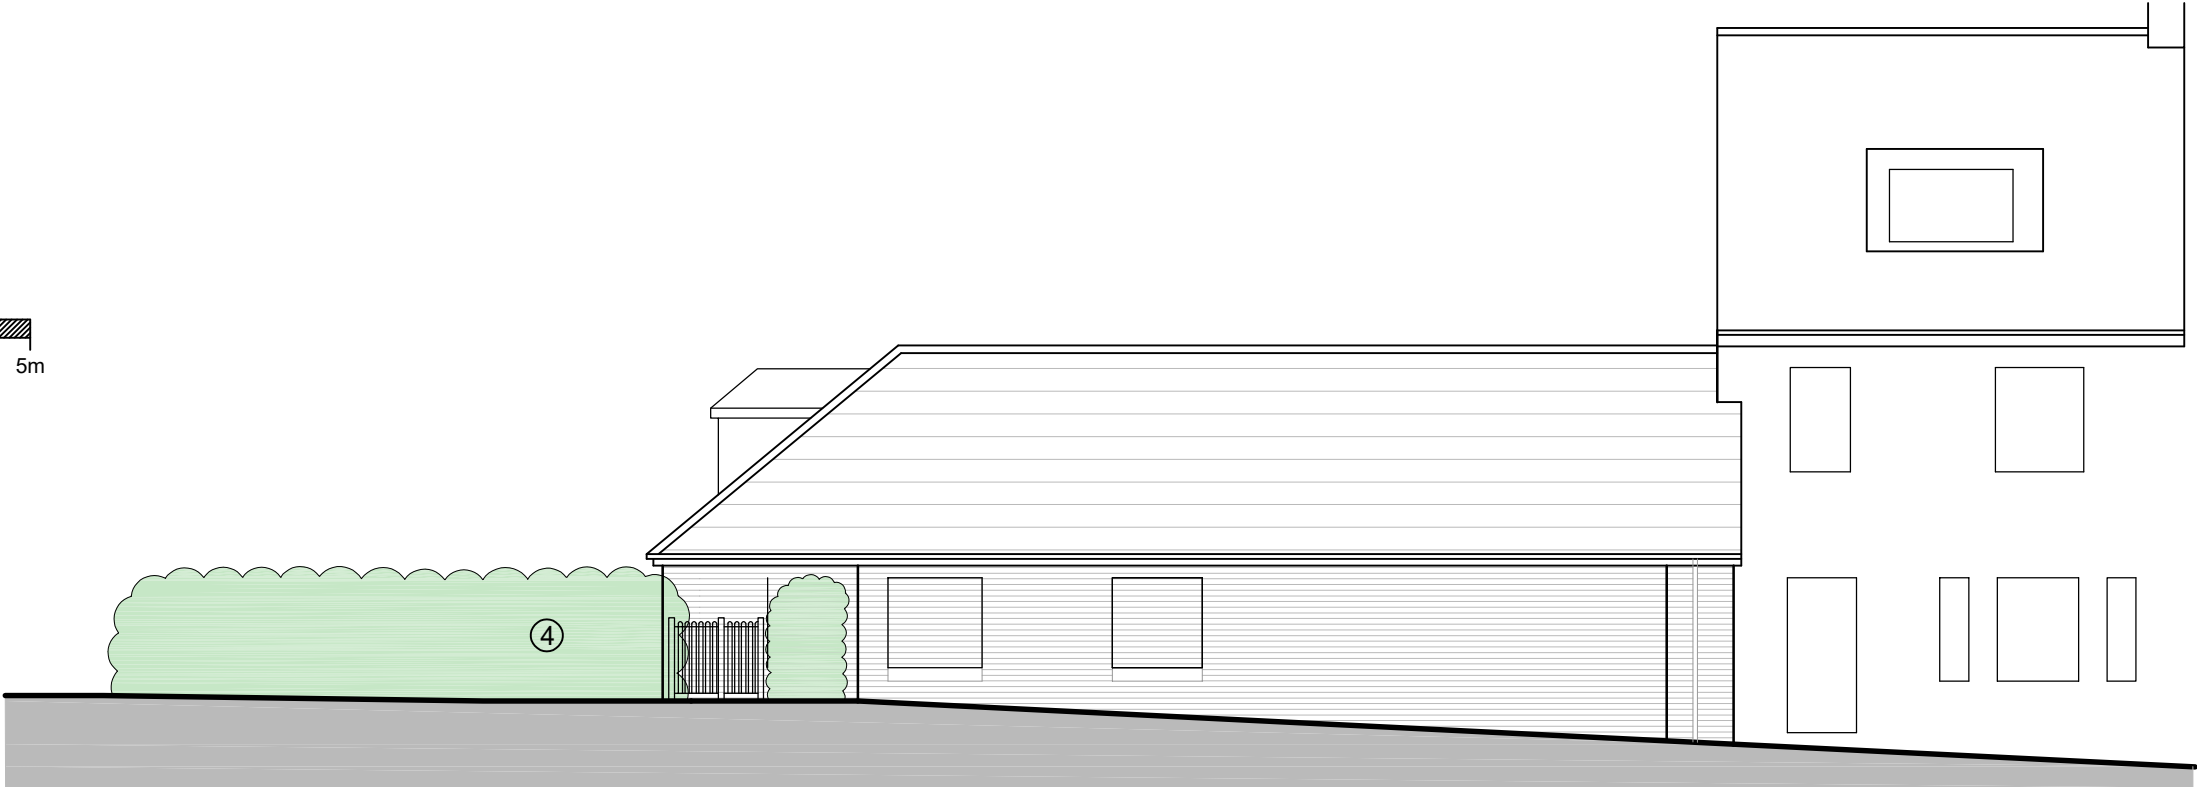



GENERAL NOTES:
1. THIS DRAWING IS TO BE READ IN CONJUNCTION WITH THE OTHER RELEVANT CONSULTANTS DRAWINGS.
2. ALL FINISHES ARE TO CONFORM TO THE CURRENT BUILDING REGULATIONS.
3. REFER TO A SEPARATE DOCUMENT FOR THE DESIGNERS RISK ASSESSMENT.
4. ALL WORKS OR MATERIALS INDICATED ON THIS DRAWING ARE TO BE TO THE LATEST RELEVANT BRITISH STANDARDS AND CARRIED OUT IN ACCORDANCE WITH THE BRITISH STANDARDS CODES OF PRACTICE OR RECOGNIZED INSTITUTE OR TRADE ASSOCIATION RECOMMENDATIONS AND PUBLICATIONS.

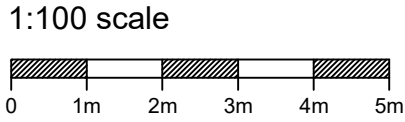


South Elevation

External Materials

- ① Timber Double Glazed Sash Windows
- ② Double Glazed Timber Folding Doors
- ③ Black Metal railings & gate.
- ④ Existing hedge to be retained and reduced in height to, and maintained at, 2.0m high.
- ⑤ Obscured glazed roof light.

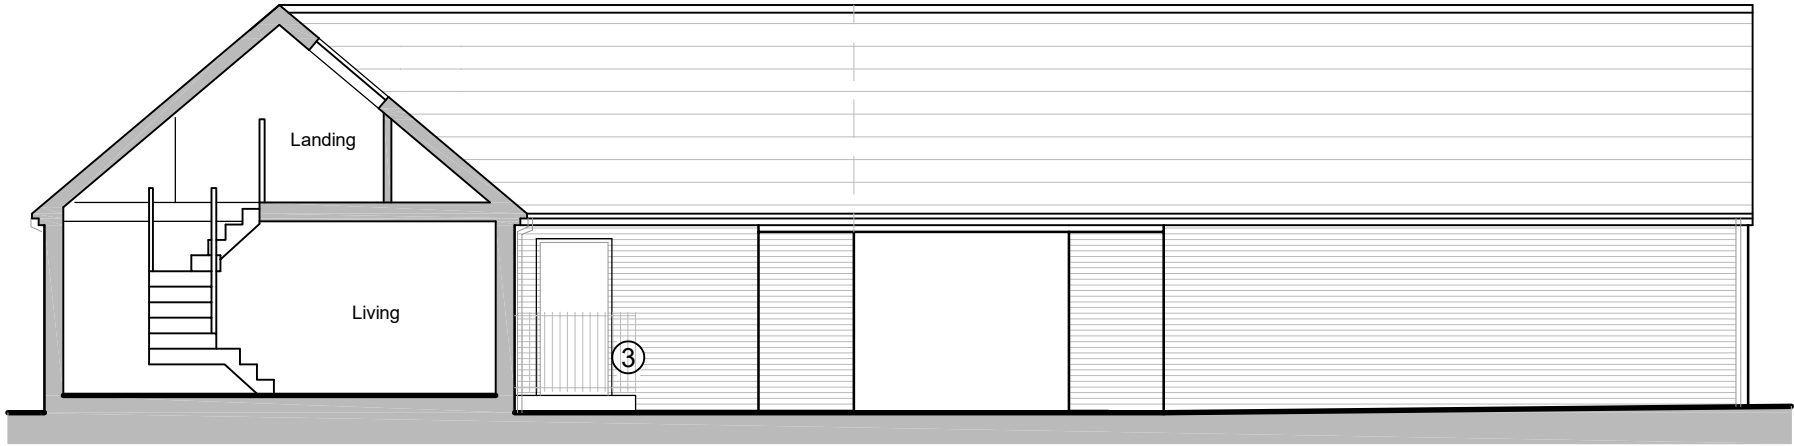

East Elevation / Section

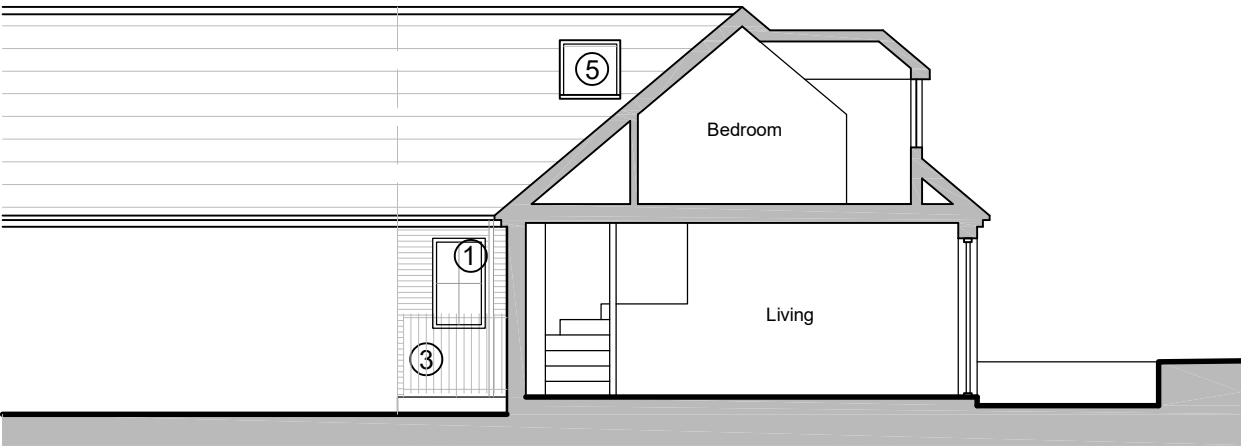

Part North Elevation / Section



West Elevation - Boundary Wall dotted

Revision	Date	Description	Dwn	Chkd
----------	------	-------------	-----	------



Lansdowne House
25-26 Hampshire Terrace
Portsmouth PO1 2QF
Hampshire England
Tel: (023) 92 755 333
E-Mail: admin@plcarchitects.com
Web: www.plcarchitects.com

Client :
Edward Leask

Project :
Barncroft Corner
Hamble-Le-Rice
SO31 4RZ

Drawing Title :
Proposed Elevations

Drawn By JCB	Date Jan' 21	Checked By	Date	Approved By	Date
Drawing No 20.3198.111	Revison: P5	Scale: As Stated @ A2			

PLC ARCHITECTS © COPYRIGHT RESERVED 2019
NOT TO BE SCALED. DIMENSIONS TO BE CHECKED ON SITE
SCALING ONLY FOR LOCAL AUTHORITY PURPOSES