

General Notes

1. This drawing is © copyright Hampshire County Council 2022. No unauthorised reproduction of any kind is permitted.


2. No dimensions to be scaled from this drawing. Verify all dimensions prior to construction. Immediately report any discrepancies on the document to the Architect/Contract Administrator. This document shall be read in conjunction with associated models, specifications and related consultant's documents.

3. Drawing to be read with all relevant Architectural, Interiors, Structural, M&E, Drainage/Public Health, Landscape, Civils and Interiors drawings and specifications.

4. This map is reproduced from Ordnance Survey material with the permission of Ordnance Survey on behalf of the controller of Her Majesty's Stationery Office © Crown copyright. Unauthorized reproduction infringes Crown Copyright & may lead to prosecution or civil proceedings (100019180) 2022.




Hampshire
County Council

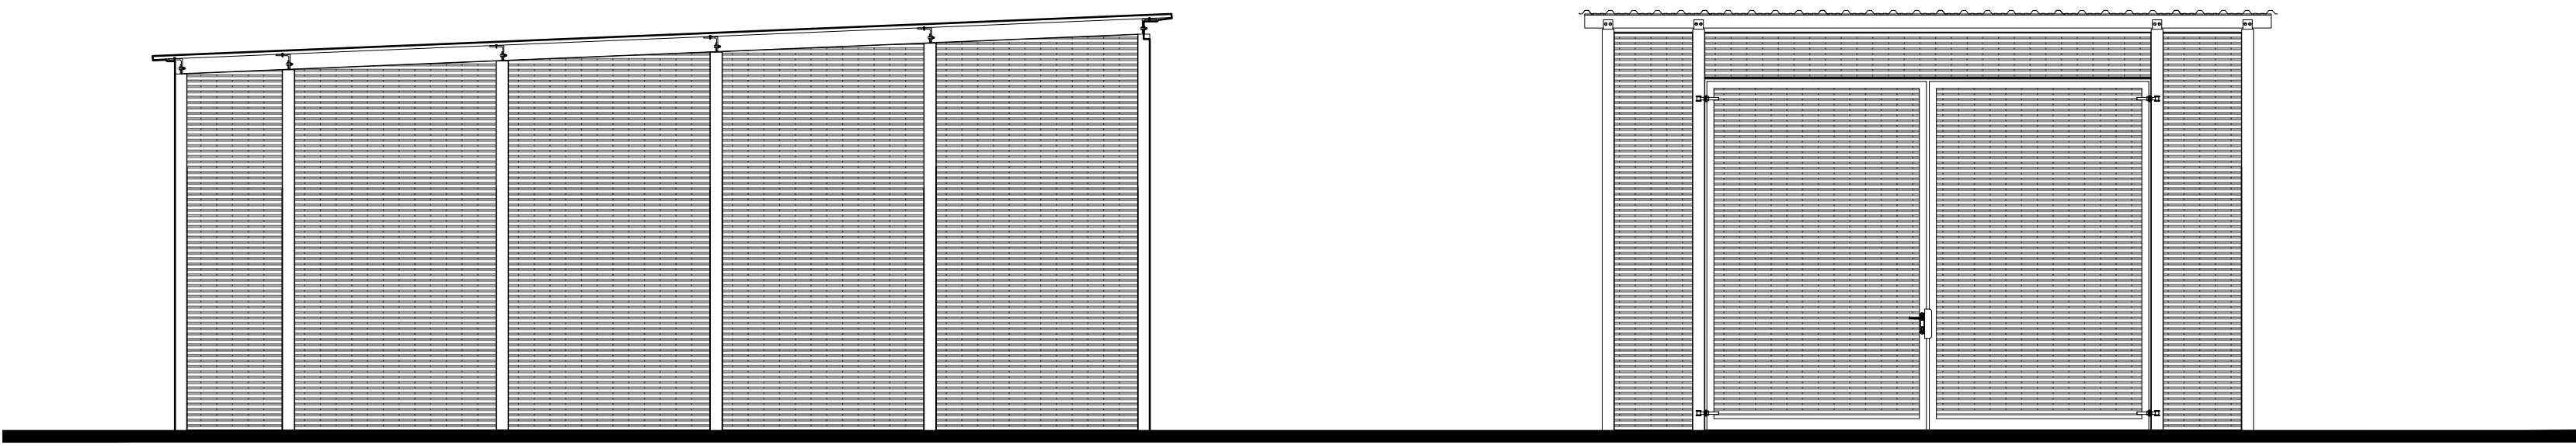


Side Elevation

Front Elevation

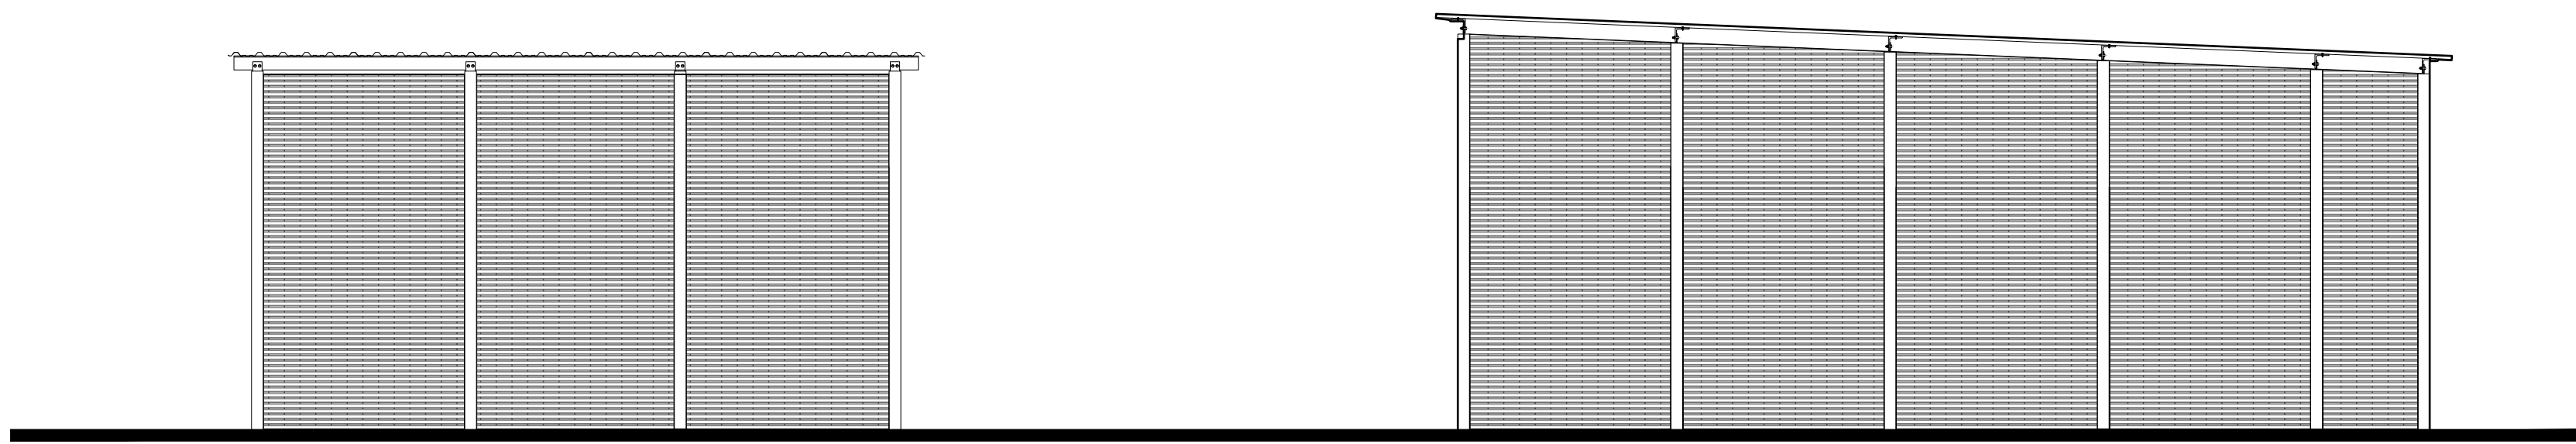

Rear Elevation


Side Elevation

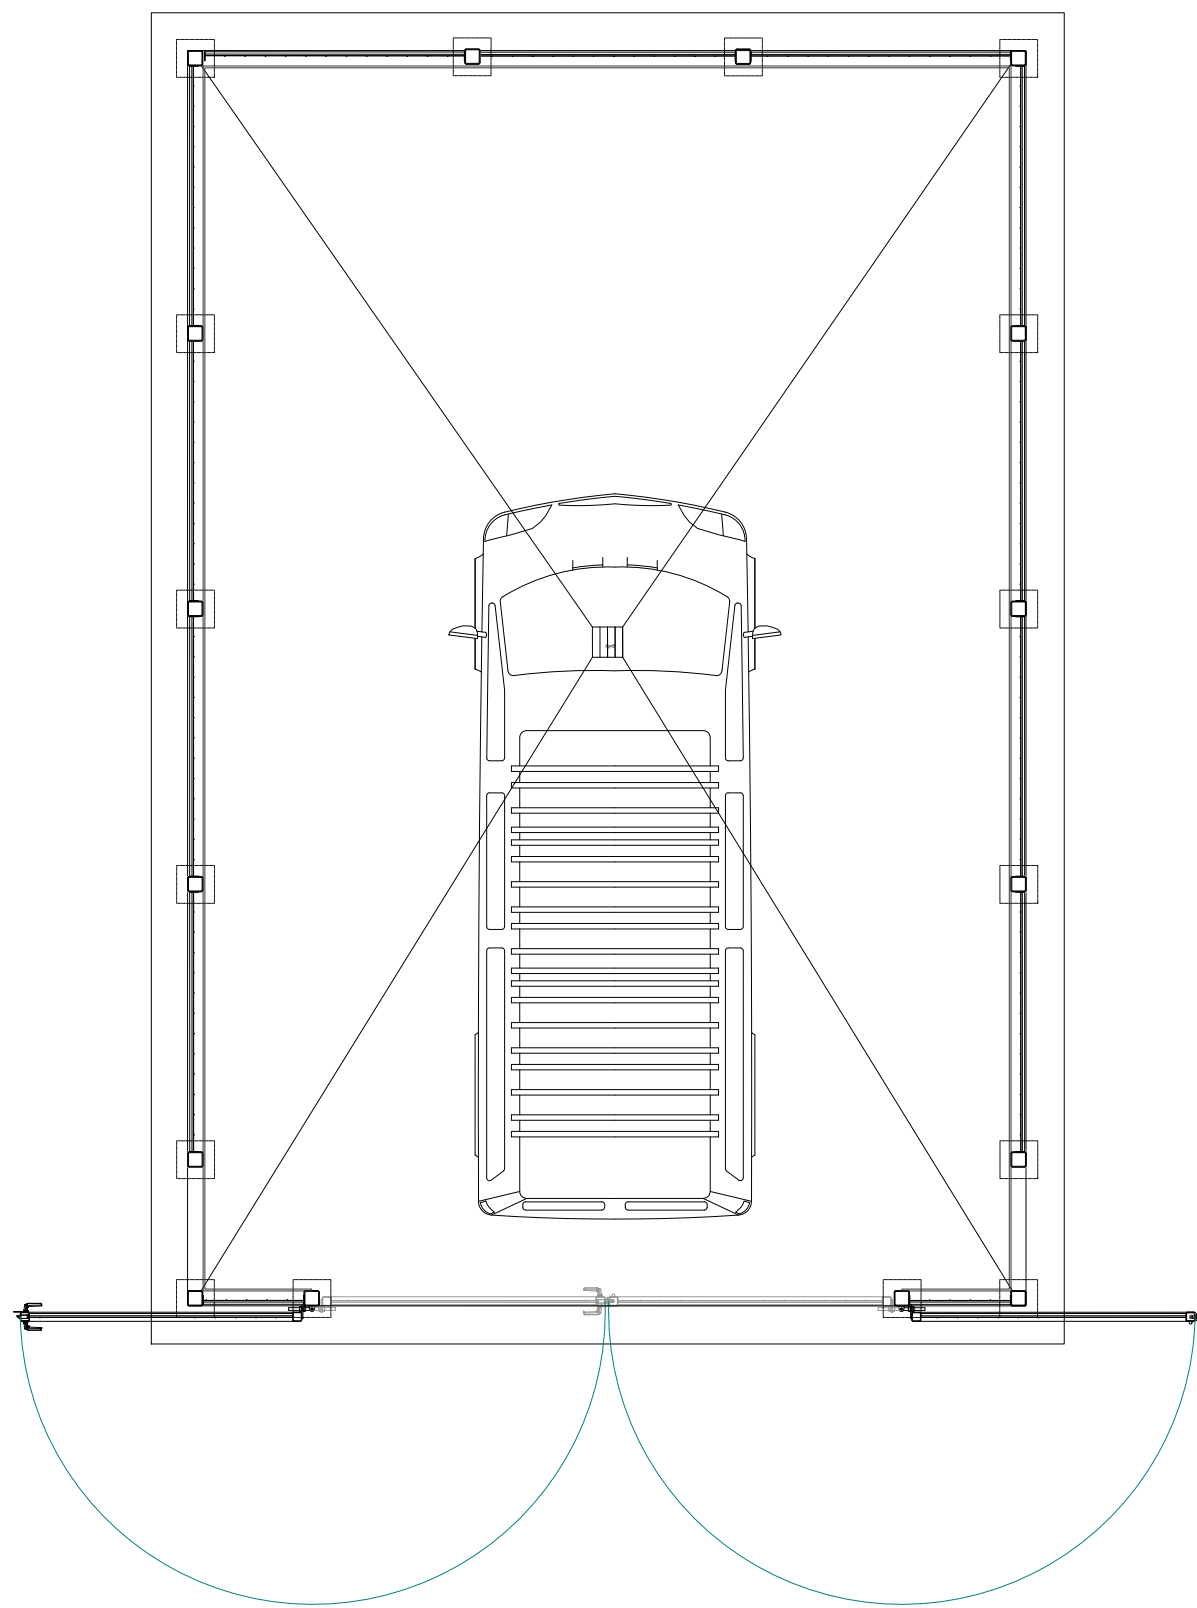


Floor Plan



Roof Plan

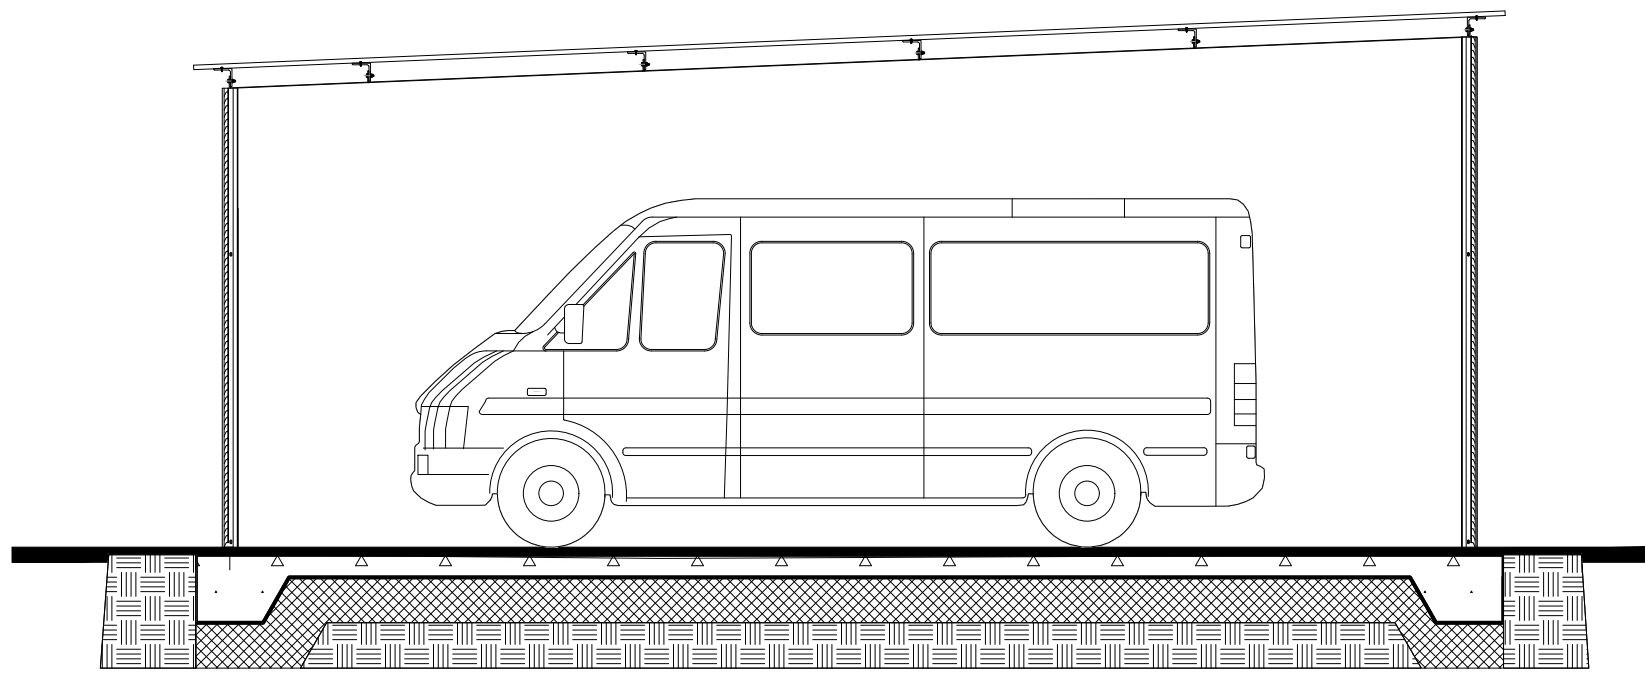

Typical Section

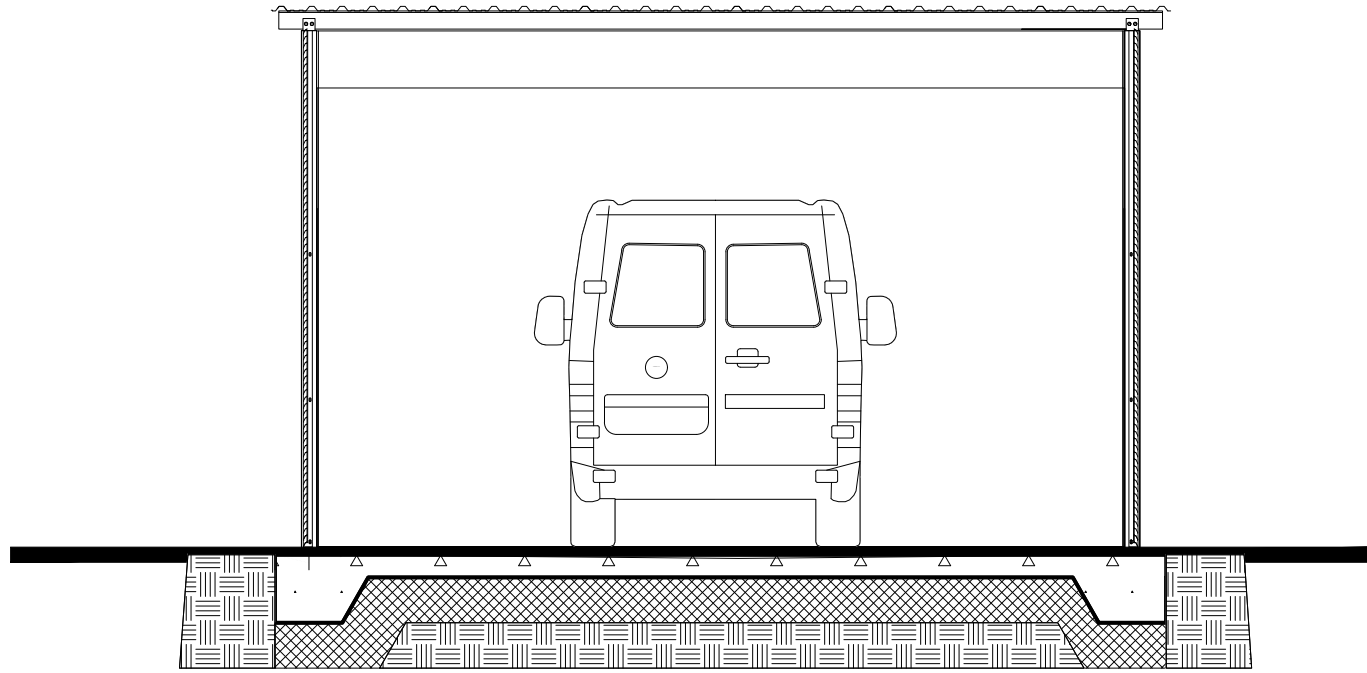

Typical Section

P1	Revised Footing Detail	21.7.2022	JJ	GC

Rev	Description	Date	By	Chkd
-----	-------------	------	----	------

HCC Property Services,
Three Minsters House,
76 High Street, Winchester SO23 8UL
tel: (01962) 847801



PROJECT NAME
Kingsworthy Reprovision

SHEET NAME
Cleaning Bay
as Proposed

SCALE	DRAWN	CHKD	APRV
1:50 @ A0	JJ	GC	

DRAWING No.
project code - originator - volume - level - type - role - number version

E05246-HCC-ZZ-DR-B-2230 P1 .00

SUITABILITY
code description

S4 SUITABLE FOR STAGE APPROVAL